
WOODLANDS

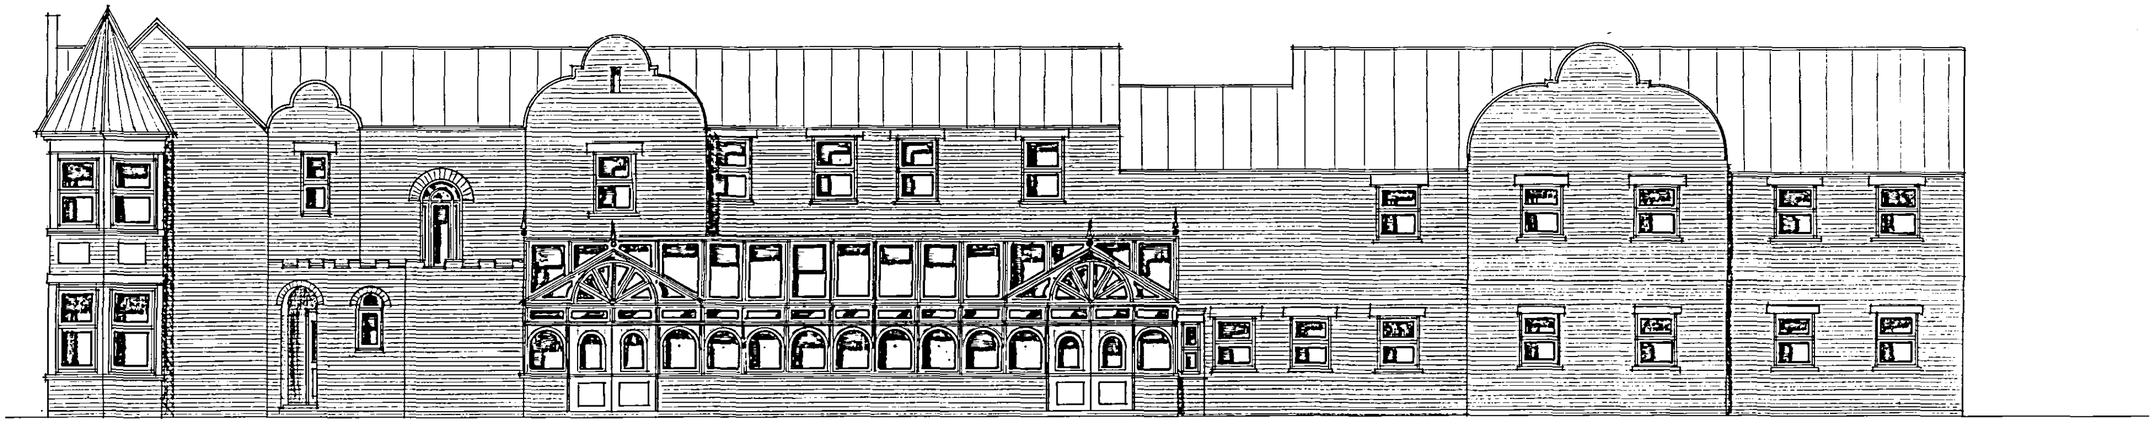

EXISTING SOUTH ELEVATION



PROPOSED SOUTH ELEVATION

SUPERSEDED

SHDC
Planning & Develop...
21 NOV 2005
Ref: 1927/05

121 DESIGN 54 BELLAMY ROAD OUNDLE PETERBOROUGH PE8 4HB TEL:01832273789	PROPOSED CONSERVATORY AND INTERNAL ALTERATIONS	THE WOODLANDS PINCHBECK ROAD SPALDING LINCOLNSHIRE	PROPOSED AND EXISTING SOUTH ELEVATION	DATE OCT 05 SCALES 1:100 DESIGN	REV
				DRG N°111005/2	