
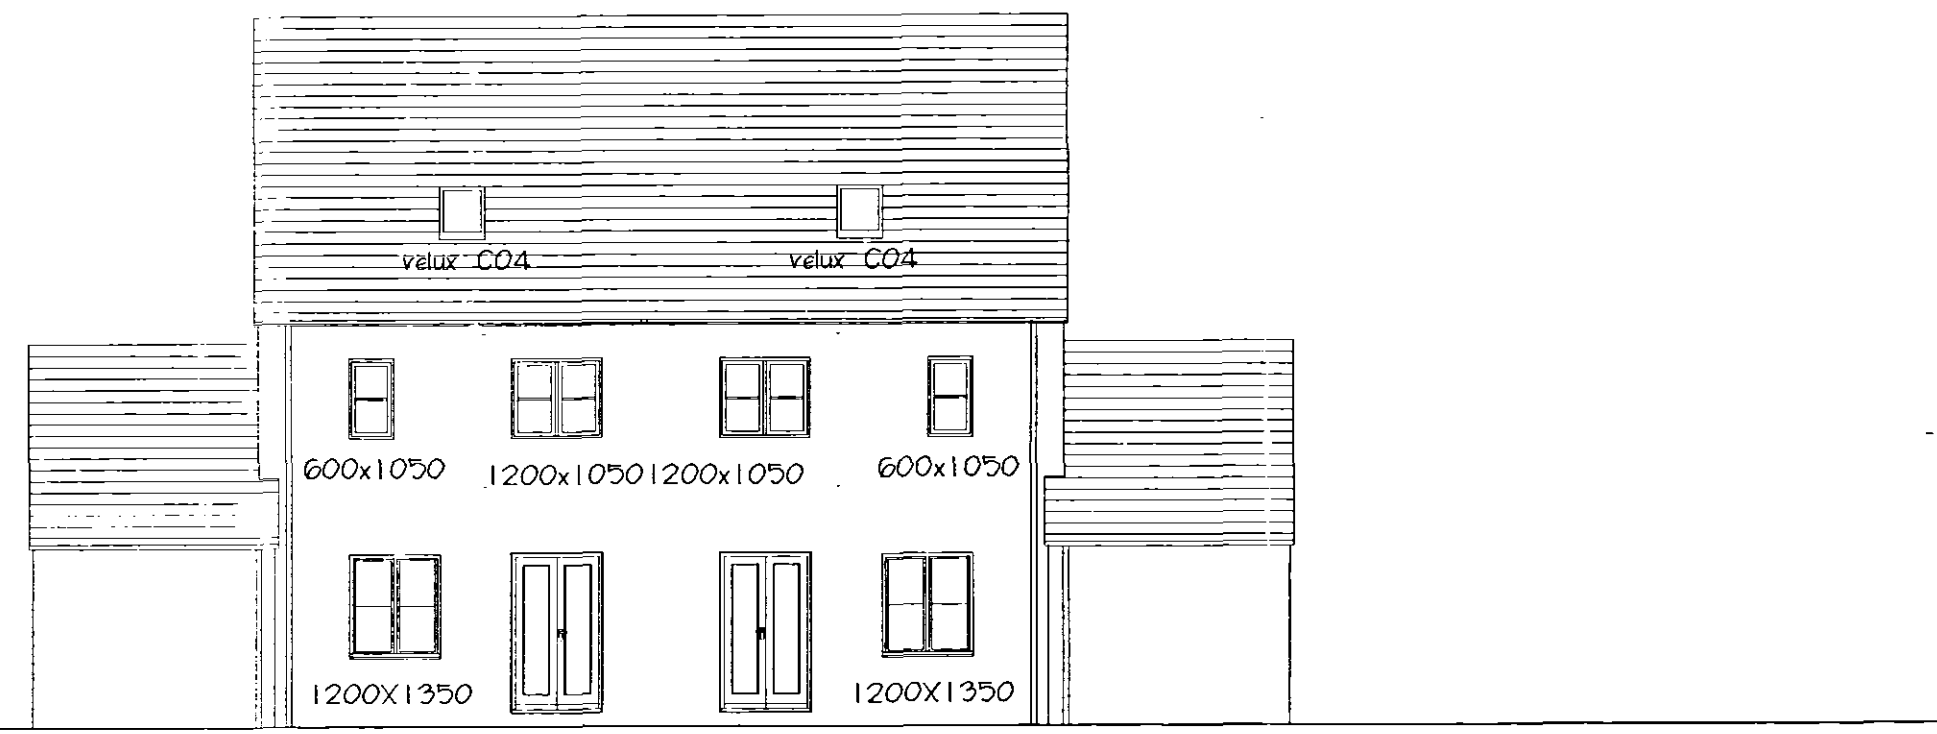
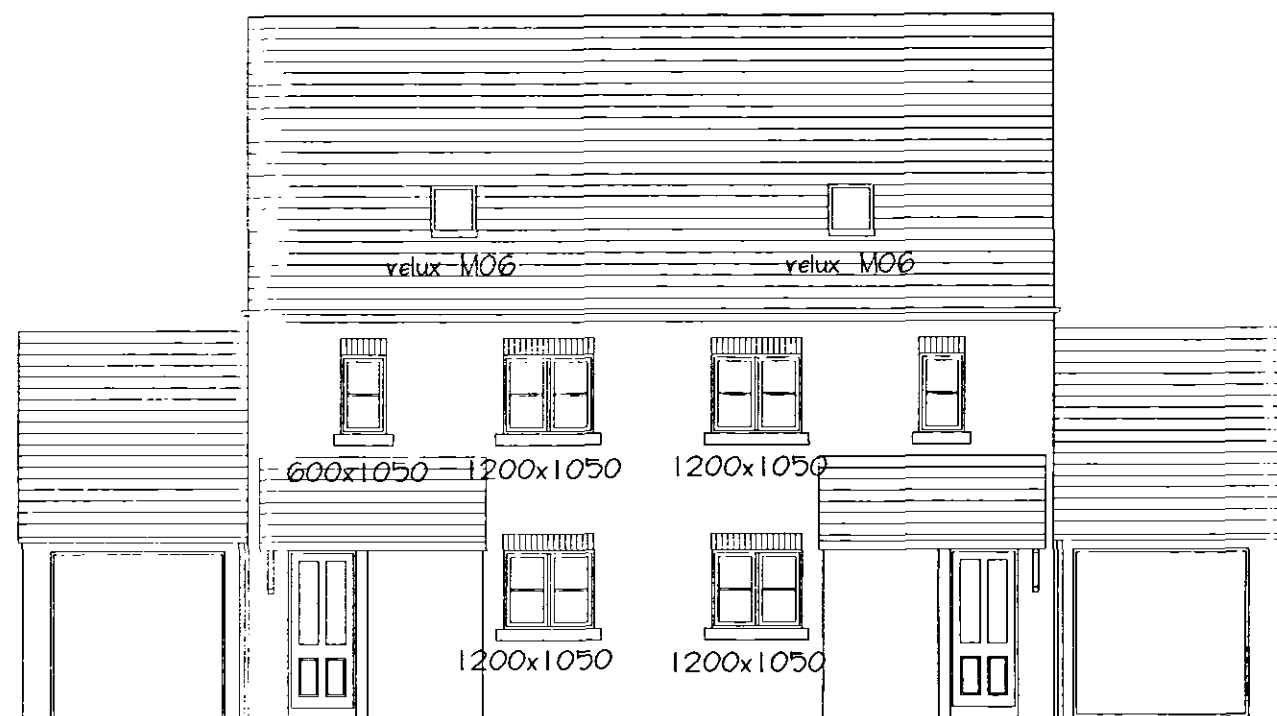
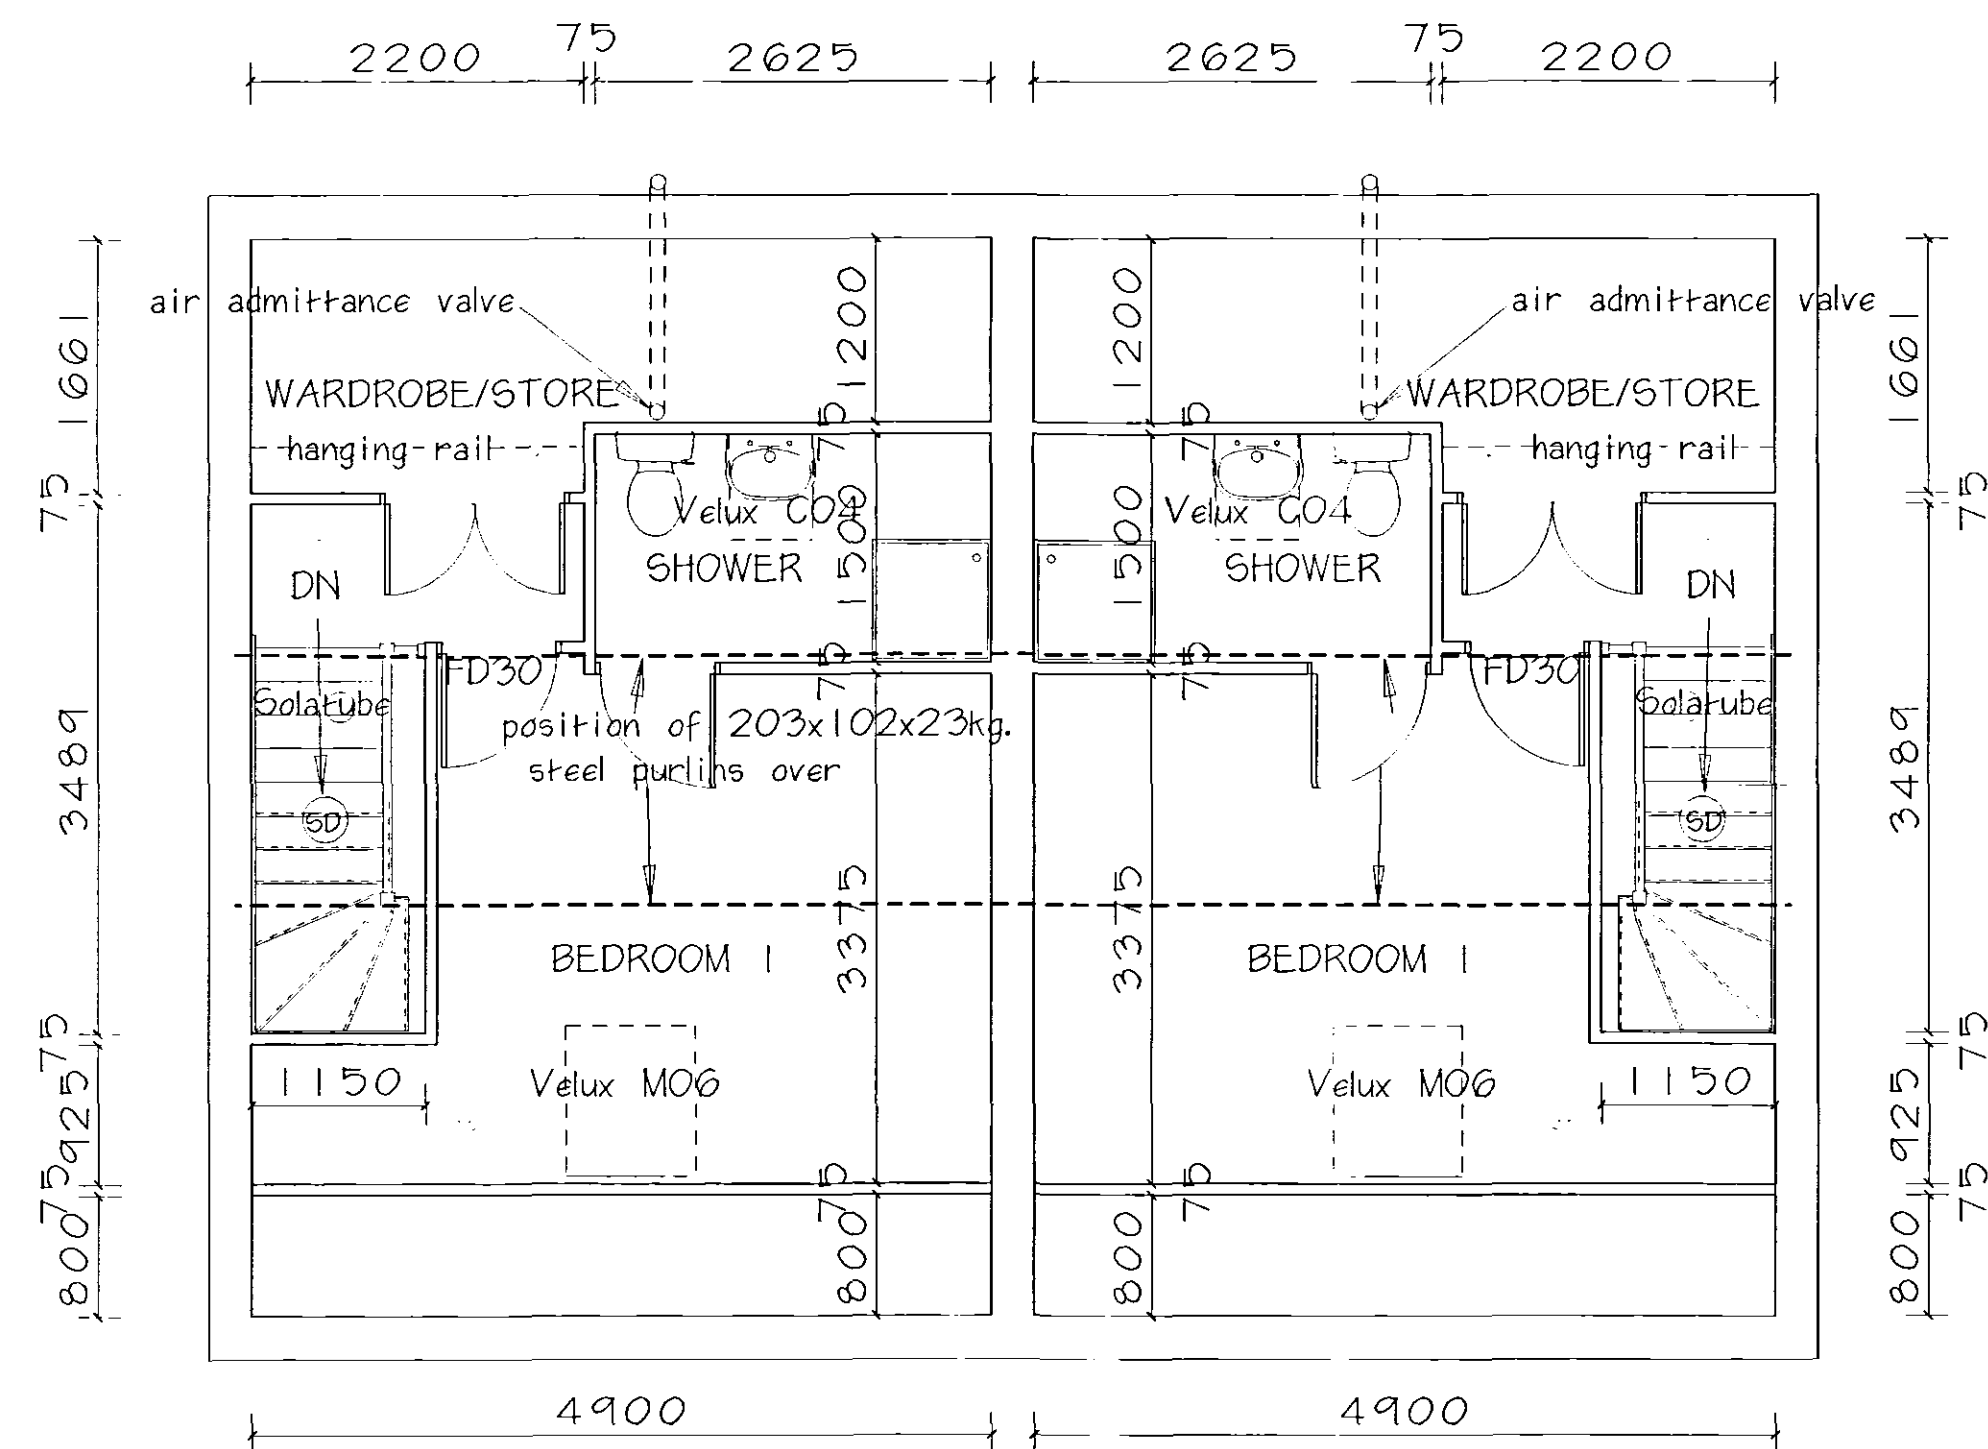
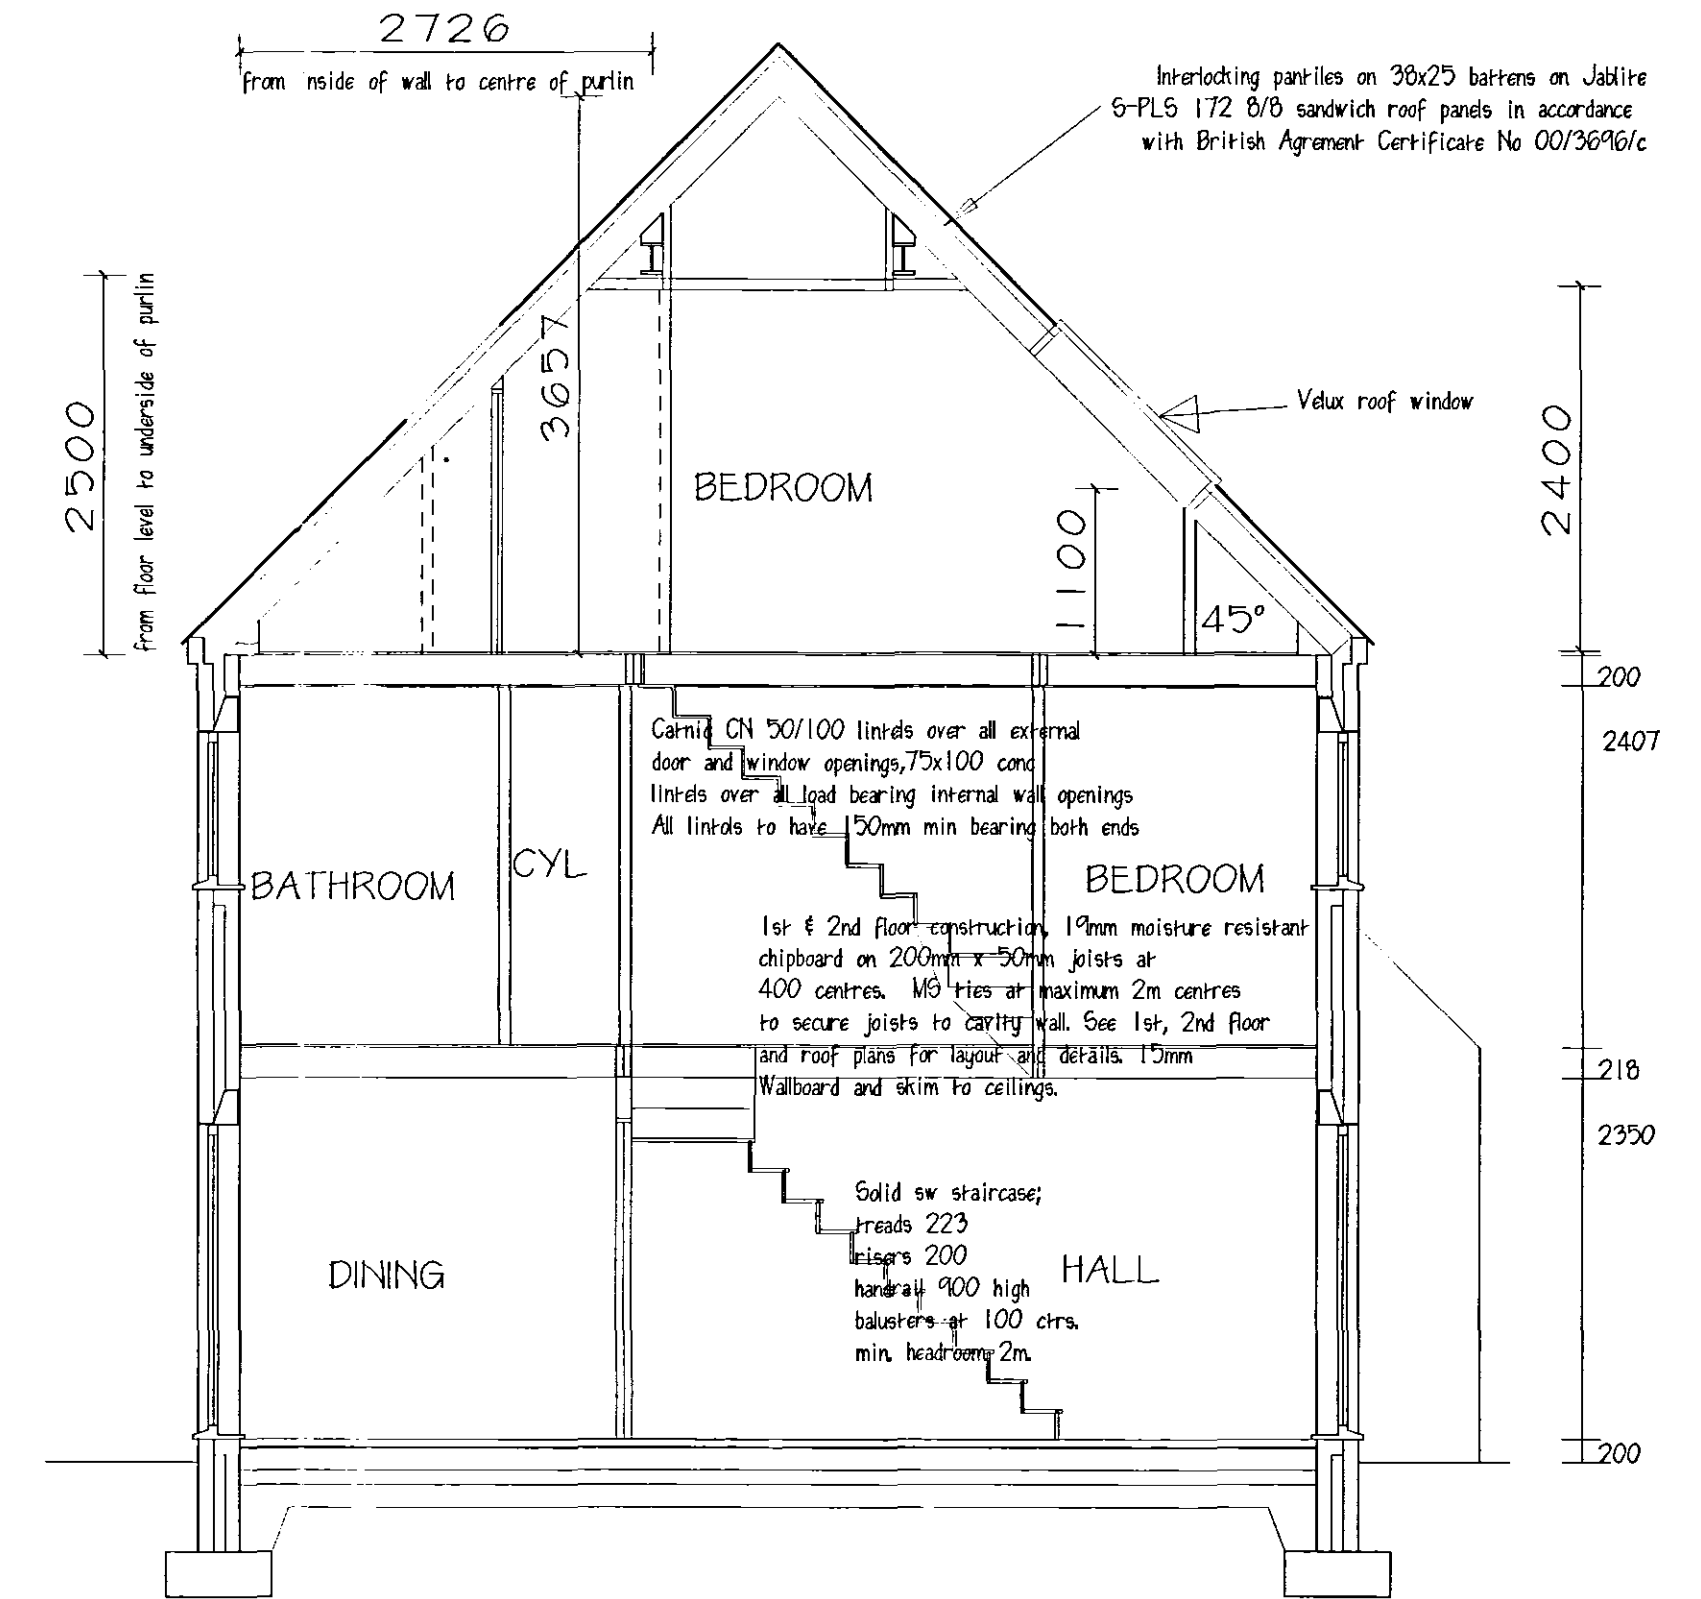
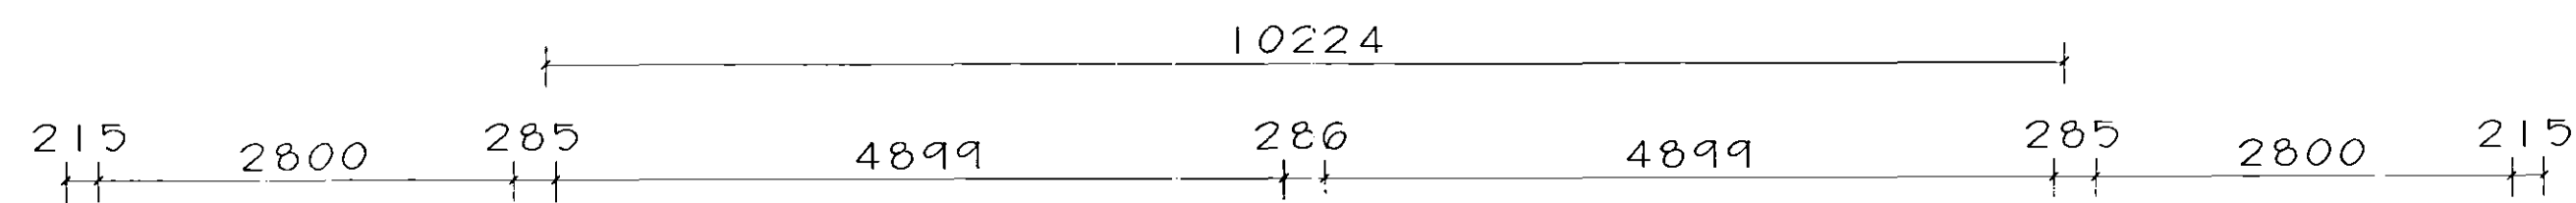


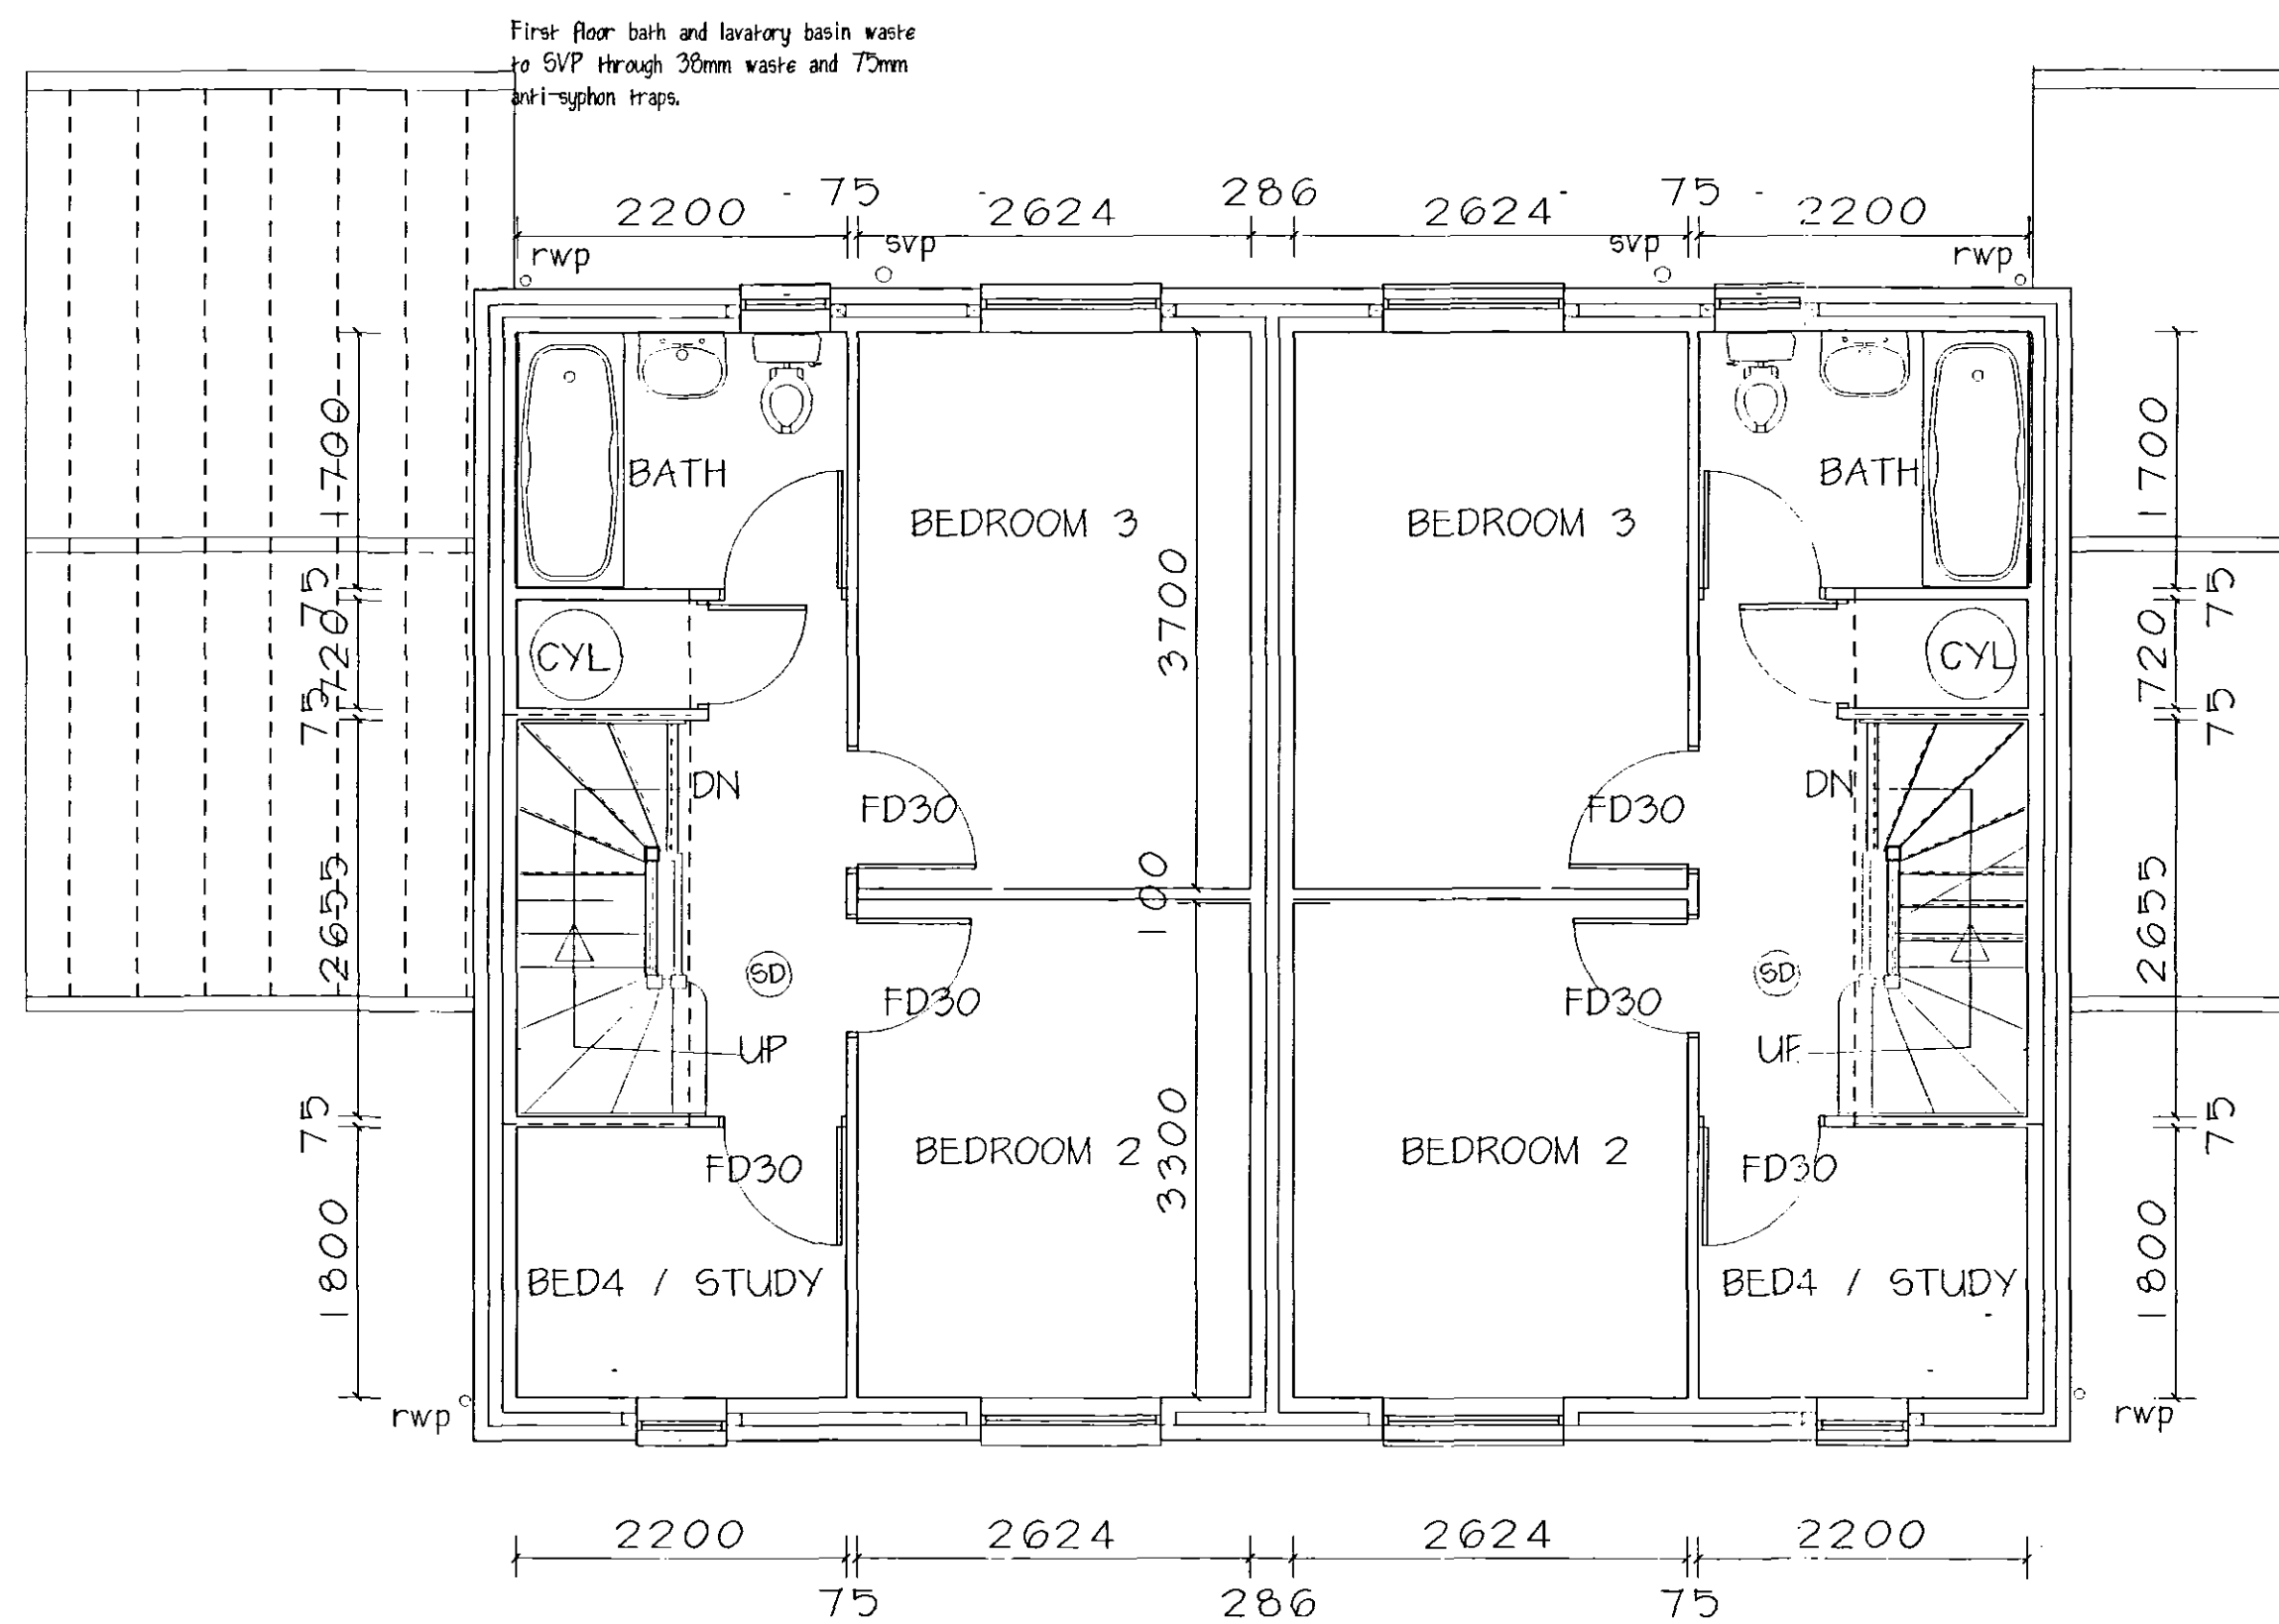

100mm over facing brickwork, 50mm cavity filled with bonded polystyrene beads, 100mm Celcon standard blocks, 10mm plaster. All cavities closed at top. Dancer vertical cavity closer as insulation and DPM.

Felt DPM min 150mm above paving level lapped to DPM under slab. Floor finish on 50mm sand cement screed on 150mm reinforced concrete slab on 1200g polythene DPM on sand bladed hardcore min 150mm thick. 100mm expanded polystyrene insulation 225x700mm concrete strip foundations min 1000mm deep on suitable load bearing stratum. Foundations backfilled with hardcore. Walls below GFL 100mm brickwork with 85mm weak concrete filled cavity and 100 dense concrete block inner skin. 450mm wide dpm bonded to 1200 polythene dpm.

21 NOV 2005

M. PARKER & SONS LIMITED
BUILDERS & CONTRACTORS
ST. JOHNS RD SPALDING Lincs PE11 1JX
FAX. 01775 762171 TEL. 01775 724777

PROPOSED RESIDENTIAL DEVELOPMENT
ST. JOHNS ROAD
SPALDING
TYPE - SYCAMORE
PLOTS 10, 11, 14 & 15

SCALES 1:100 & 1:50
DRG. NO. SJRS/05 DATE 10/05

DETERMINED PLAN