
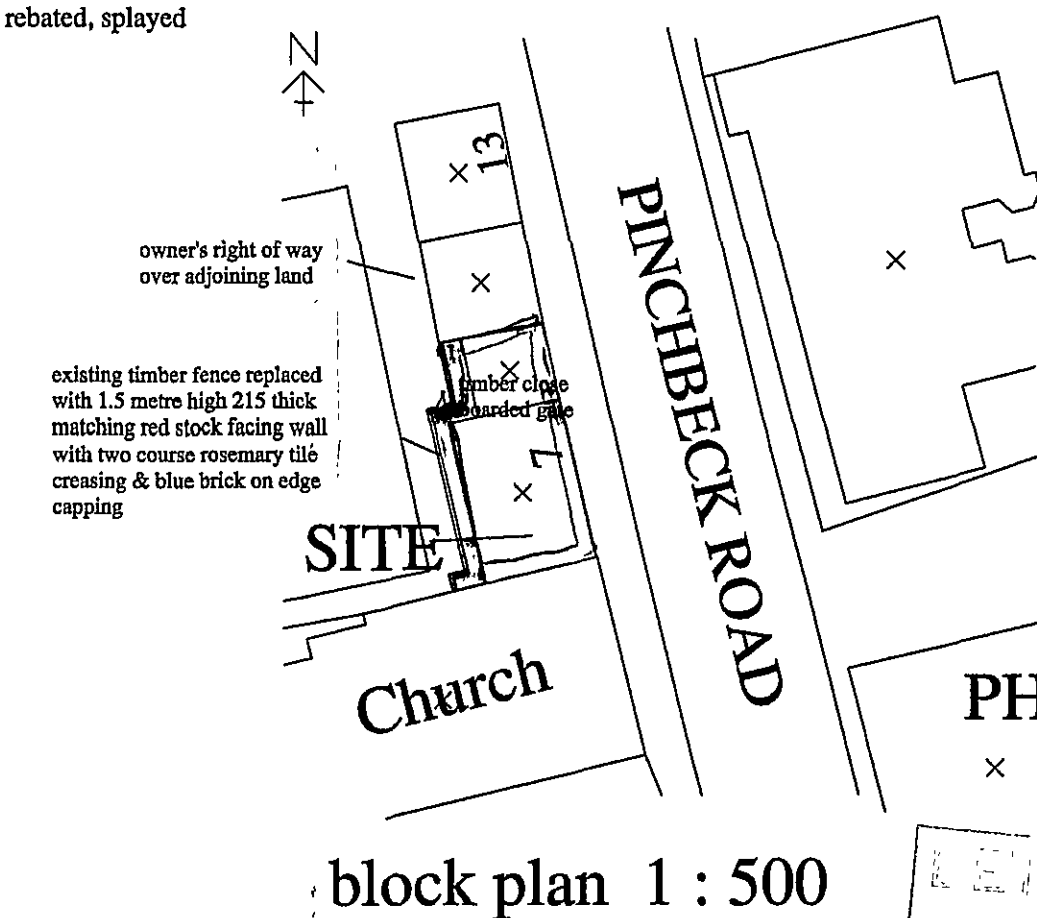
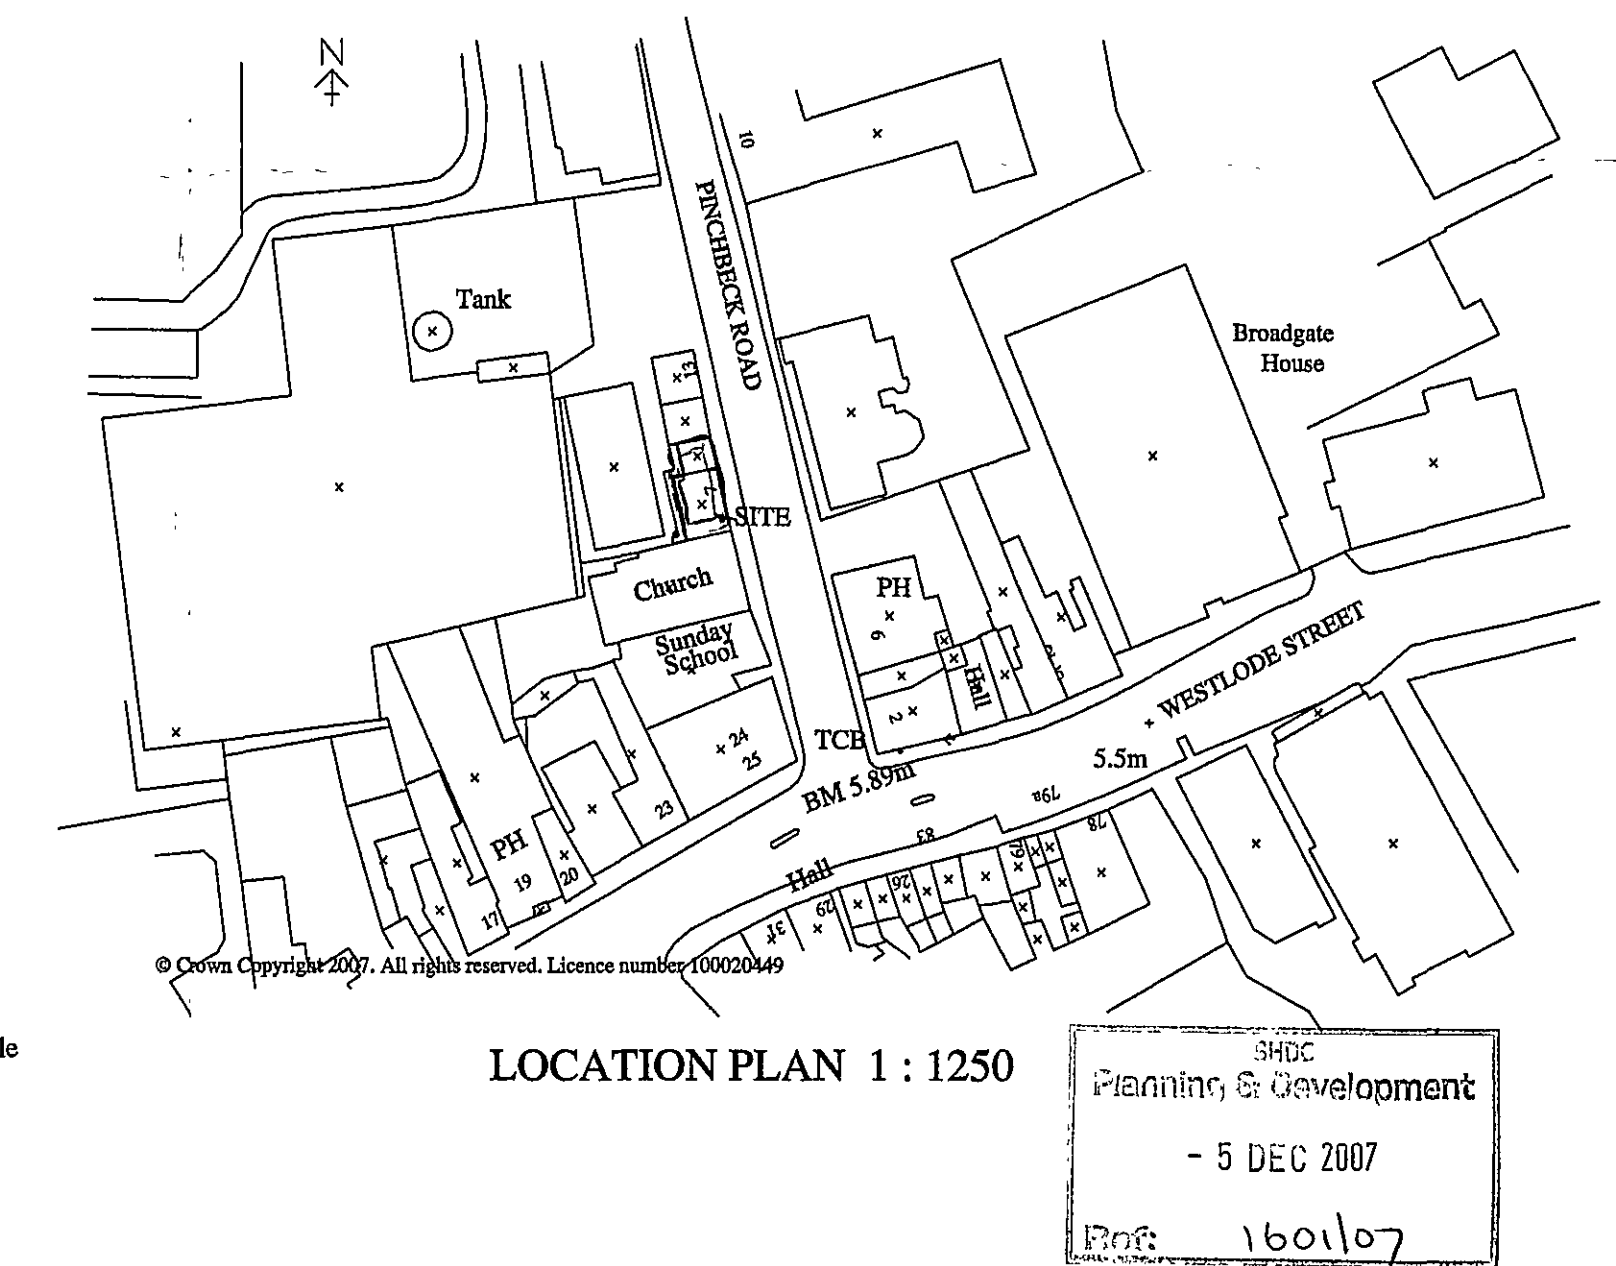
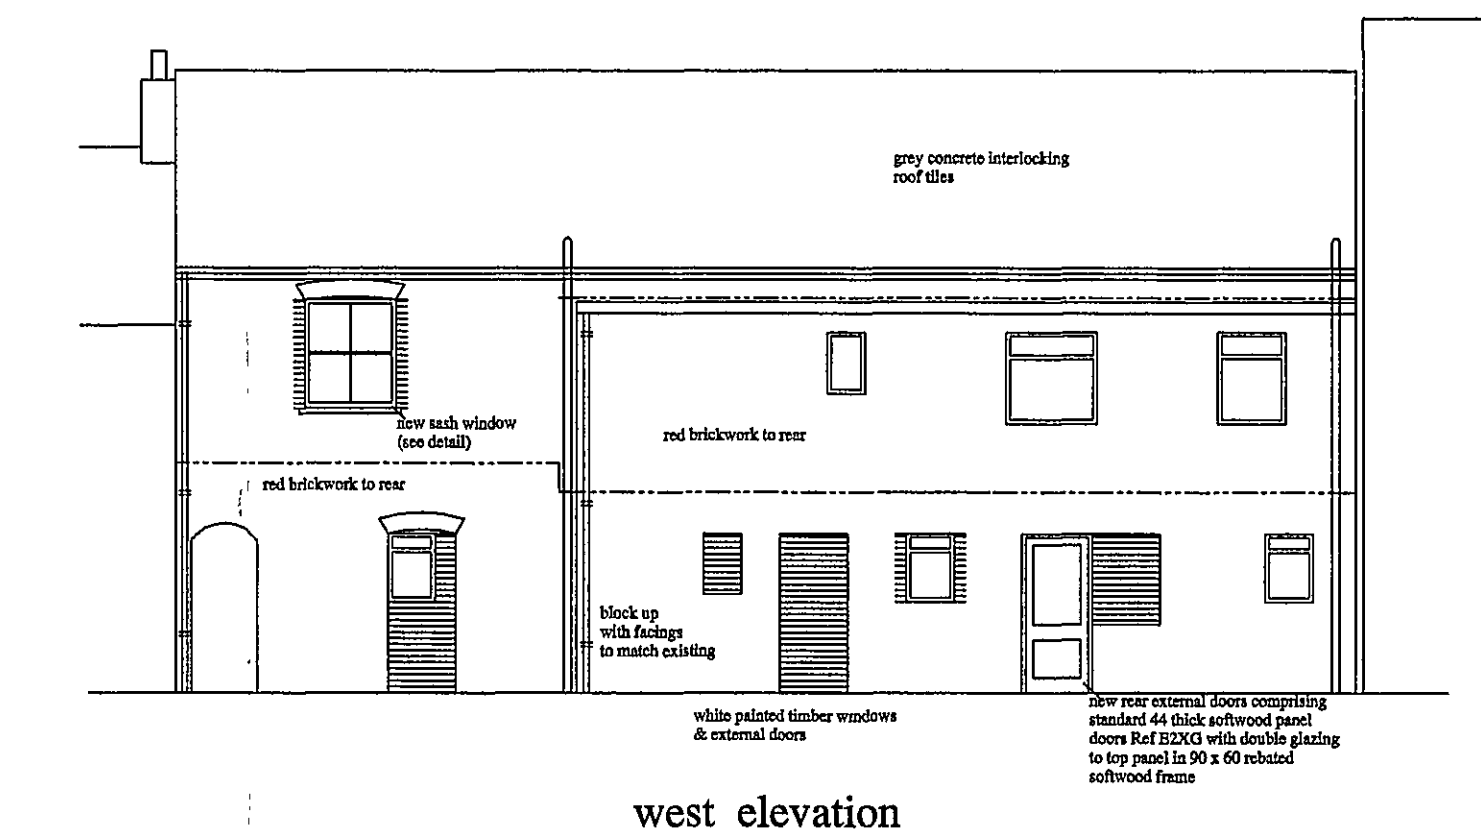
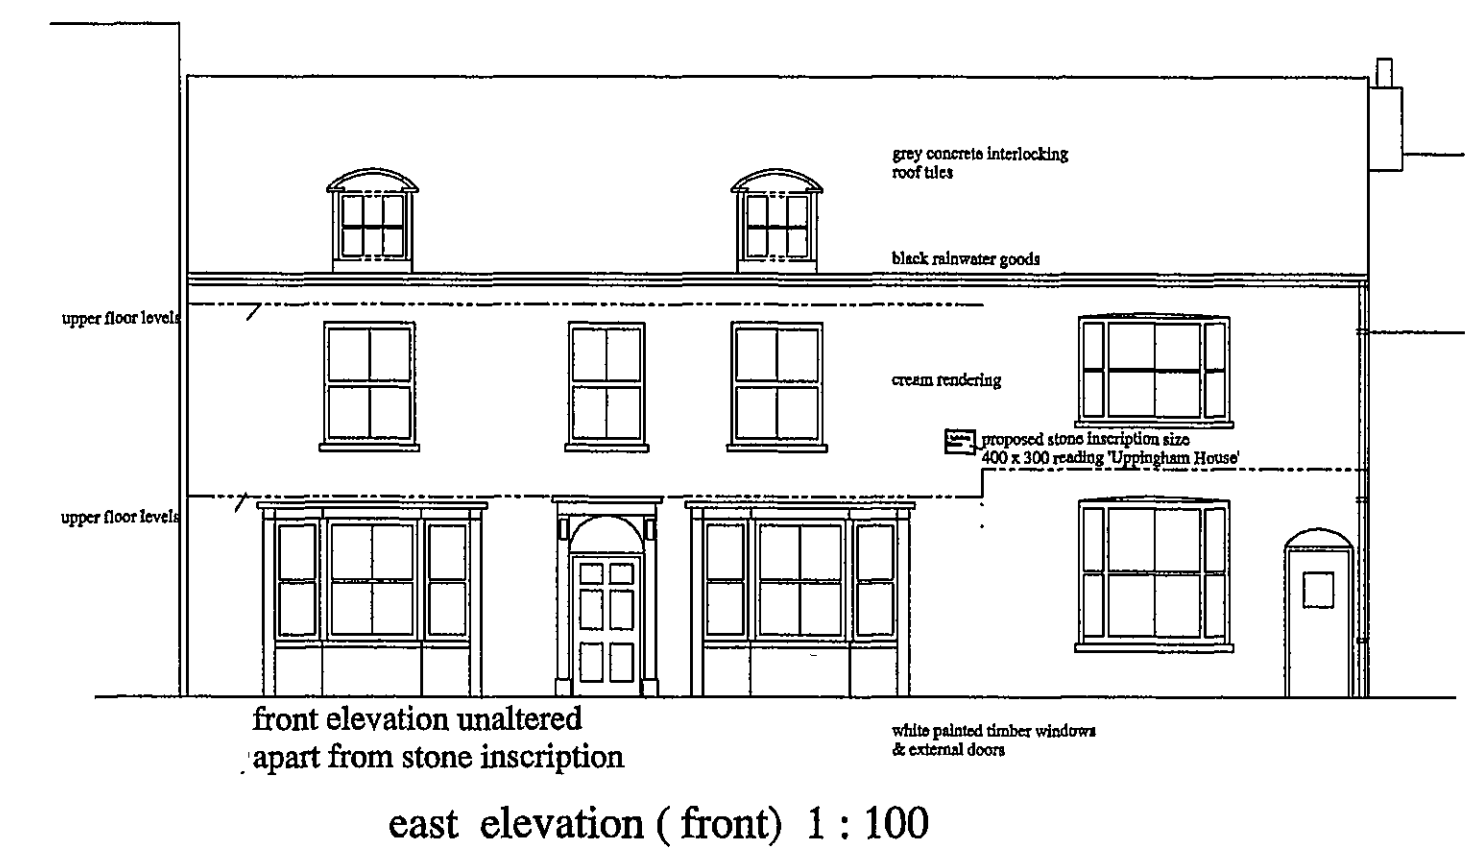
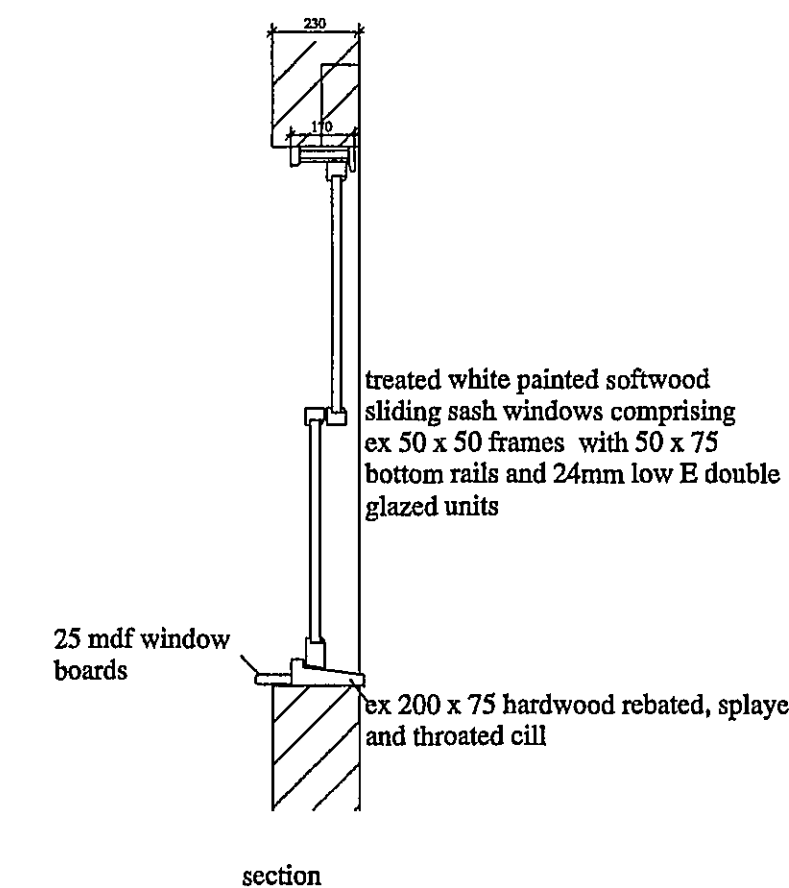
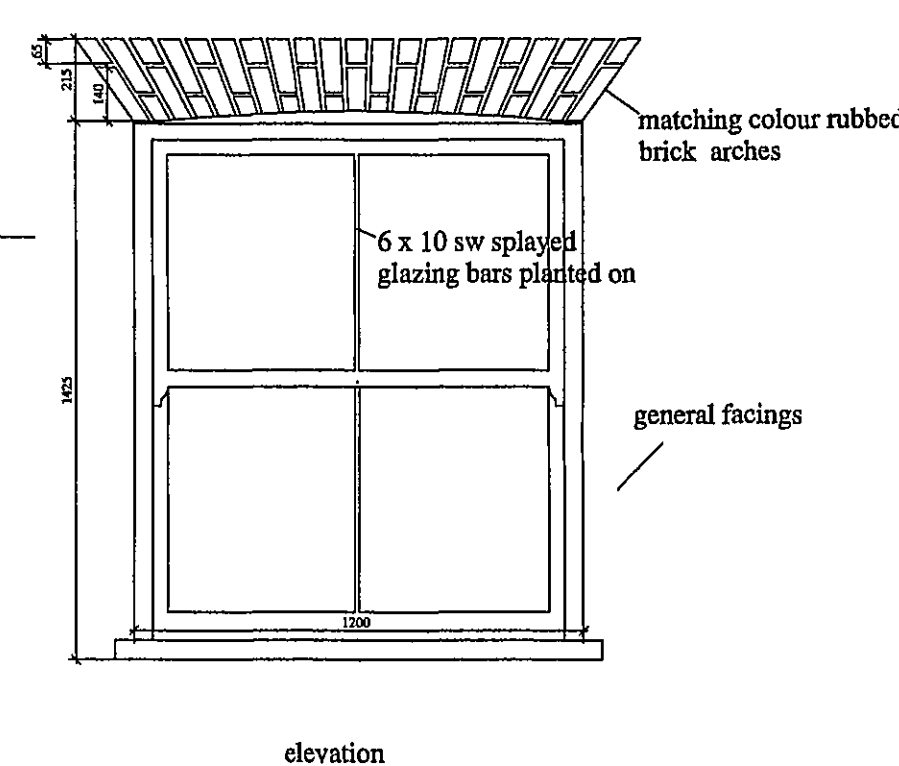
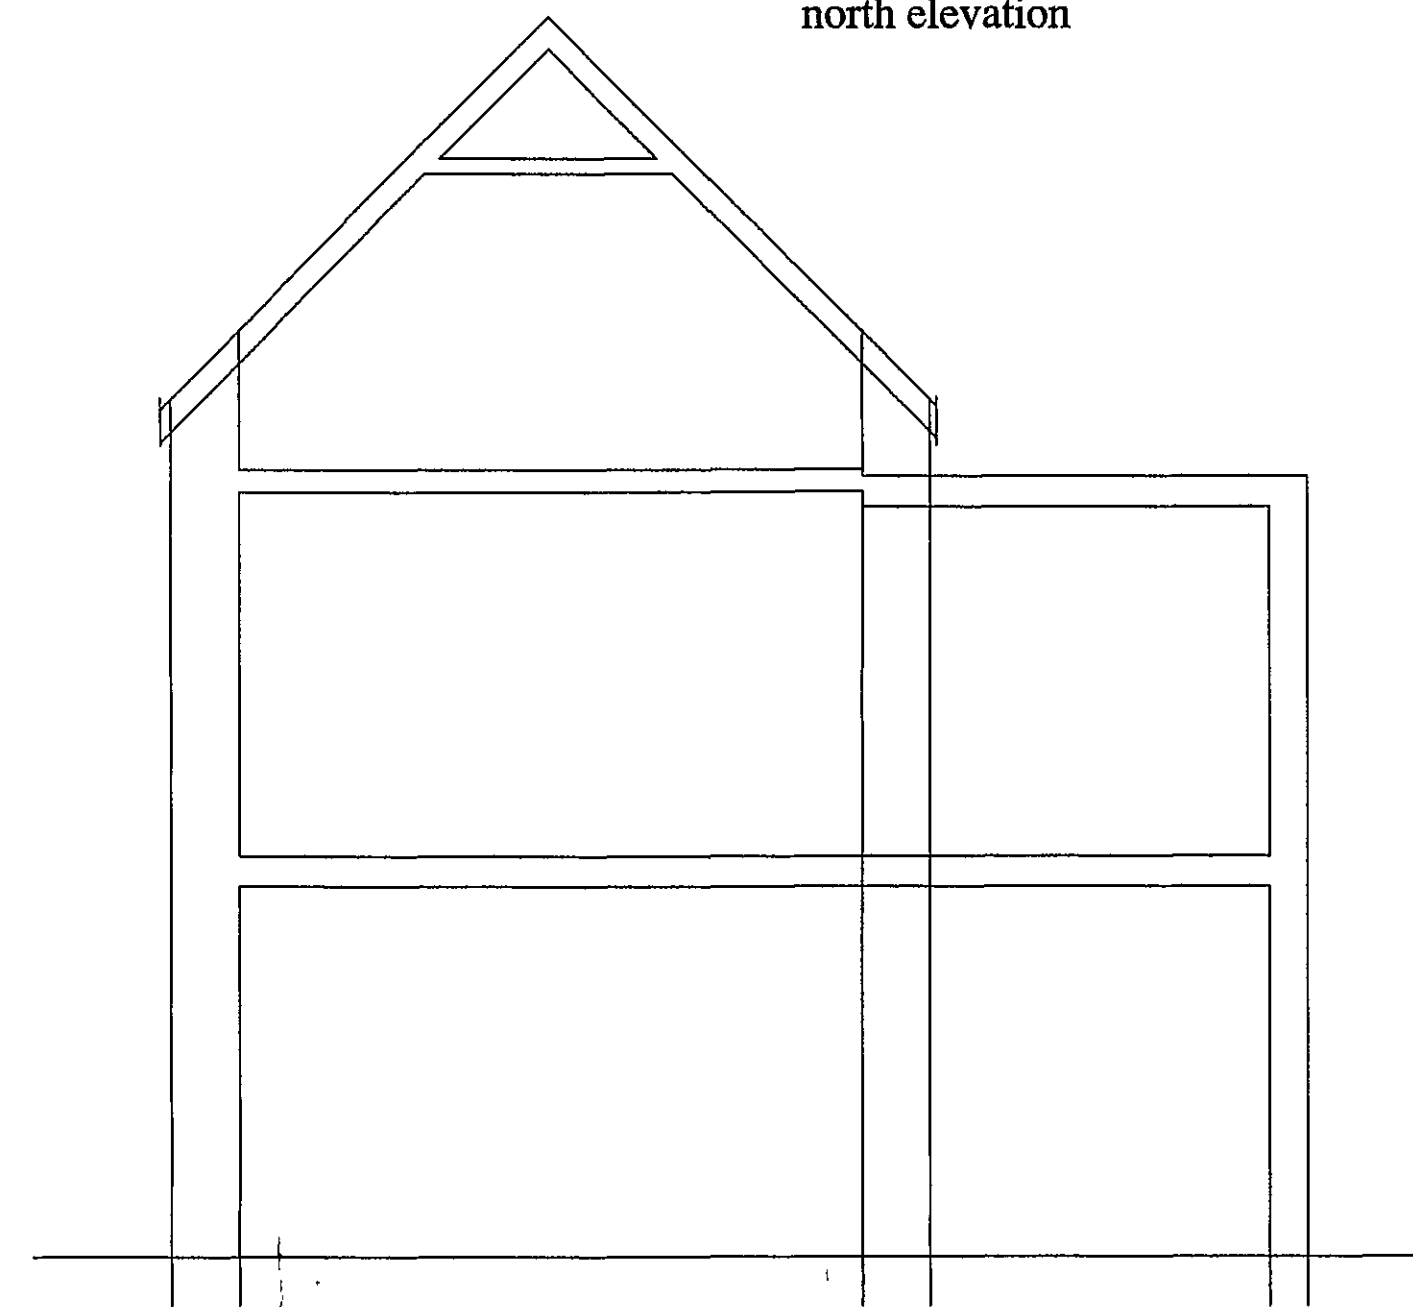
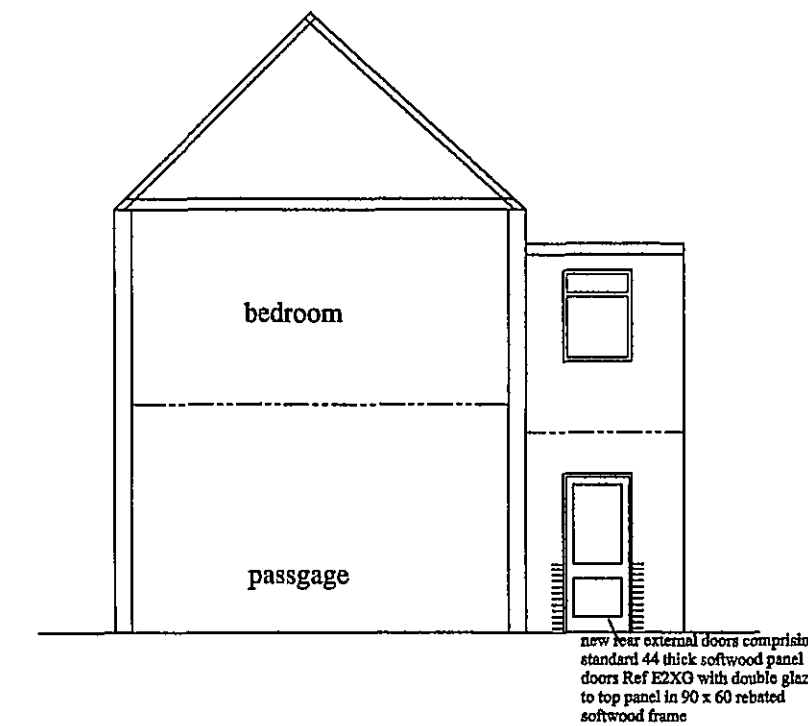
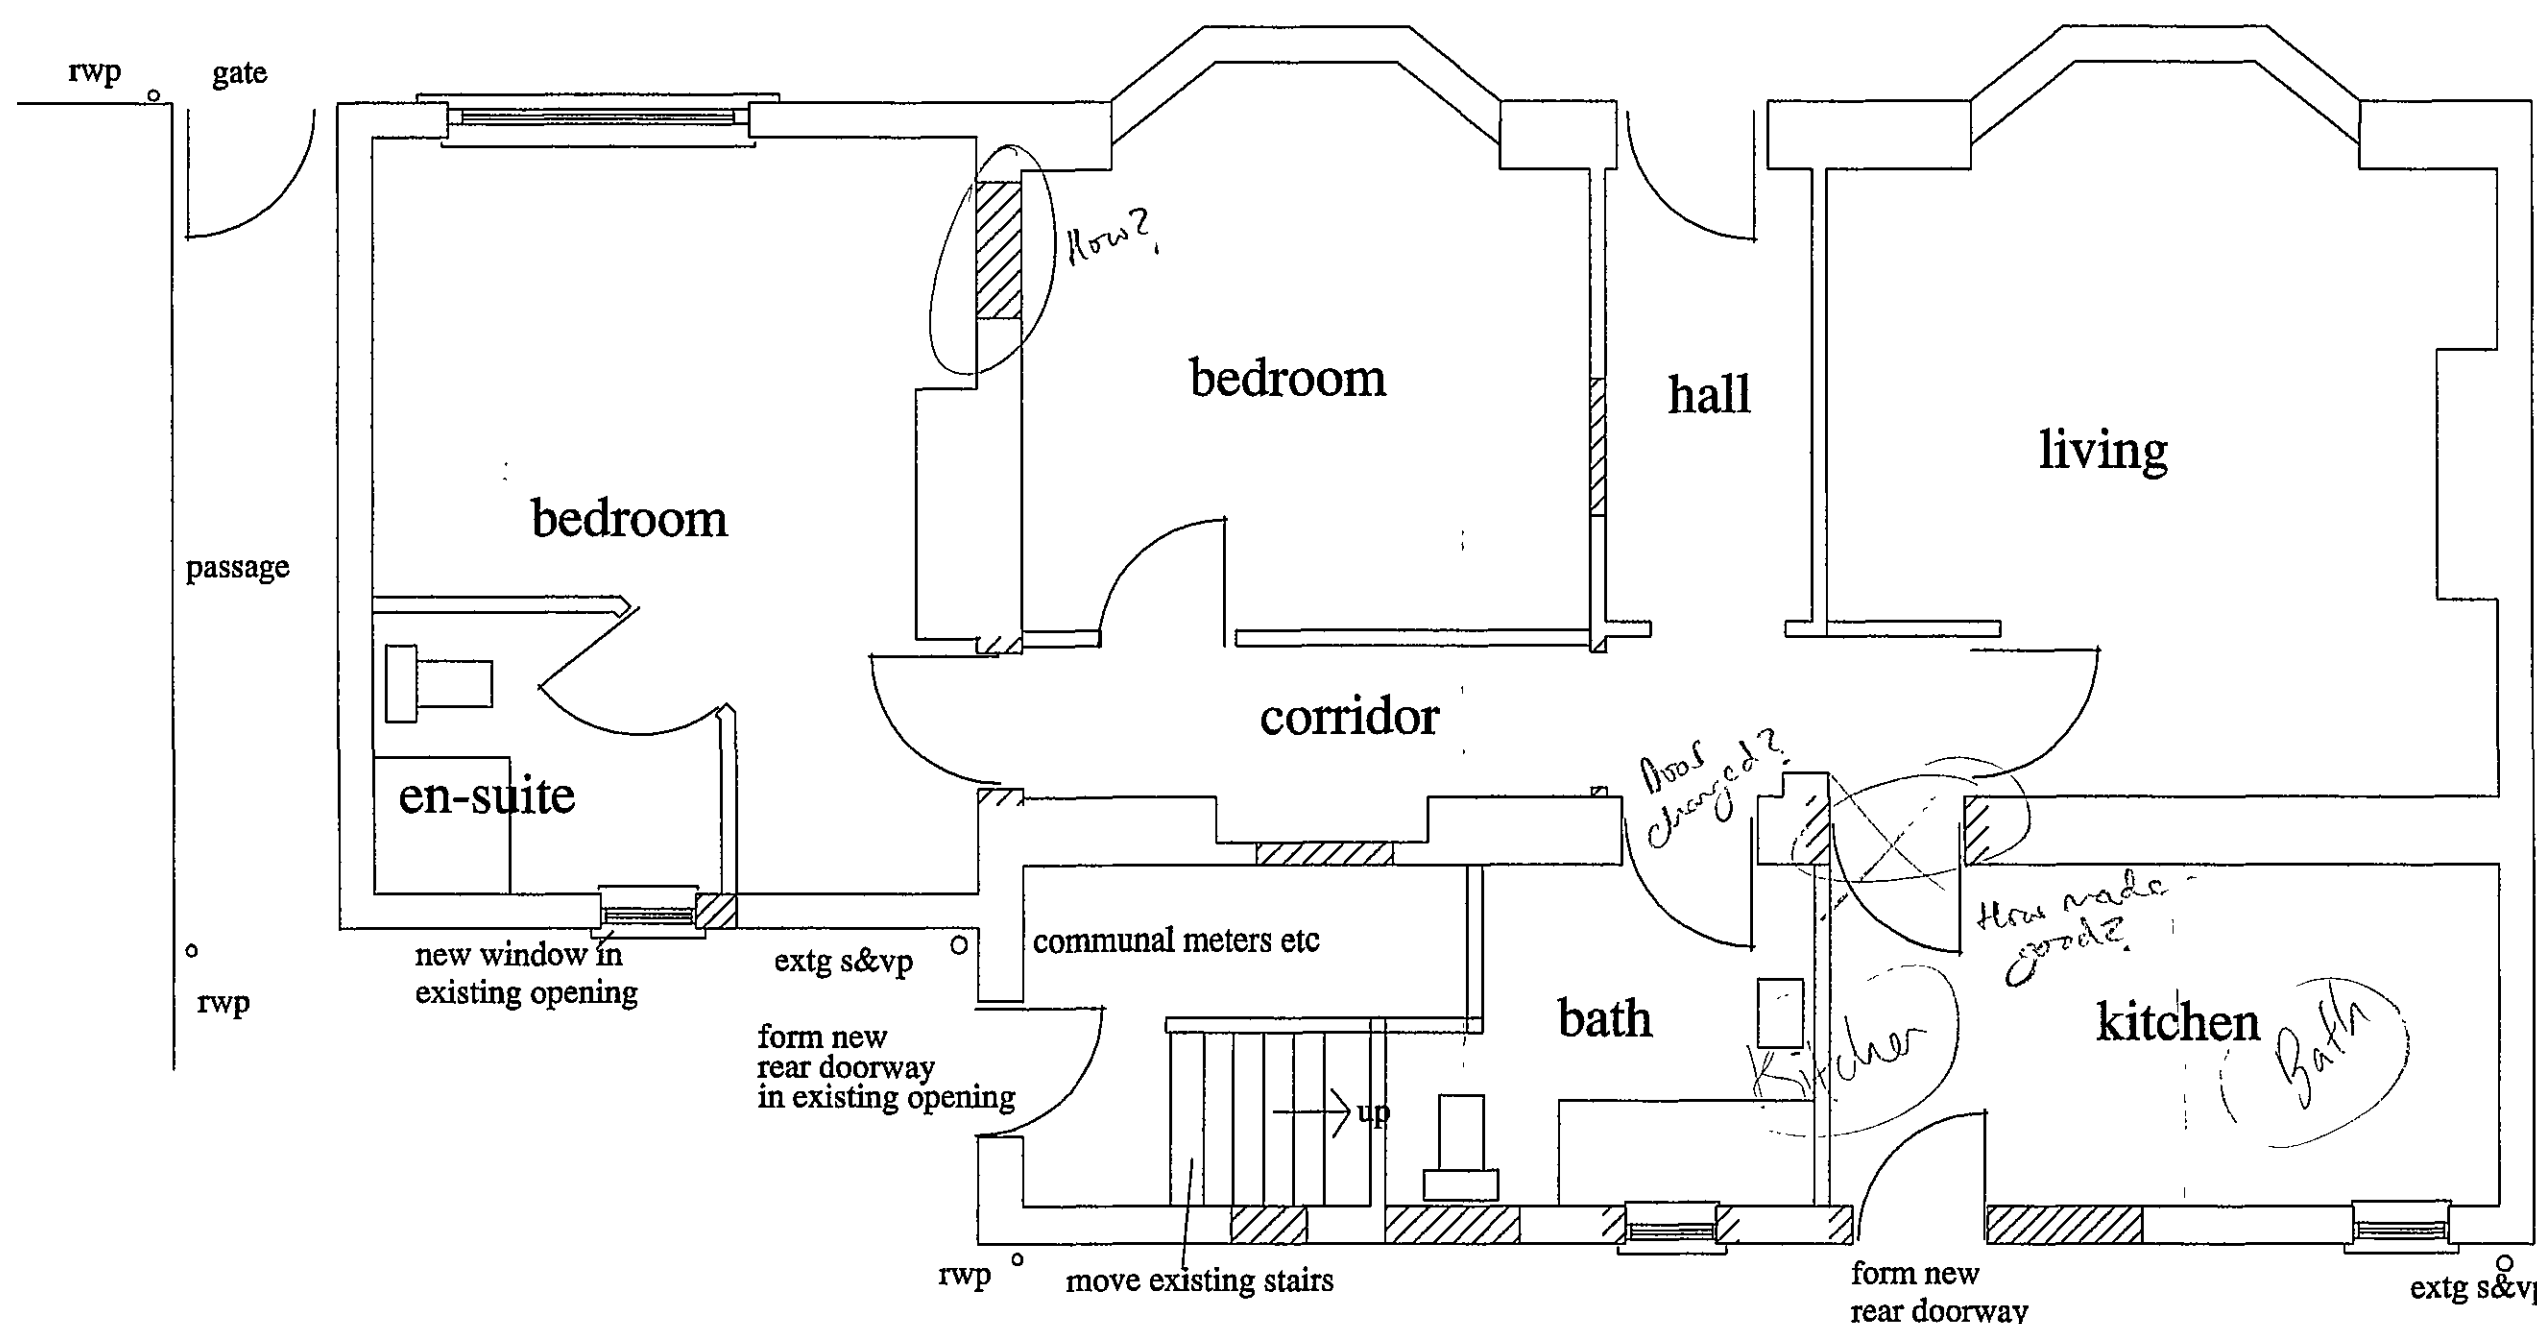
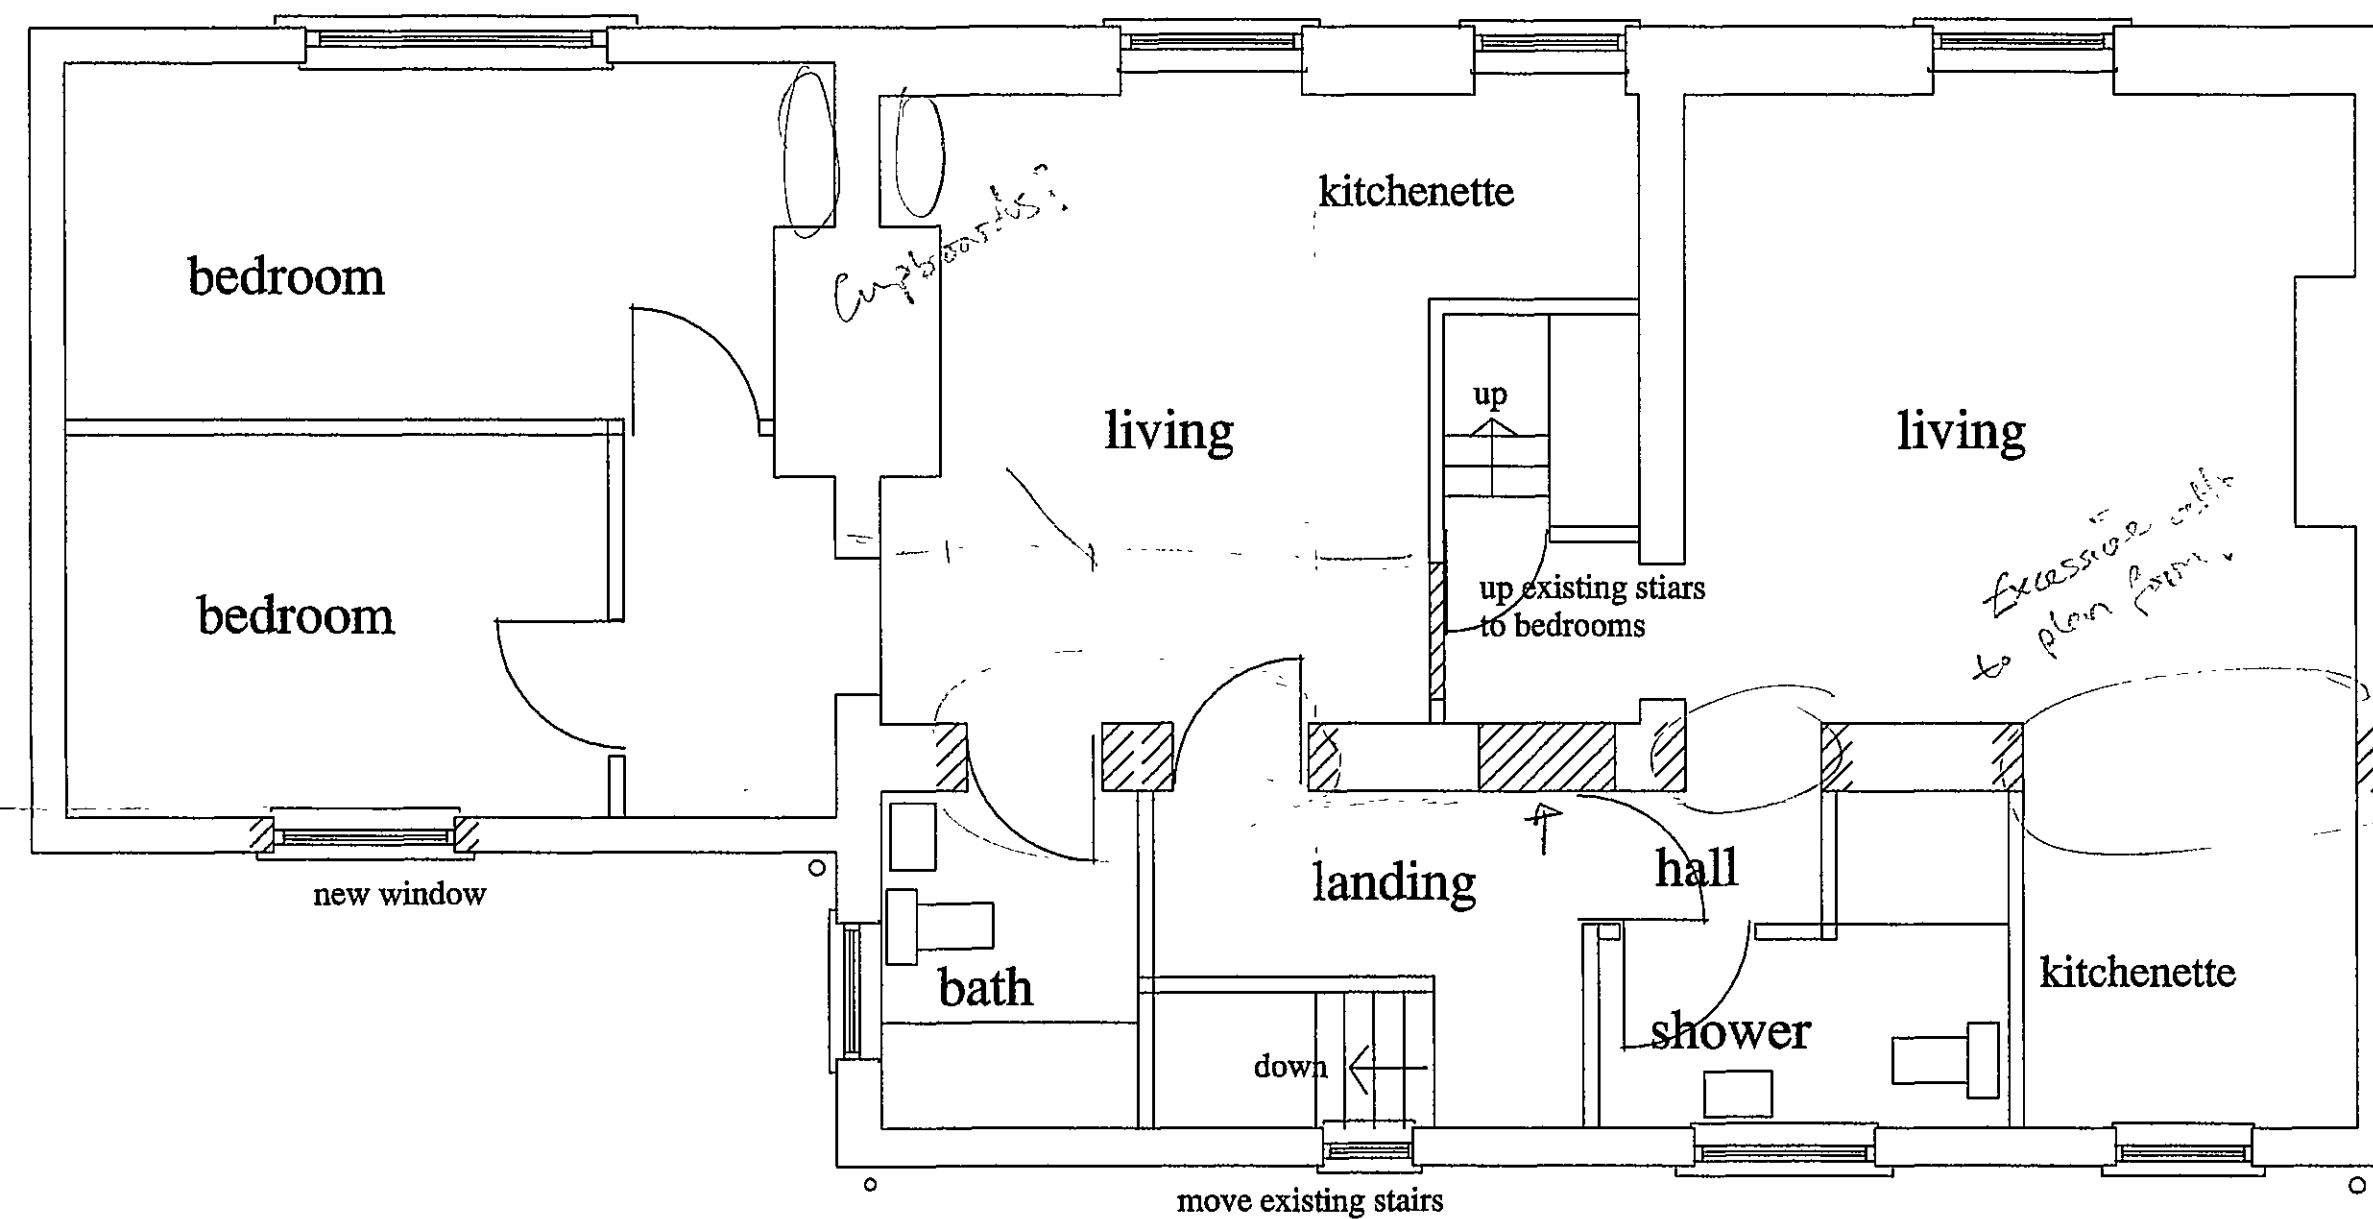


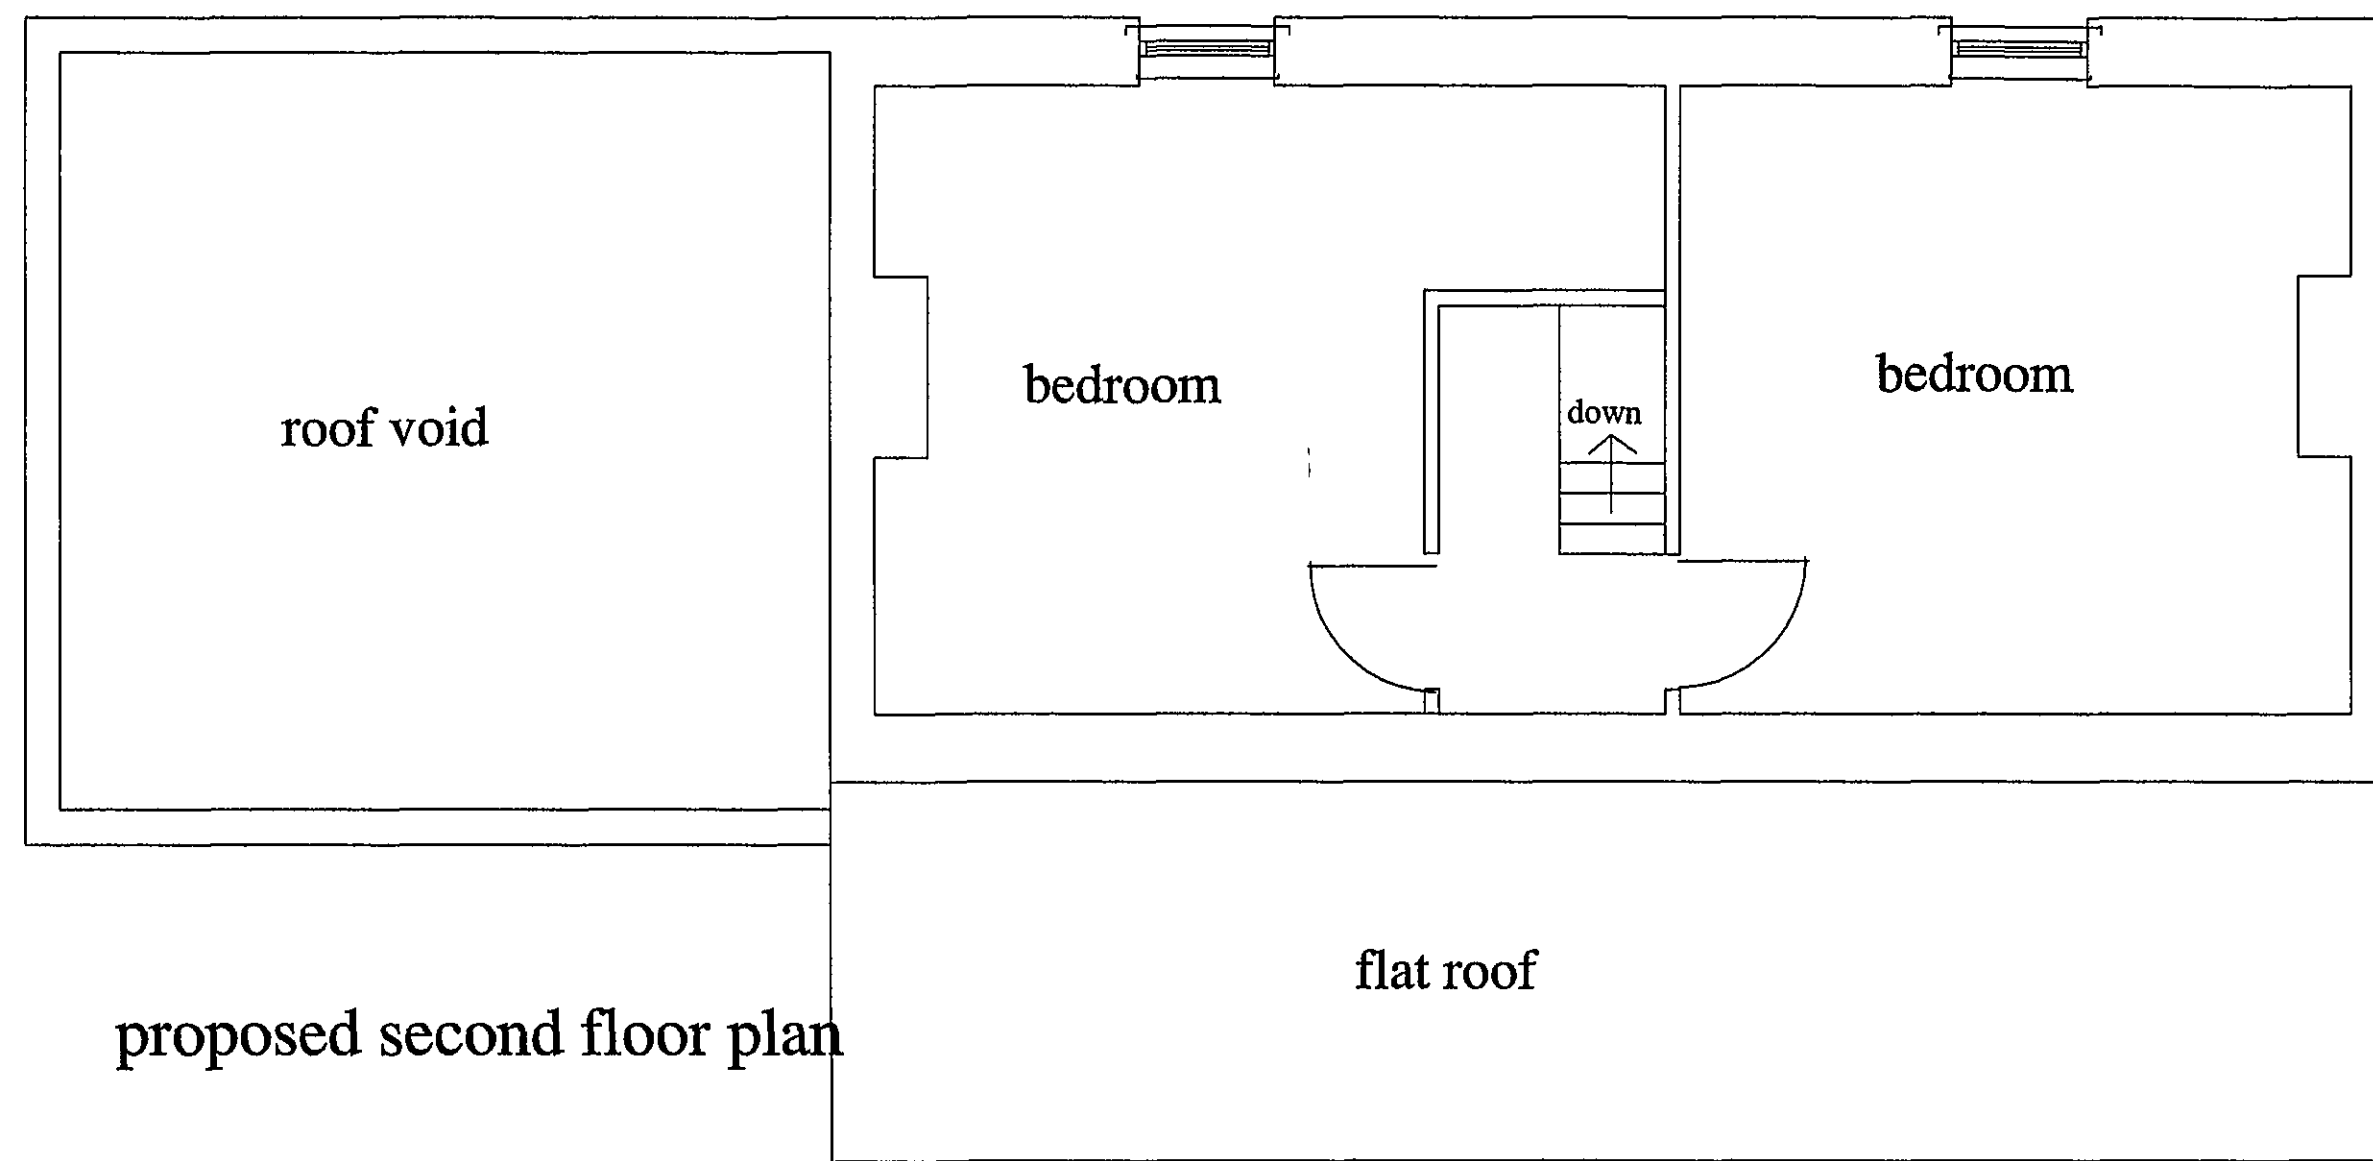

D. W. Bradley chartered surveyor	
Hawthorn Lodge, Church Lane, Algarth, Boston, Lincs PE20 2HH Tel : (01205) 460944 Fax : (01205) 460911 Mobile : 07946 569326 EMail : dwb@dwbradley.force9.co.uk	
client : MR T HO	
project : ALTERATIONS TO FORM 3 No FLATS AT 7 PINCHBECK ROAD SPALDING	
title : SURVEY OF EXISTING	
date : NOV 2007	scales :
	drg.no. 0753 / 2