


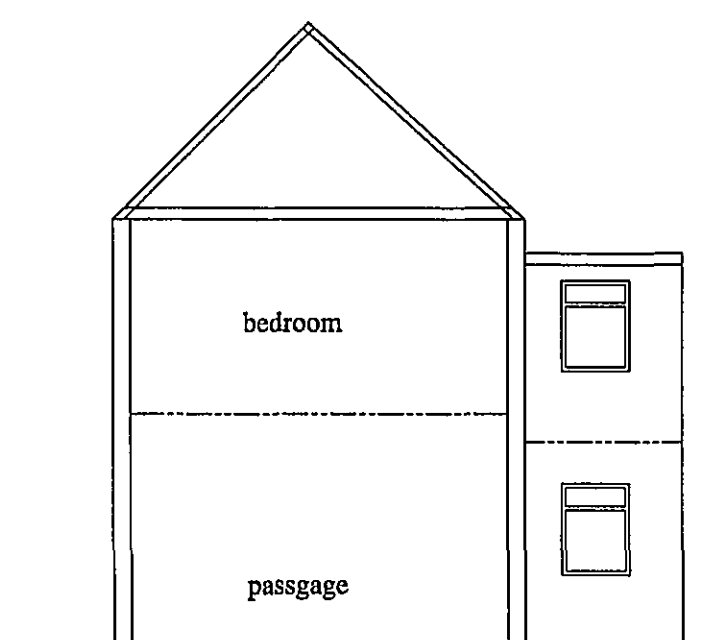
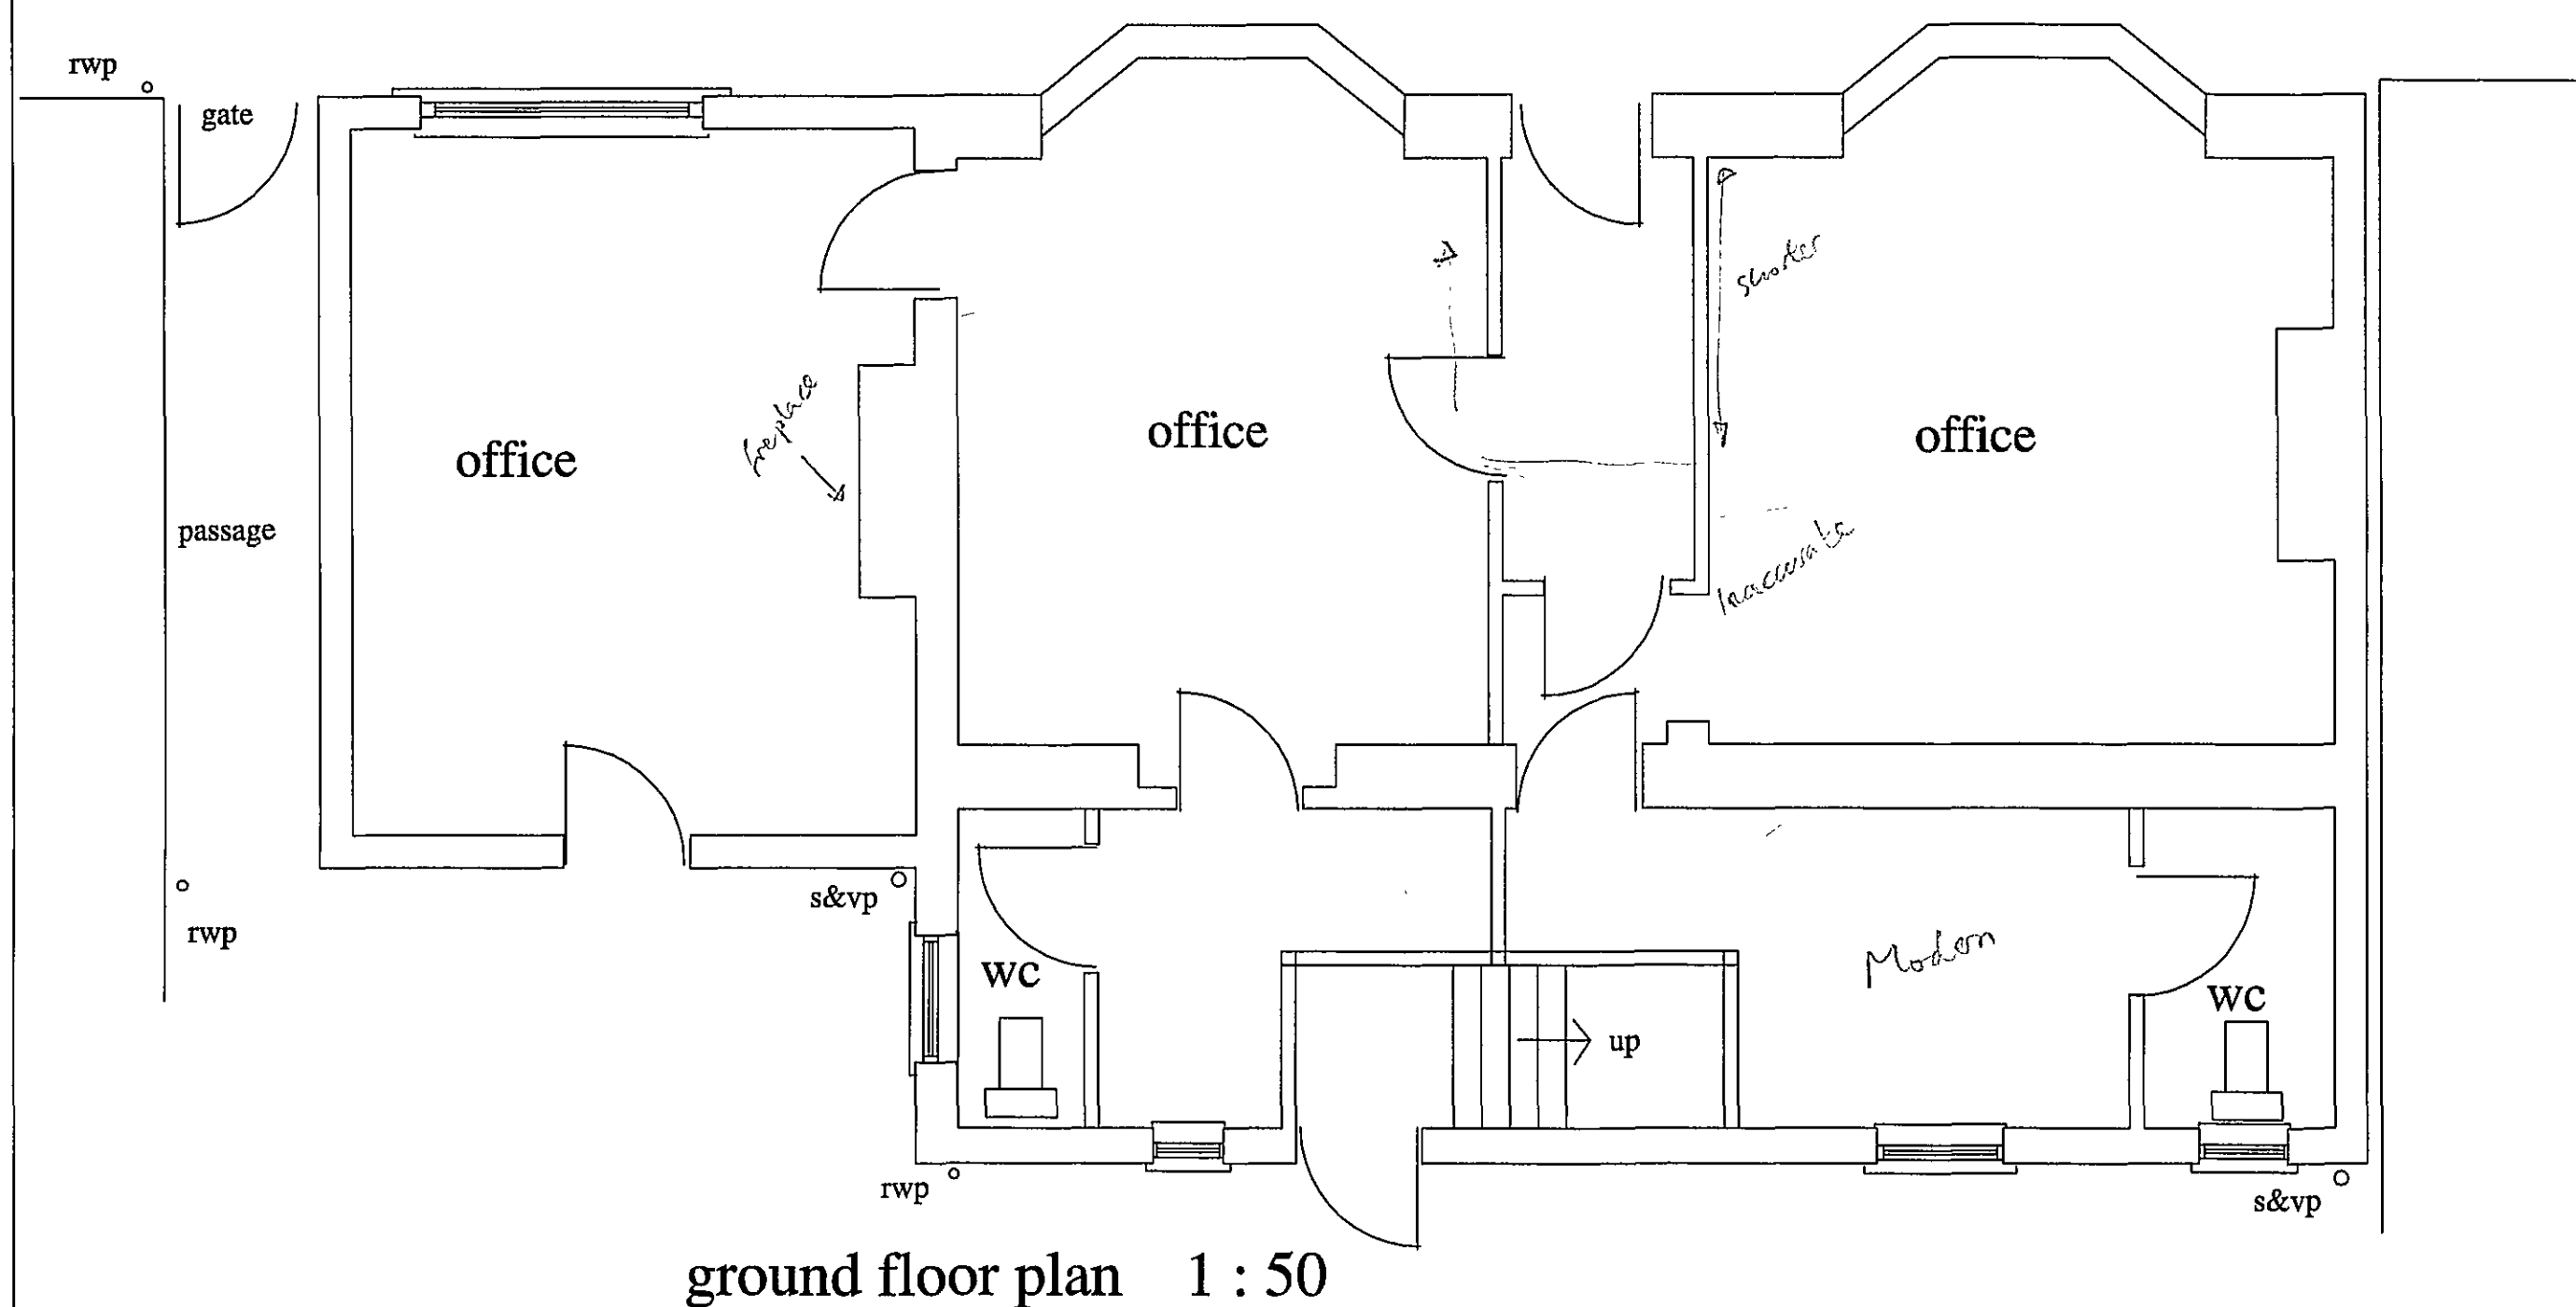


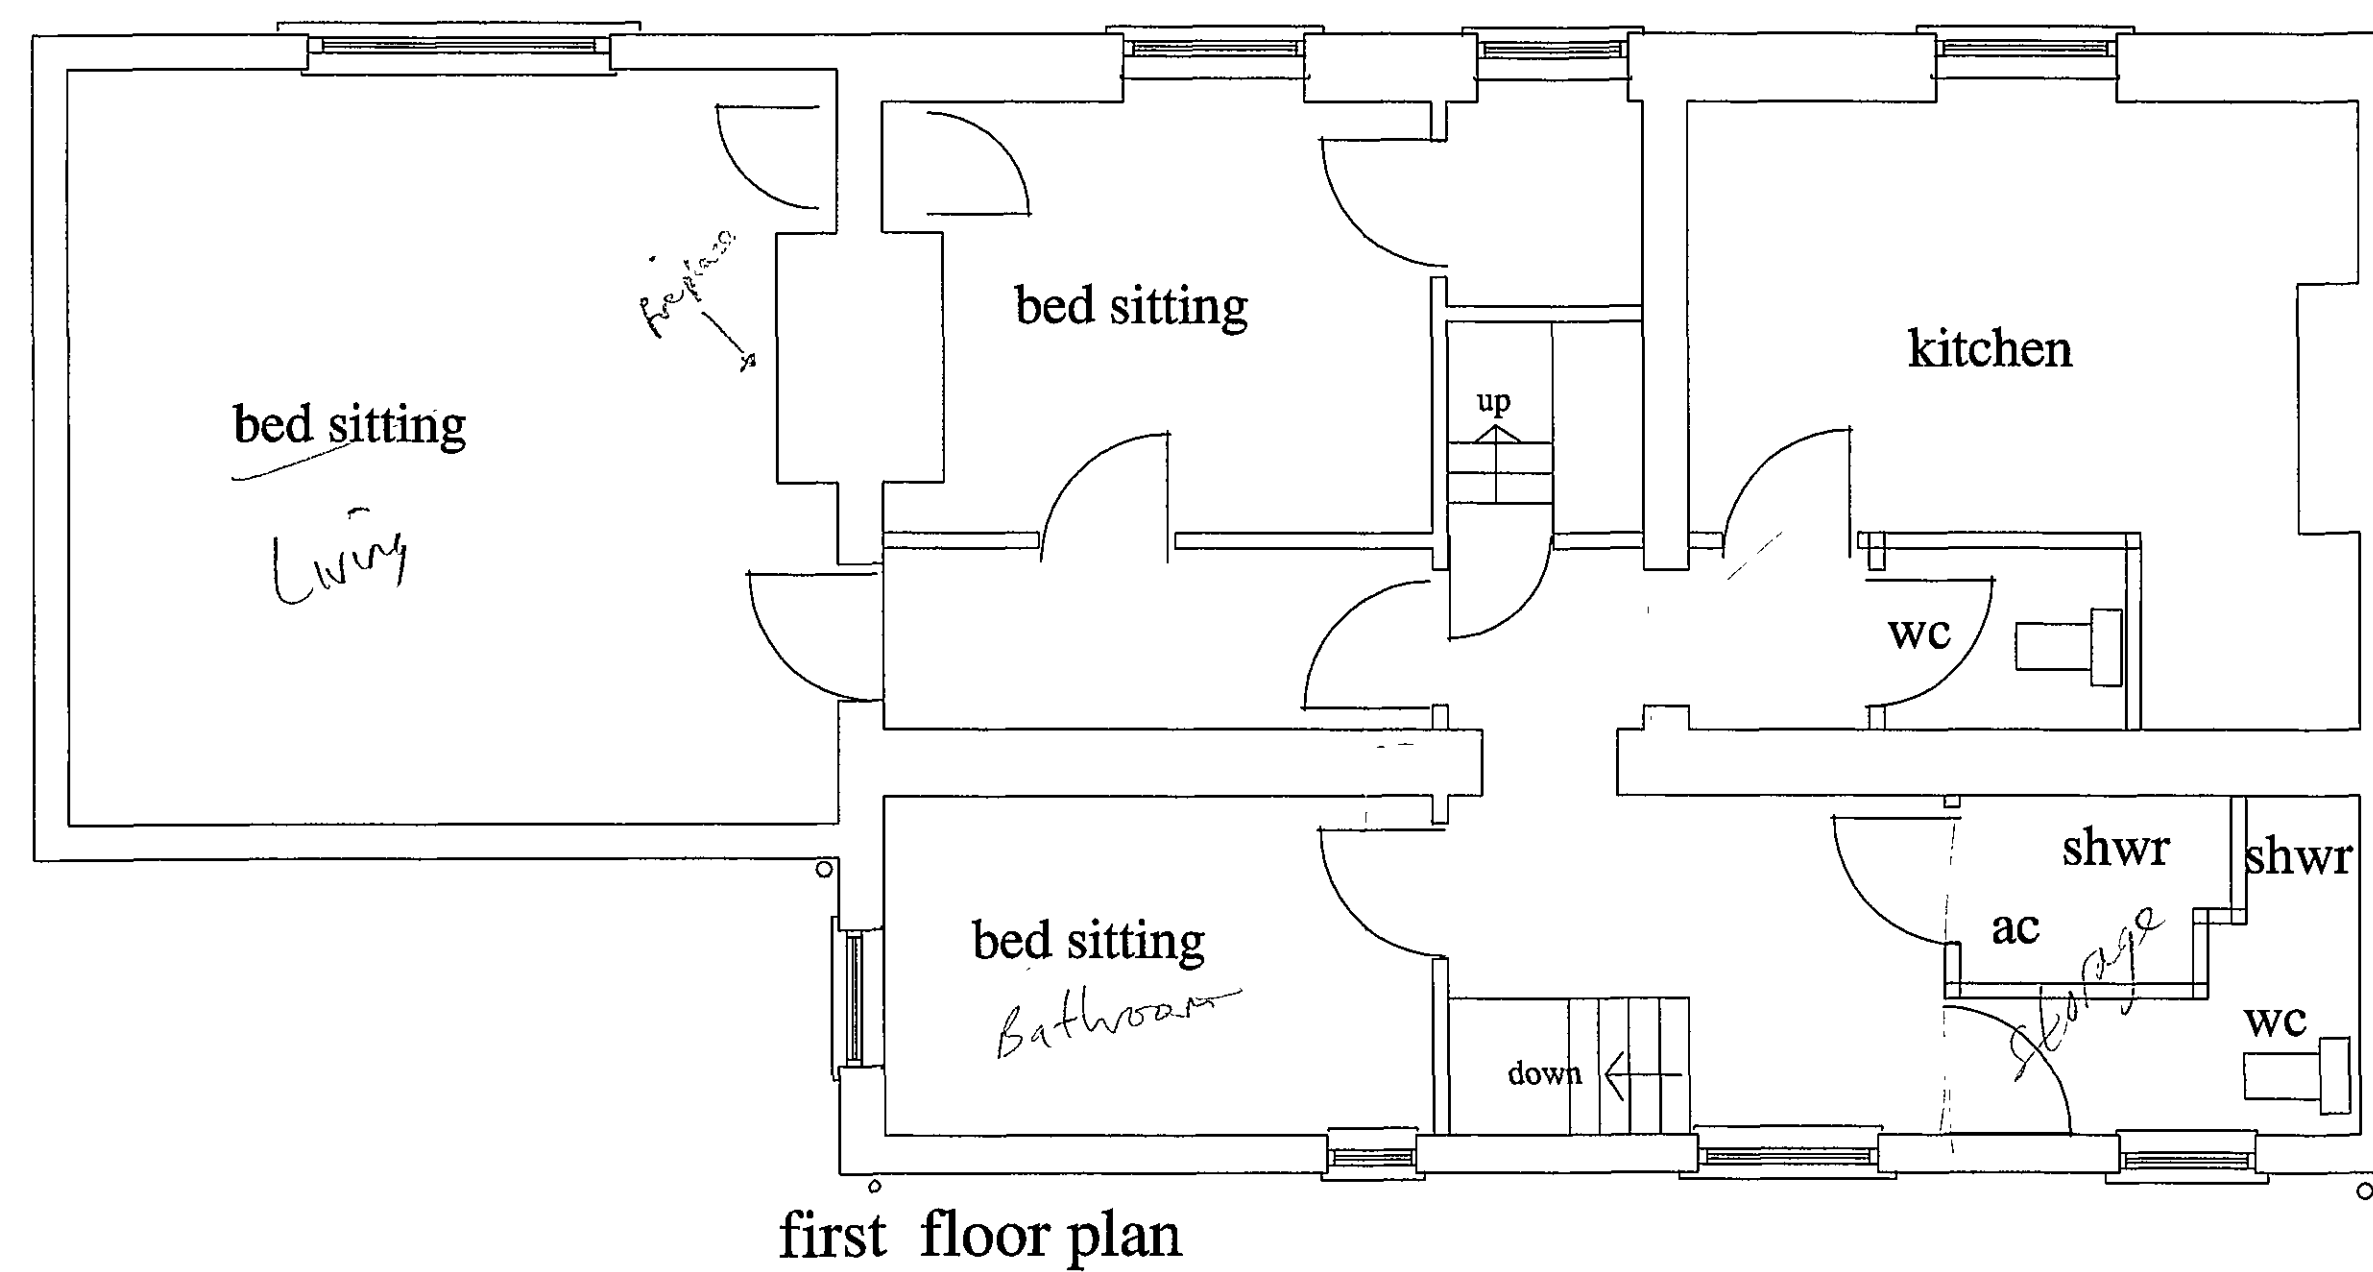


north elevation

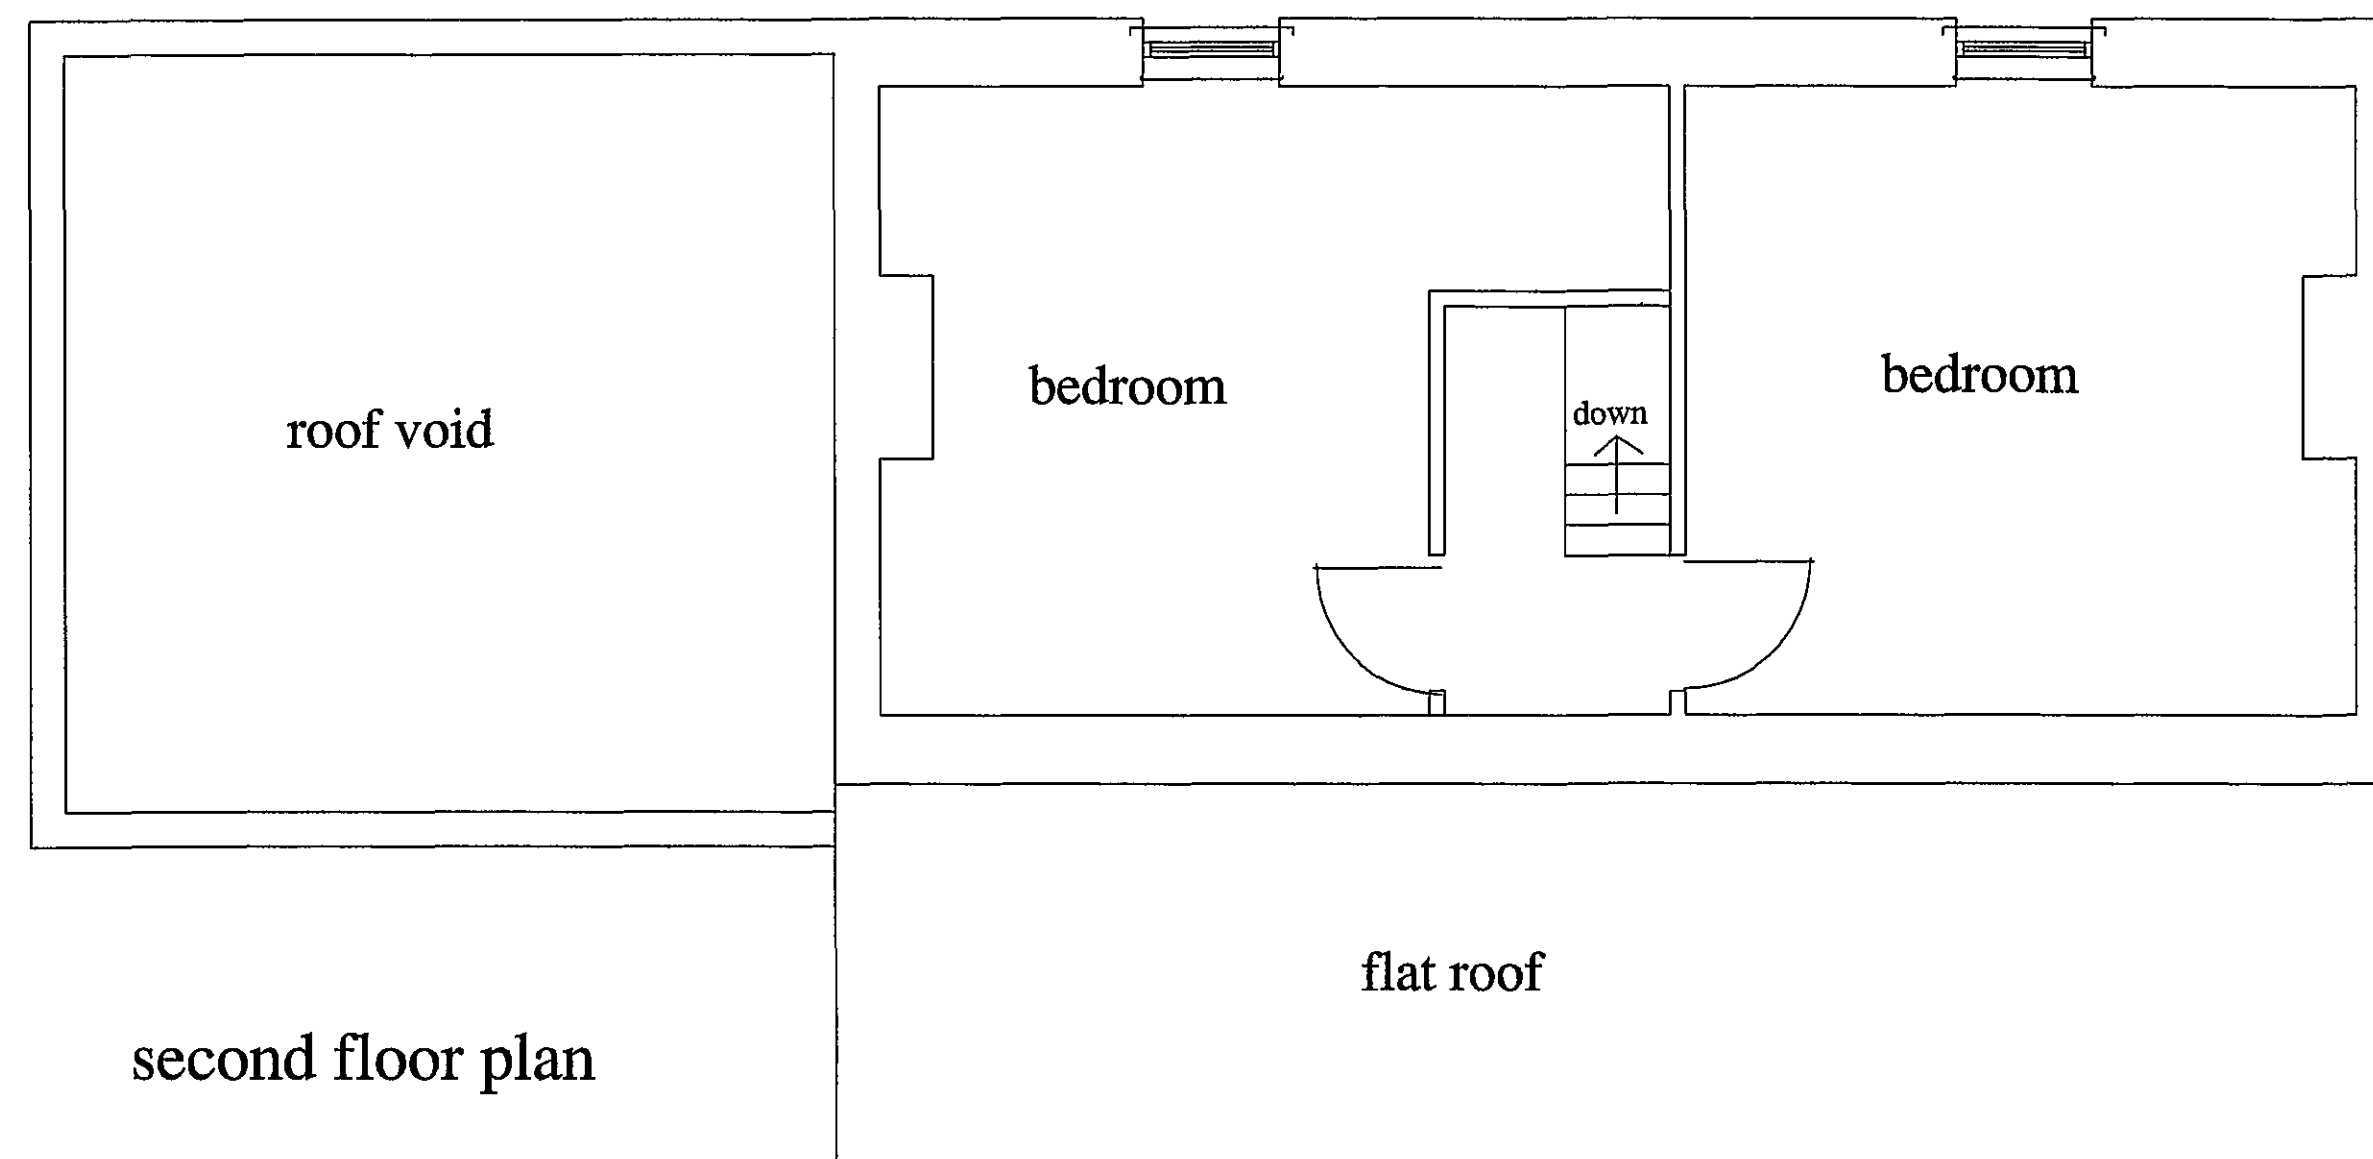

east elevation (front) 1 : 100

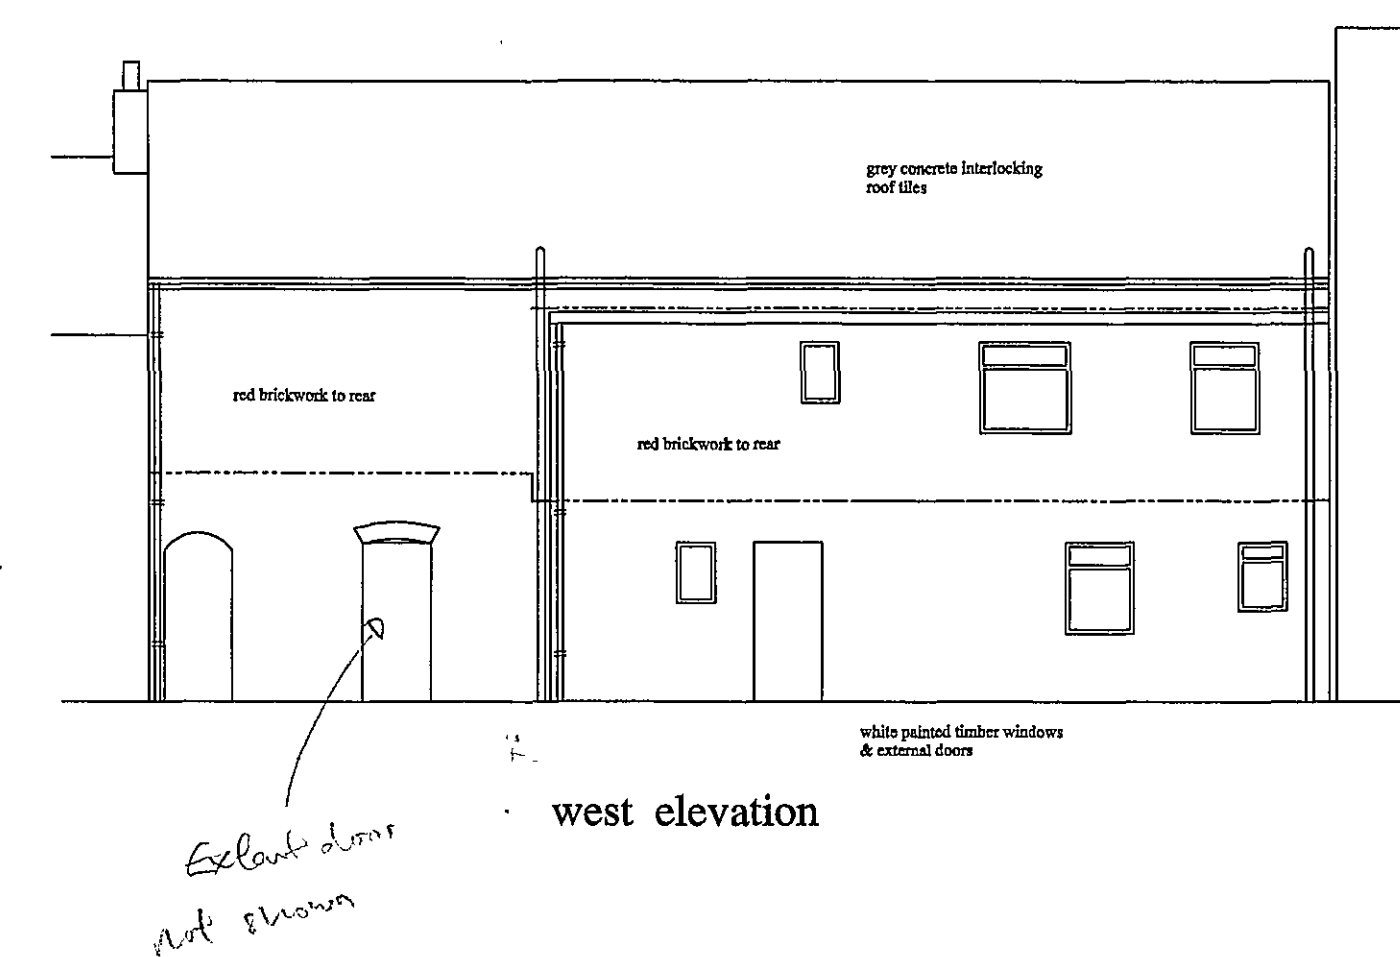

west elevation

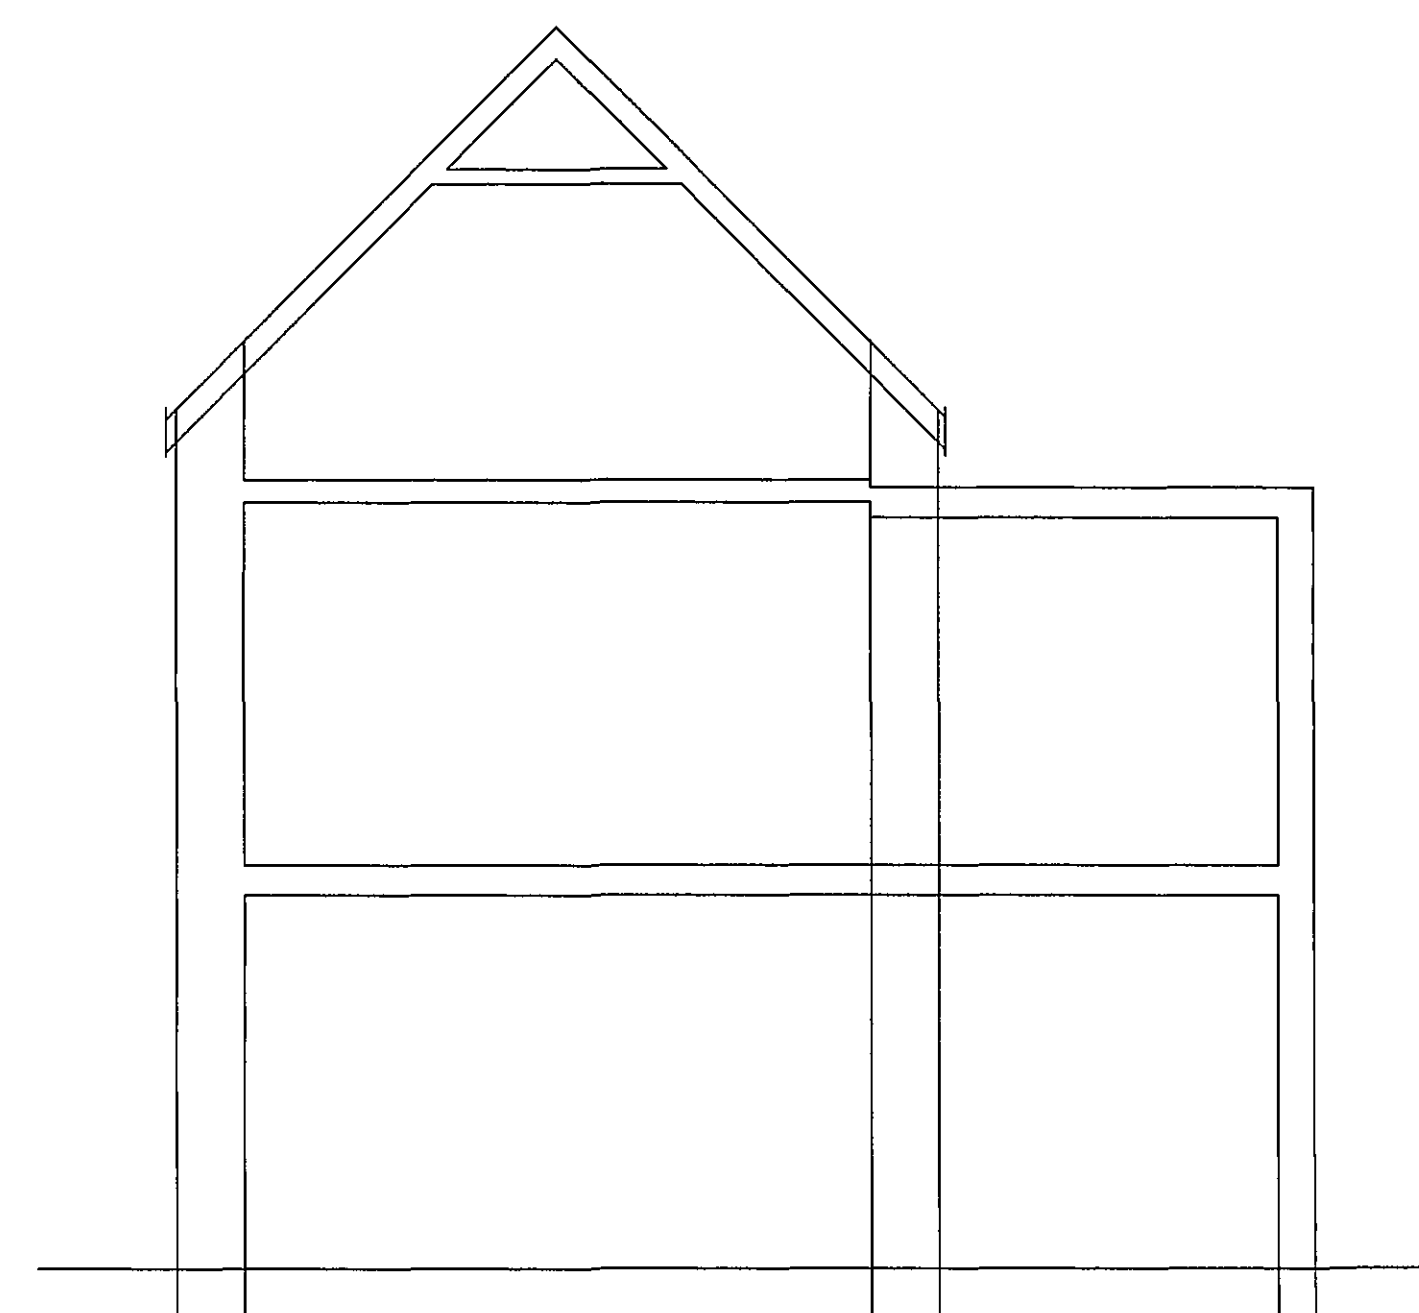

section 1 : 50

Final
Planning & Development
- 5 DEC 2007
Ref: 160107

REV A : Elevations added - Nov 2007

D. W. Bradley
chartered surveyor

Hawthorn Lodge, Church Lane, Algharkirk,
Boston, Lincs PE20 2HH
Tel : (01205) 460944
Fax : (01205) 460911
Mobile : 07946 569326
EMail : dwb@dwbradley.force9.co.uk

client : MR T HO

project : 7 PINCHBECK ROAD
SPALDING
LINCS

title : SURVEY OF EXISTING

date : NOV 2007 scales :

RICS drg.no. 0753 / 1 A

DEVELOPED
PLAN