


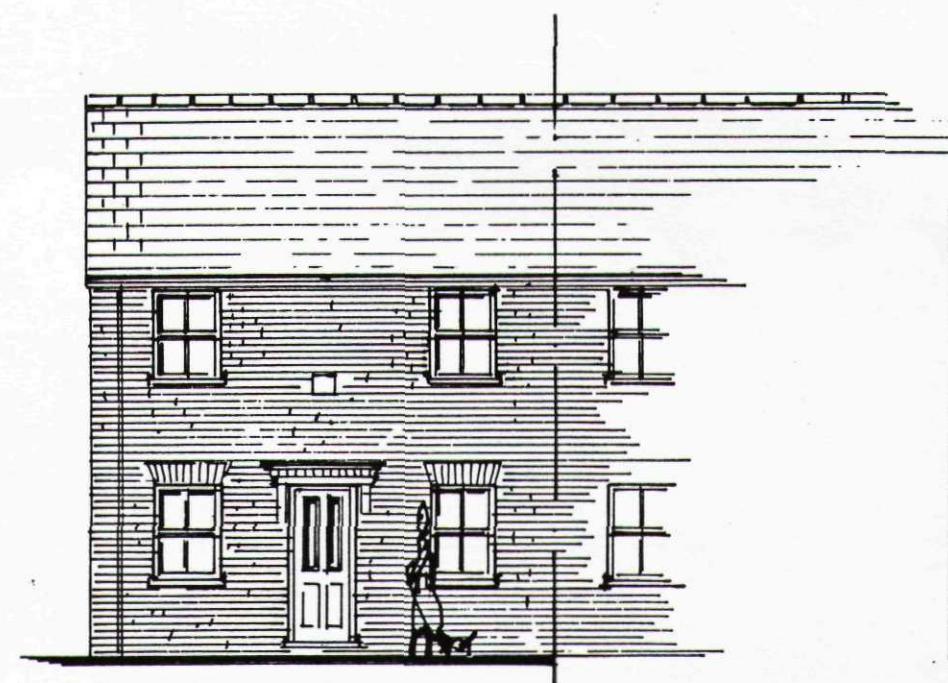


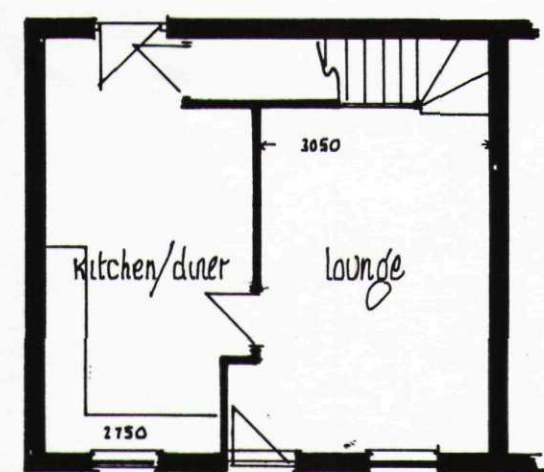

GROUND FLOOR

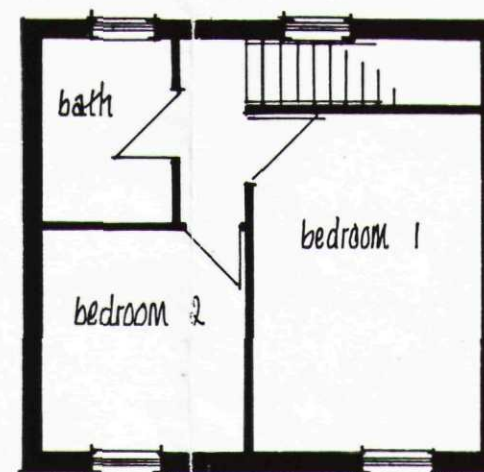

FIRST FLOOR

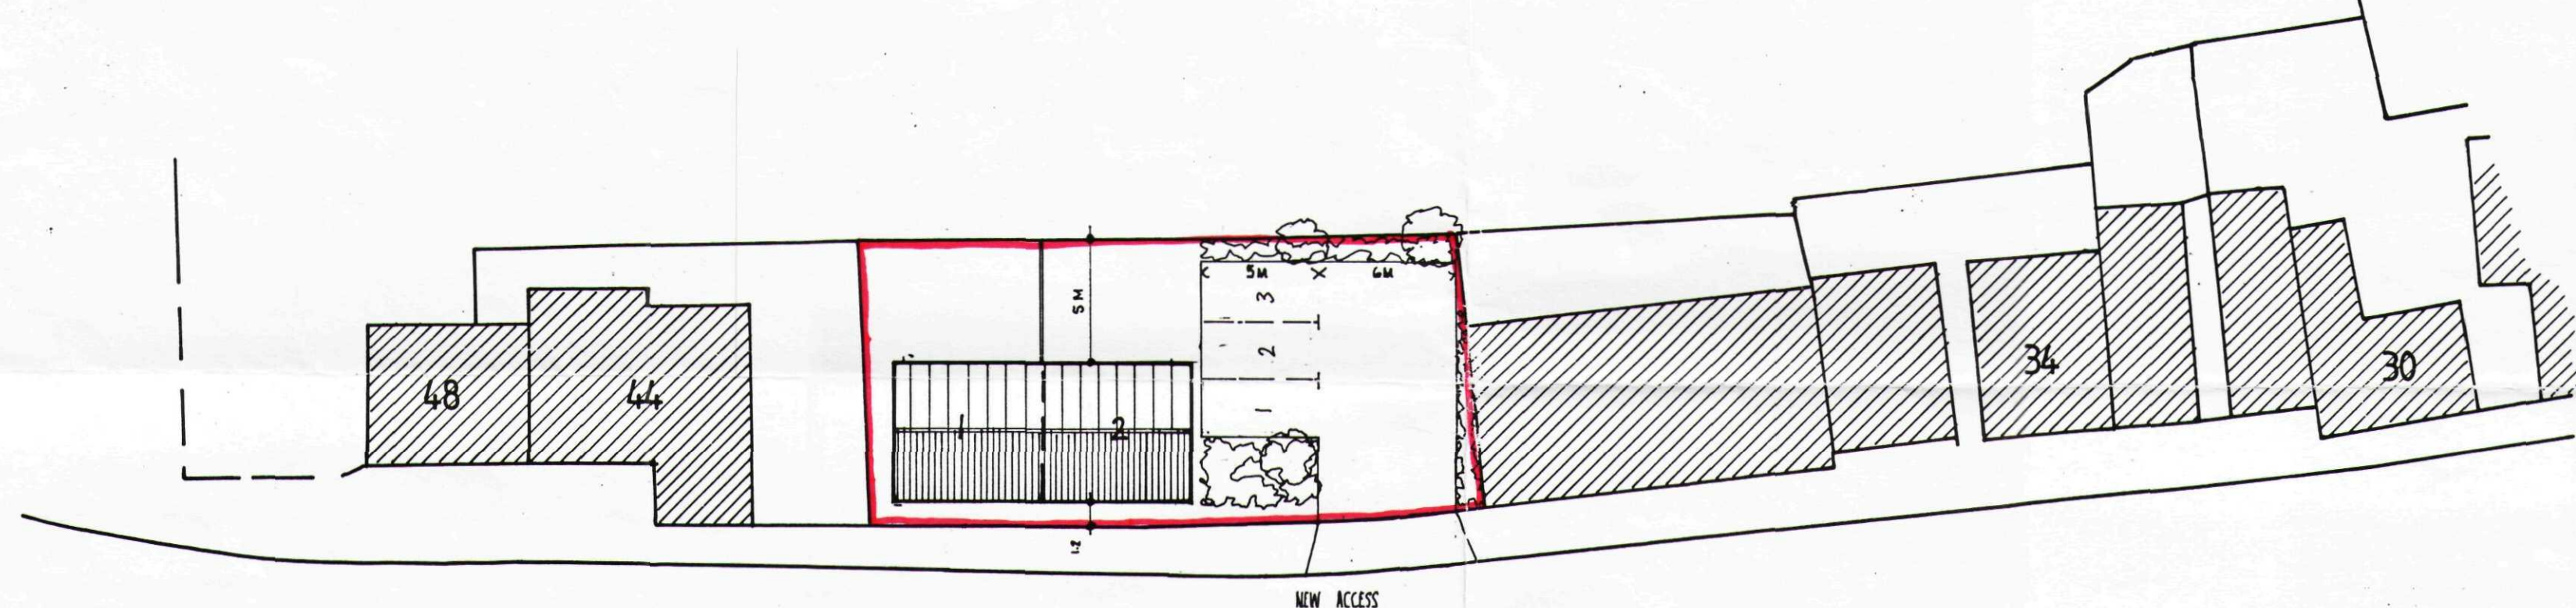

HOLBEACH ROAD

BLOCK PLAN

APPROX SCALE 1:250

**DETERMINED
PLAN**

SMDC
Planning & Development
06 DEC 2004
Ref: 1606/04

PODDINGTONS

Architectural Design Consultants

Unit 7, The Flaxmill, Flaxmill Lane, Pinchbeck,
Spalding, Lincs. PE11 3XQ.
Tel: 01775 720866 Fax: 01775 720877

Project

MR. G. WINTHROP

PROVISIONAL SKETCH
SCHEME ONLY

38 HOLBEACH ROAD SPALDING

Drawing

SKETCH PLAN

Scale

APPROX 1:250

Drawing No.

3215-001

Drawn

Date

Rev.