



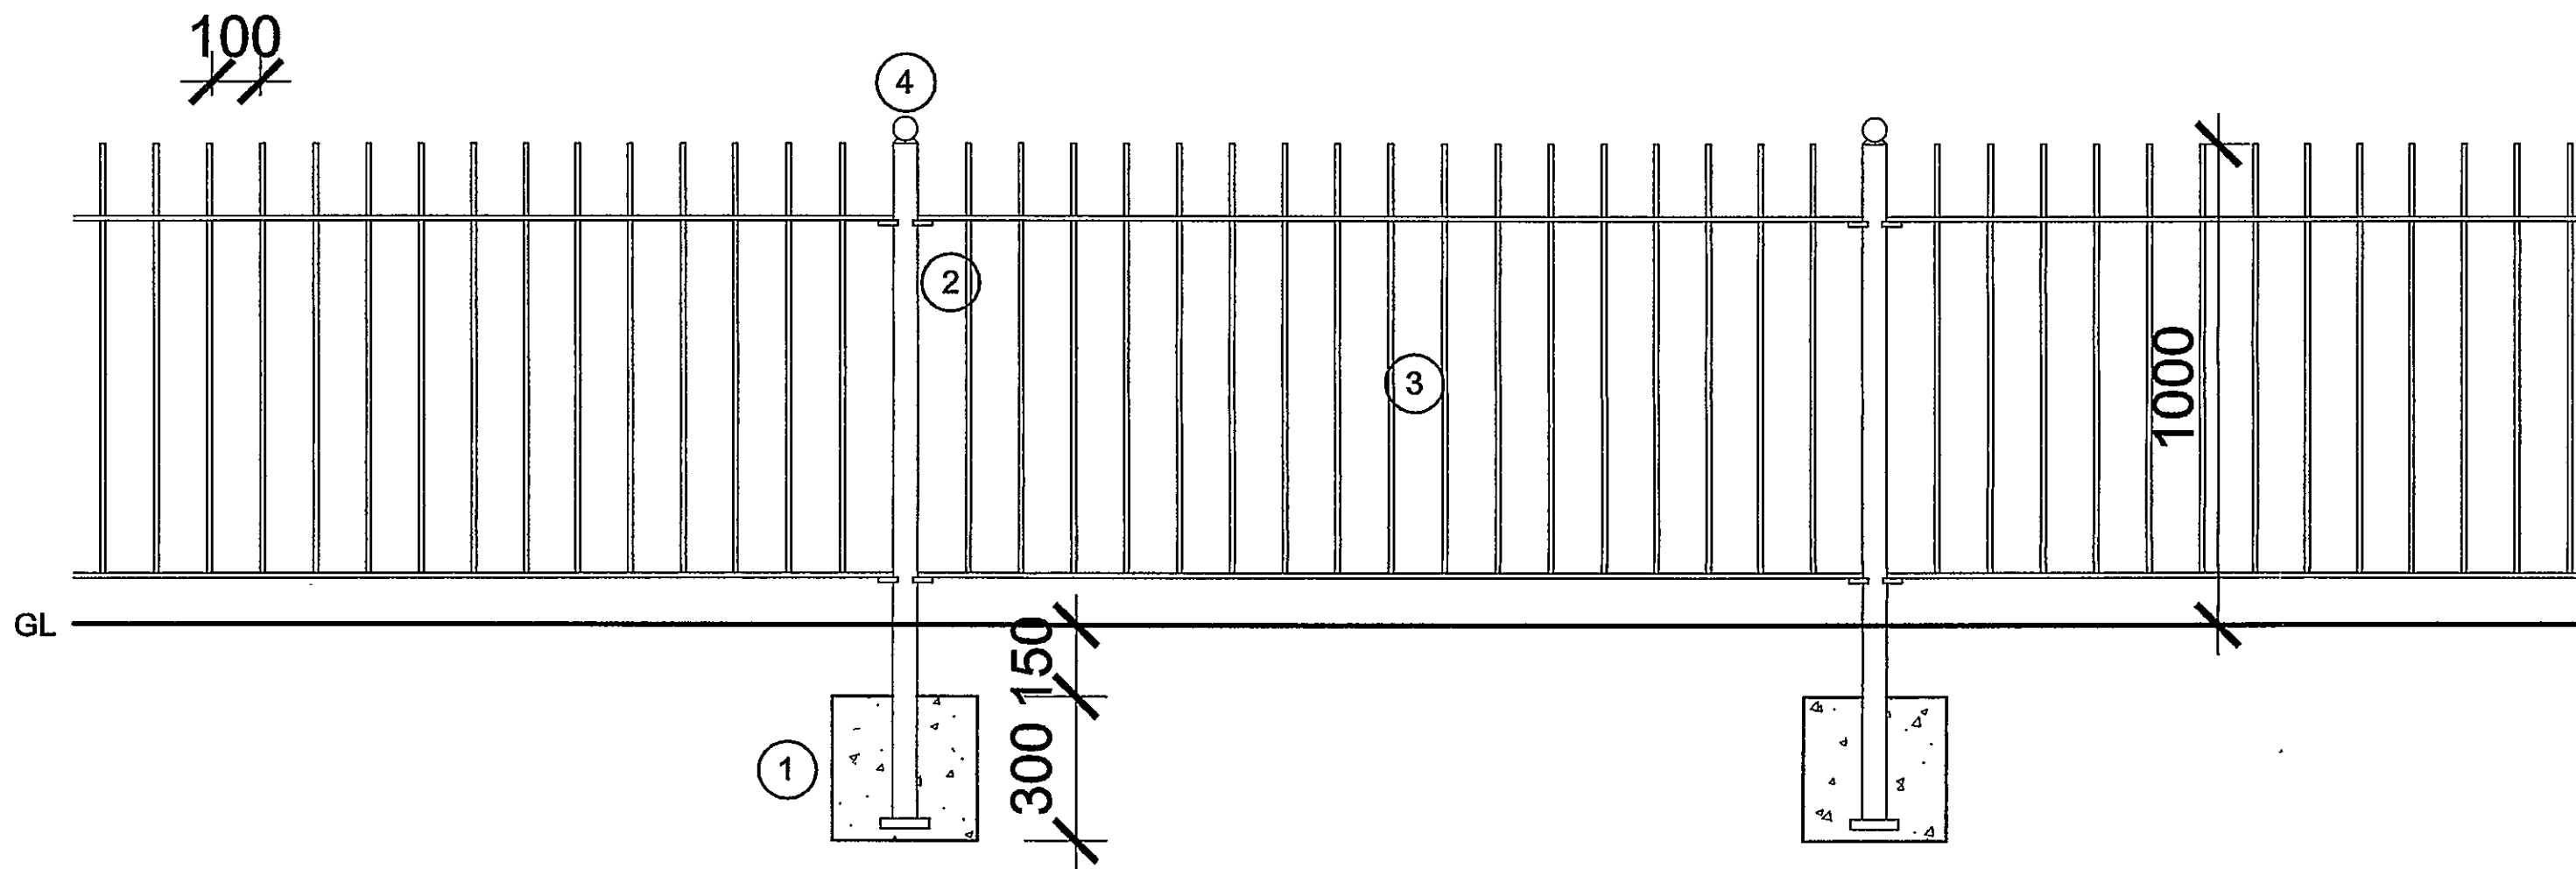

Typical Elevation of Railings (not to scale)

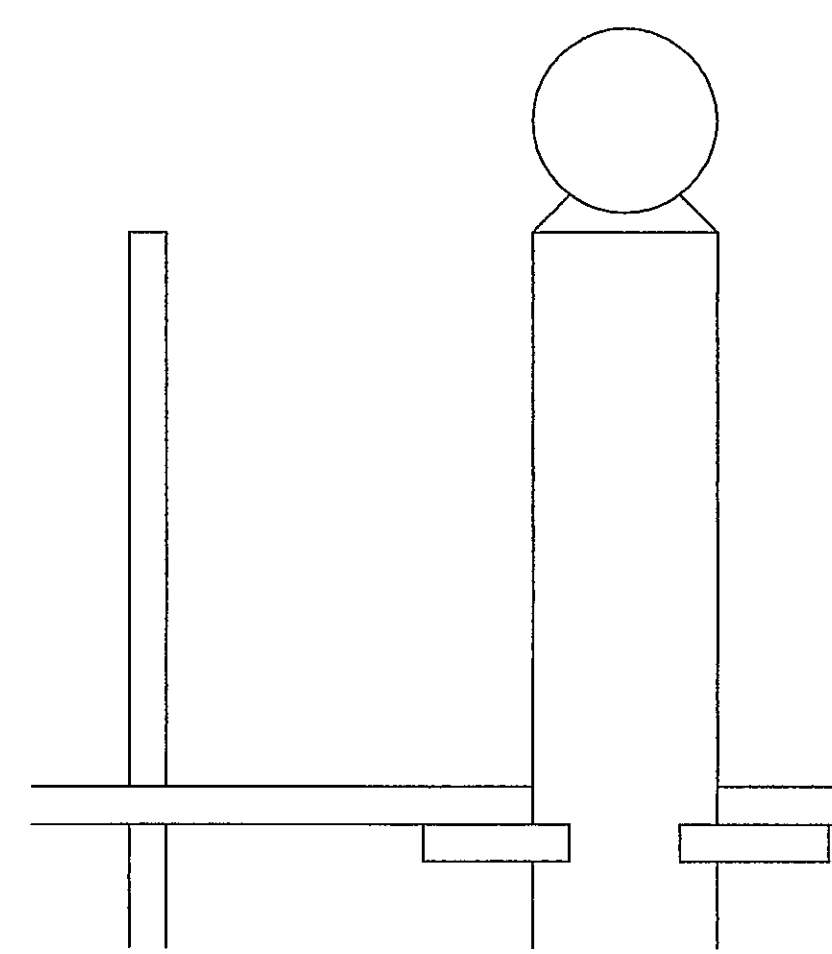


Detail at Head of Main Post 1:2

Construction Notes

1. 300 x 300mm ST3/Gen mix 3 concrete surround to post.
2. 50mm diameter mild steel posts with welded lugs and baseplates to take panels.
3. Panels to consist of 10mm diameter solid steel bars and 50 x 10mm solid mild steel horizontal members.
4. 50mm diameter spheres to post tops.


NOTES

Do not scale directly from this drawing. All discrepancies are to be brought to the attention of the below office.
The copyright to this drawing is owned by Allison Homes Eastern Limited.

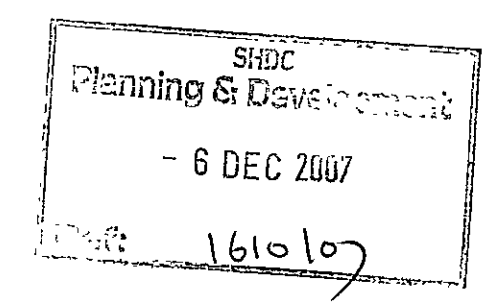

DESCRIPTION	DATE		

REVISIONS

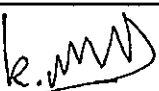SITE	Wygate Park South, RM 1A		
DRAWING	1.0m Blunt Top Railings		
SCALE	See drawing.	DRAWING NO.	A101A-BR-01
DATE	12/ 11/ 07		
DRAWN	KB		
CHECKED			

DETERMINED
PLAN



Holland Place, Wadentree Park, Pinchbeck, Spalding,
Lincolnshire, PE11 3ZN
T: (01775) 724701 F: (01775) 762153
Allison Homes Eastern Limited is a Kier Residential Company.