


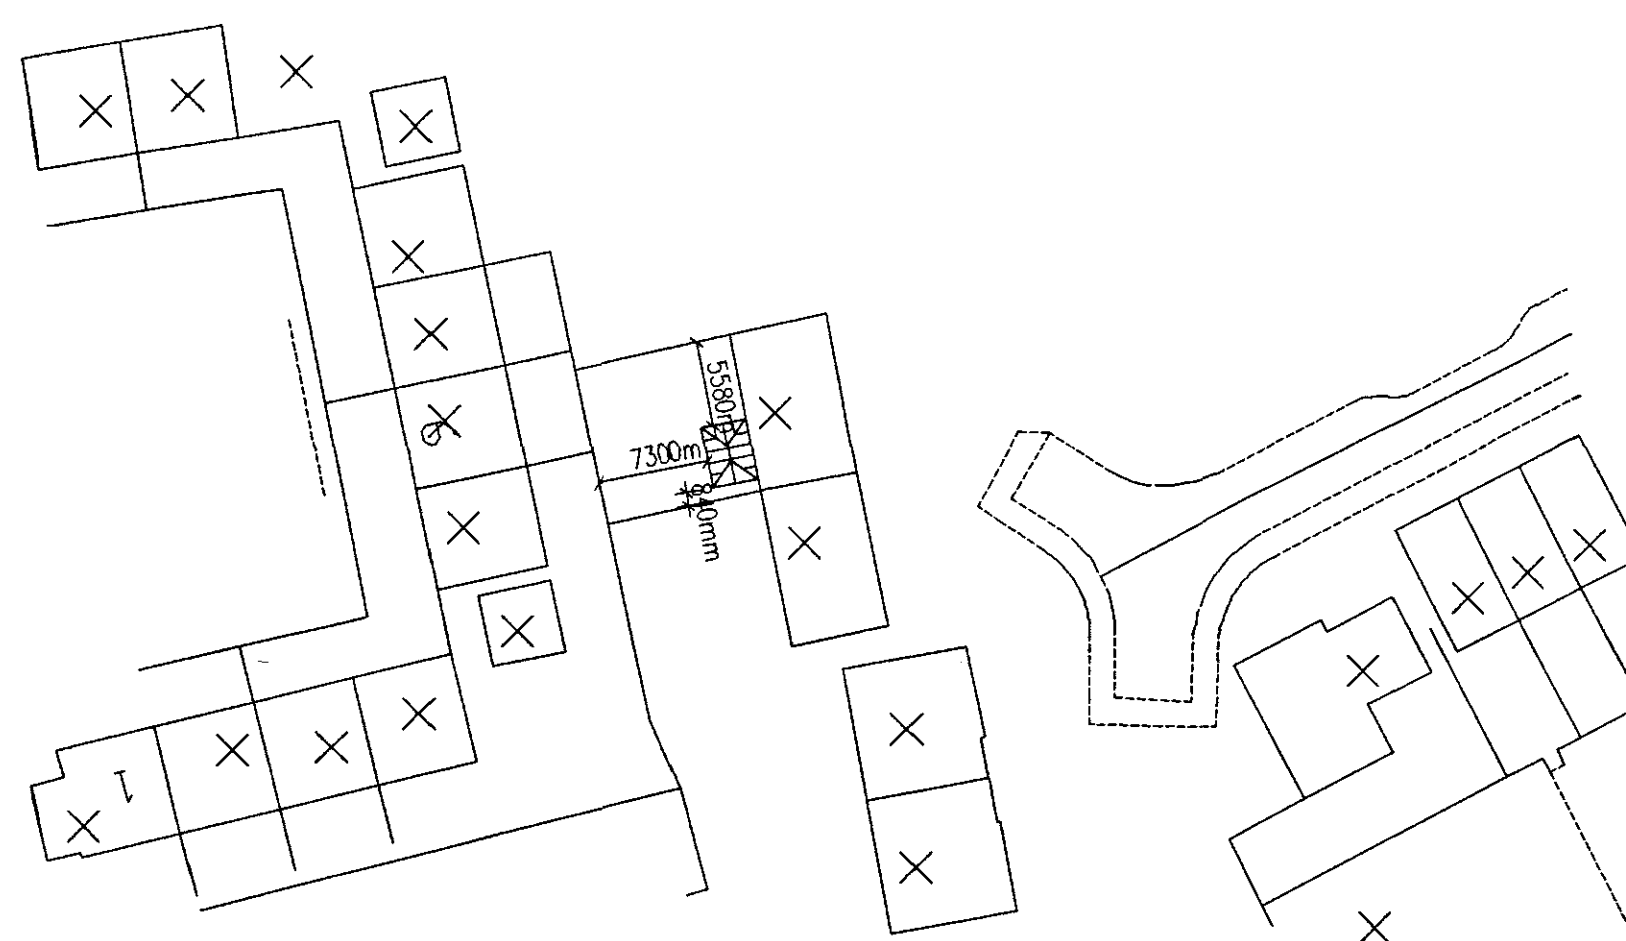
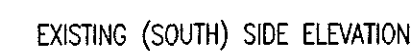
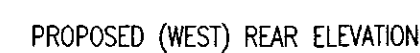


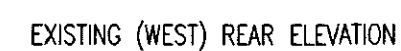


BLOCK PLAN 1:500

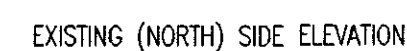

SITE PLAN 1:1250

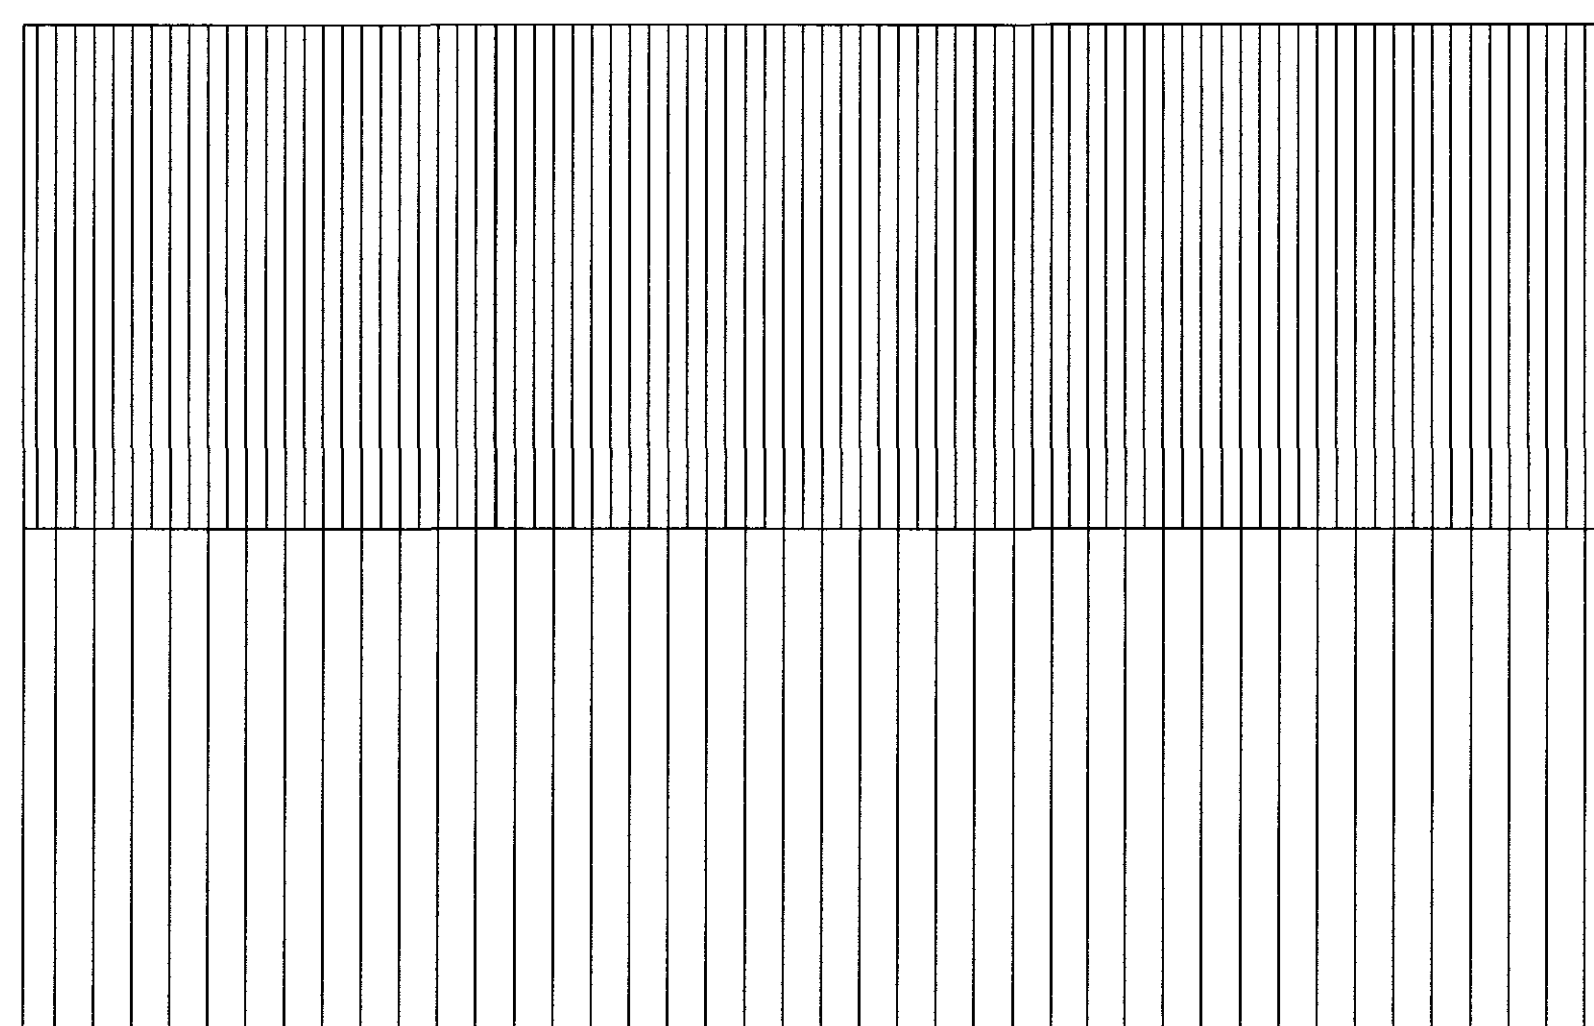

EXISTING FOOTPRINT

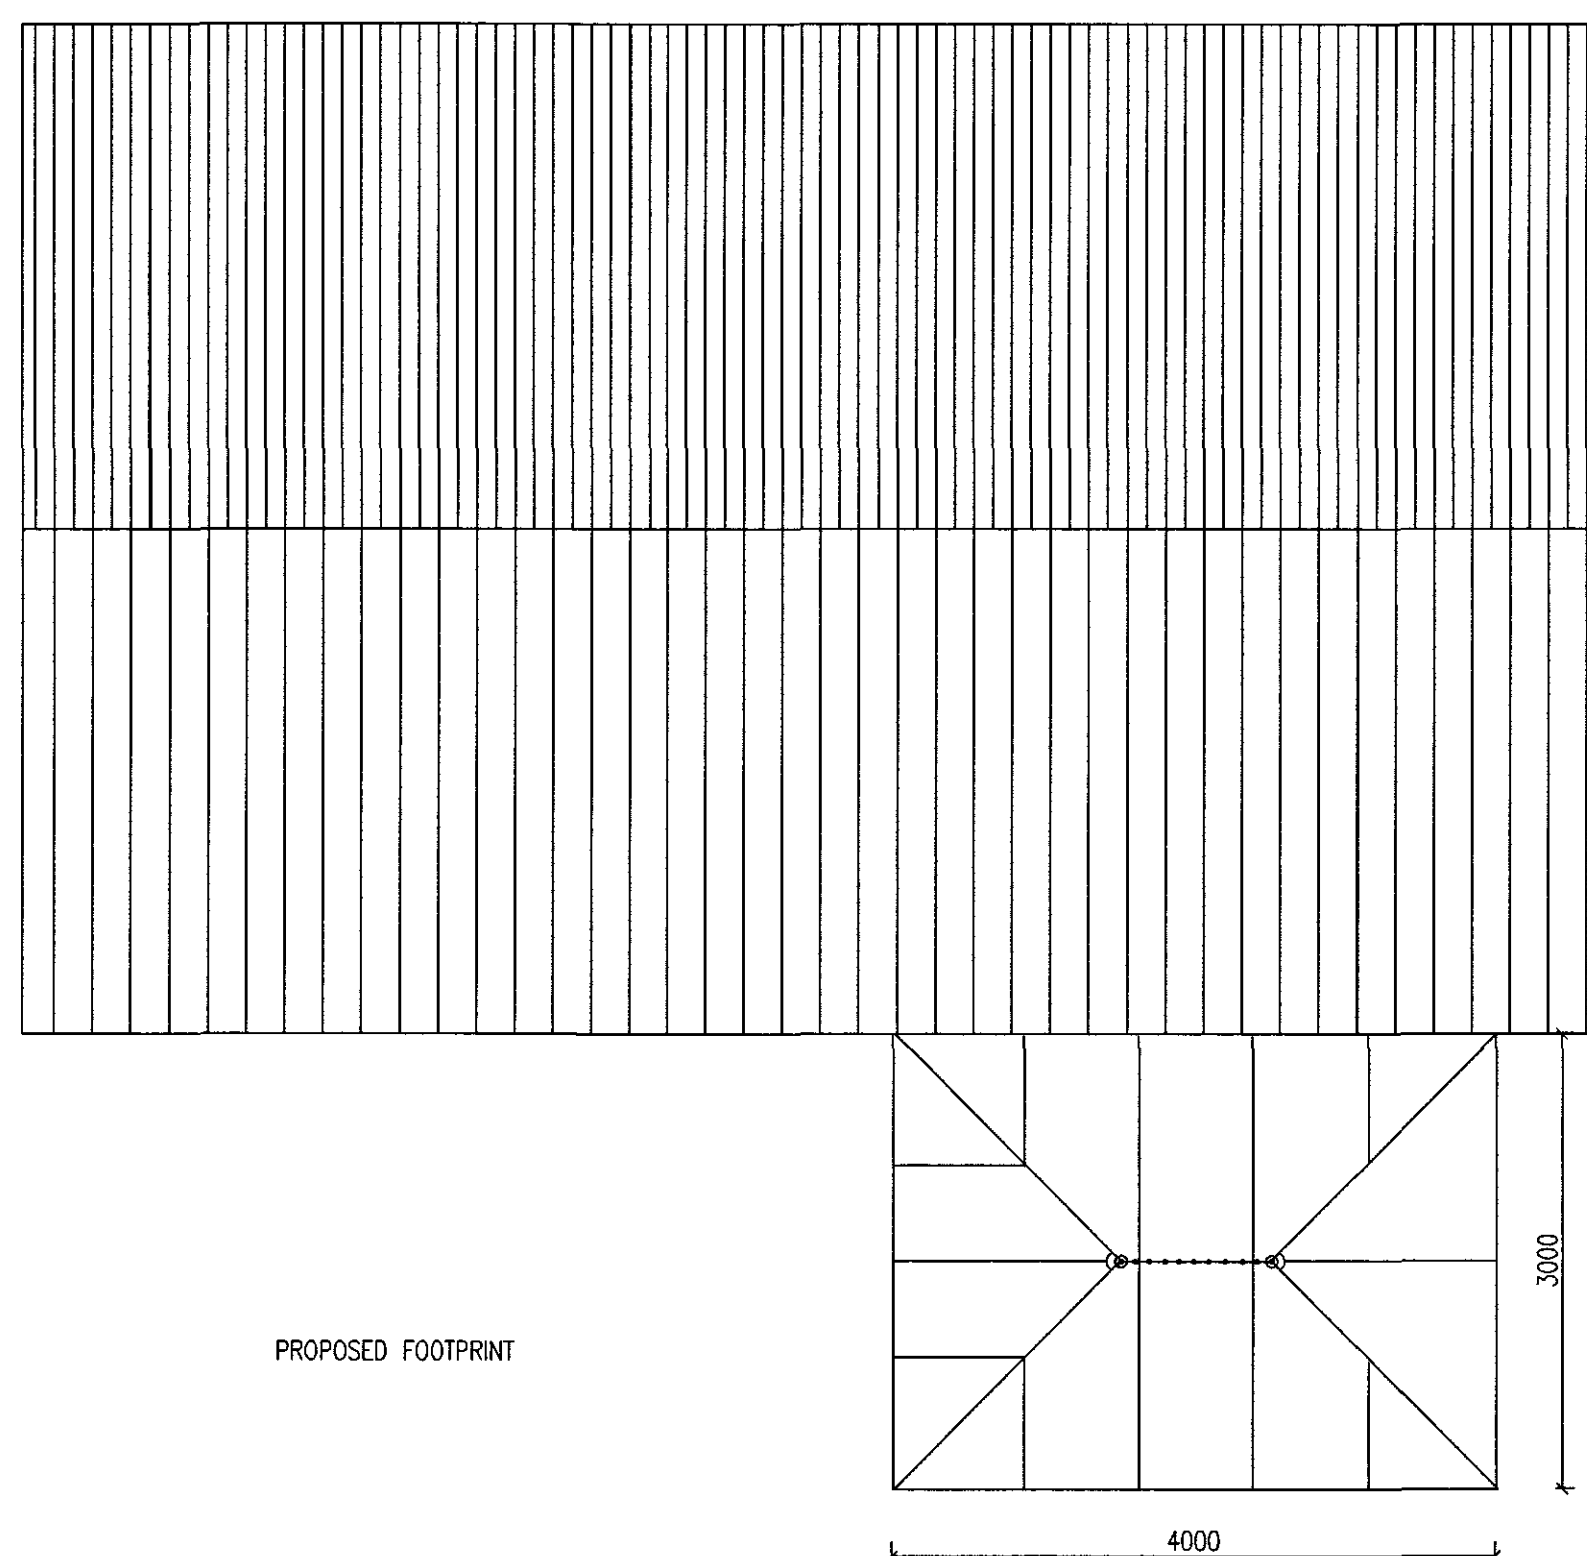

PROPOSED FOOTPRINT

**DETERMINED
PLAN**

16 DEC 2007
1625/07

[illegible]