
Planning Applications

Scale: 1:200

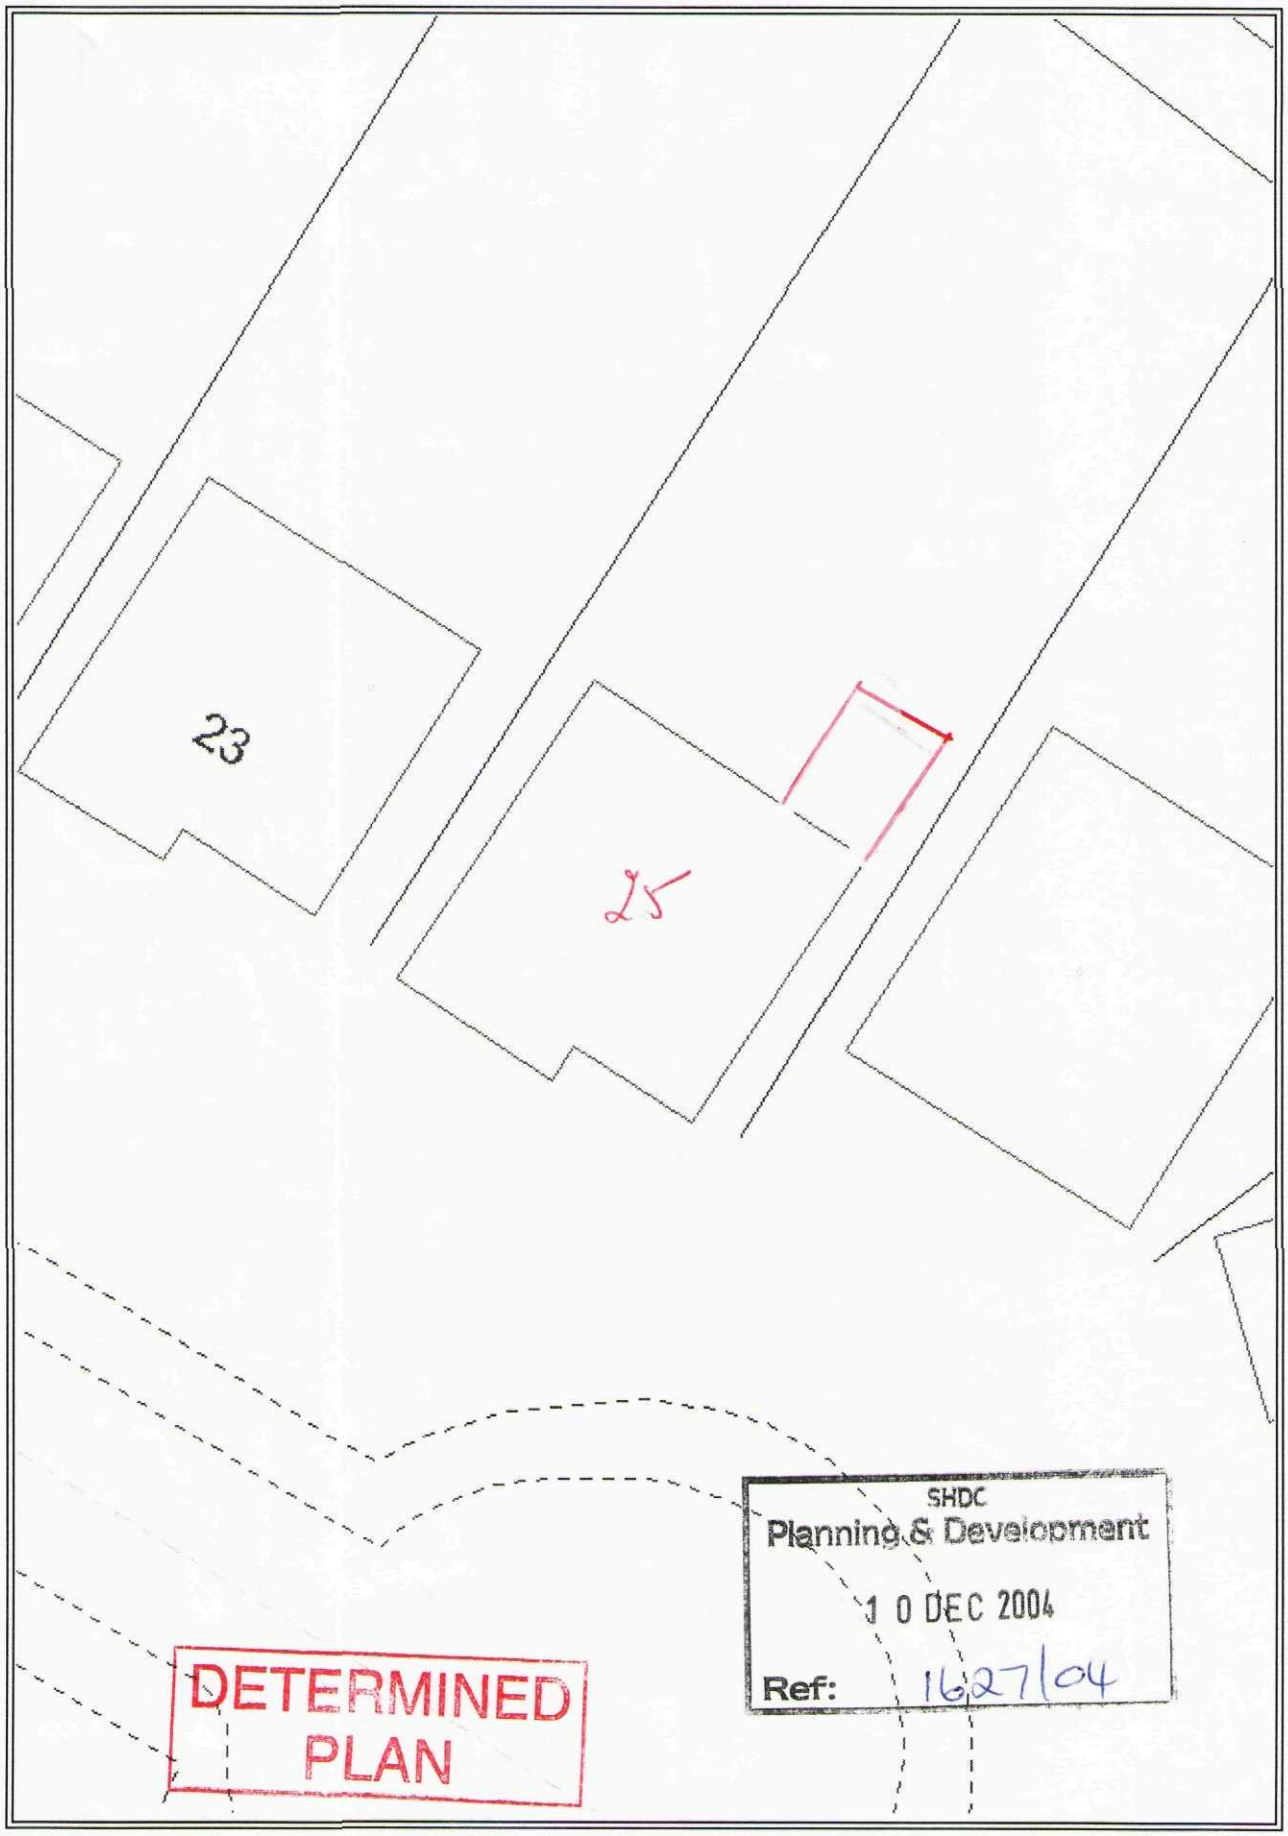

Crown Copyright South Holland District Council LA079413 (2004)