

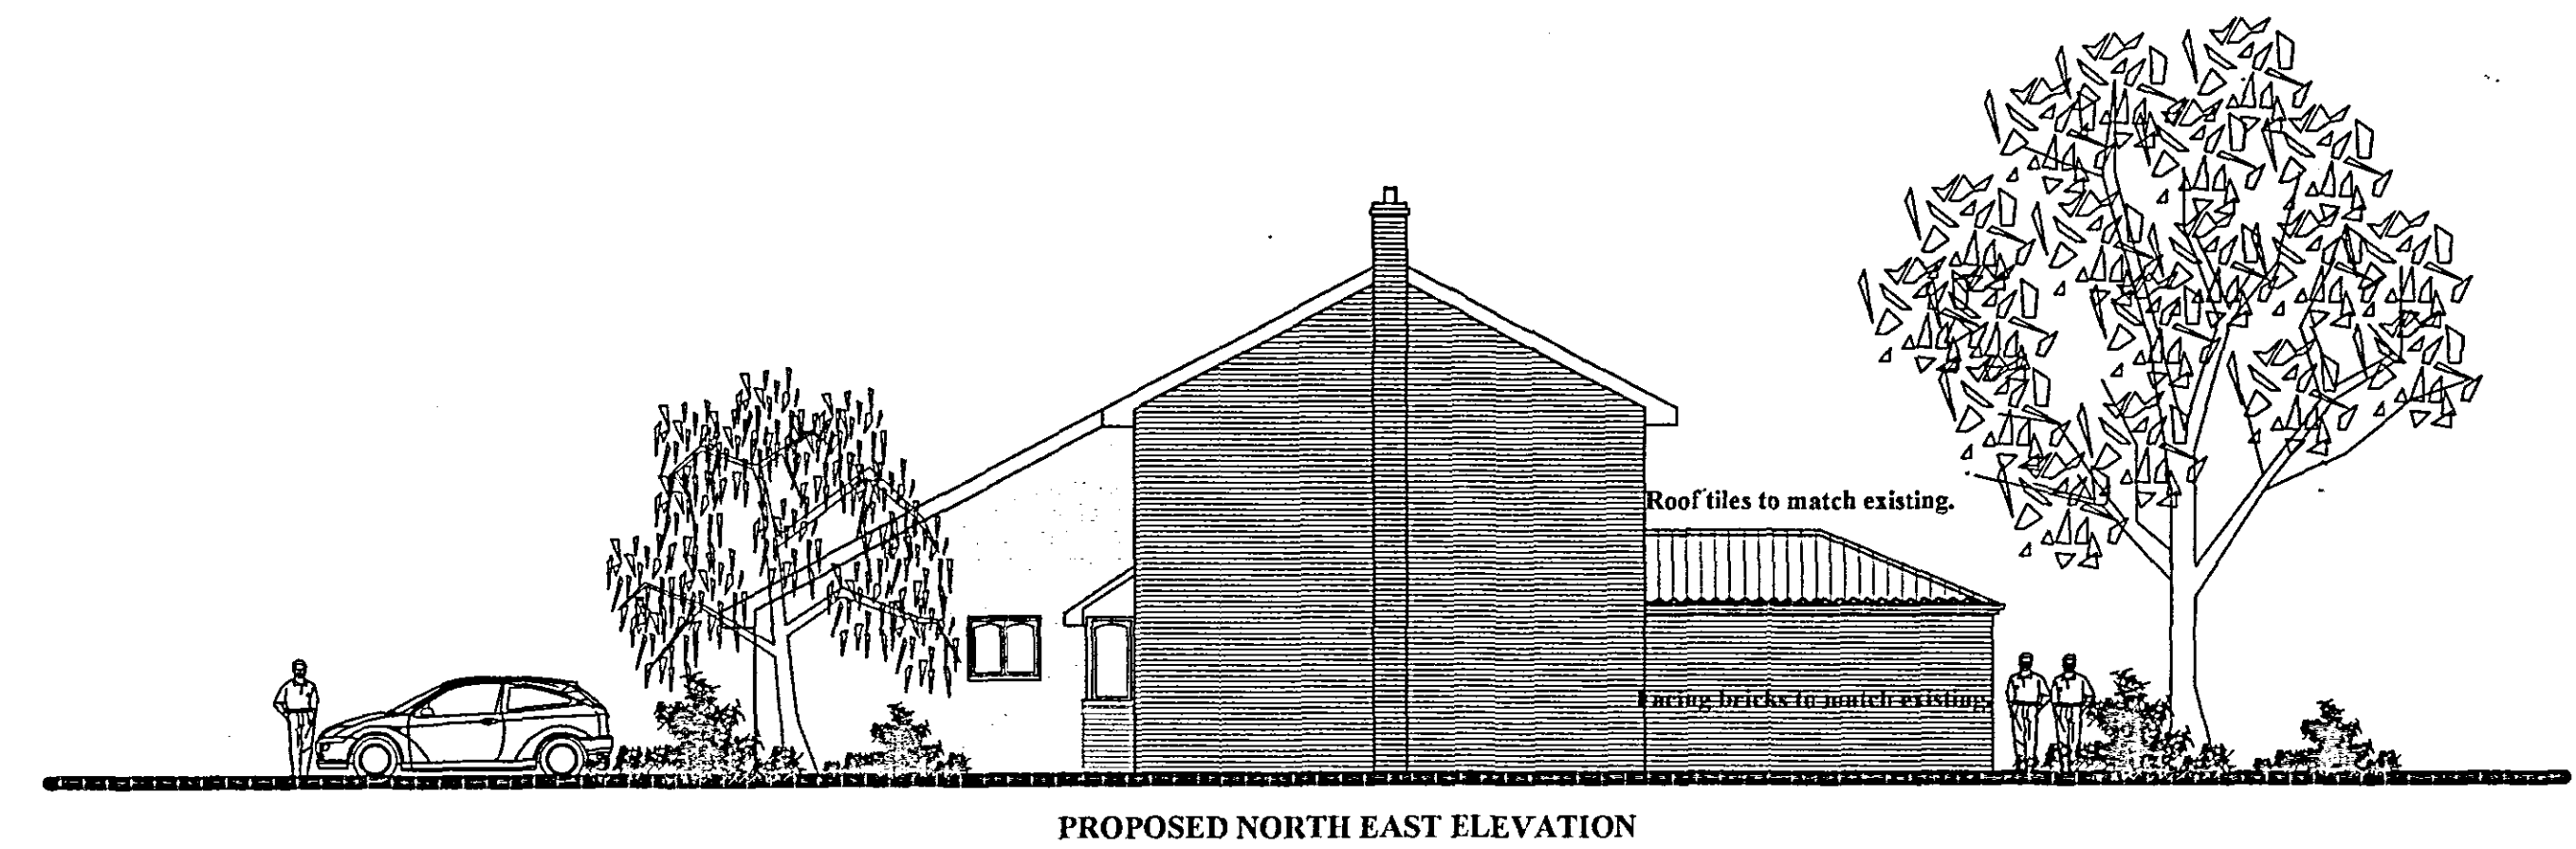
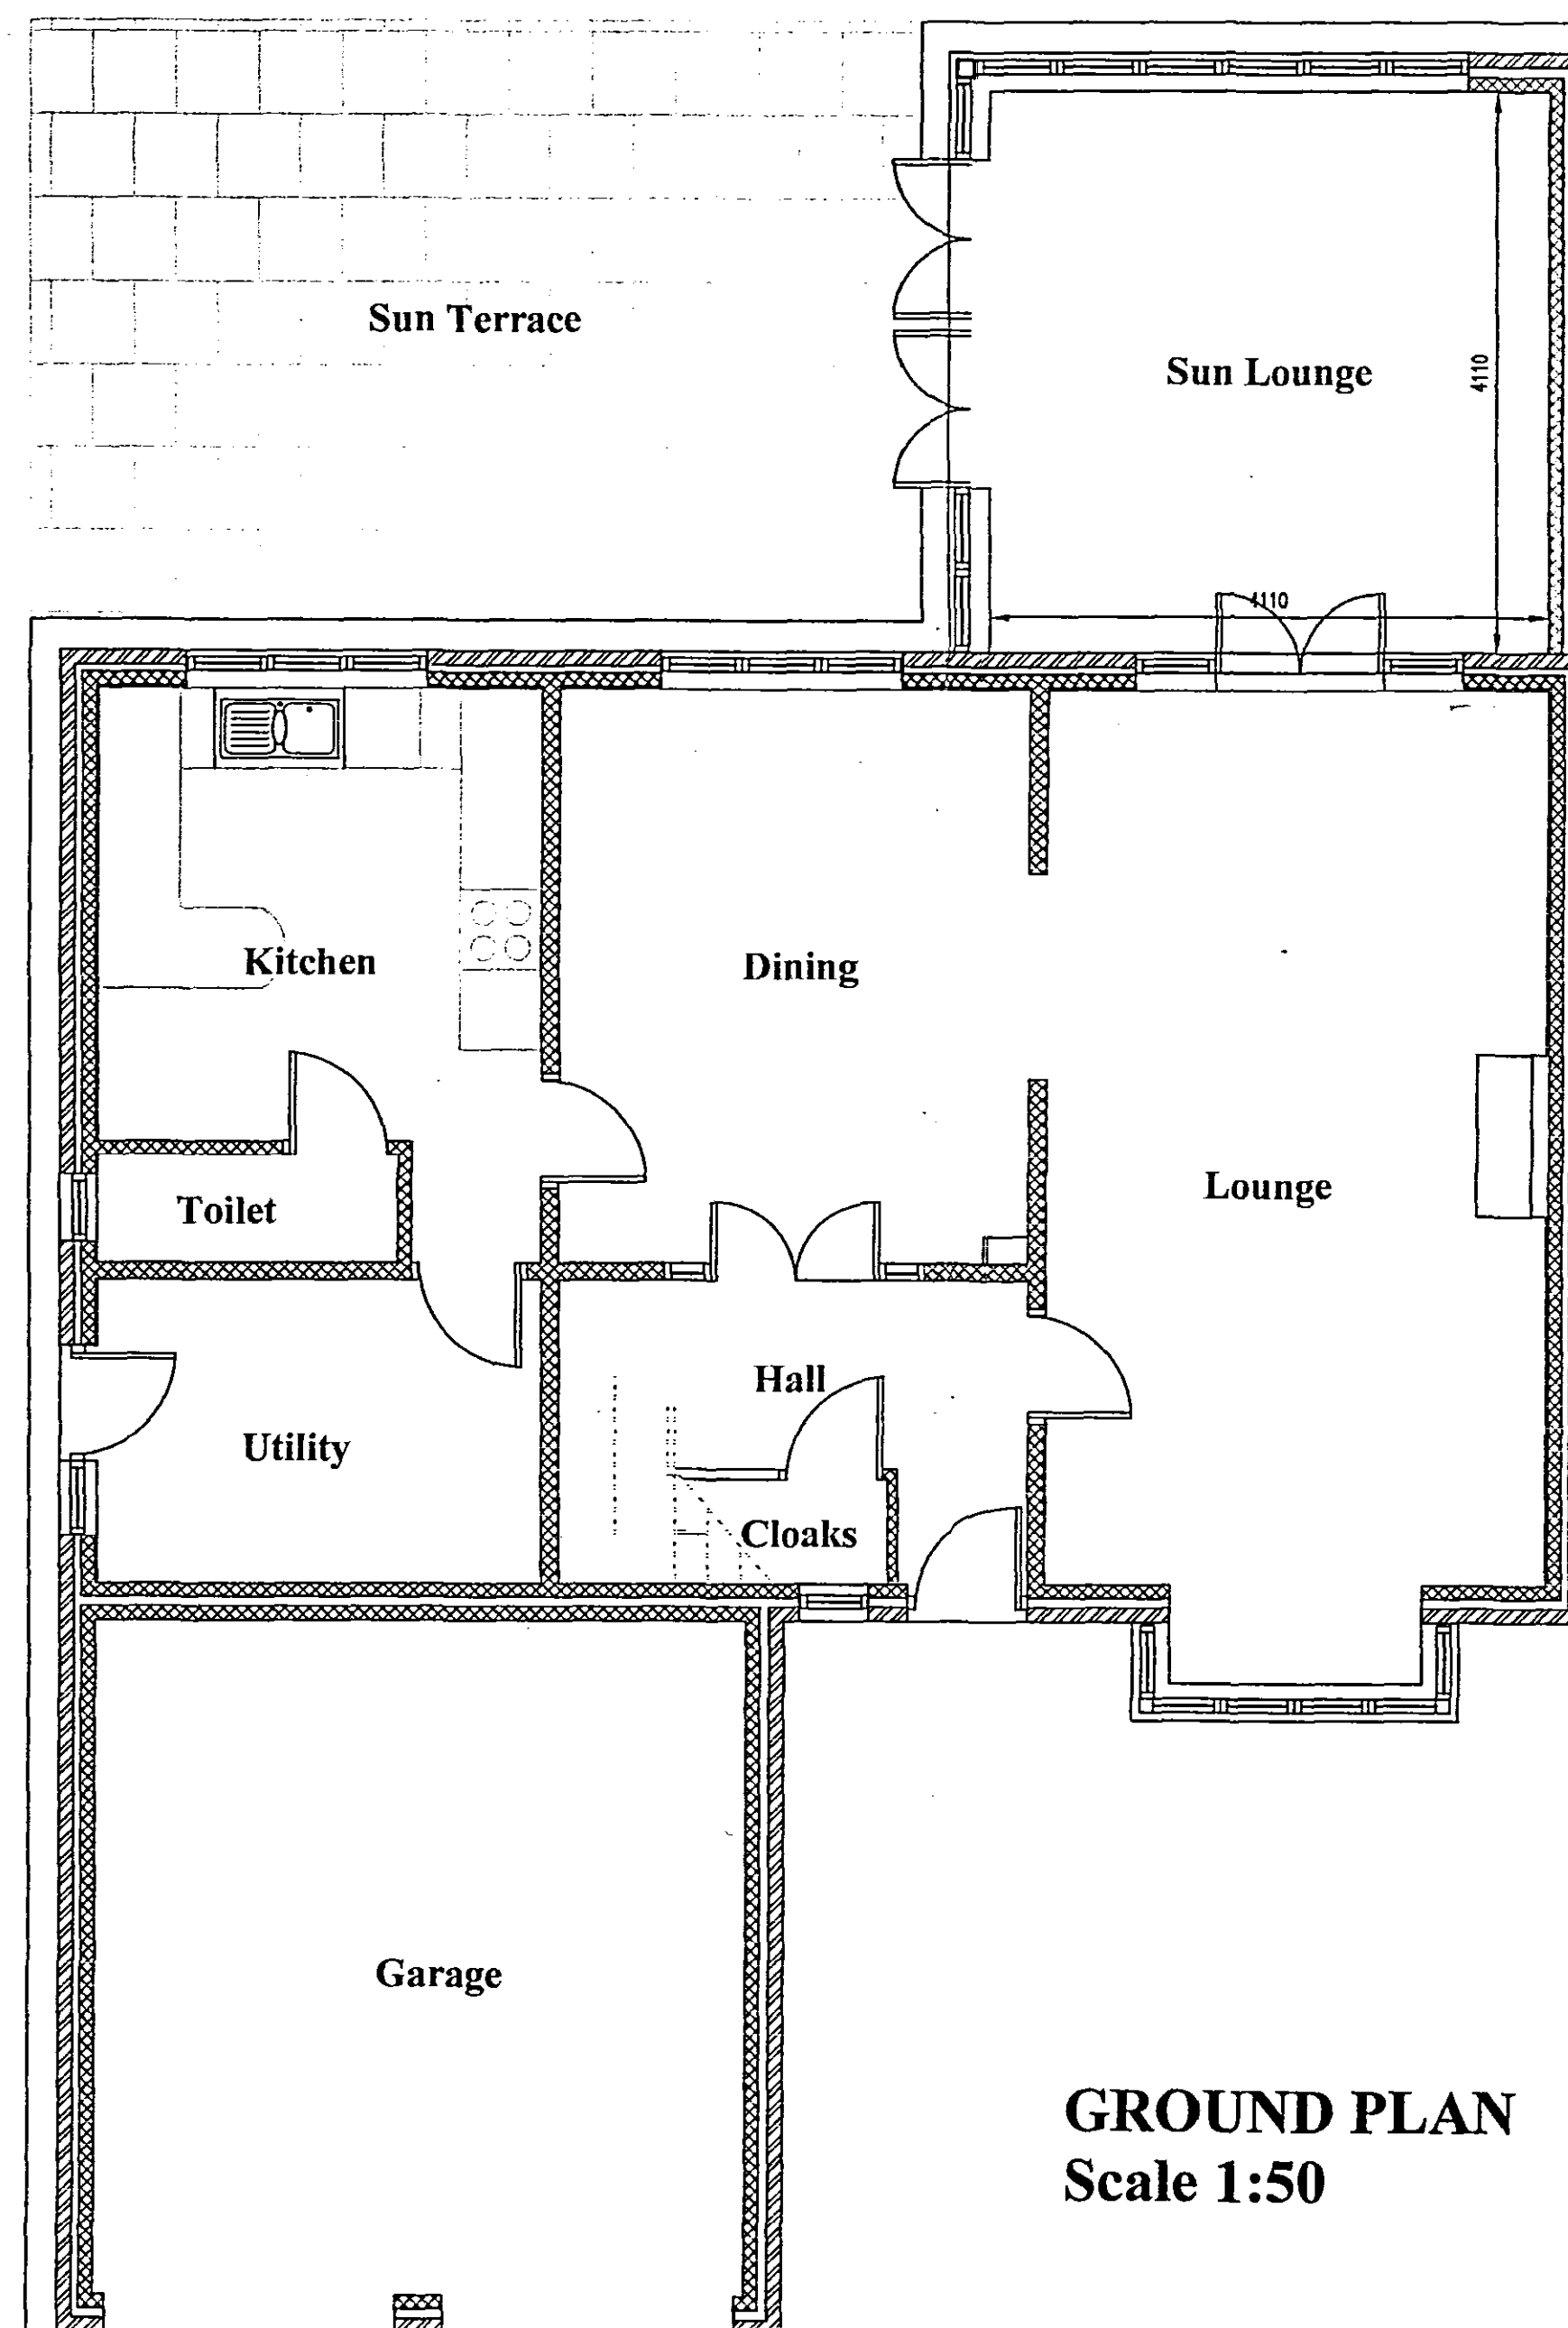


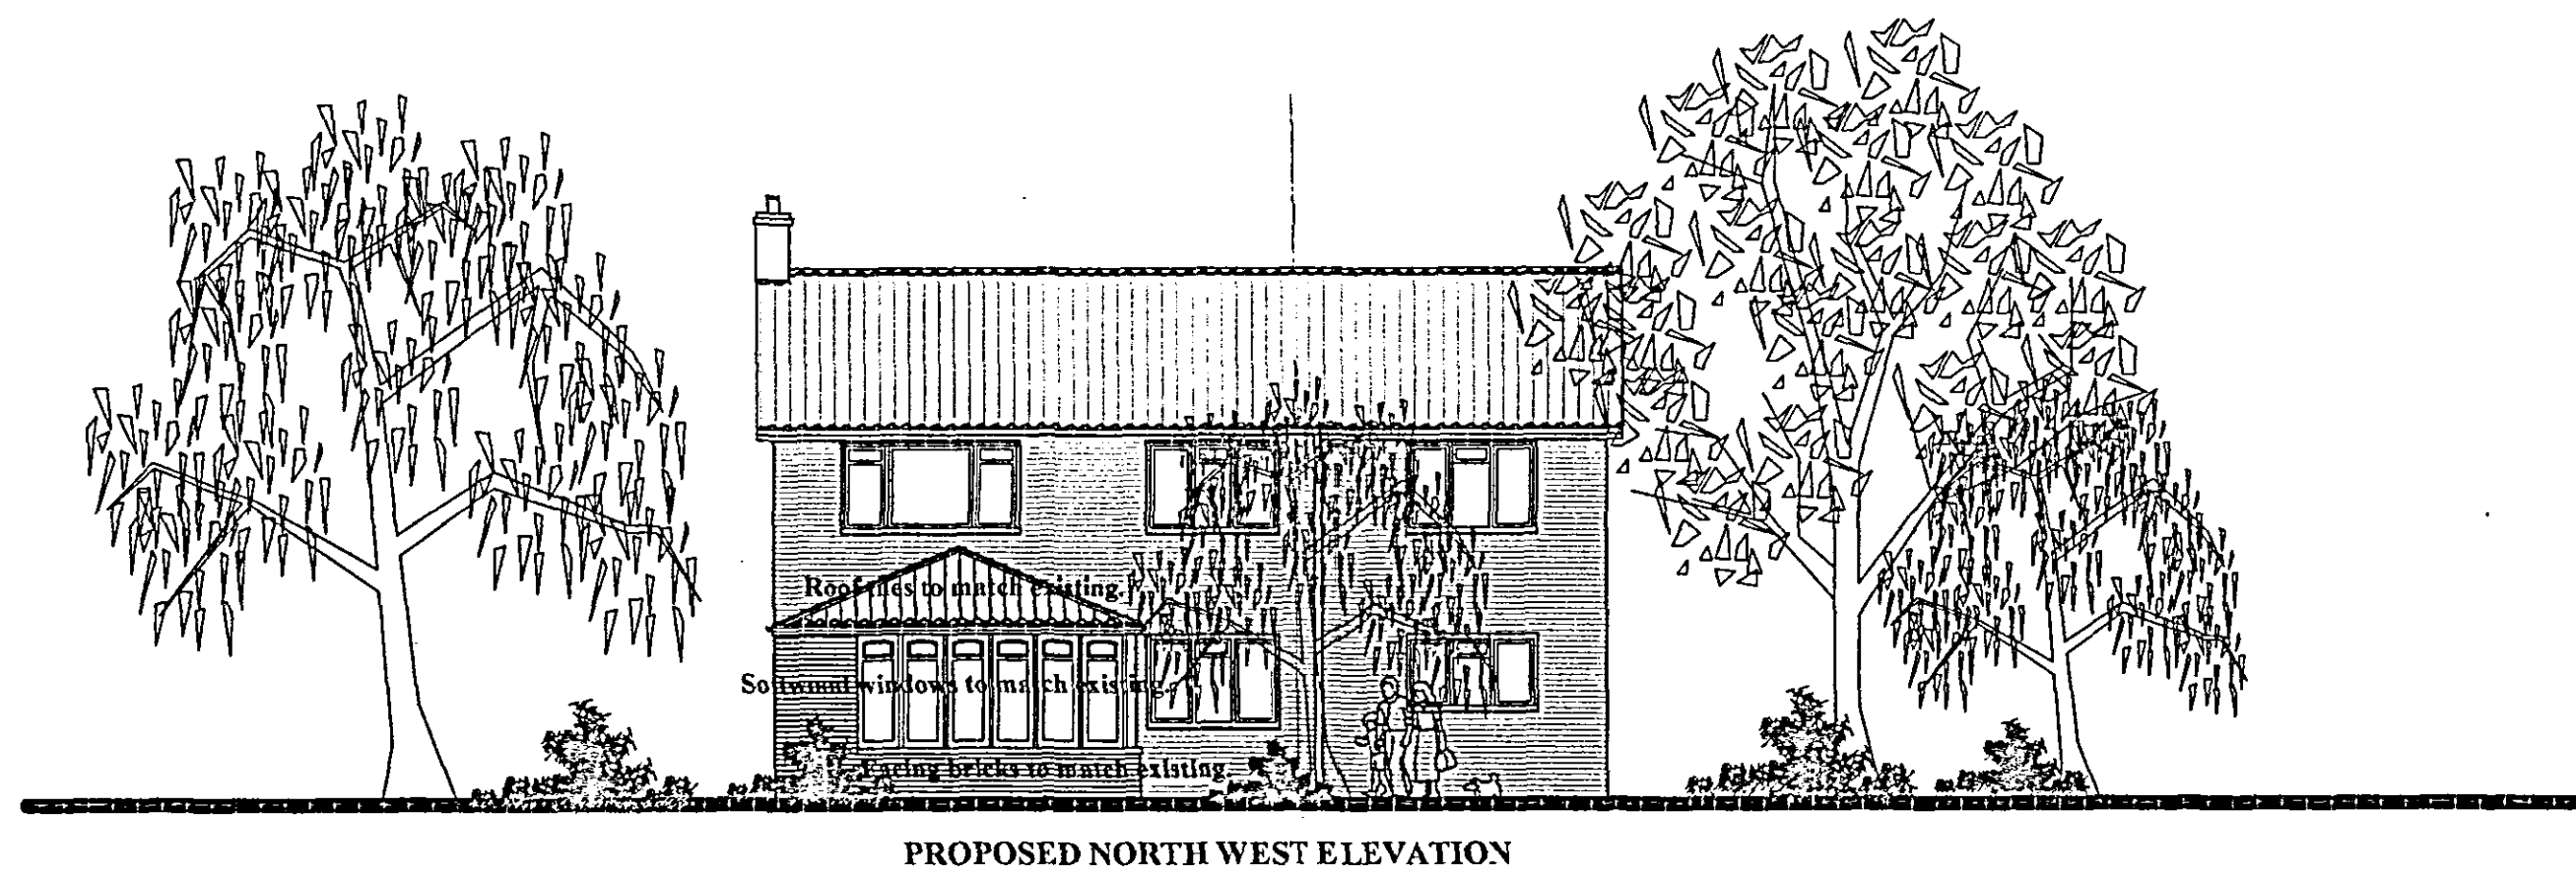

BLOCK PLAN
Scale 1:200

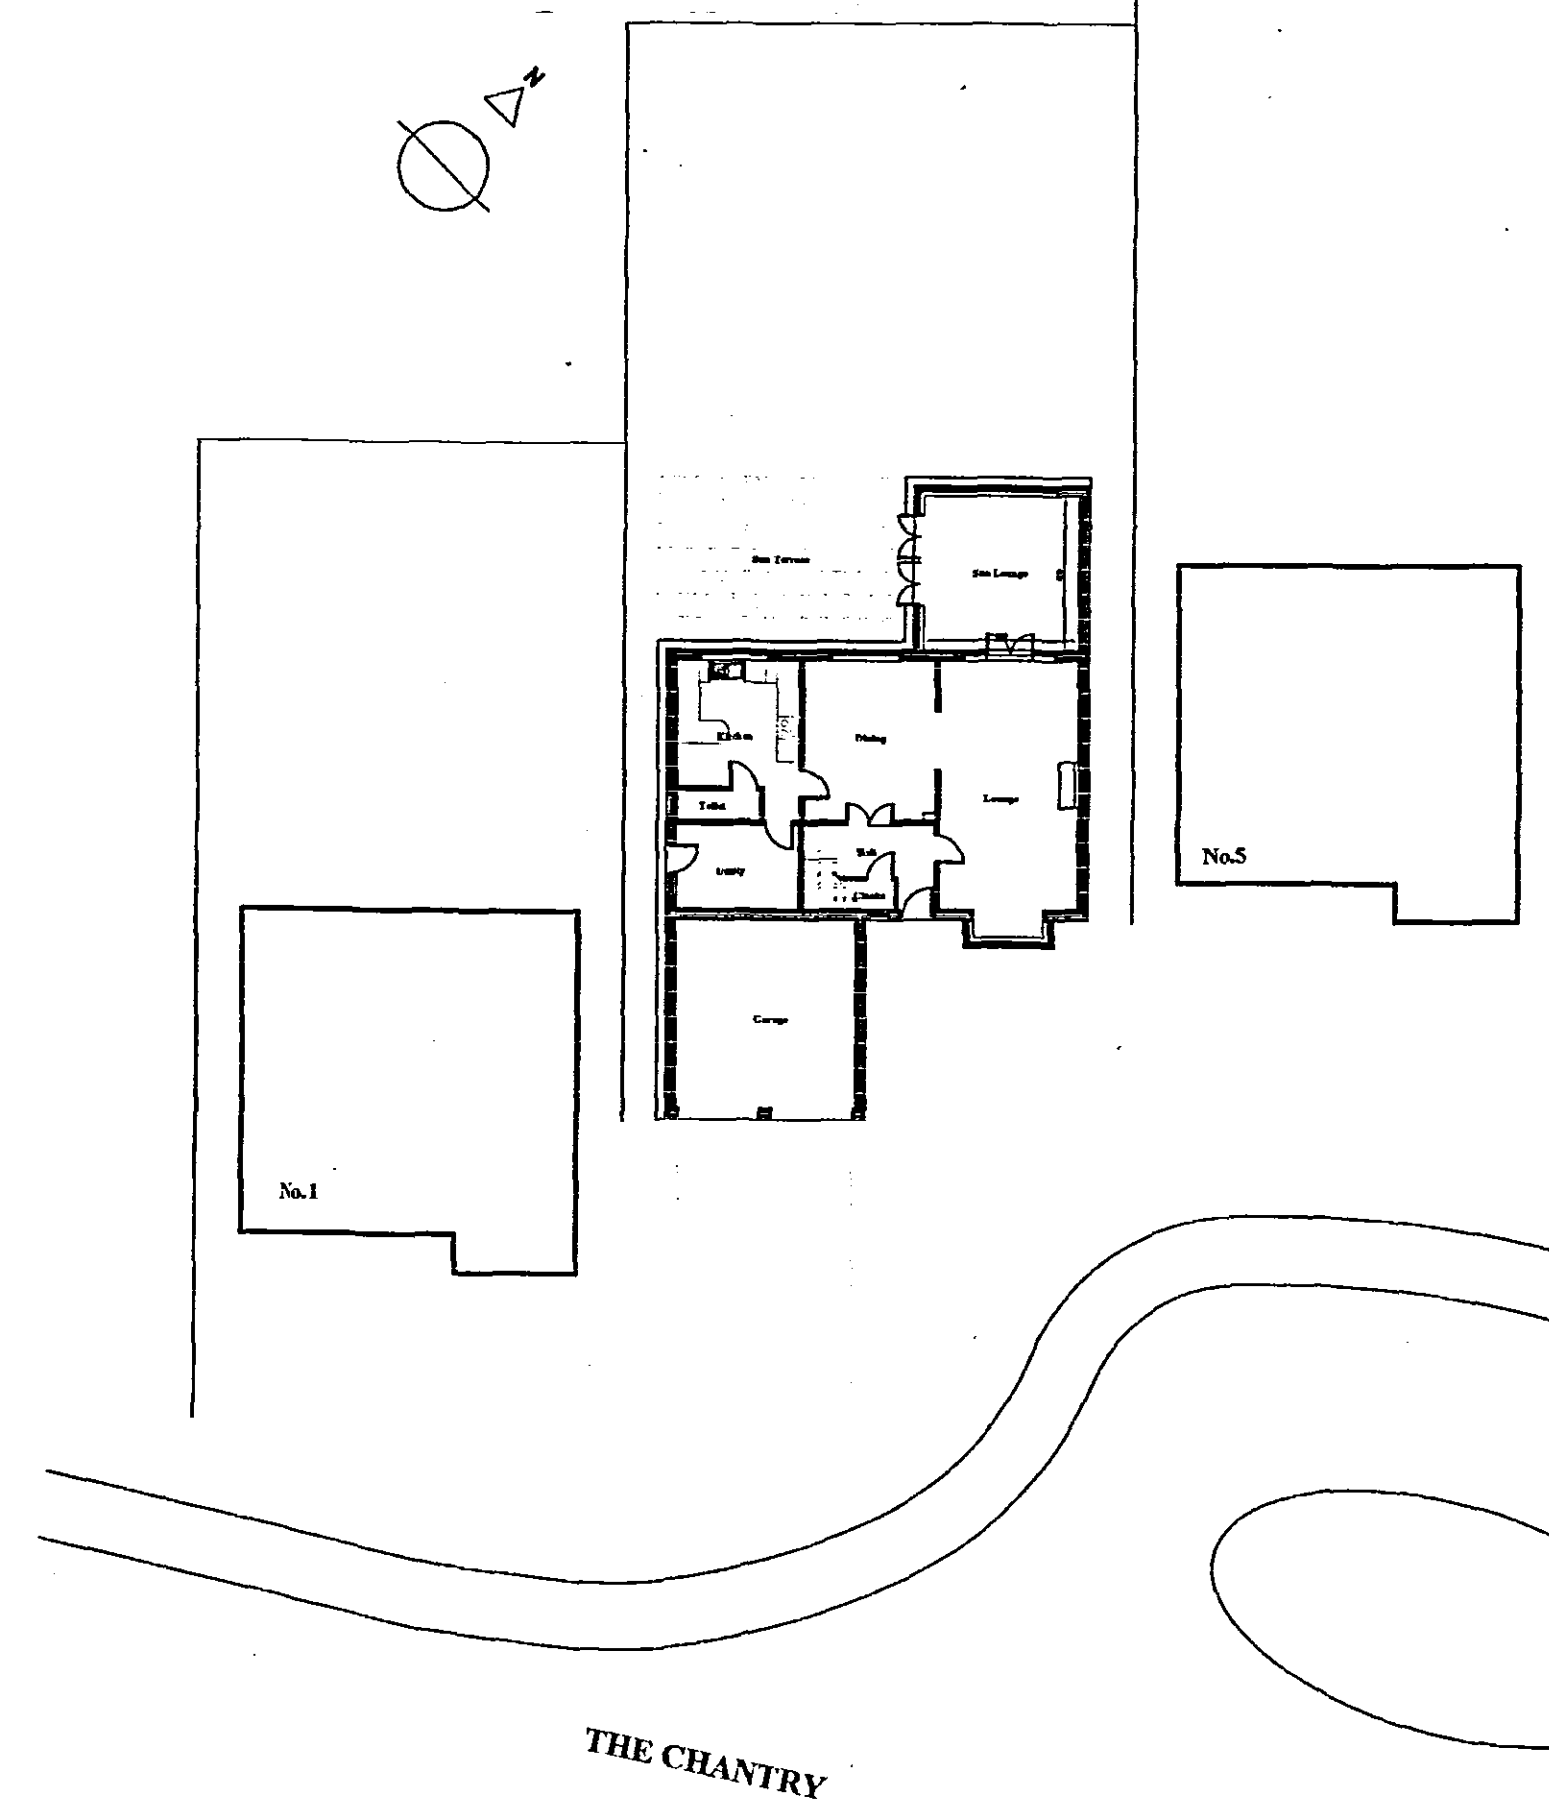

Planning & Development
27 NOV 2006
Ref: 1629/06

DETERMINED
PLAN

John D Lynch partnership CHARTERED ARCHITECTS	
Client Mr & Mrs Thorpe	
Project New Sun Lounge at No. 3 The Chantry	
Drawing Plans & Elevations of Proposed Extension	
Job No. 1655	Drawing No. AD/1
Scale 1:100, 1:200	Rev No.