


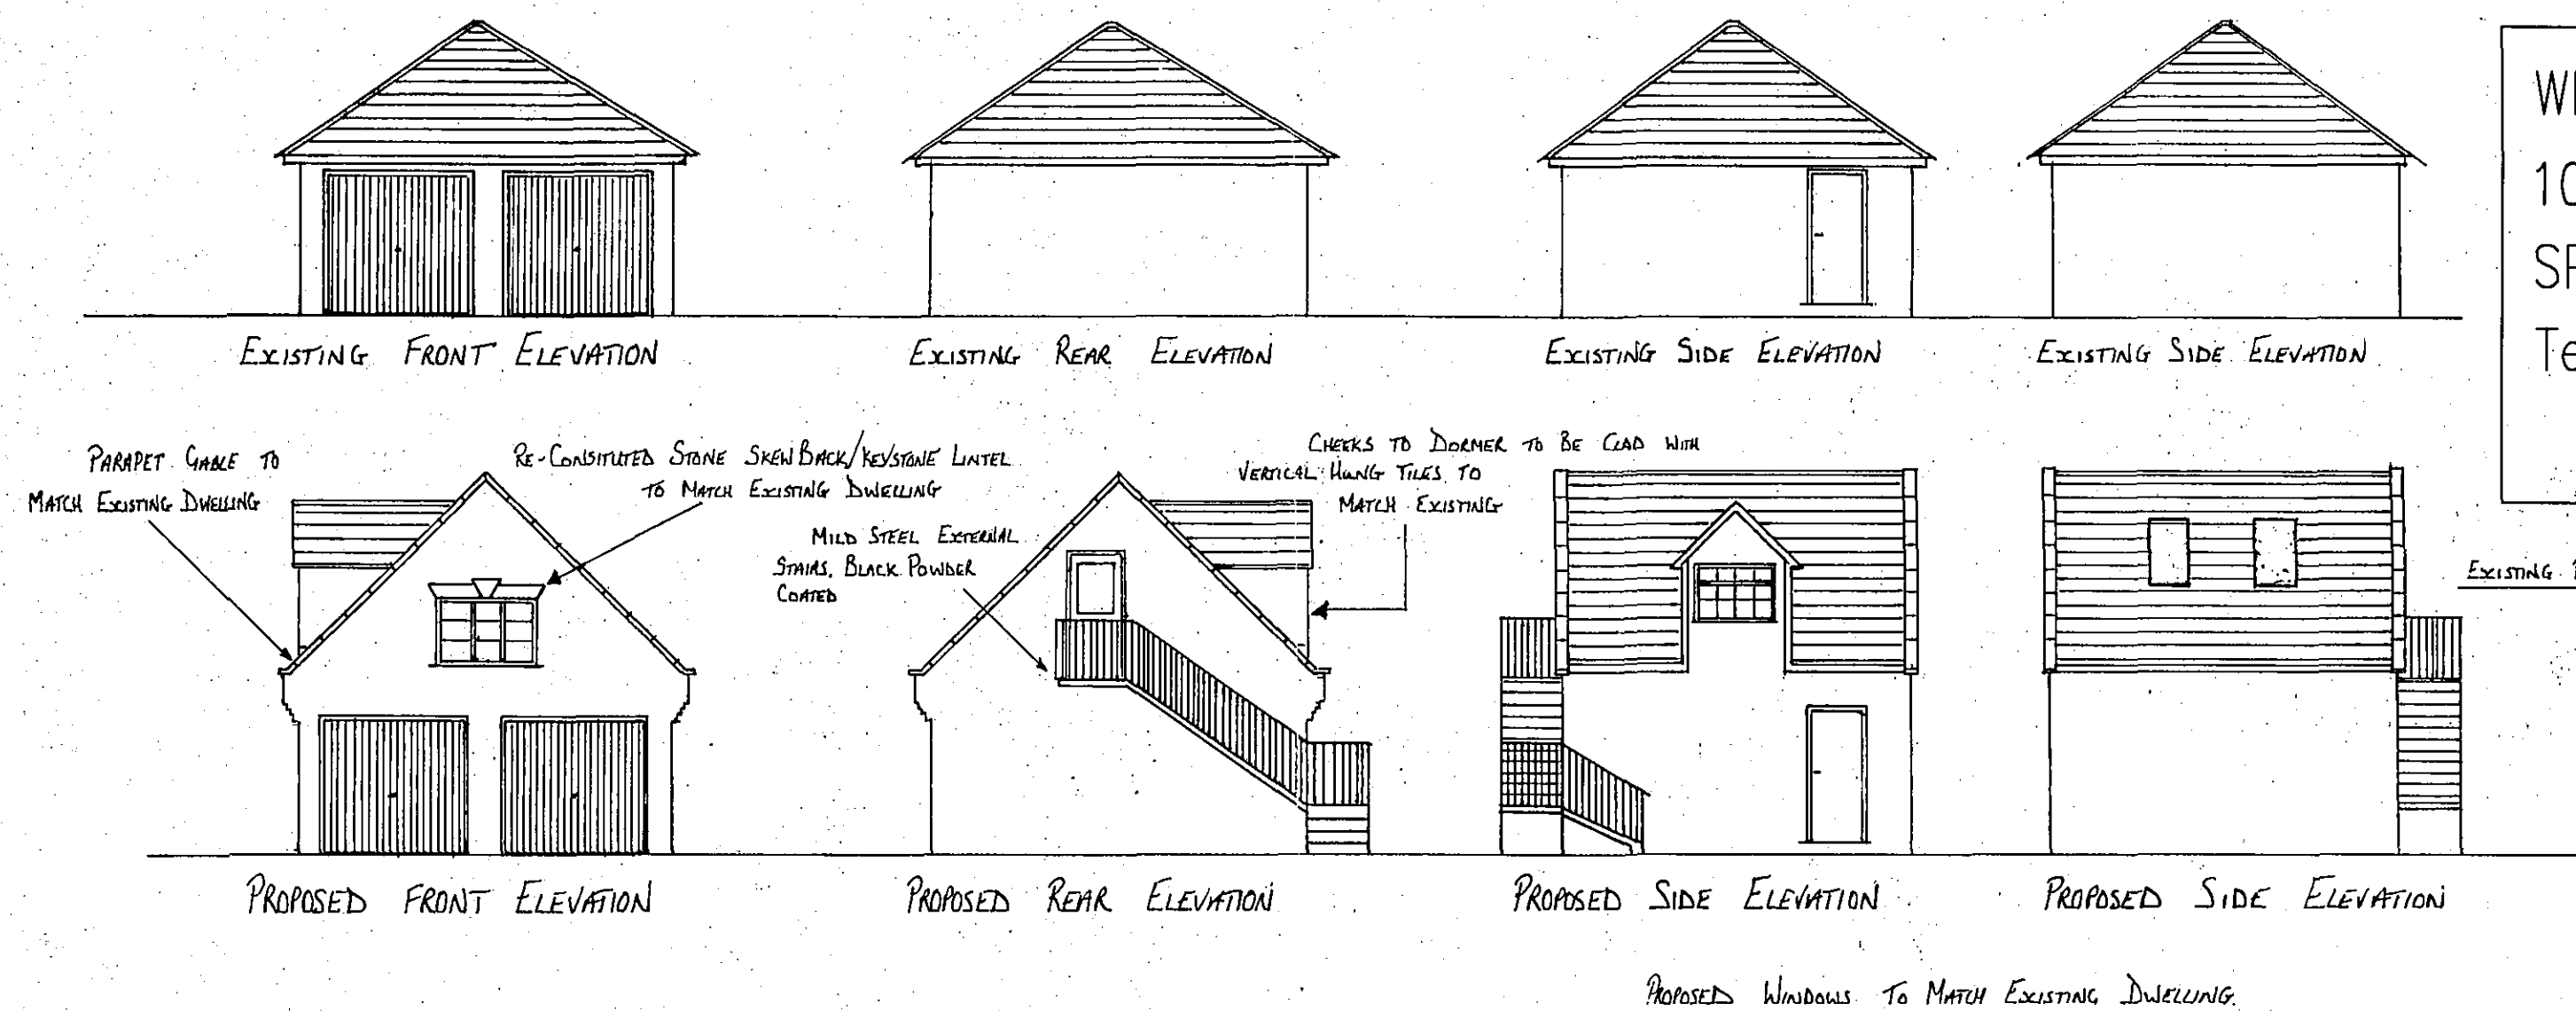


WENMAN BUILDING DESIGN
10 BROADGATE, WHAPLODE DROVE,
SPALDING, Lincs. PE12 0TN.
Tel: 01406 331072


PROPOSED GARAGE ROOF CONVERSION
FOR:
MR & MRS SMITH
1 ROSE LEIGH WAY
SPALDING, Lincs

DRAWING No: WEN/1042
GROUND FLOOR/FIRSTFLOOR LAYOUTS
ELEVATIONS
BLOCKPLAN
SCALES: 1:20 1:100 1:500

OUTSTANDING

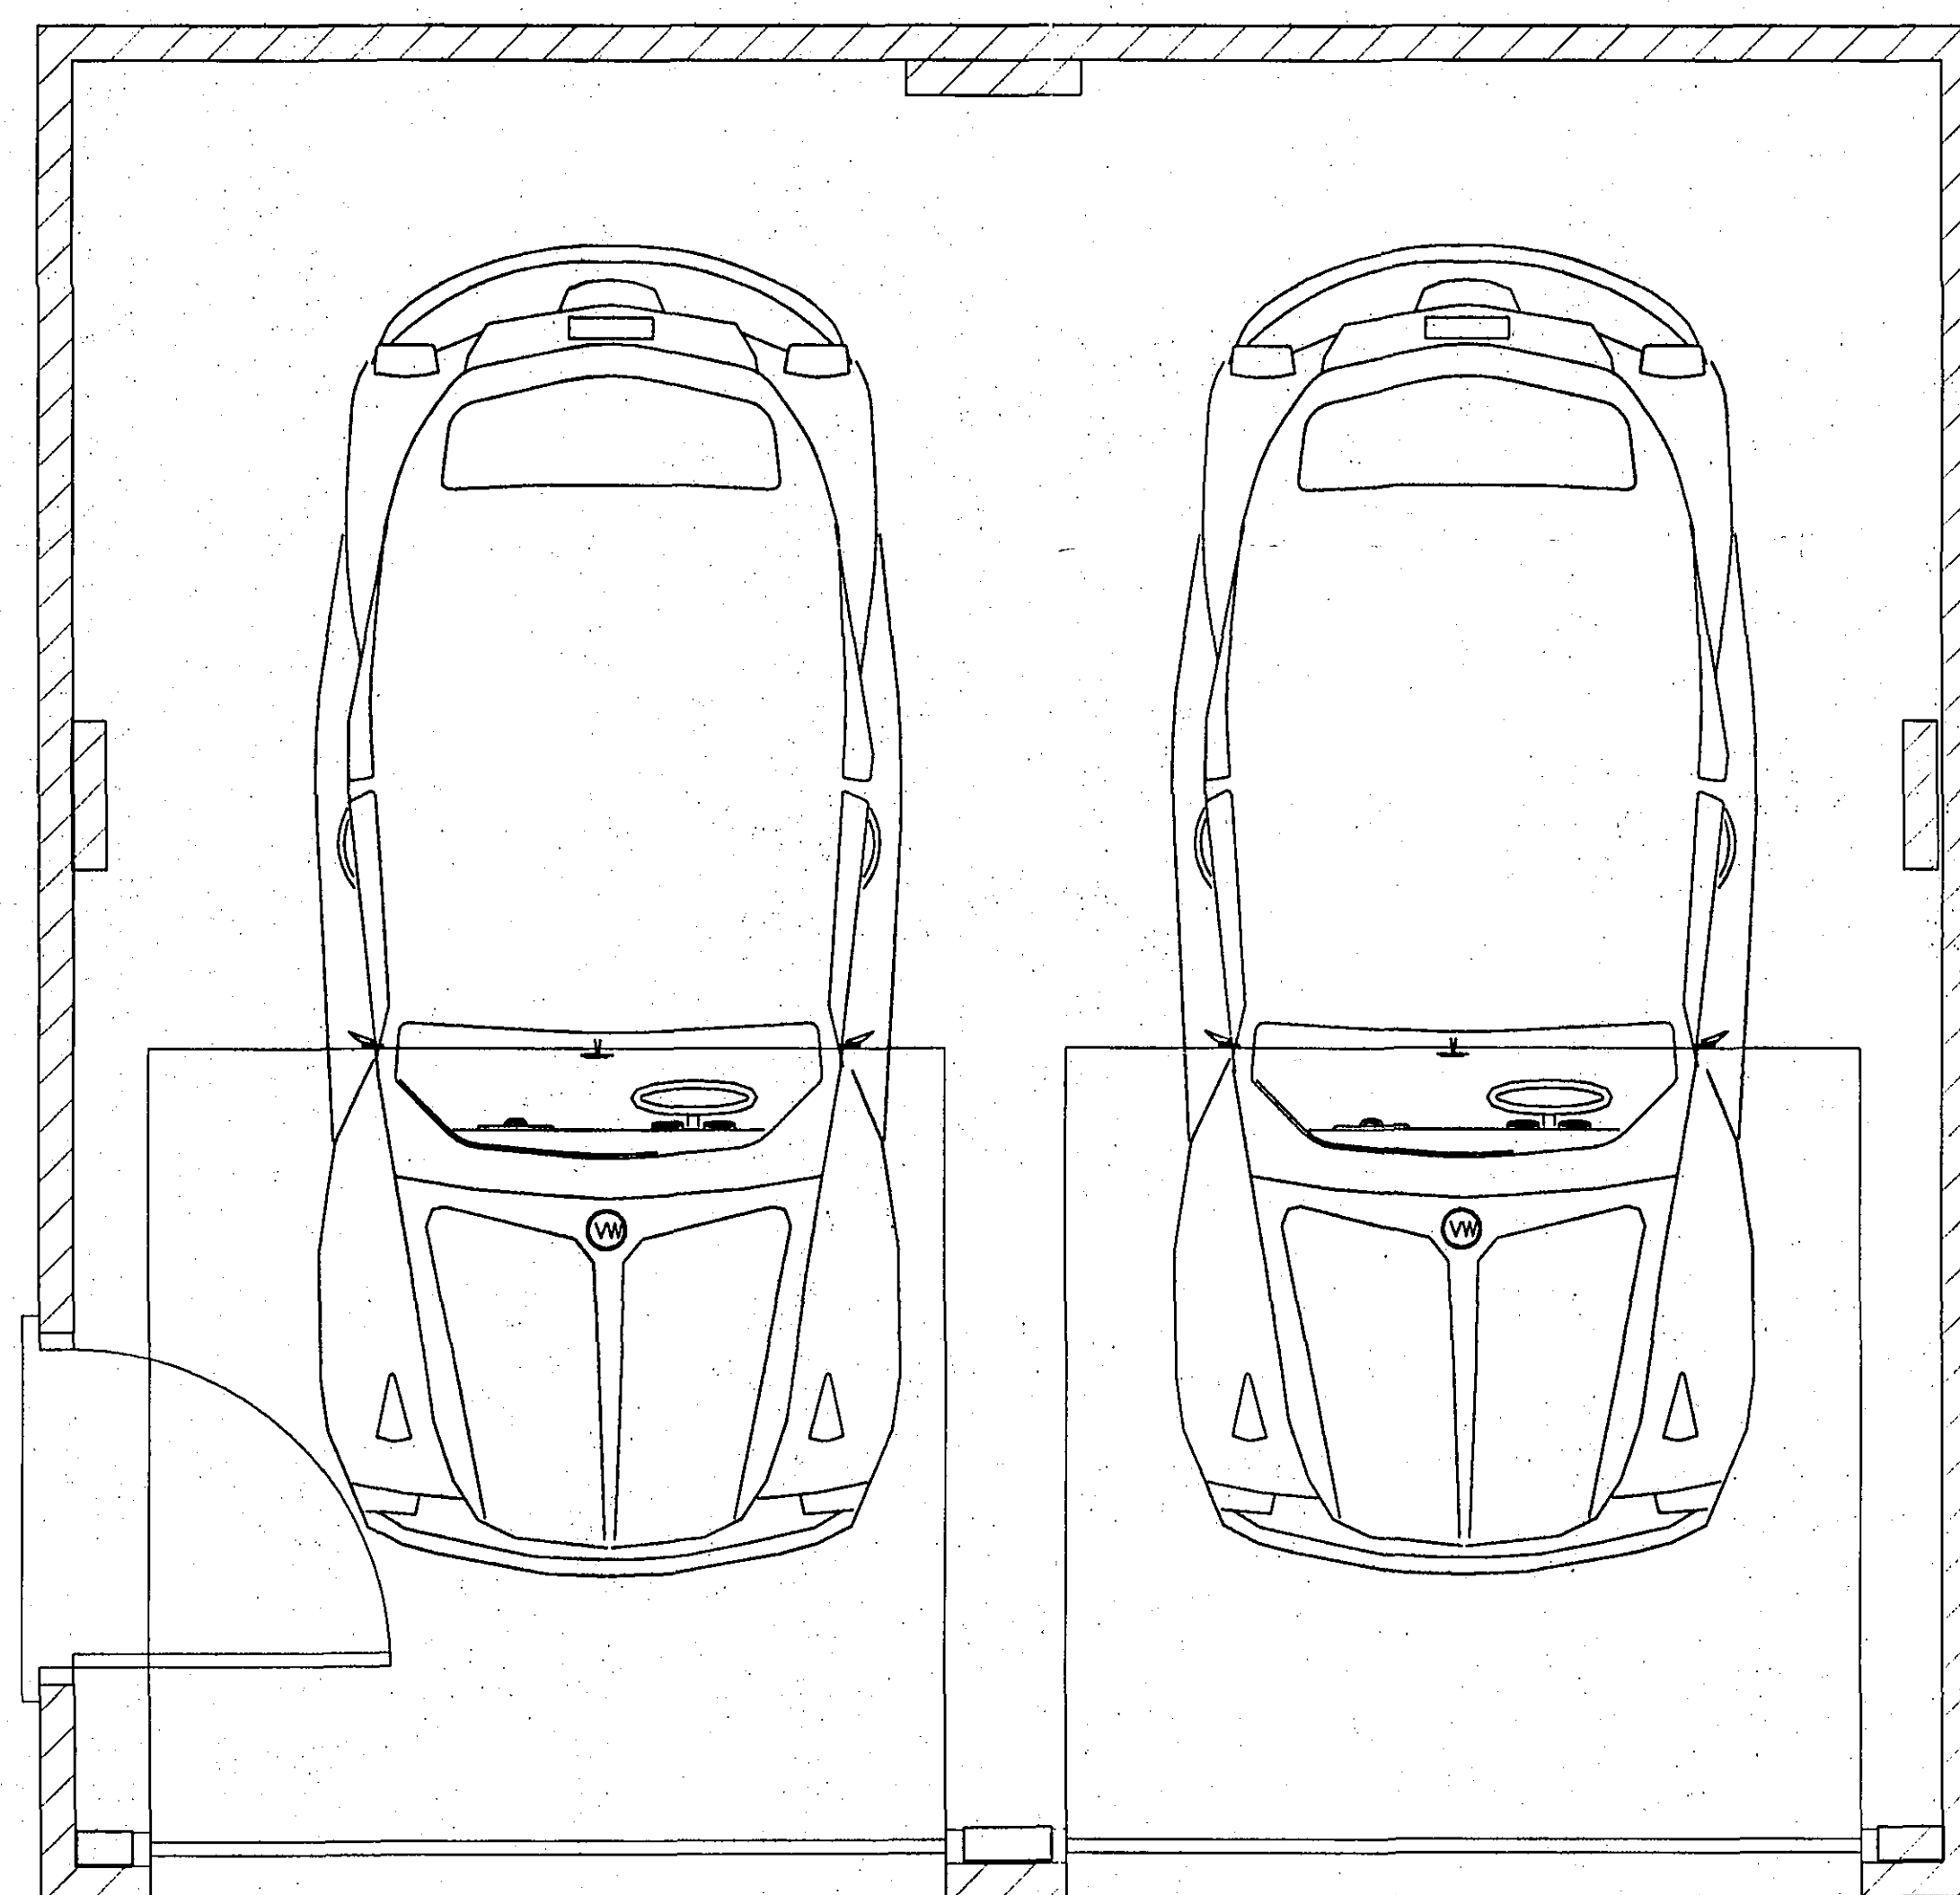

EXISTING GROUND FLOOR LAYOUT

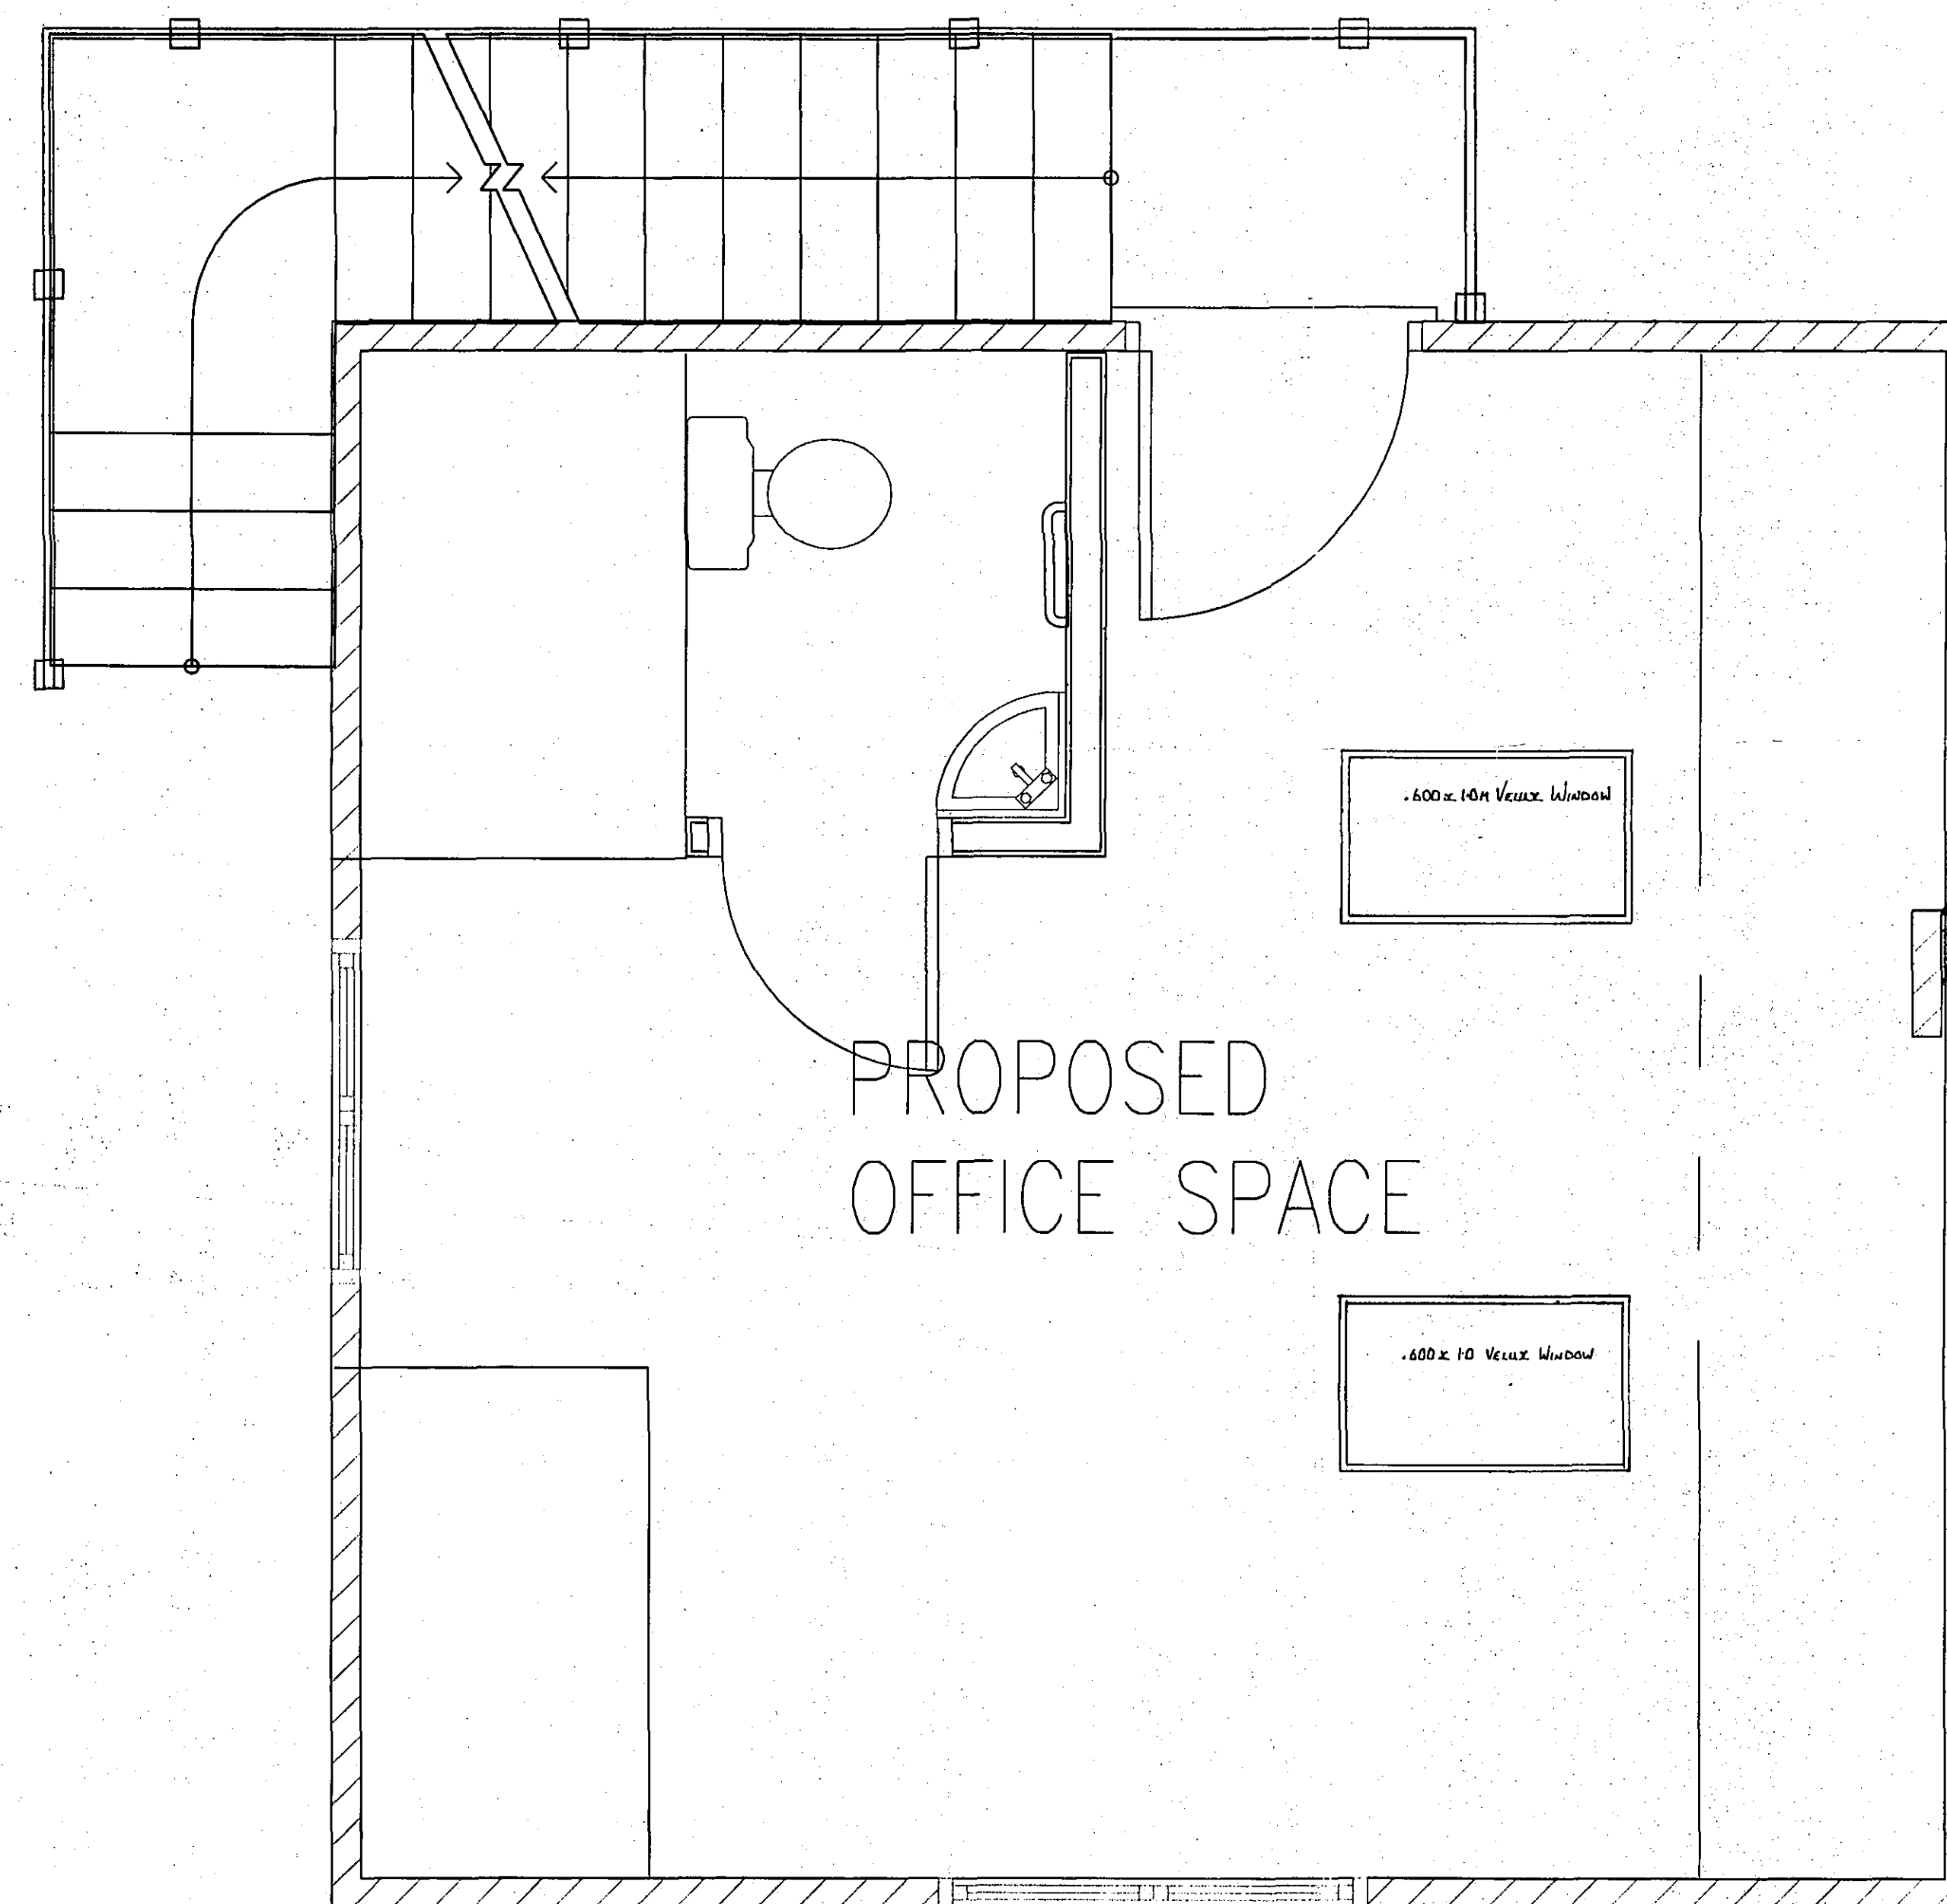

PROPOSED FIRST FLOOR LAYOUT

SHDC
Planning & Development
25 NOV 2005
Ref: 1634/05