

ELEVATIONS

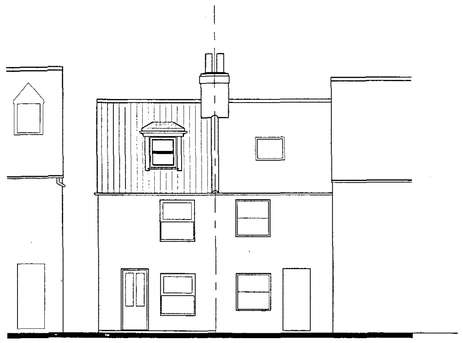

front view

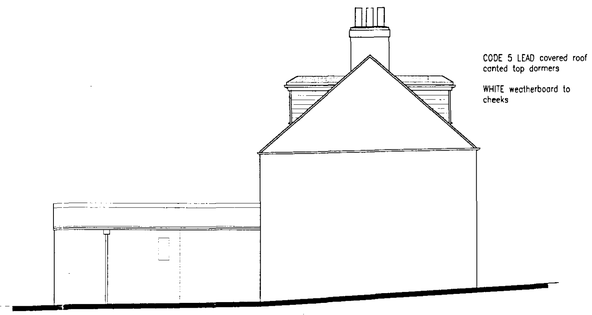


side view




rear view

NORTH

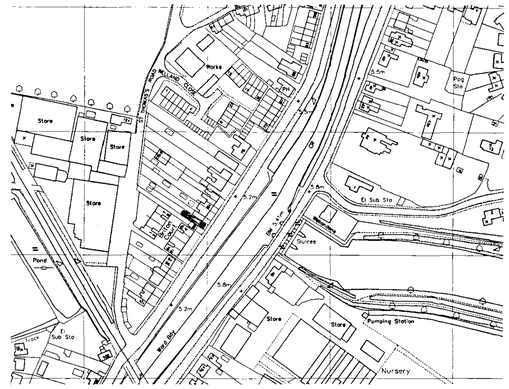


Location Plan
scale 1:2500


REPRODUCED FROM THE 1/2500 SCALE ORDNANCE SURVEY
MAP UNDER LICENSE BY PERMISSION OF THE CONTROLLER
OF HER MAJESTY'S STATIONERY OFFICE
CROWN COPYRIGHT RESERVED
PLAN FOR INDENTIFICATION PURPOSES ONLY

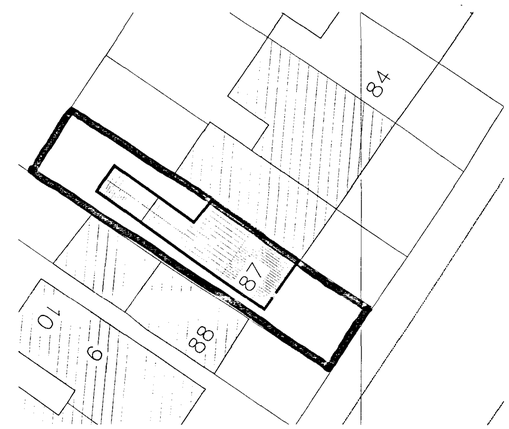


Block Plan 1:200

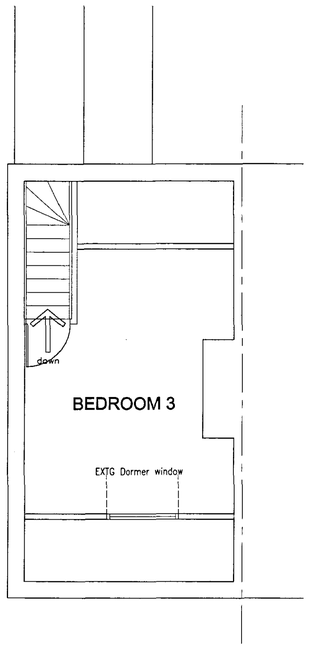

PLAN AS EXISTING

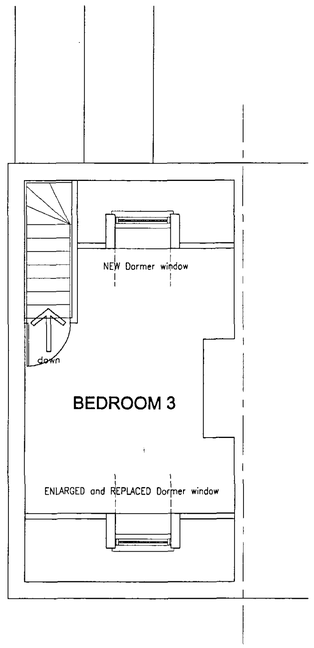

PLAN AS PROPOSED

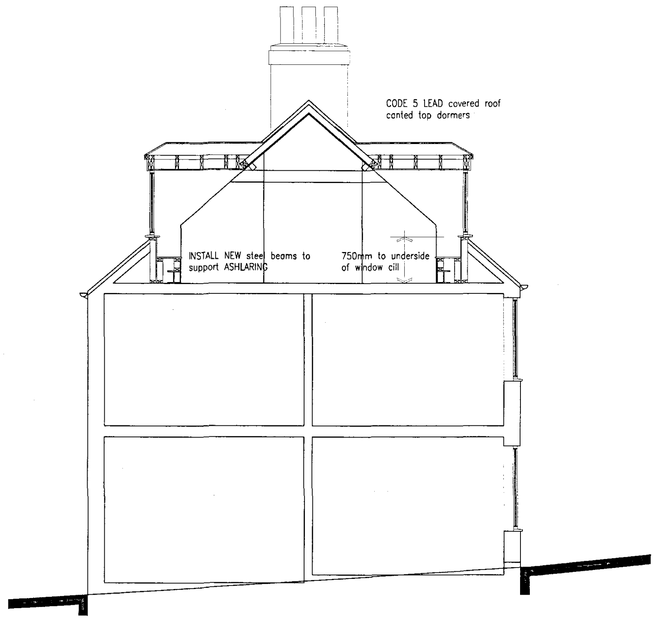

SECTION

PLANNING DEPARTMENT
13 DEC 07
P/L 1636/07

DETERMINED PLAN

AMENDMENTS

A 23.11.07 Client amendments to proposals

L. A. Building Design
Architectural and Surveying Practice
55 Hannam Boulevard
Spalding
Lincolnshire PE11 1LB
Telephone/Fax: Spalding (01775) 711437

Peter S Lithgow MCIOB MCIAT
Member of the Chartered Institute of Building and
Member of the Chartered Institute of Architectural Technologists

project
87 London Road,
Spalding,
Lincolnshire.

client
MR A DOADES

drawing
Alterations to Enlarge Existing Dormer
SKETCH PROPOSAL

date	scale(s)
August 2007	1:50 1:100 1:200 1:2500
drawn by	checked
Peter Lithgow	PSL
job no	drawing no
07/16	02A