
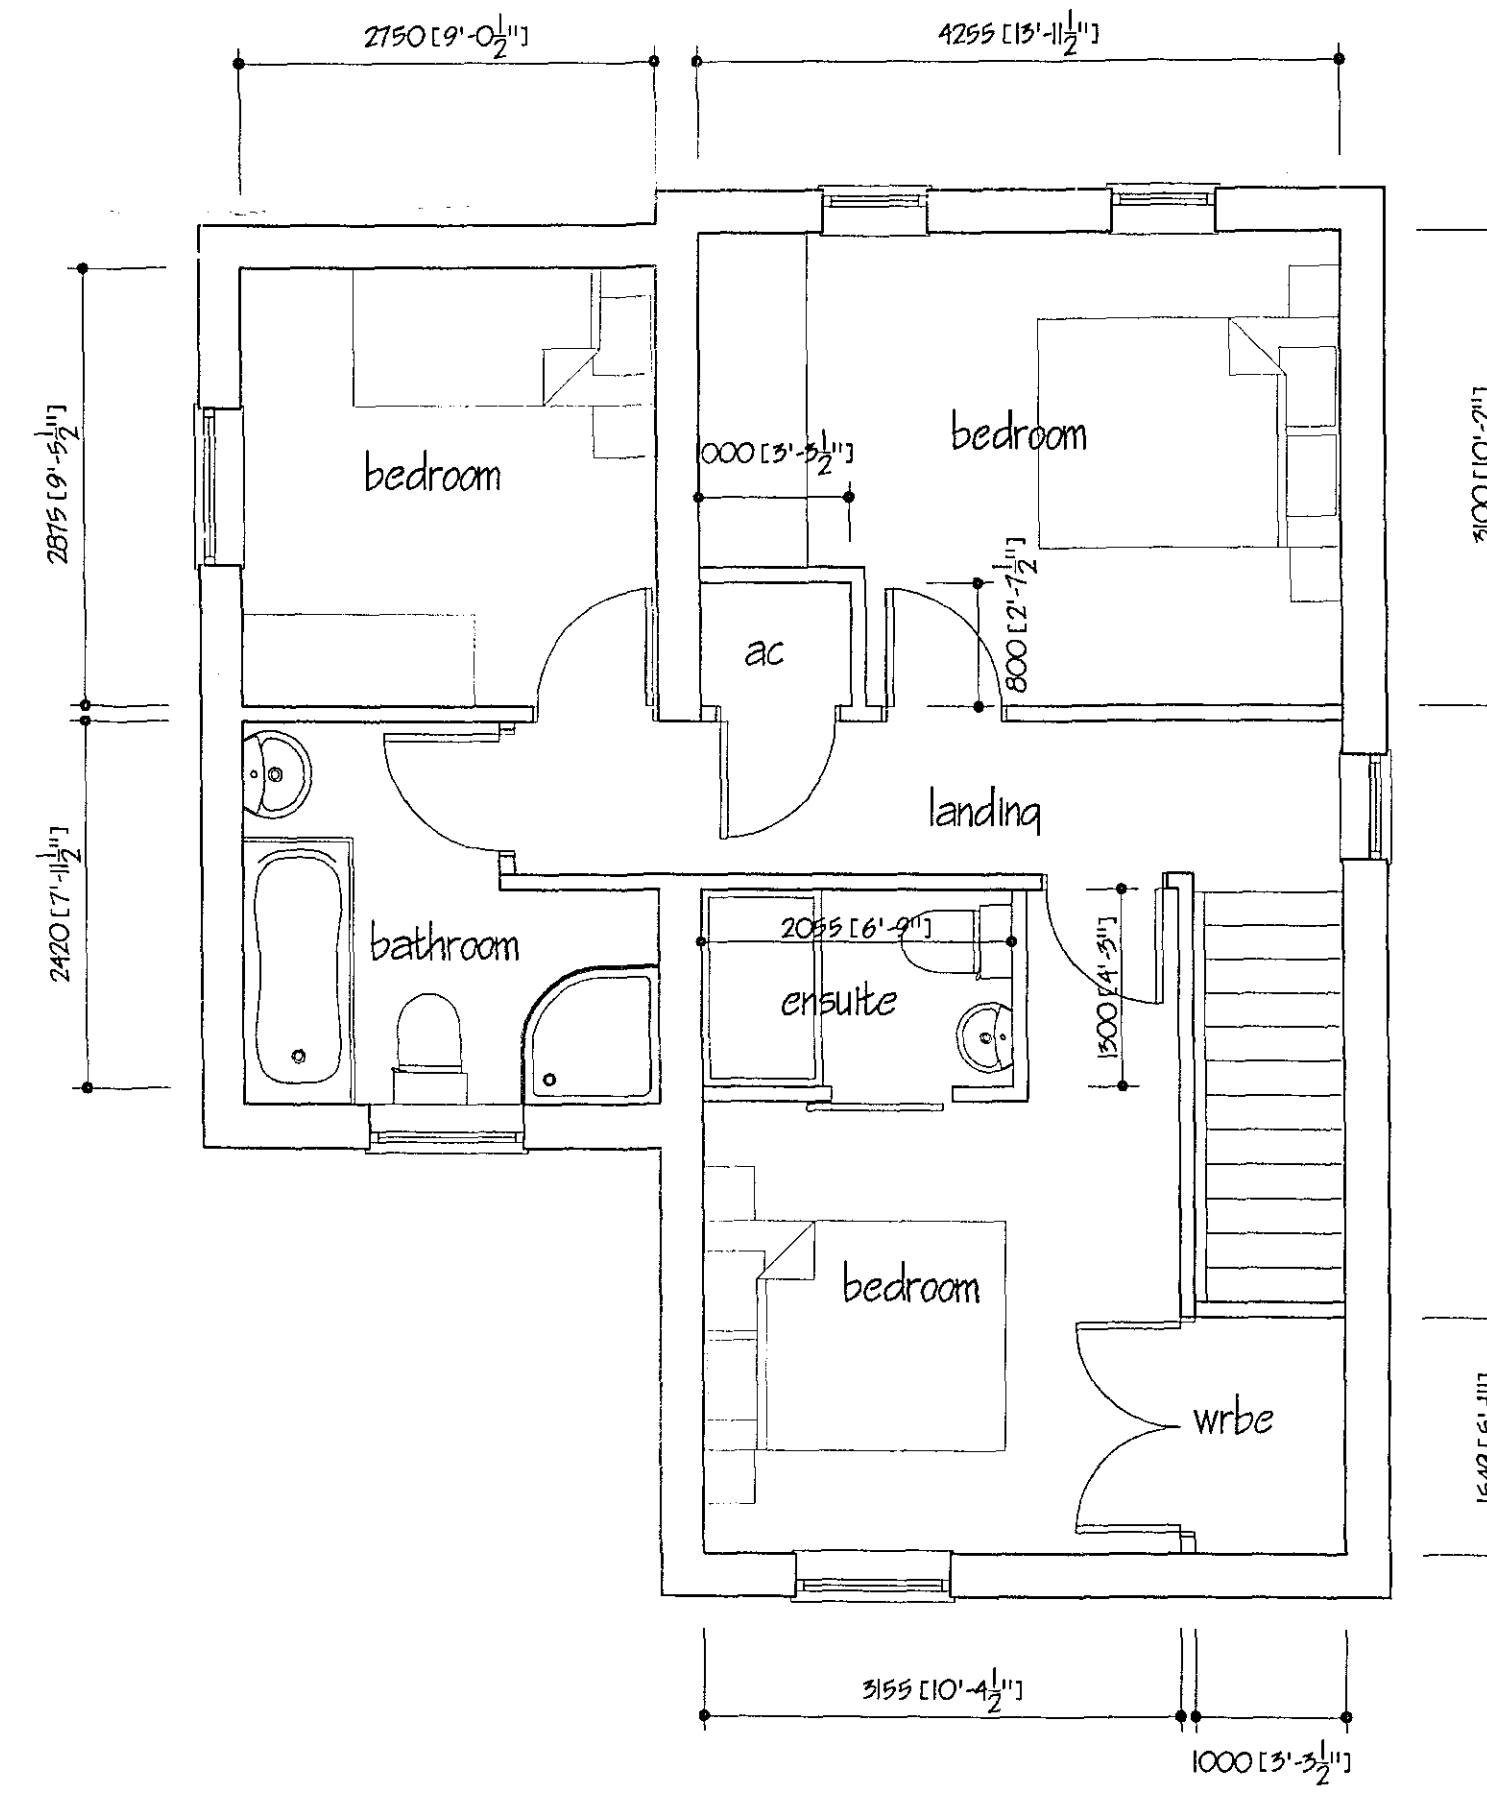


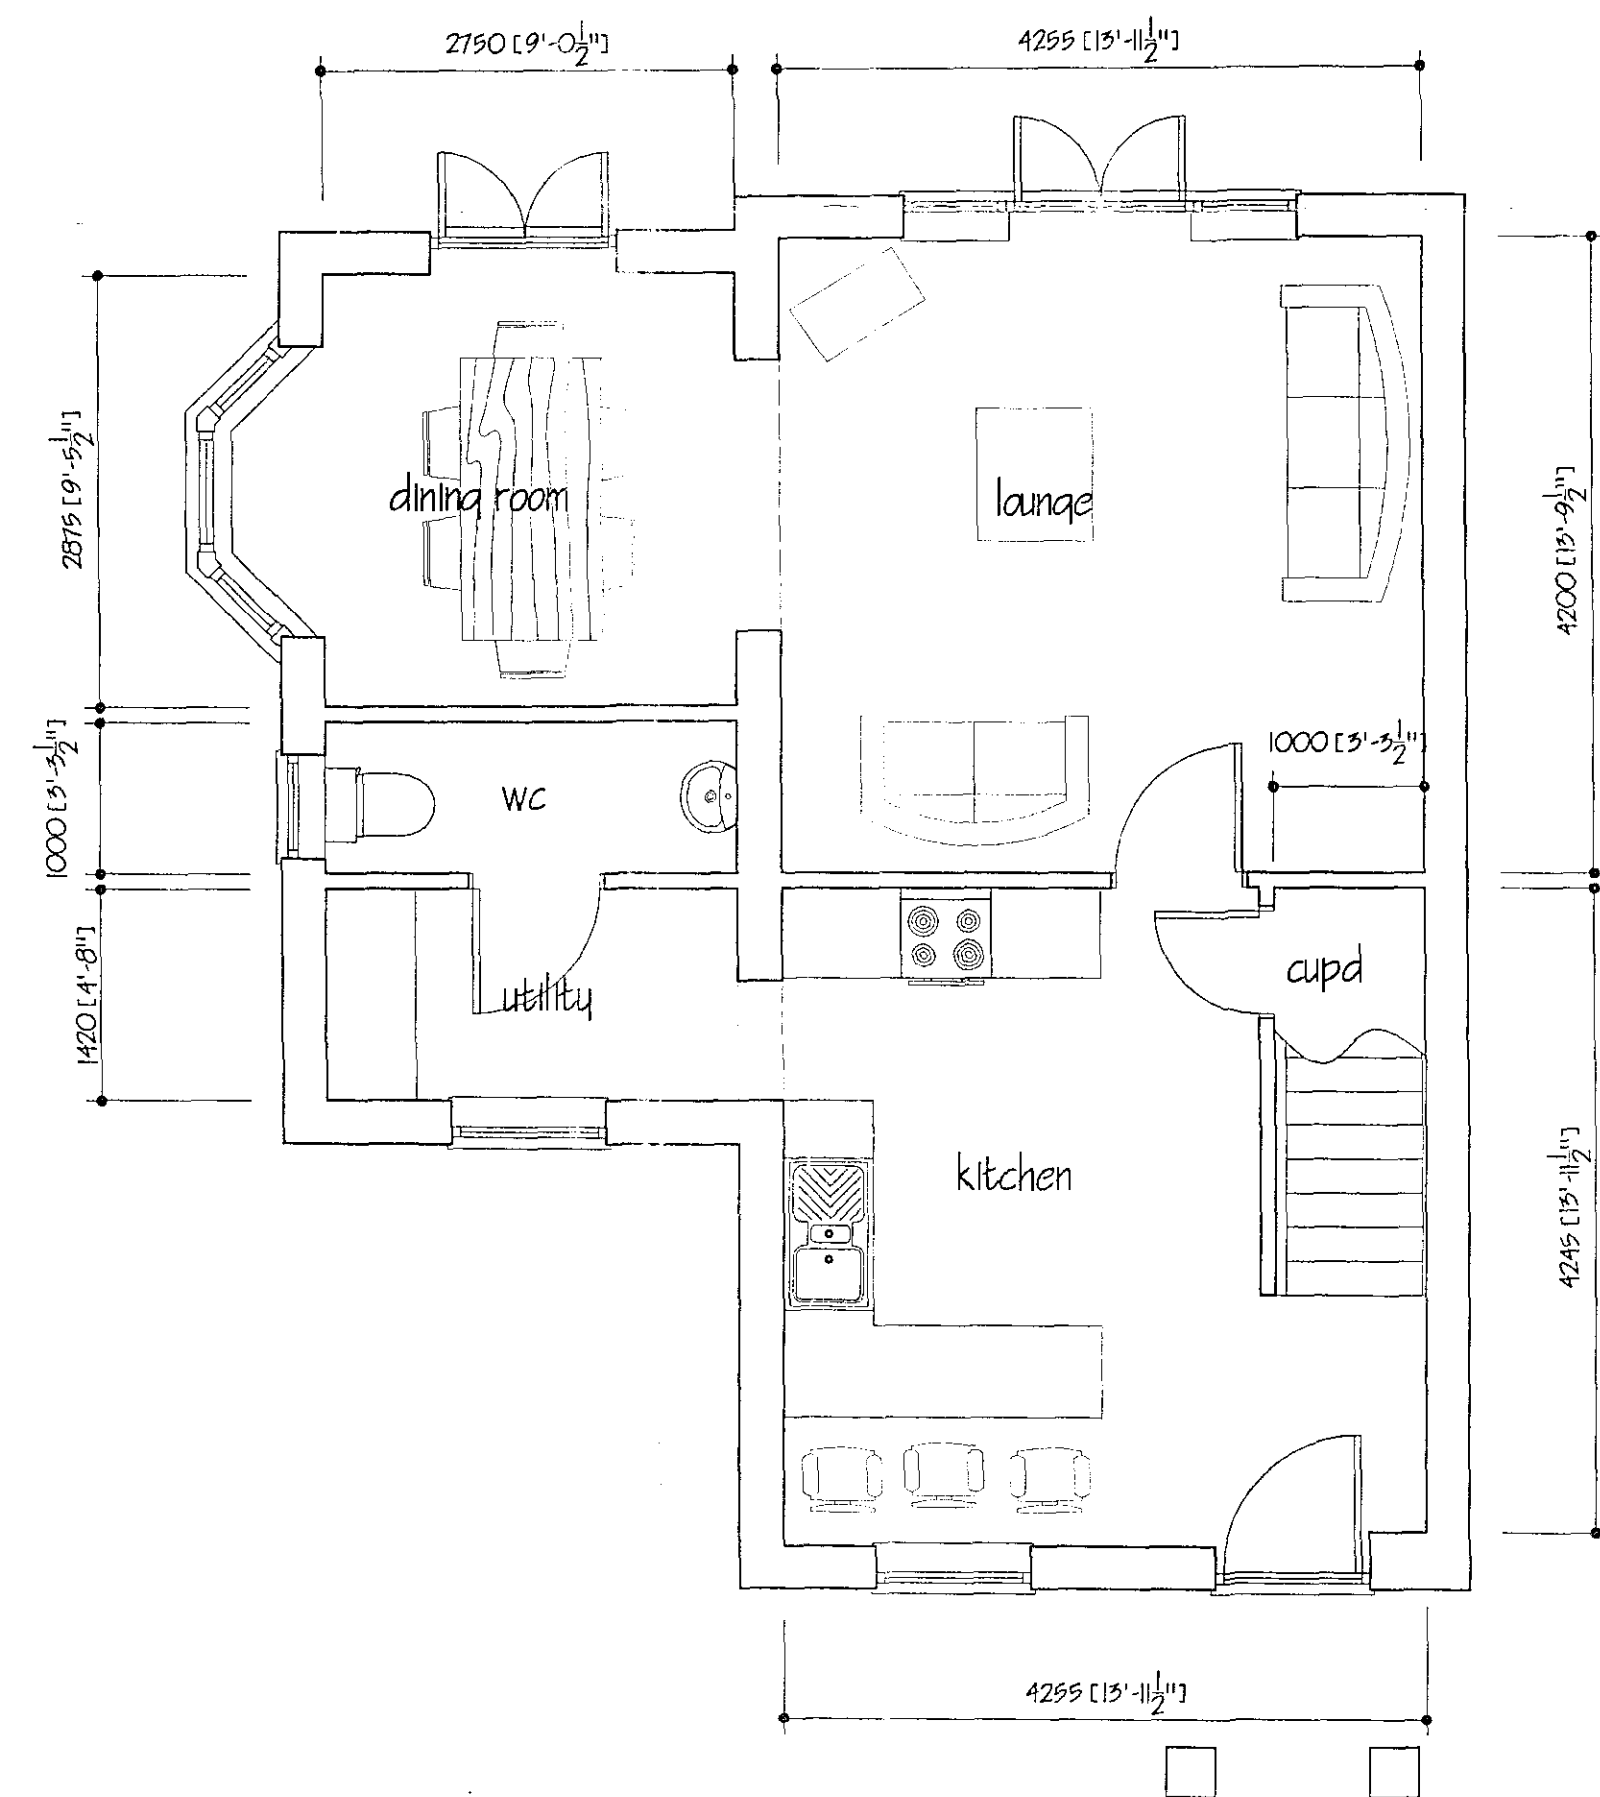

SHED
Planners A Development
21 FEB 2005
Ref: 1642104

AMENDED PLAN
Ref: A2

DETERMINED
PLAN

G. R. MERCHANT & M LENG AMICE FWO	
ARCHITECTURAL, STRUCTURAL AND LAND DRAINAGE CONSULTANTS	
Unit 4, Wrights House 12A Park Road, Holbeach, Spalding, Lincs. PE11 2 YL Tel: 01408 480000 Fax: 01408 480744 E-Mail: G. R. Merchant @ Merchant. PD. Co. UK	
Project PROPOSED 3 BEDROOM HOUSE ADJACENT 42 ACACIA AVENUE SPALDING Lincs	
Client MR DARREN WANN	
Drawing PLANS AND ELEVATIONS	
Job Ref. 1083/04	Drawing No. 03
Date FEB 2005	Drawn JPW
Scales 1/50 1/100	
DO NOT SCALE FROM THIS DRAWING This drawing is copyright and may not be altered, copied, reproduced or used for any other purpose other than that for which it is issued. The Designer/Consultant is to check all dimensions on site and report any discrepancies to the Architect. All data shown on this drawing including foundations are based on typical site conditions related to the above. No responsibility can be accepted for abnormal conditions which may be discovered during construction unless reported to the Architect in the design arrangements may be considered. Site and surveys are recommended. The drawing is limited in the amount of information contained and does not purport to contain a full recognition of the works. It is issued for the purpose of obtaining Planning/Building Regulation approval. The drawing shall not be used as a contract document. The works will not be inspected or inspected on site by G.R. Merchant or any representative thereof. It is the client or their appointed agents responsibility to control workmanship, substitution of materials, adherence to specifications, variations to drawings etc. All materials to be new unless otherwise stated and all components and materials etc. to be used shall and installed etc. in strict accordance with manufacturers instructions and relevant codes of practice. Materials shall conform to appropriate British Standard specifications or ENA certificates or European code equipment. The Employer/Client shall ensure that the selected contractor is competent with and adopts all measures necessary to achieve compliance with Health and Safety legislation for Building and Work places. The Employer/Client is advised that should the works need to comply with the Construction Design and Management Regulations an independent Planning Regulation will be required. The works shall comprise of all that is shown on this drawing and all the Work that may not specifically shown but may be reasonably required as necessary to carry out the works shall be deemed to be included.	