


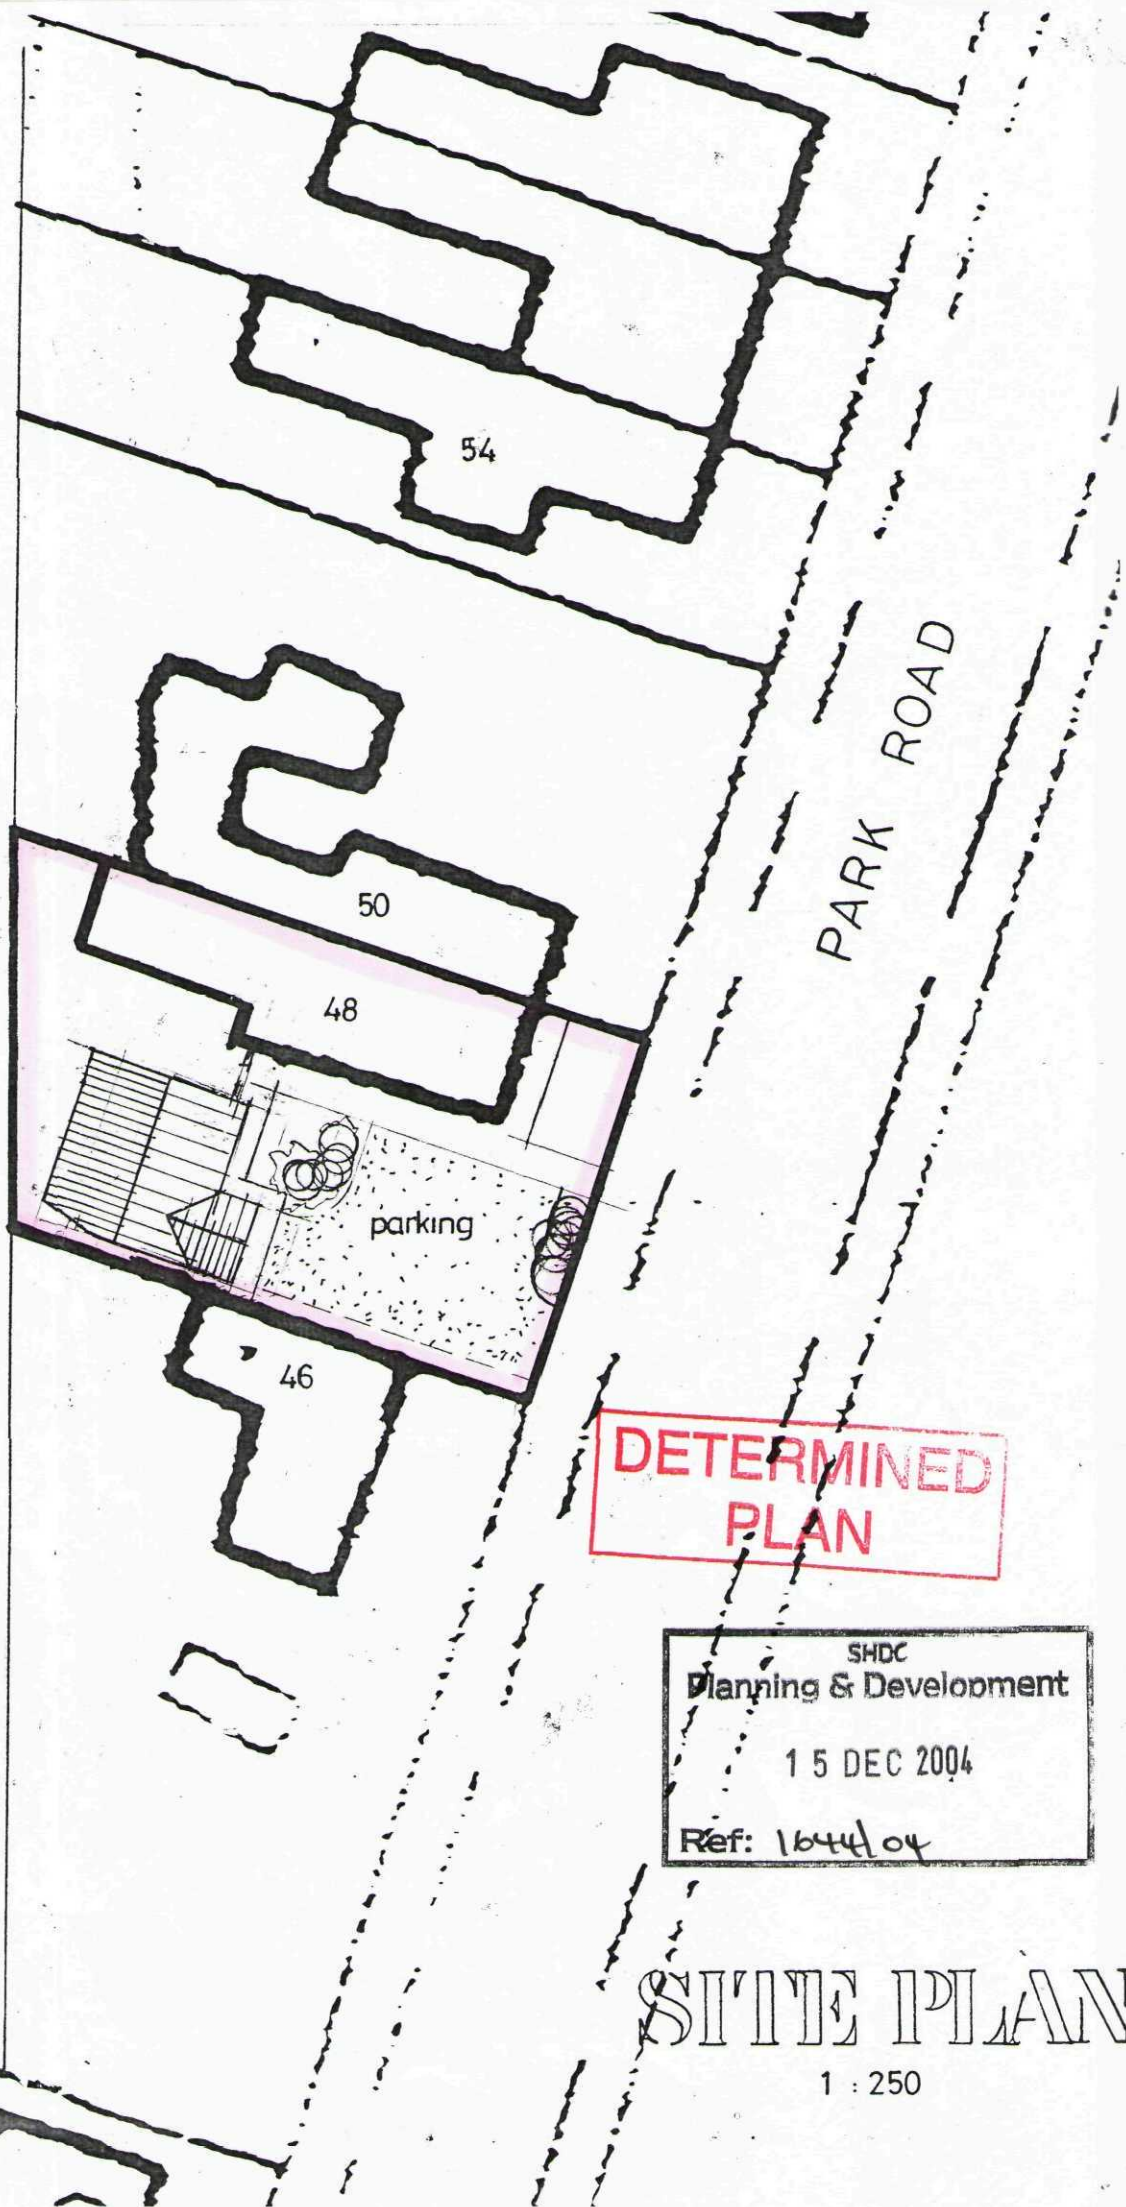

**DETERMINED
PLAN**

SHDC
Planning & Development
15 DEC 2004
Ref: 1644/04

SITE PLAN

1 : 250