


Sectional Elevation from the South East


Steel Fire Doors

Plastic Coated Steel Vertical Cladding and rainwater goods - Colour to match Existing

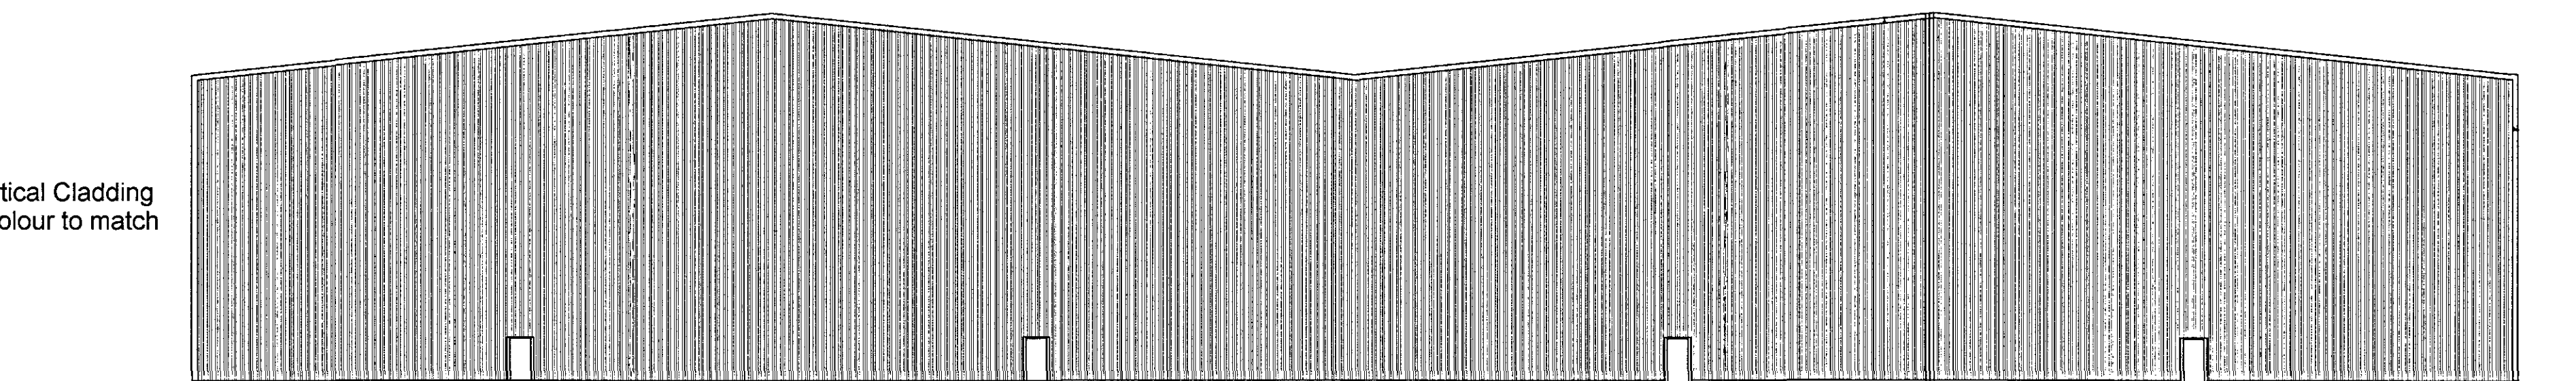


Steel Fire Doors

North West Elevation

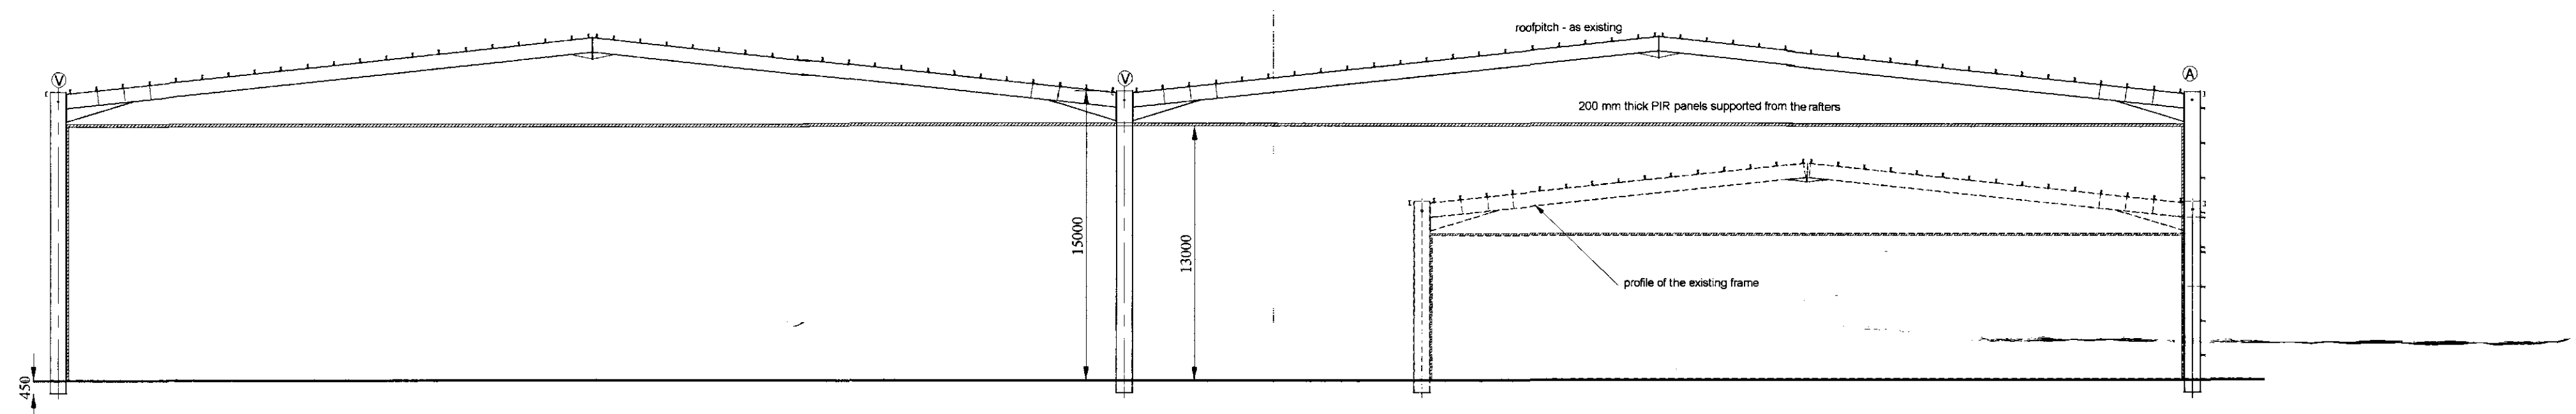


SECTION THROUGH

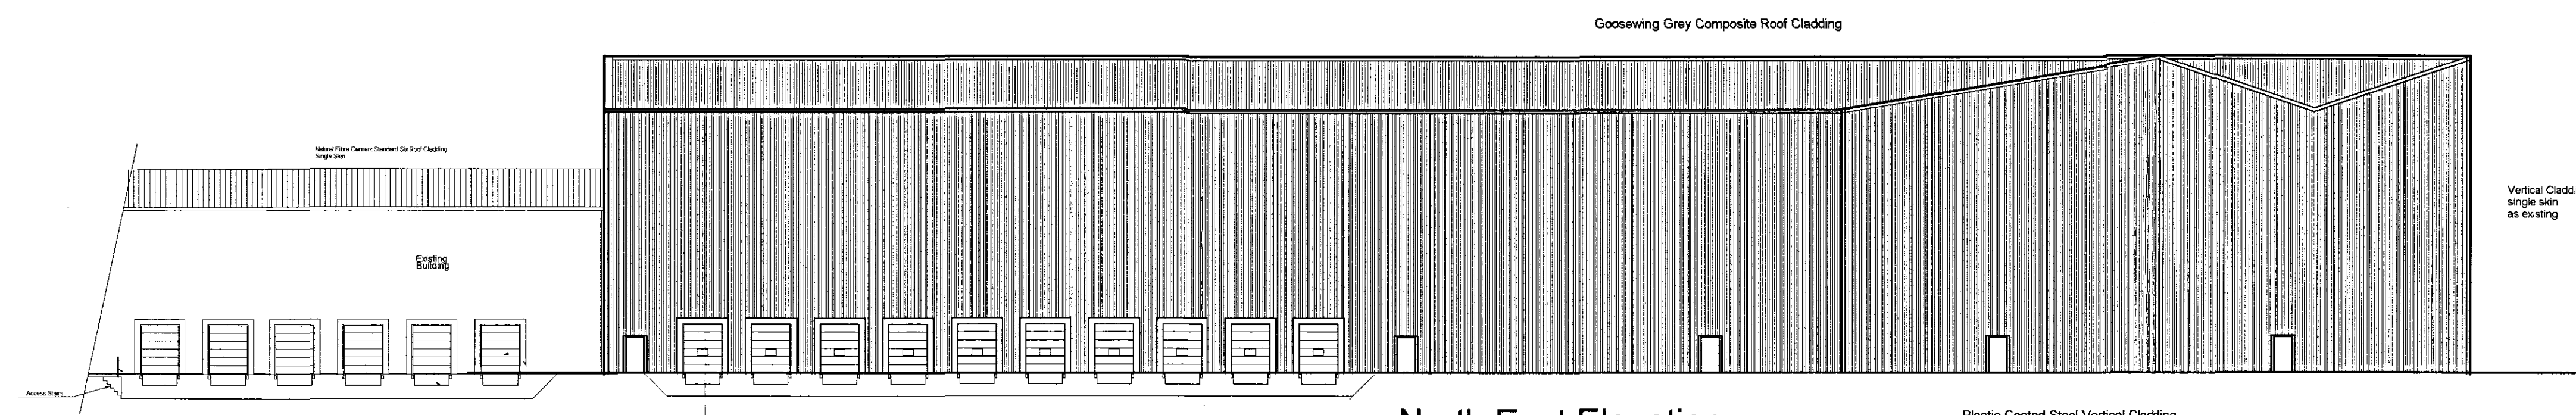

North East Elevation

Plastic Coated Steel Vertical Cladding and rainwater goods - Colour to match Existing

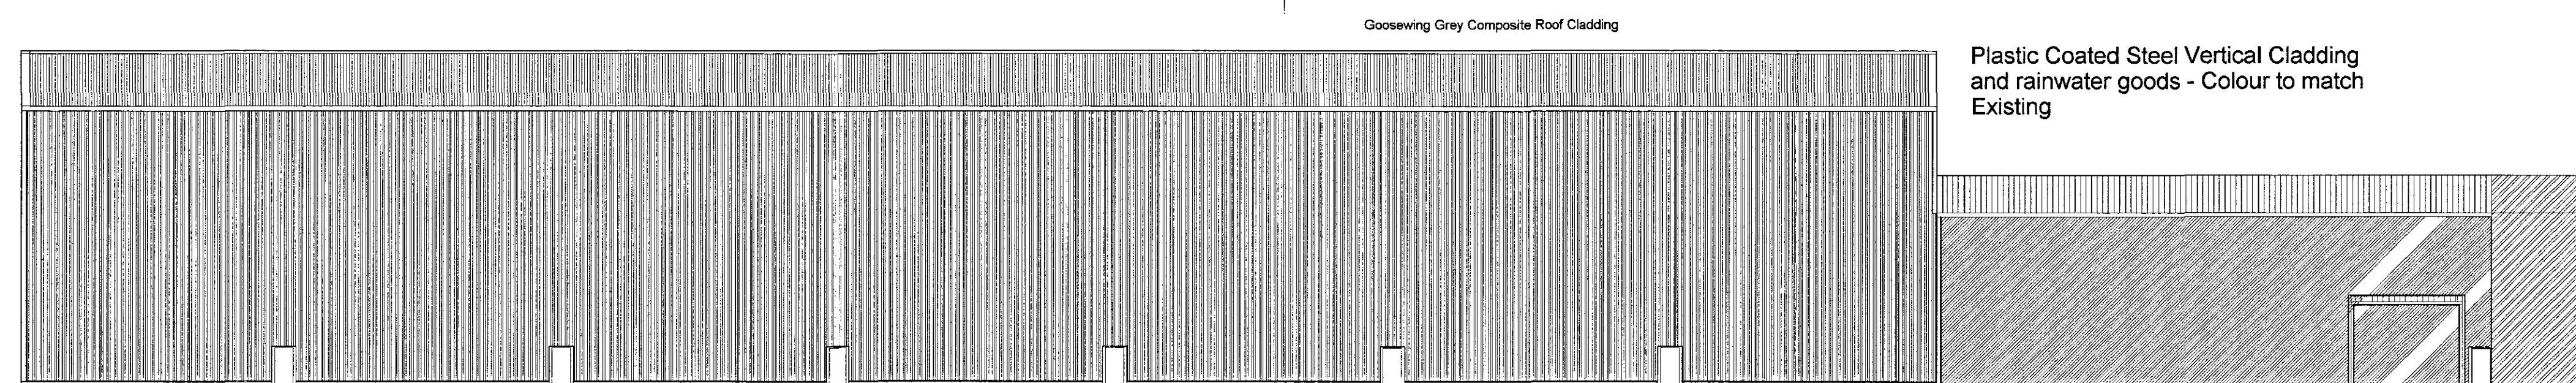

South West Elevation

Plastic Coated Steel Vertical Cladding and rainwater goods - Colour to match Existing

Client
Fowler Welch
Coolchain

Site

West Marsh Lane
Spalding
Lincolnshire

Project

Proposed Extension to the
Existing Building

Drawing Reference
PROPOSED EXTENSION
Elevations and Sections

Scale - 1:250 (A1)

DETERMINED
PLAN

1646/07