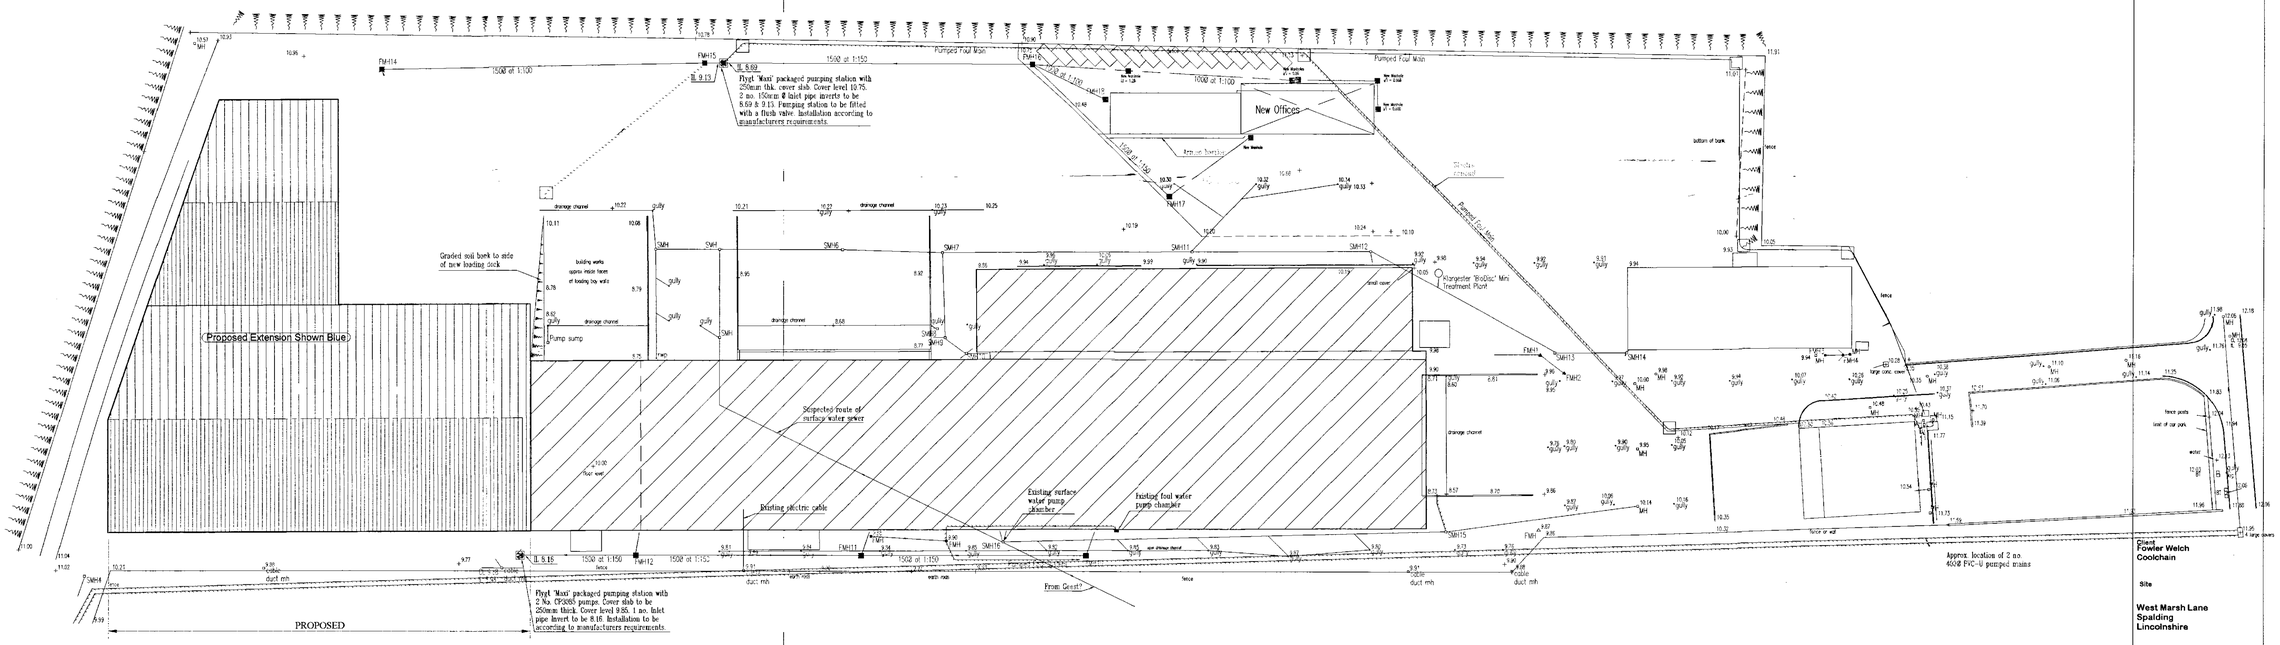

Site Plan Showing the Proposed Extension for Fowler Welch - West Marsh Road

CONSTRUCTION LTD

REVISIONS

Client
Fowler Welch
Coolchain

Site

West Marsh Lane
Spalding
Lincolnshire

Project

Proposed Extension to the Existing Building

Drawing Reference

Block Plan

Scale - 1:750 (A1)

1646/07

DETERMINED PLAN