

goosewing grey
wall & roof
cladding


matching colour
trimline rainwater
goods

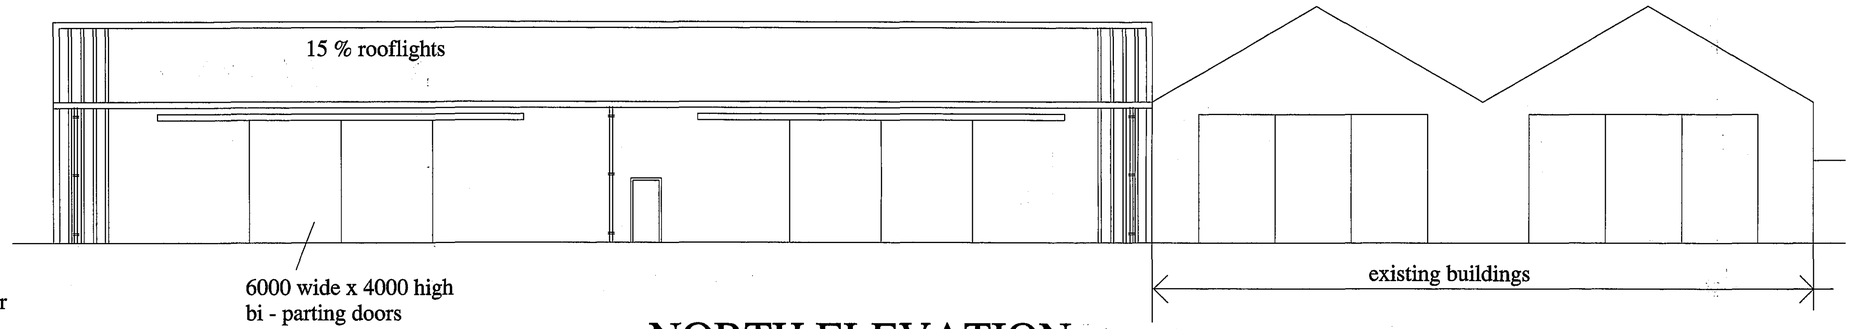


NORTH ELEVATION

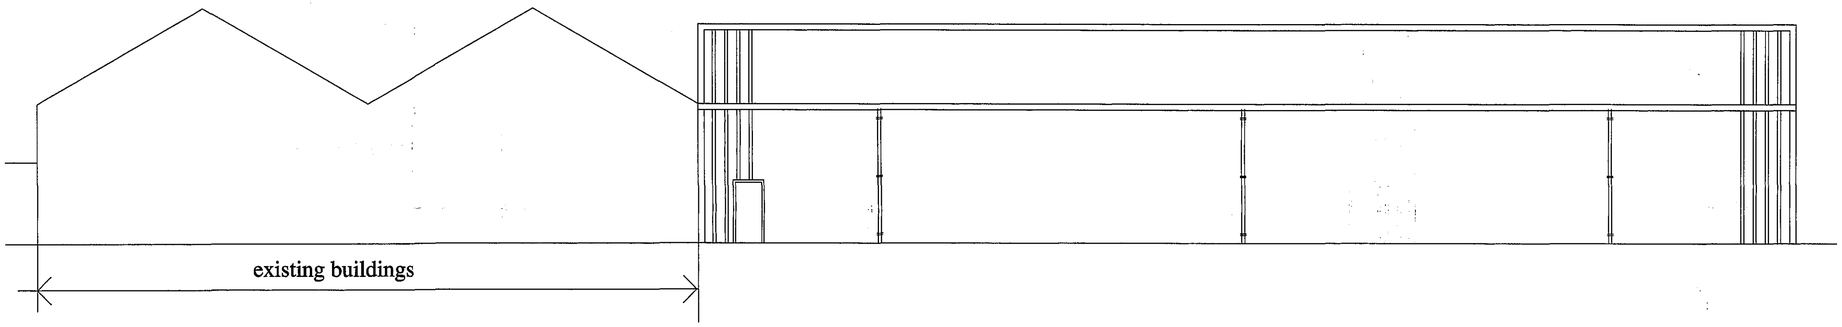

SOUTH ELEVATION

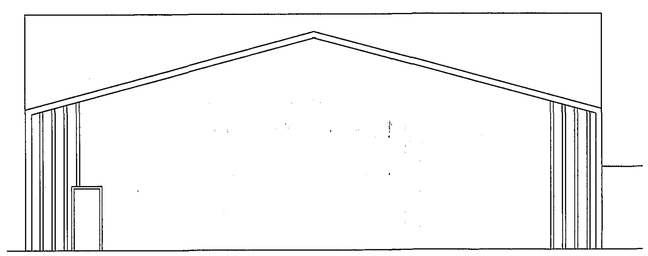

EAST ELEVATION

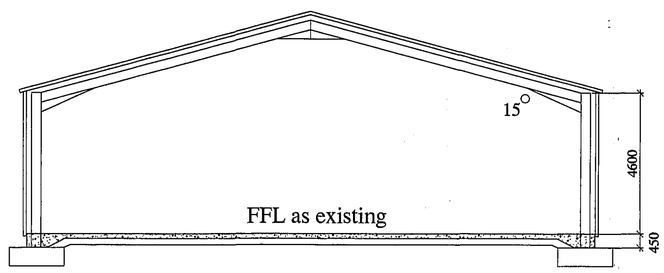

SECTION

Planning & Development
- 5 DEC 2005
Ref: 1657/05

DETERMINED
PLAN

D. W. Bradley
chartered surveyor

Hawthorn Lodge, Church Lane, Algarkirk,
Boston, Lincs PE20 2HH
Tel : (01205) 460944
Fax : (01205) 460911
Mobile : 07946 569326
EMail : dwb@dwbradley.force9.co.uk

client : VAN MEUWEN

project : WAREHOUSE EXTENSION
SPALDING DROVE
CLAY LAKE
SPALDING

title : ELEVATIONS/SECTION

date : DEC 2005 scales : 1 : 100

RICS drg.no. 0575 / 2