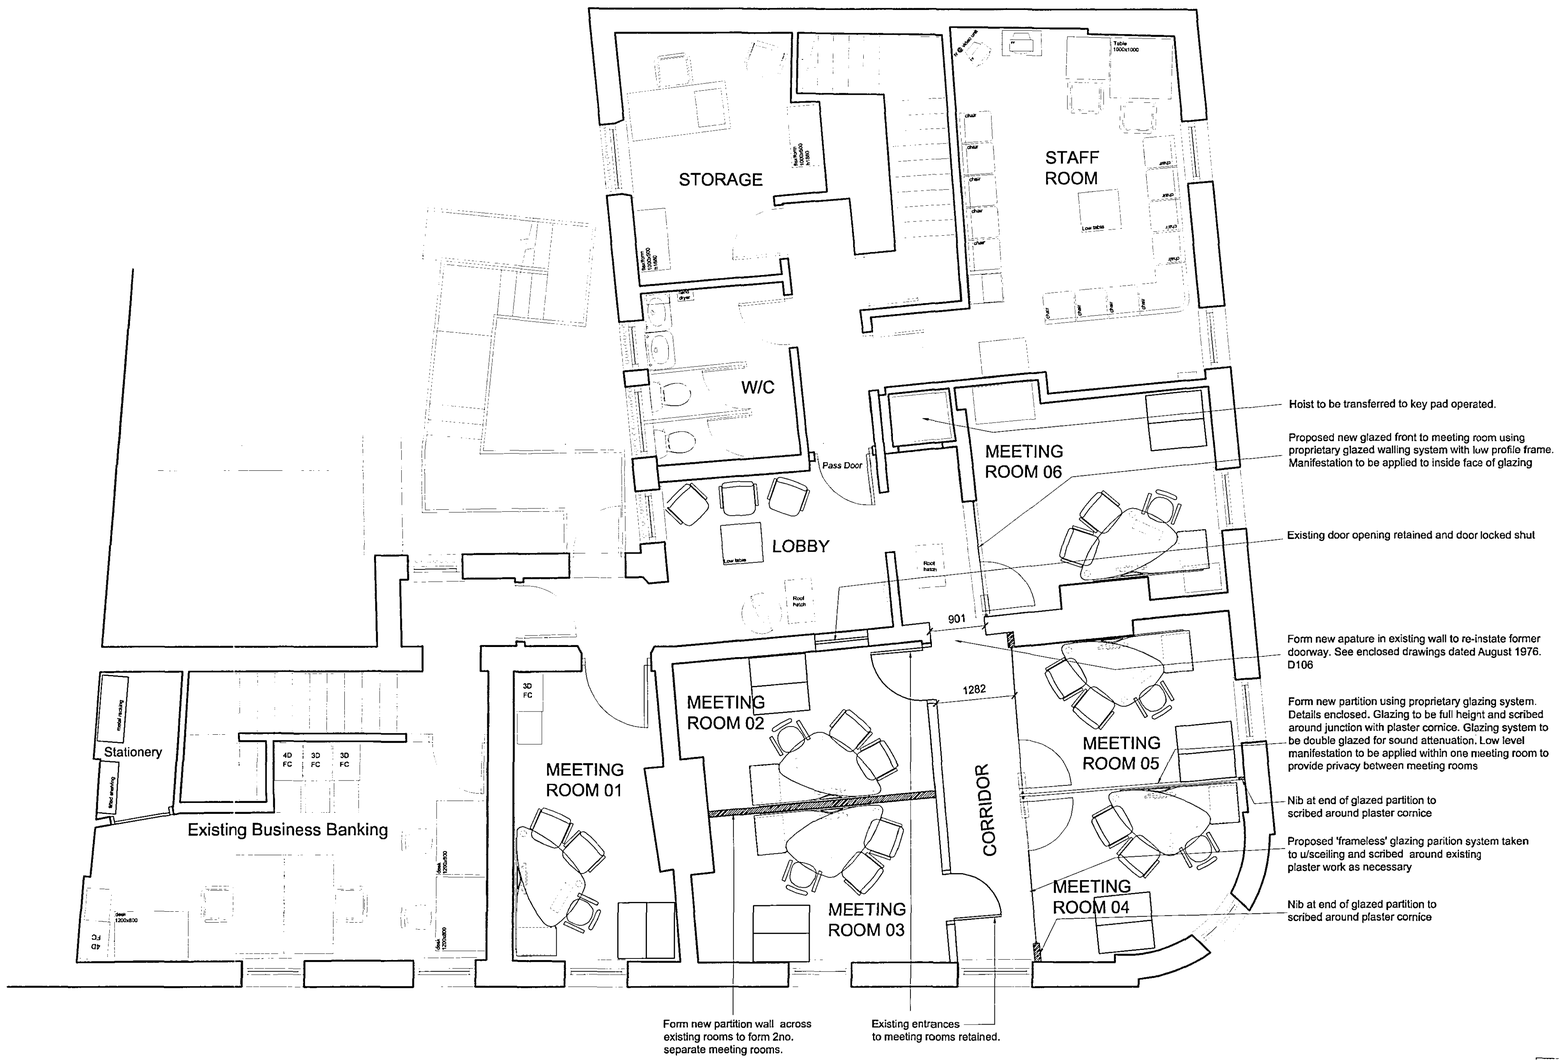


1659/06

REV	DATE	INIT	REVISIONS
C	19.09.06	CG	Re-configuration of Meeting Room layout
B	15.05.06	GMH	Incorporation of storage room
A	03.05.06	GMH	Business Banking to remain

Lloyds TSB

GPM

GPM Canons House (Bristol)
Tel: 0117 943 3433
GPM West (Bristol)
Tel: 0117 905 5920
GPM West (Birmingham)
Tel: 0121 625 6761
GPM East (Tonbridge)
Tel: 0173 237 4226
GPM East (Cambridge)
Tel: 0173 237 4226
GPM Scotland & North (Edinburgh)
Tel: 0131 242 5225

THIS DRAWING IS TO BE READ IN CONJUNCTION WITH THE PROJECT SPECIFICATION. ANY DISCREPANCIES MUST BE REPORTED TO THE C.A. THIS DRAWING IS IN MILLIMETRES, WORK TO FIGURED DIMENSIONS ONLY. DO NOT SCALE.

PREMISES NAME
Hall Place
Spalding
Lincolnshire
PE11 1SF

PREMISES CODE 50770600

PROJECT No.	DRAWING No.	REV
66050584	\ 102	C

DATE	SCALE	DRAWN
31.11.05	1:100 @ A3	GMH

DESCRIPTION
First Floor
Design Layout
As Proposed

A1_GPM_TB