DA-02: Site Survey & Analysis

rdc

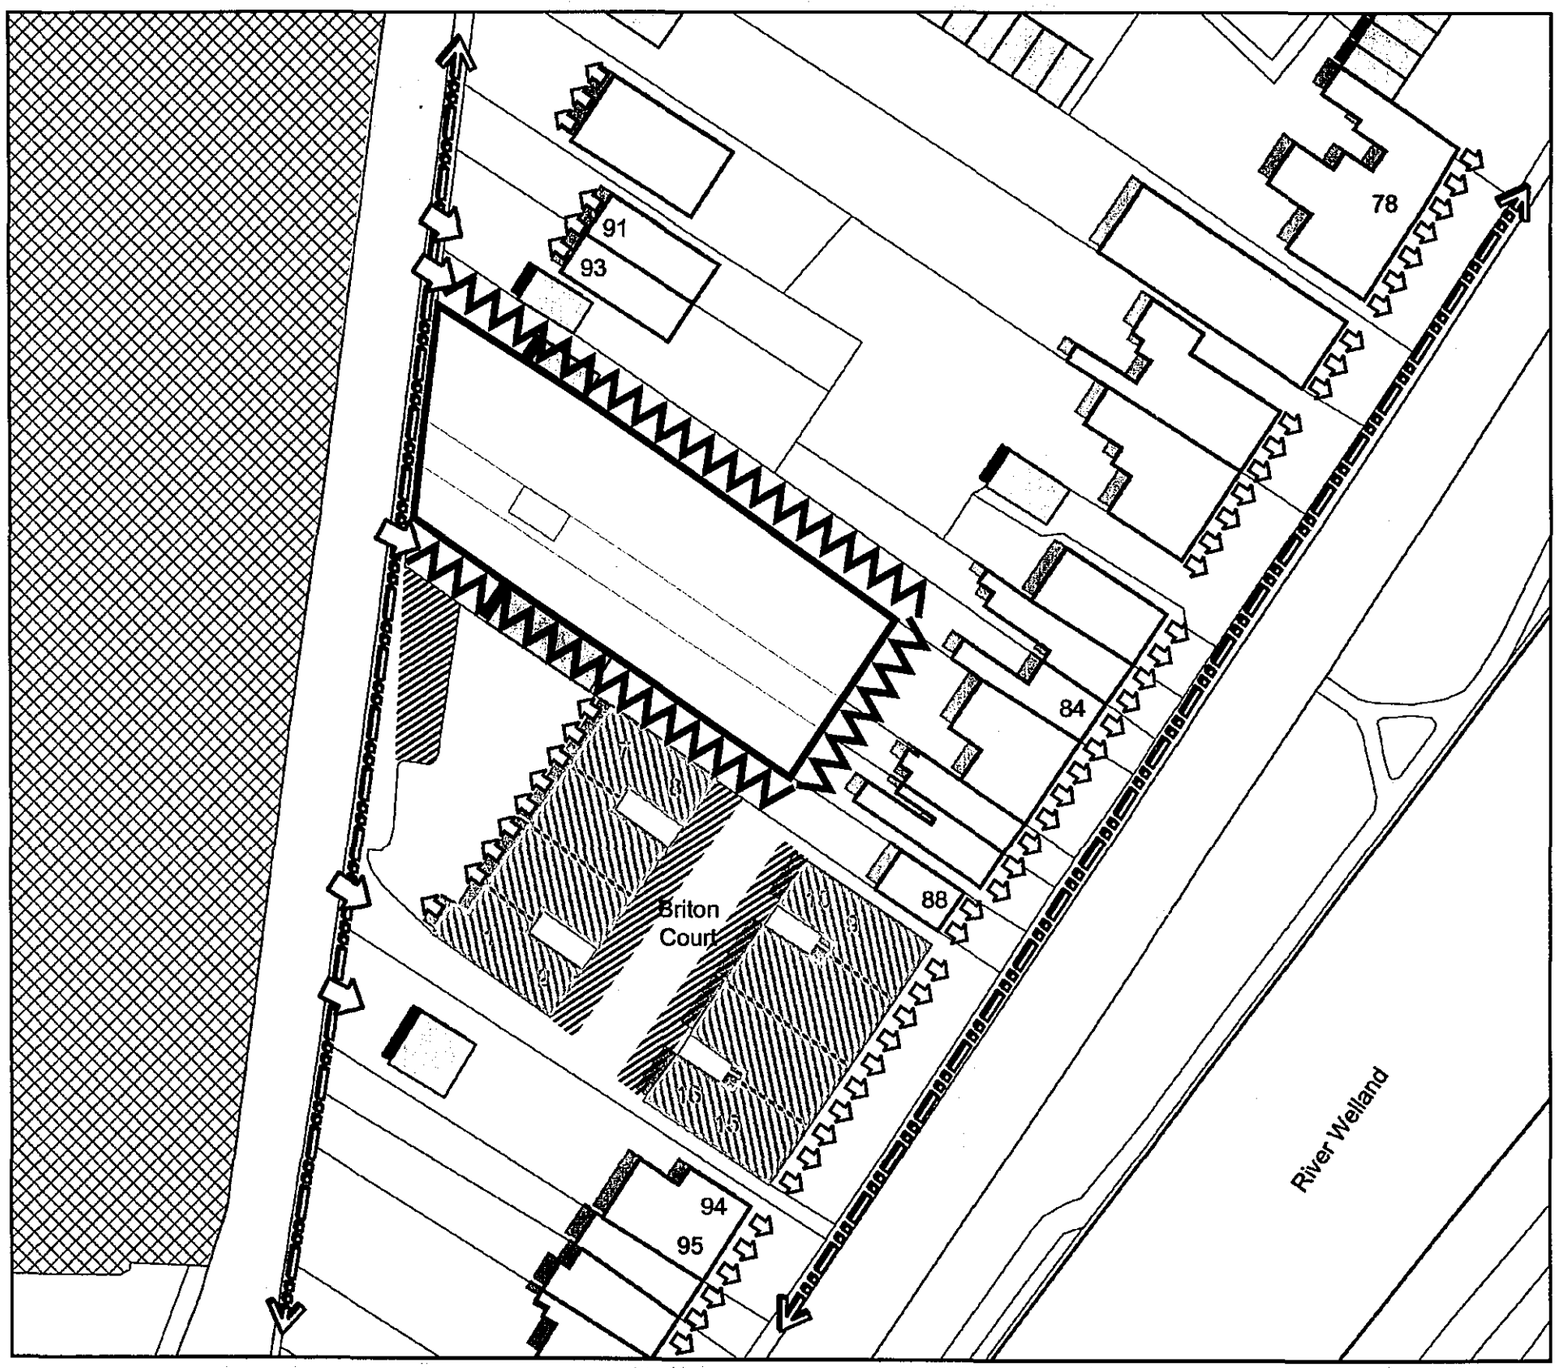

- Study area
- 2 and 2 ½ storey housing
- 1 storey ancillary buildings (Garages)
- Flats
- Construction site
- Public road (2 way traffic)
- Pedestrian footpath
- Privacy issues with adjacent dwellings
- Main views into the site
- Existing parking provision
- Existing access to private parking
- Direction of built frontage

Client	Project	Document Title	Job No.	Drawing No.	Scale	Drawn By
Fieldview Homes	St Thomas Road, Spalding	Design Appraisal	544-15	DA-02	NTS	JC