DA-04: Development Proposal

rdc

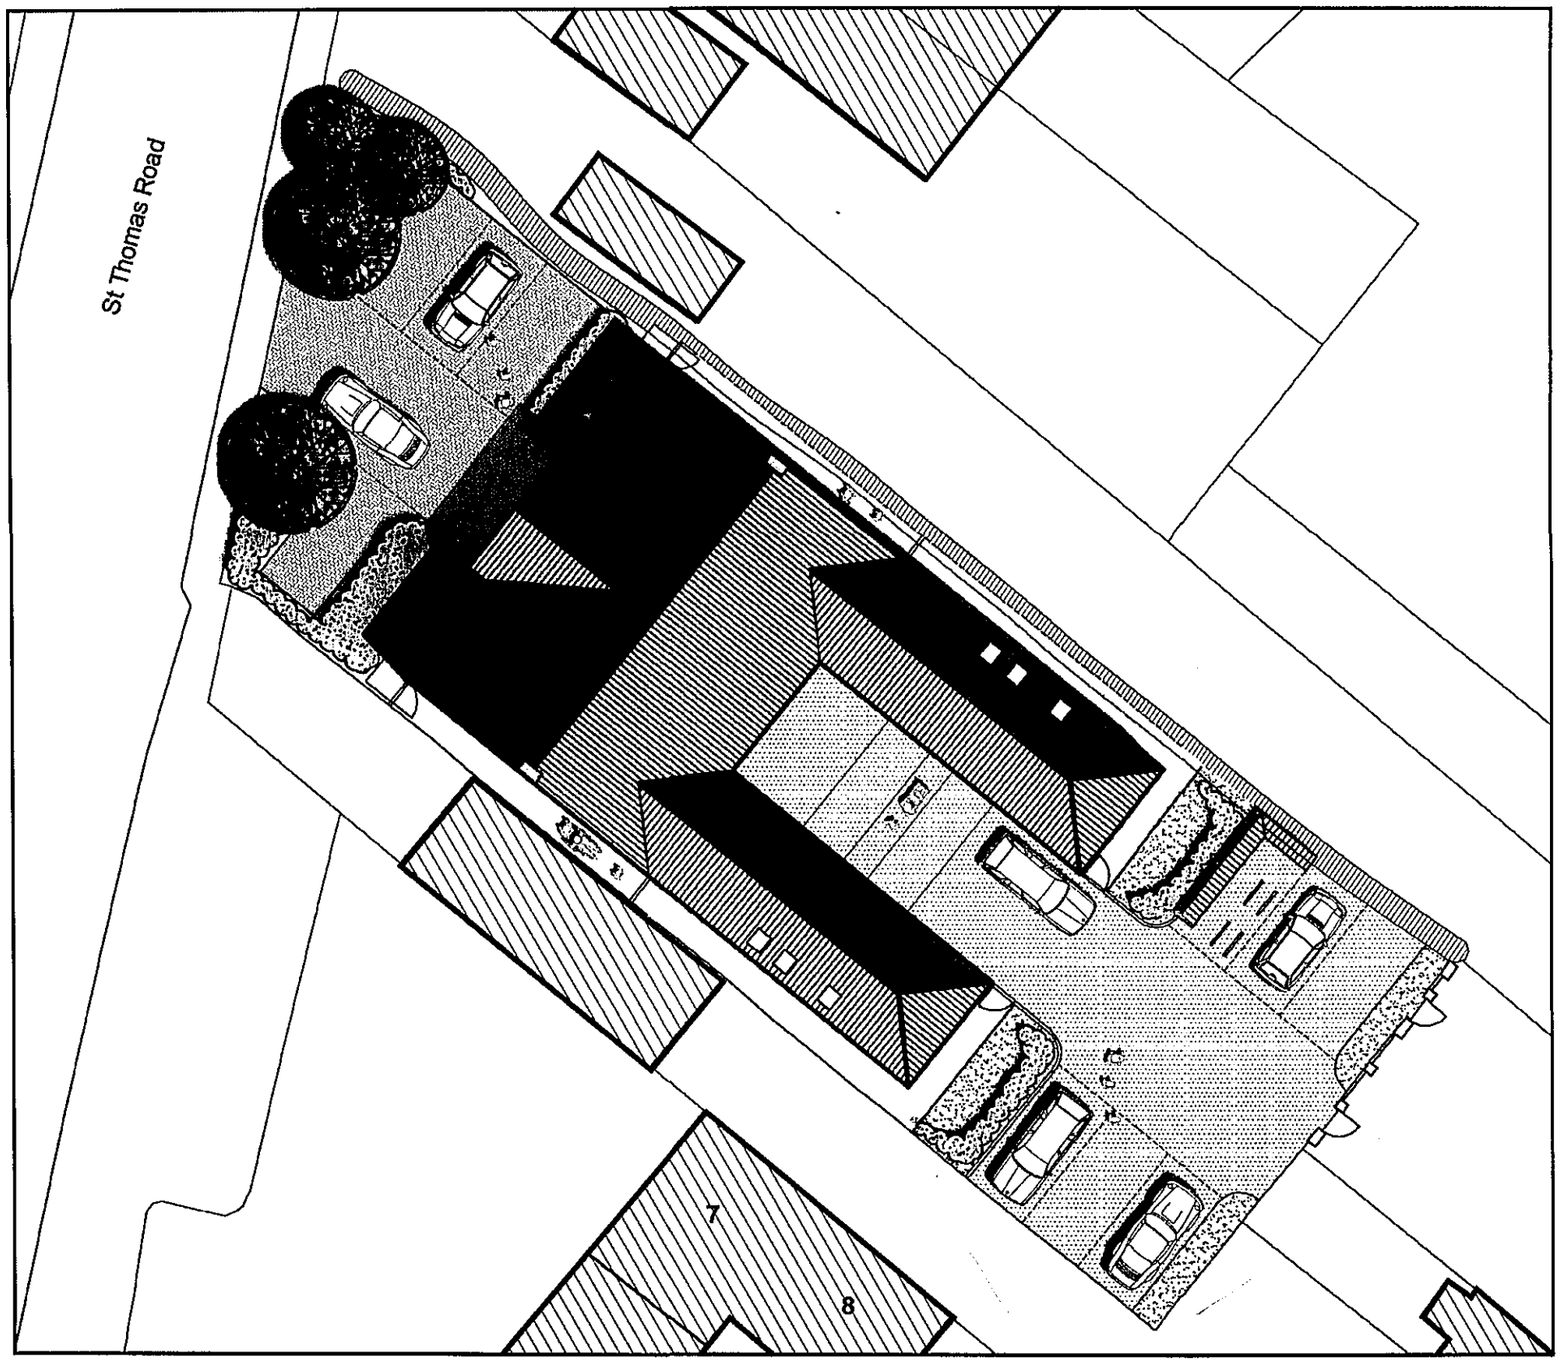

- Proposed housing
- Proposed bin store & cycle racks
- Proposed tree planting
- Proposed shrub planting
- Proposed off-site buildings
- Tarmac parking court
- Block paving to forecourt
- ▲ Access to groundfloor flats
- △ Access to 1st floor flats
- Grassed areas
- Ramped access to rear carpark
- Existing boundary vegetation to be cut-back/retained

Client	Project	Document Title	Job No.	Drawing No.	Scale	Drawn By
Fieldview Homes	St Thomas Road, Spalding	Design Appraisal	544-16	DA-04/Rev A	NTS	JC