
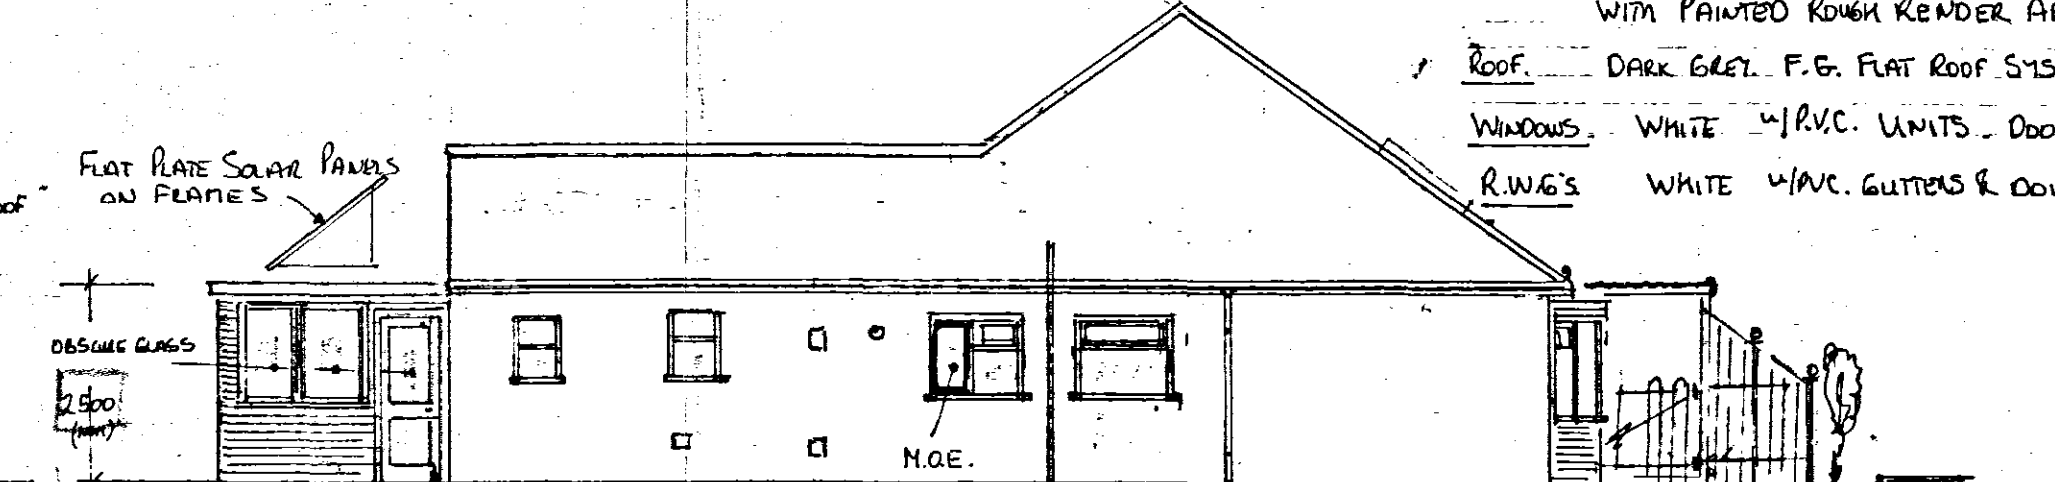
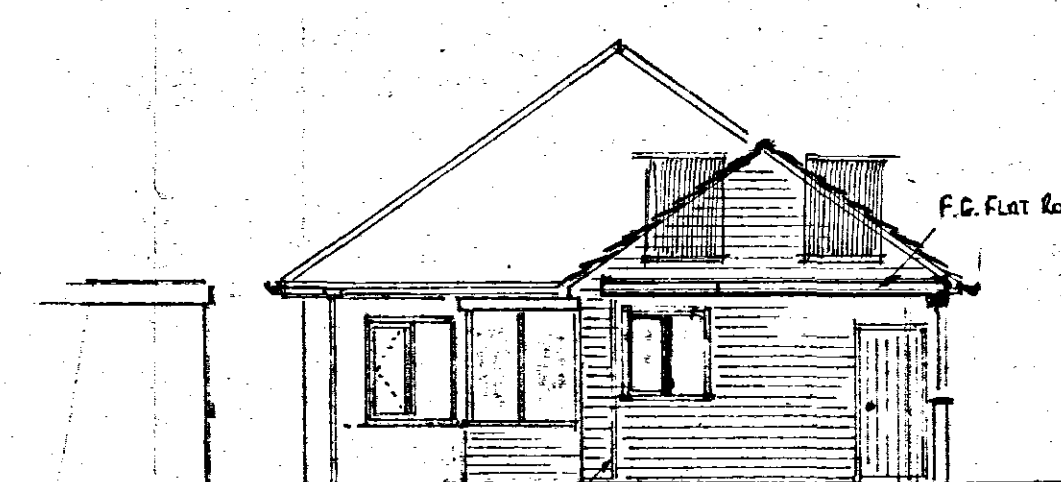
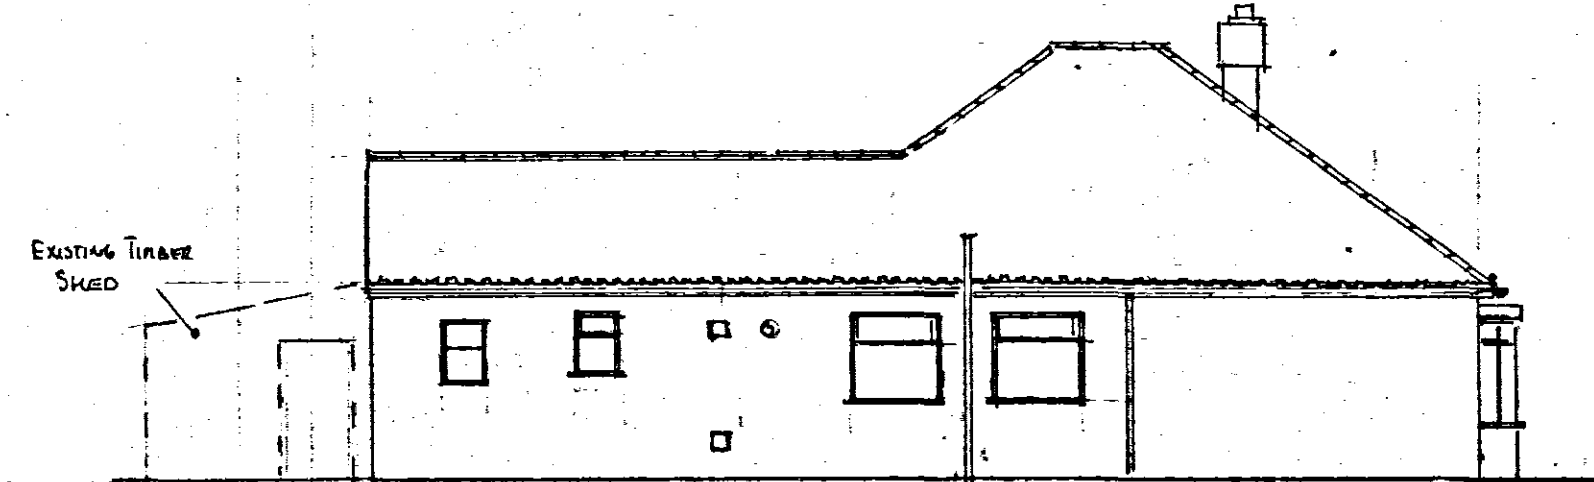
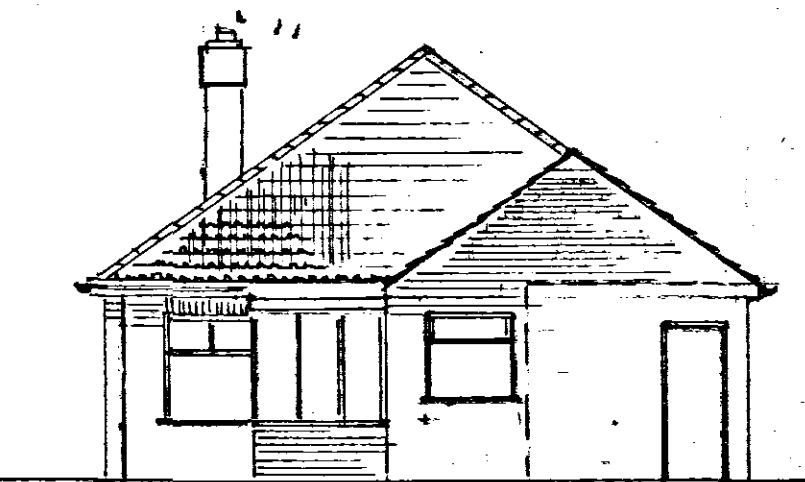
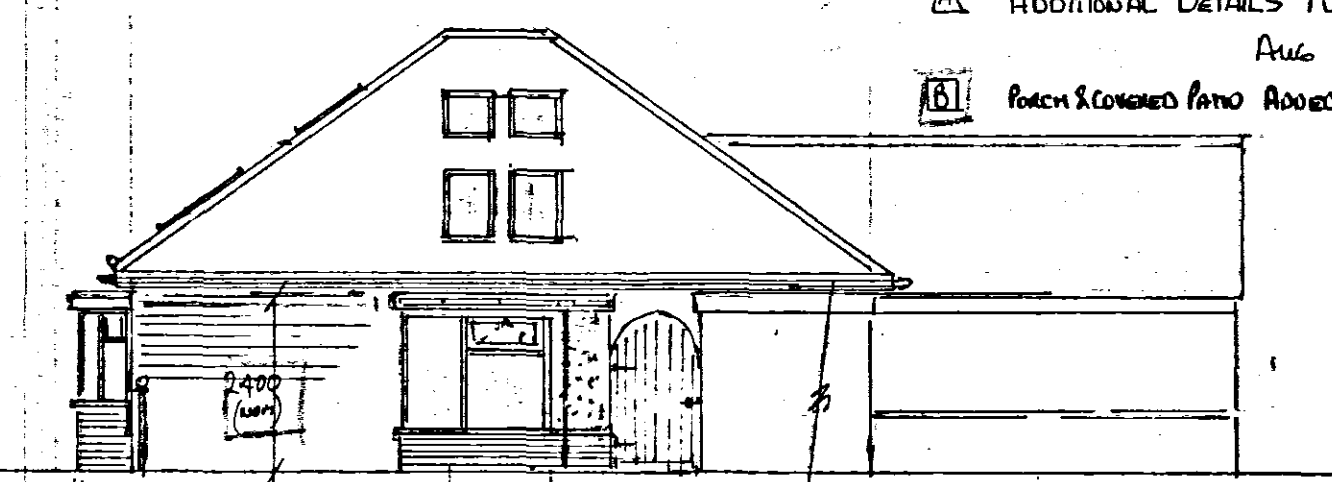
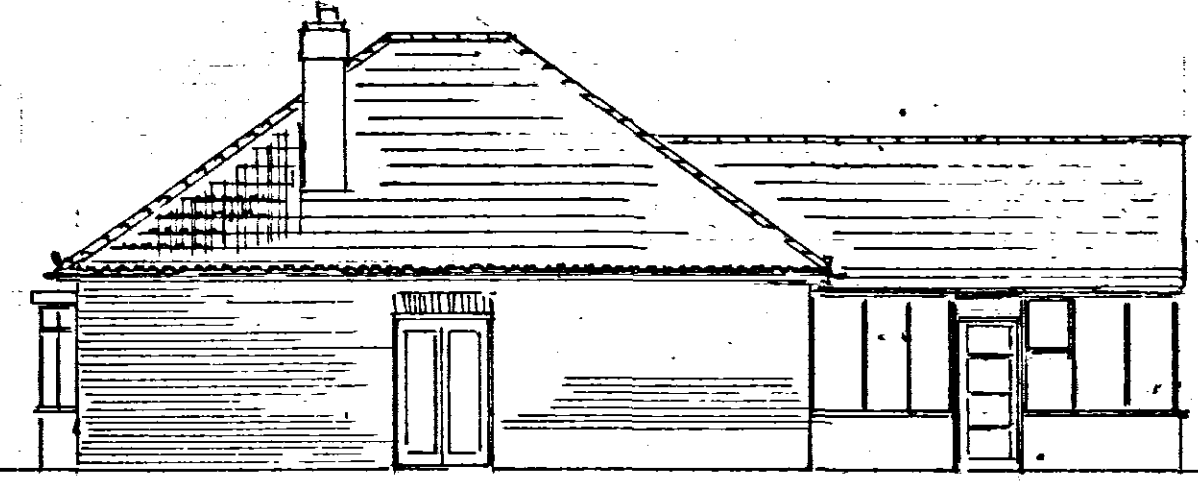


Proposed refurbishment and internal changes at 86 West Elloe Ave. Spalding
plus new porch to side & covered patio at rear WITH SOLAR PANELS MOUNTED ON ROOF

scales 1:100 1:50


ADDITIONAL DETAILS TO SUIT BUILDERS
AUG 2007
ARCHITECTURAL PHOTO ROOM P.P.
NOV 2007

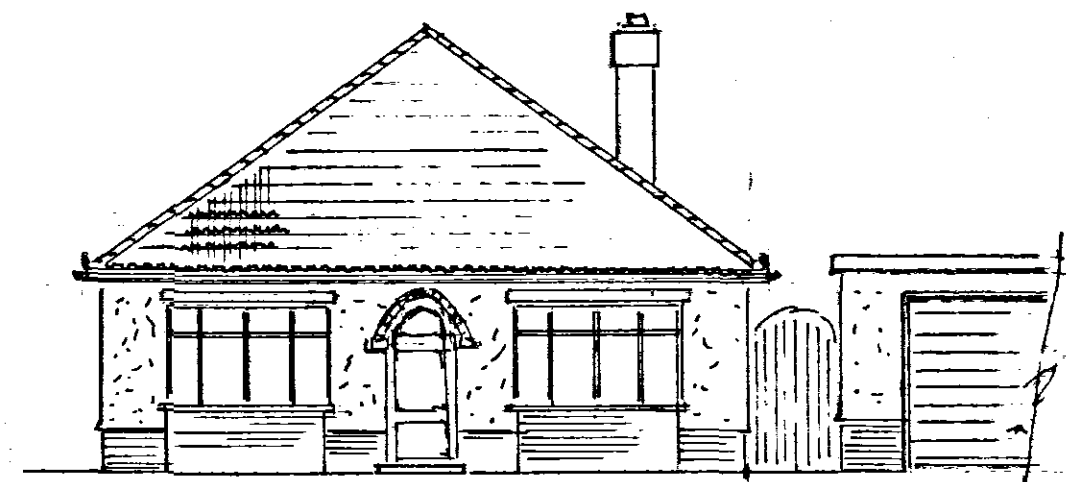


existing elevations

proposed elevations


WALLS: L.B.C. SMOOTH FACED CORNERS
WITH PAINTED ROUGH RENDER ABOVE.
ROOF: DARK GRAY. F.G. FLAT ROOF SYSTEM.
WINDOWS: WHITE UPVC. UNITS. DOOR TO MATCH.
RINGS: WHITE UPVC. GUTTERS & DOWNPIPES.

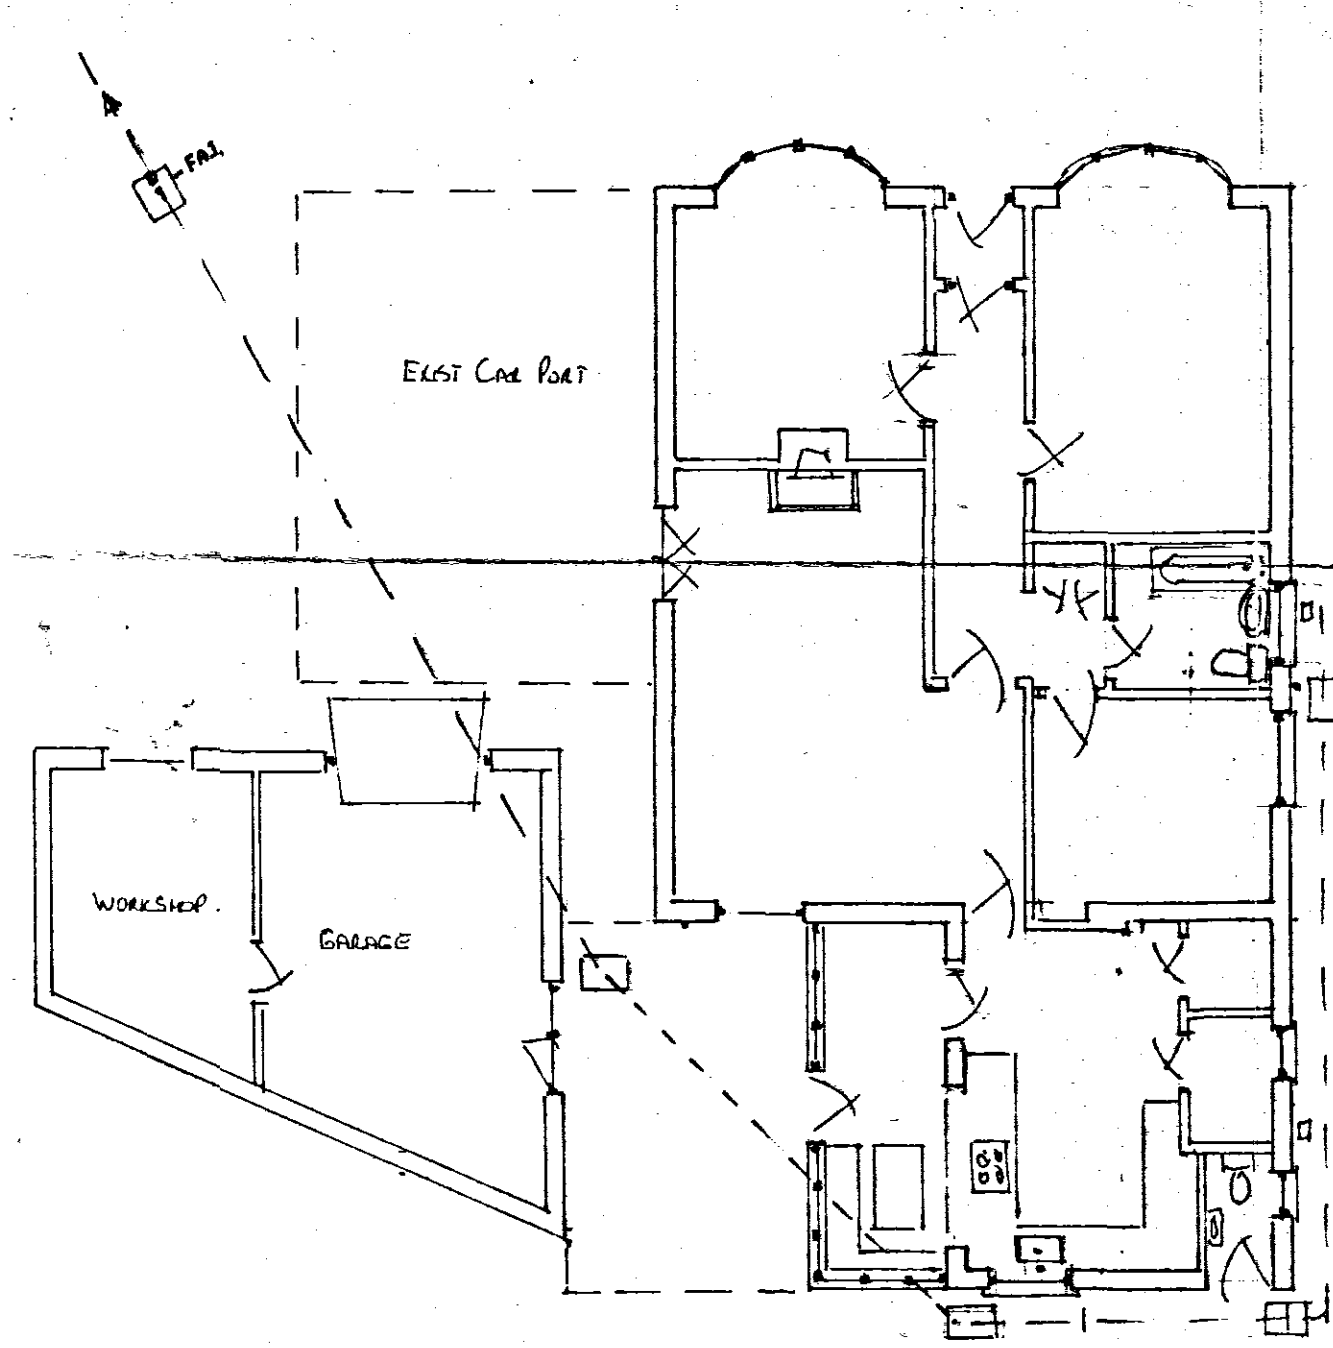

existing floor plan.

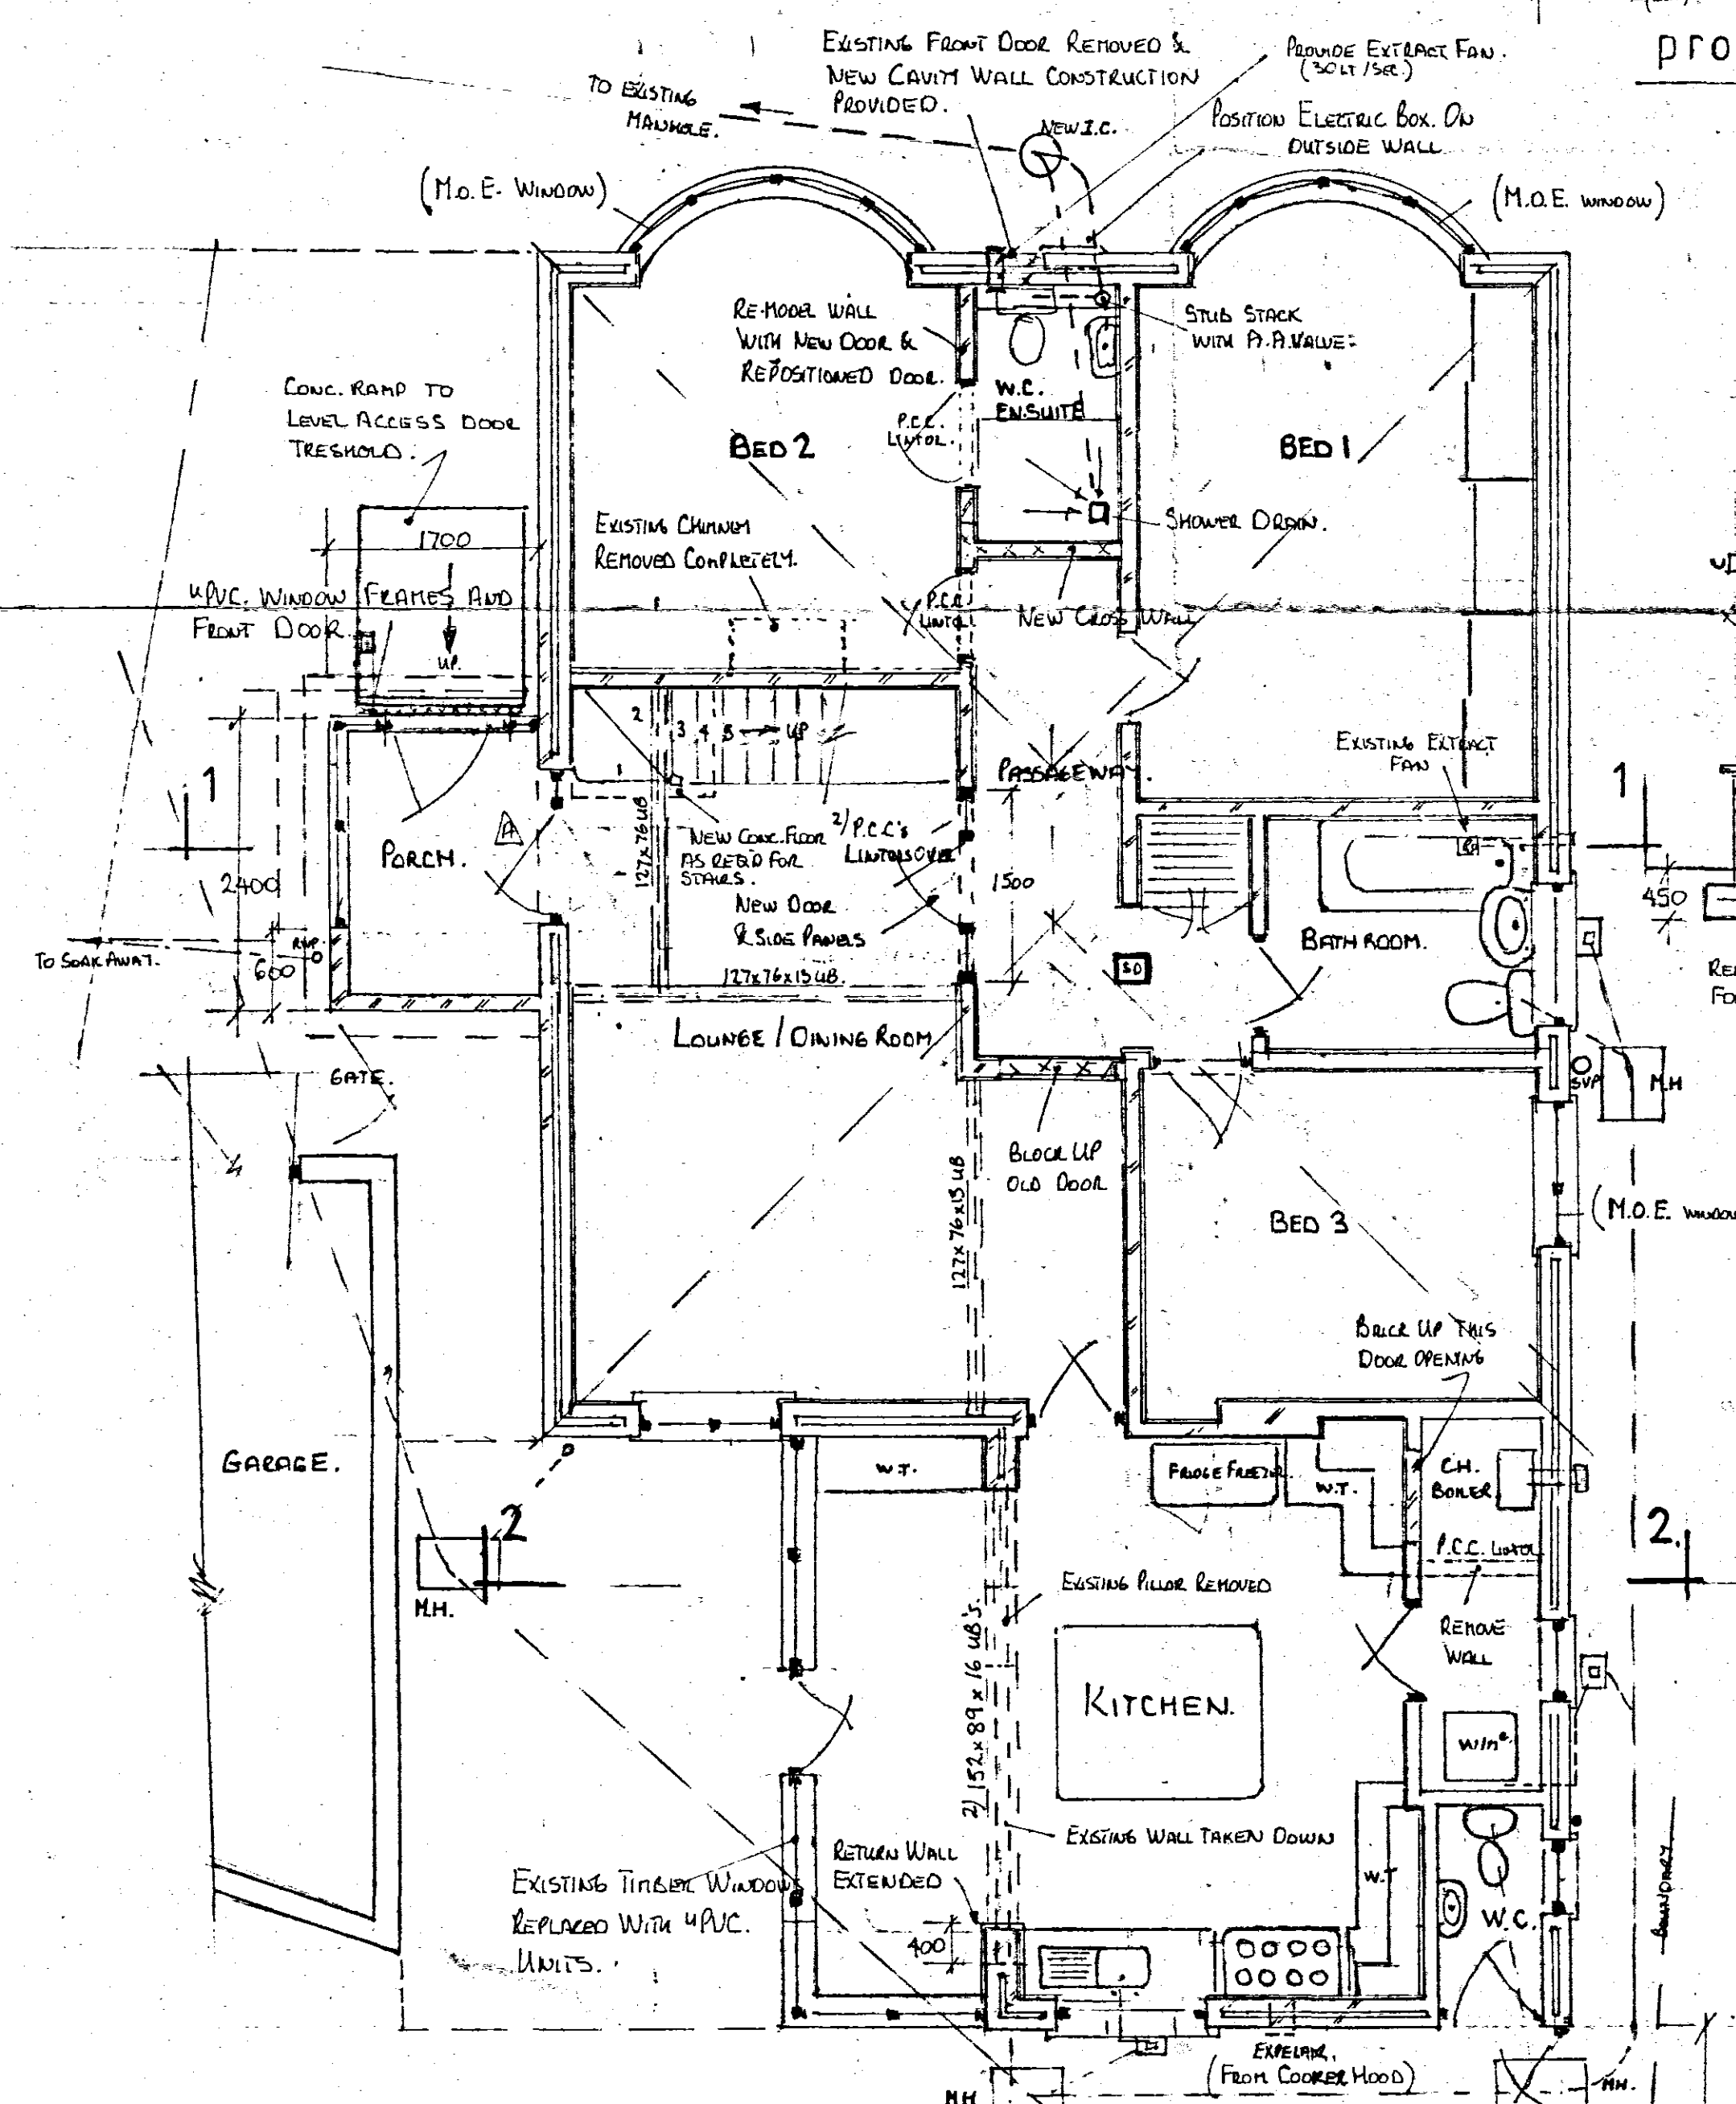


proposed ground floor layout.

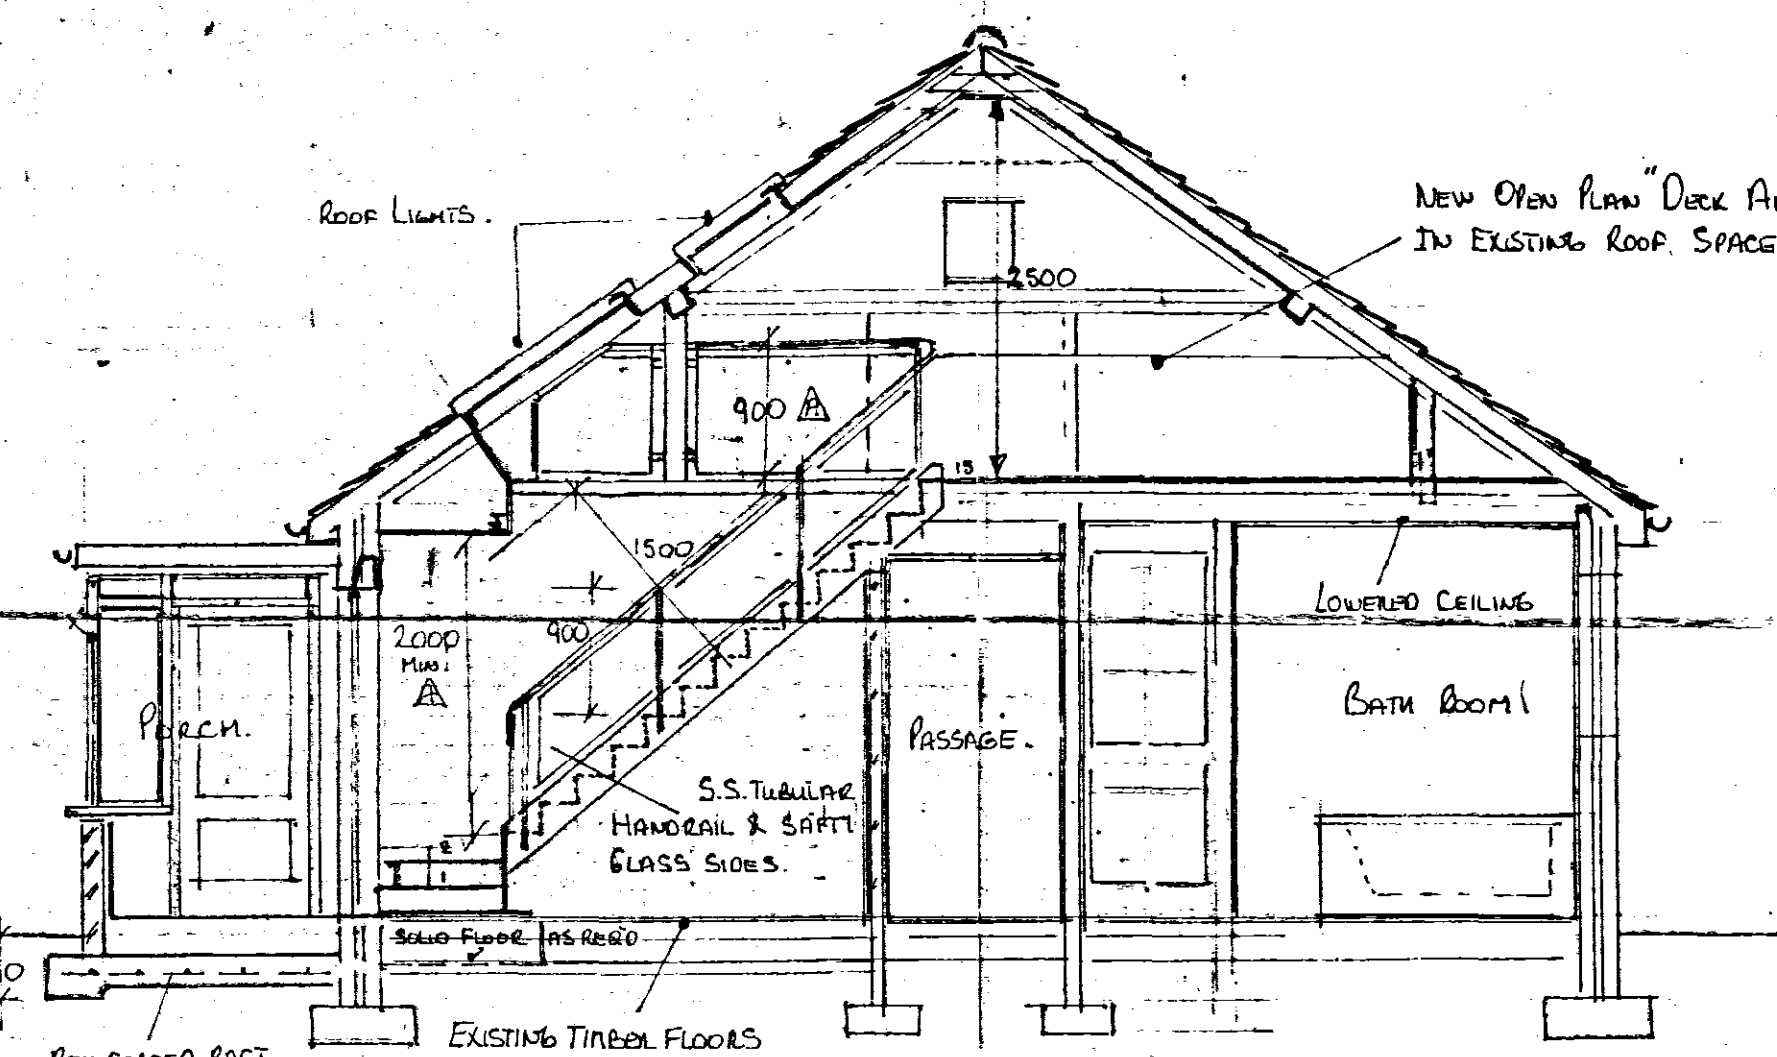


section 1-1

for additional details see drg. 2.

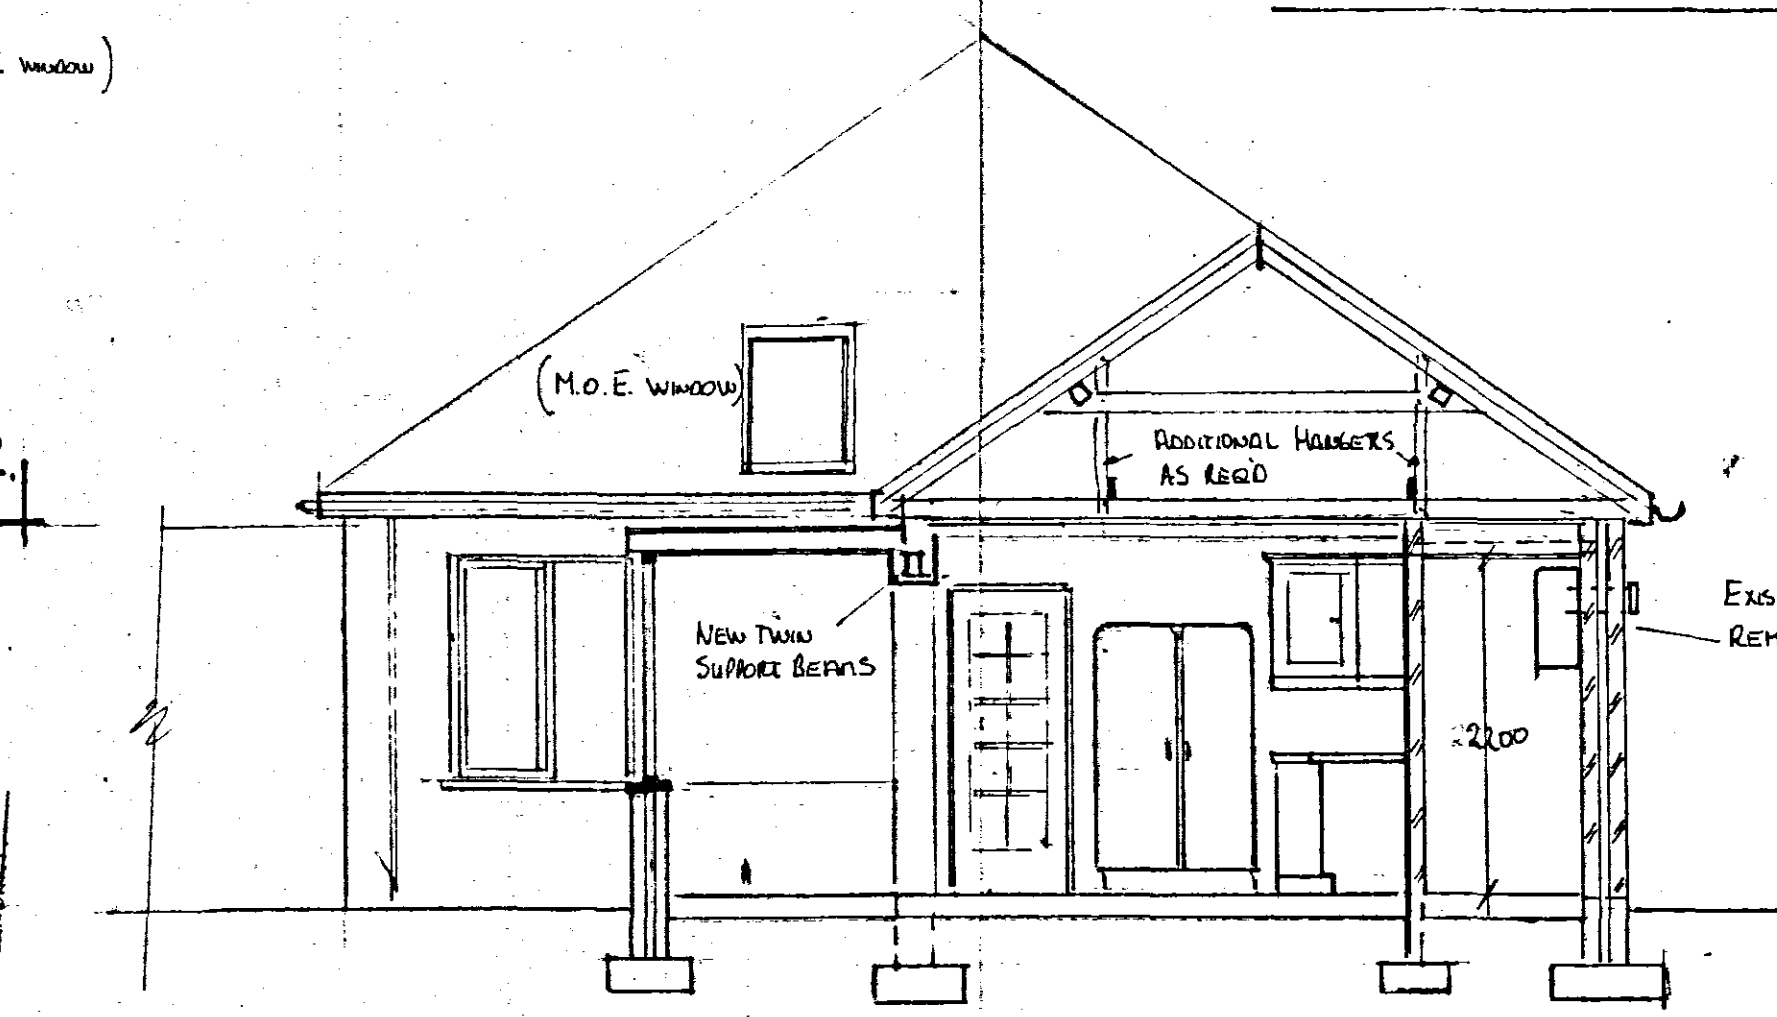

section 2-2

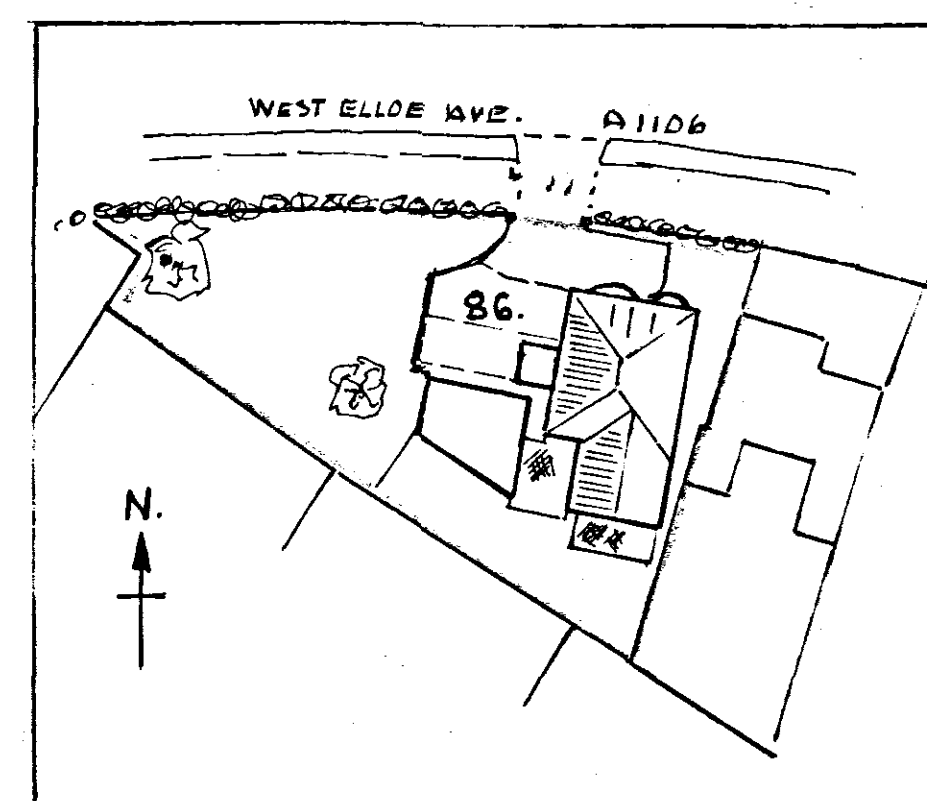

Block Plan. 1:500.

SHD
PLANNING DEVELOPMENT
19 DEC 2007
Ref. 1666/07