




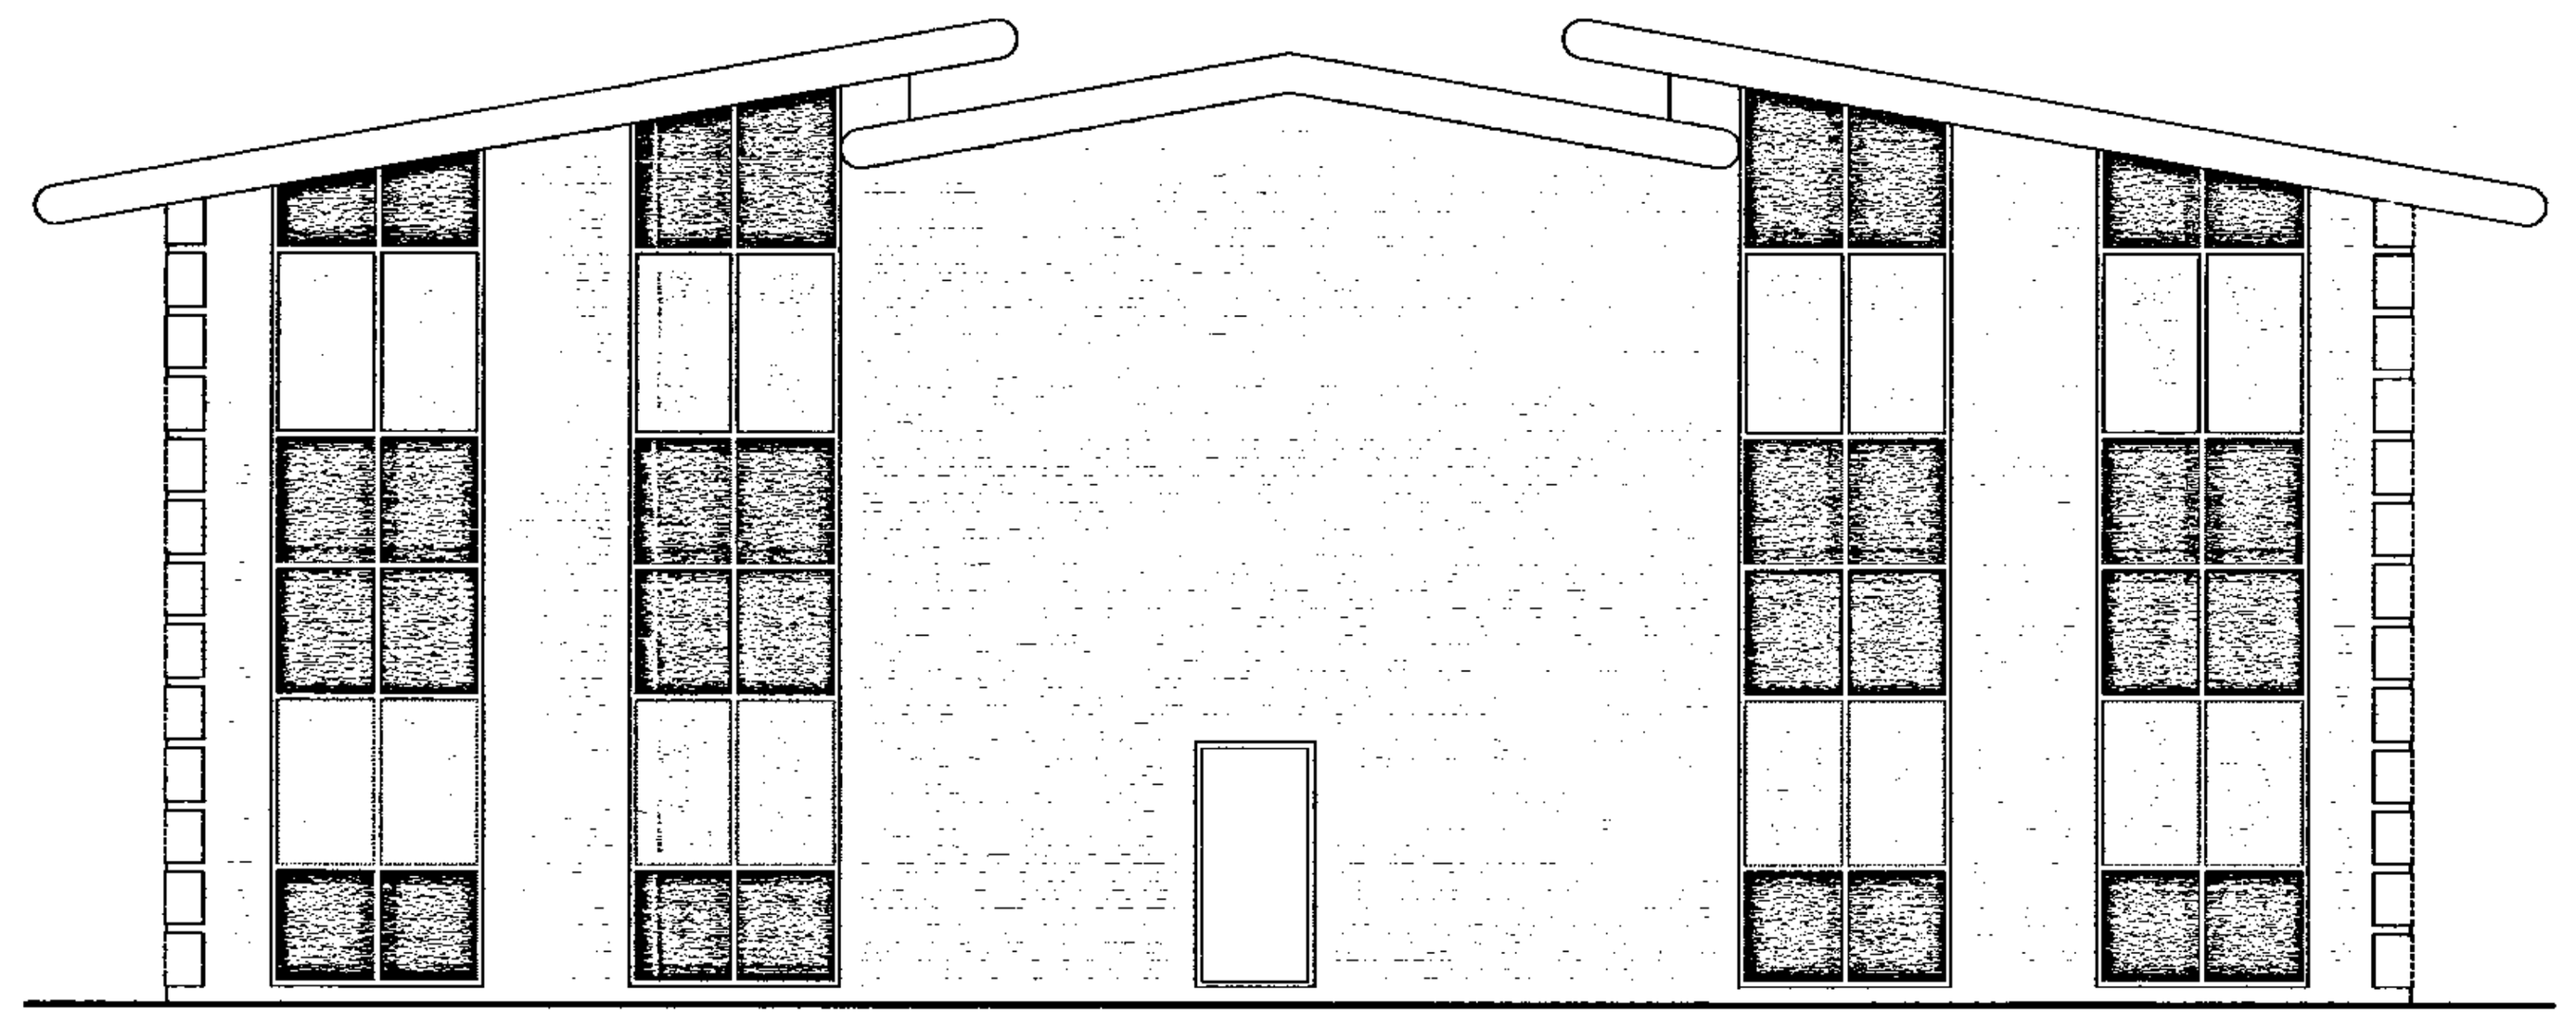


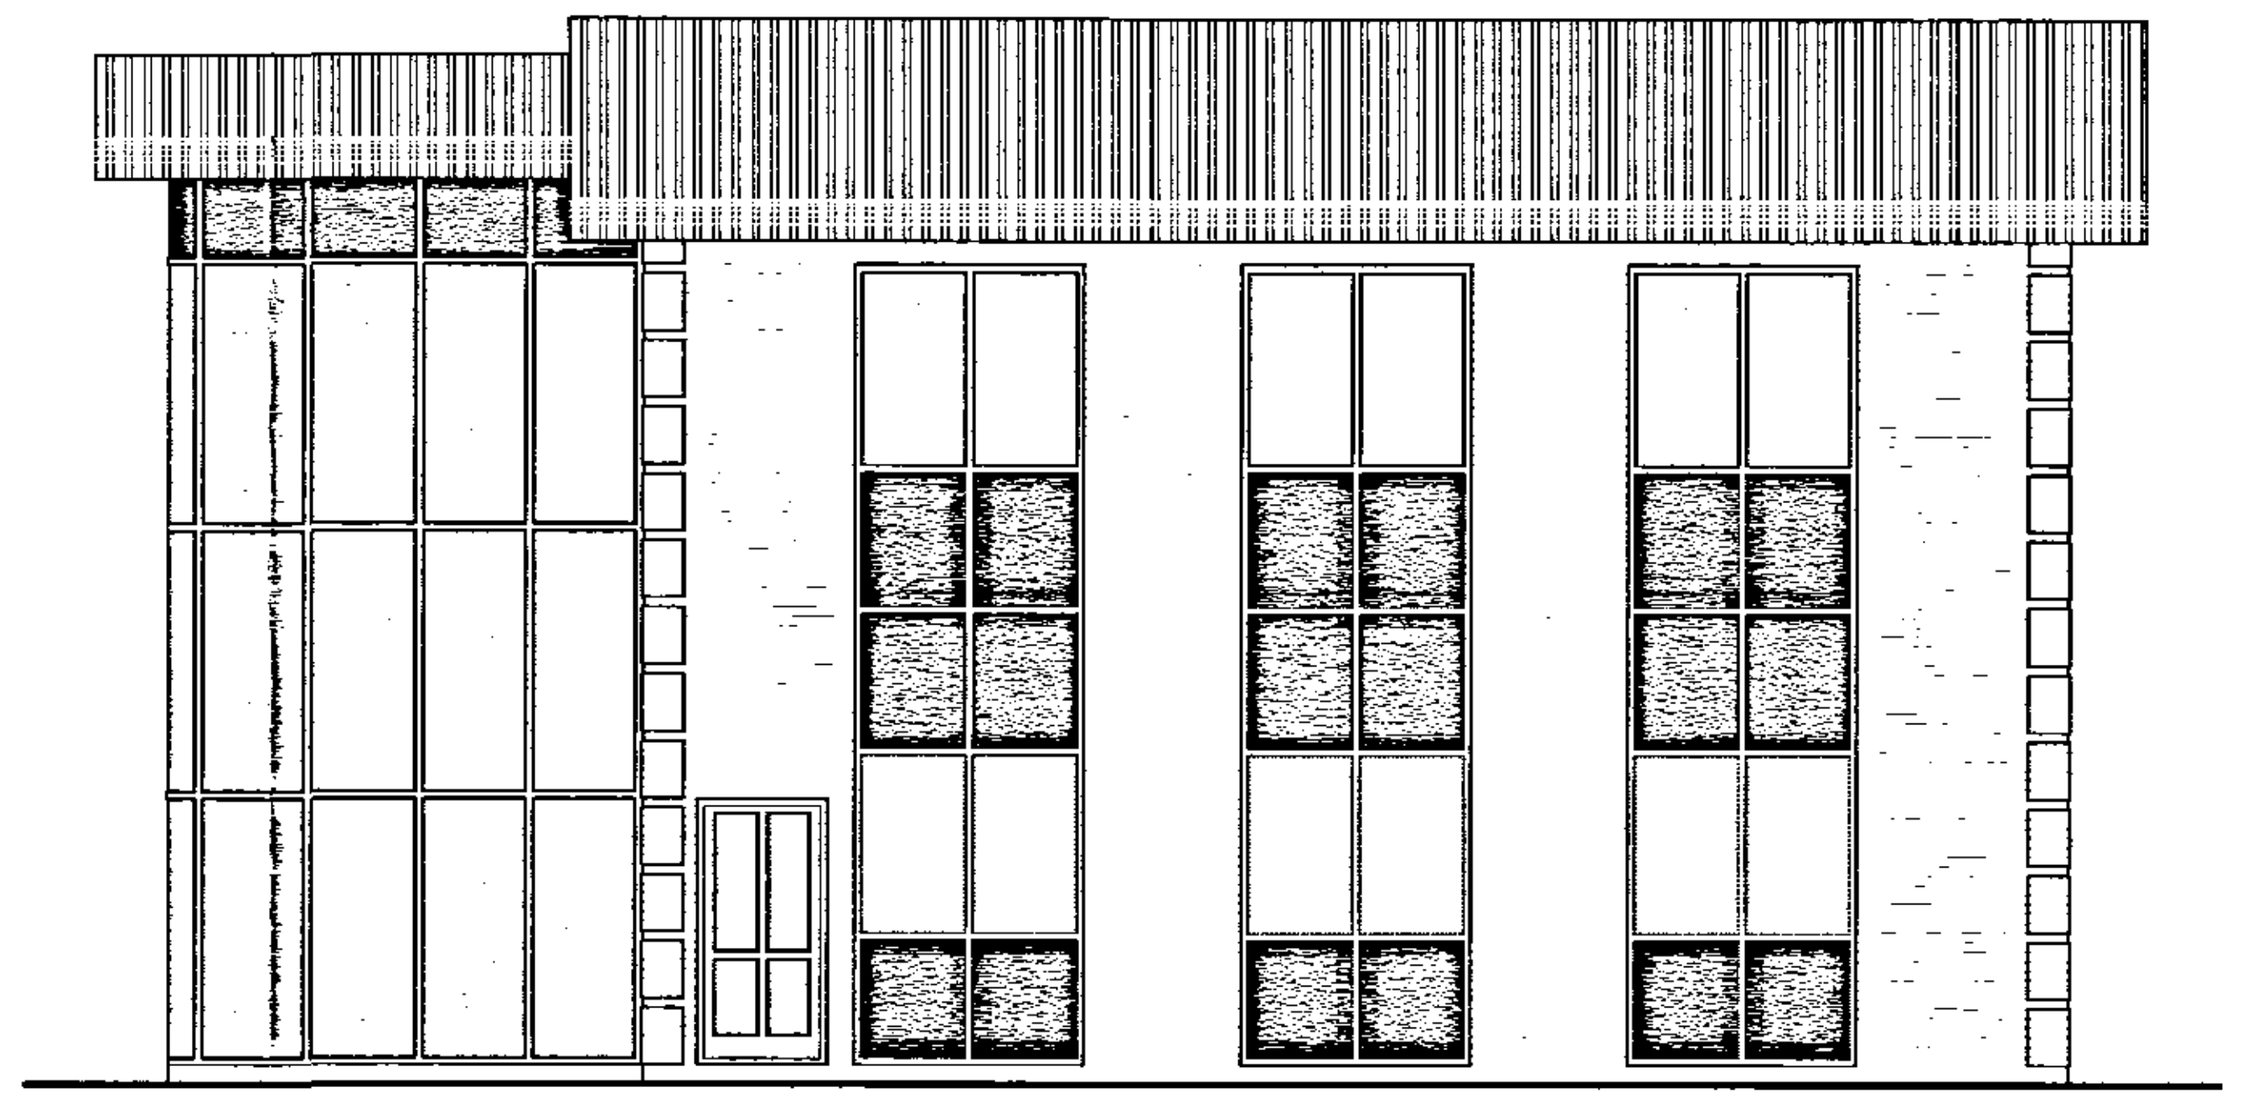


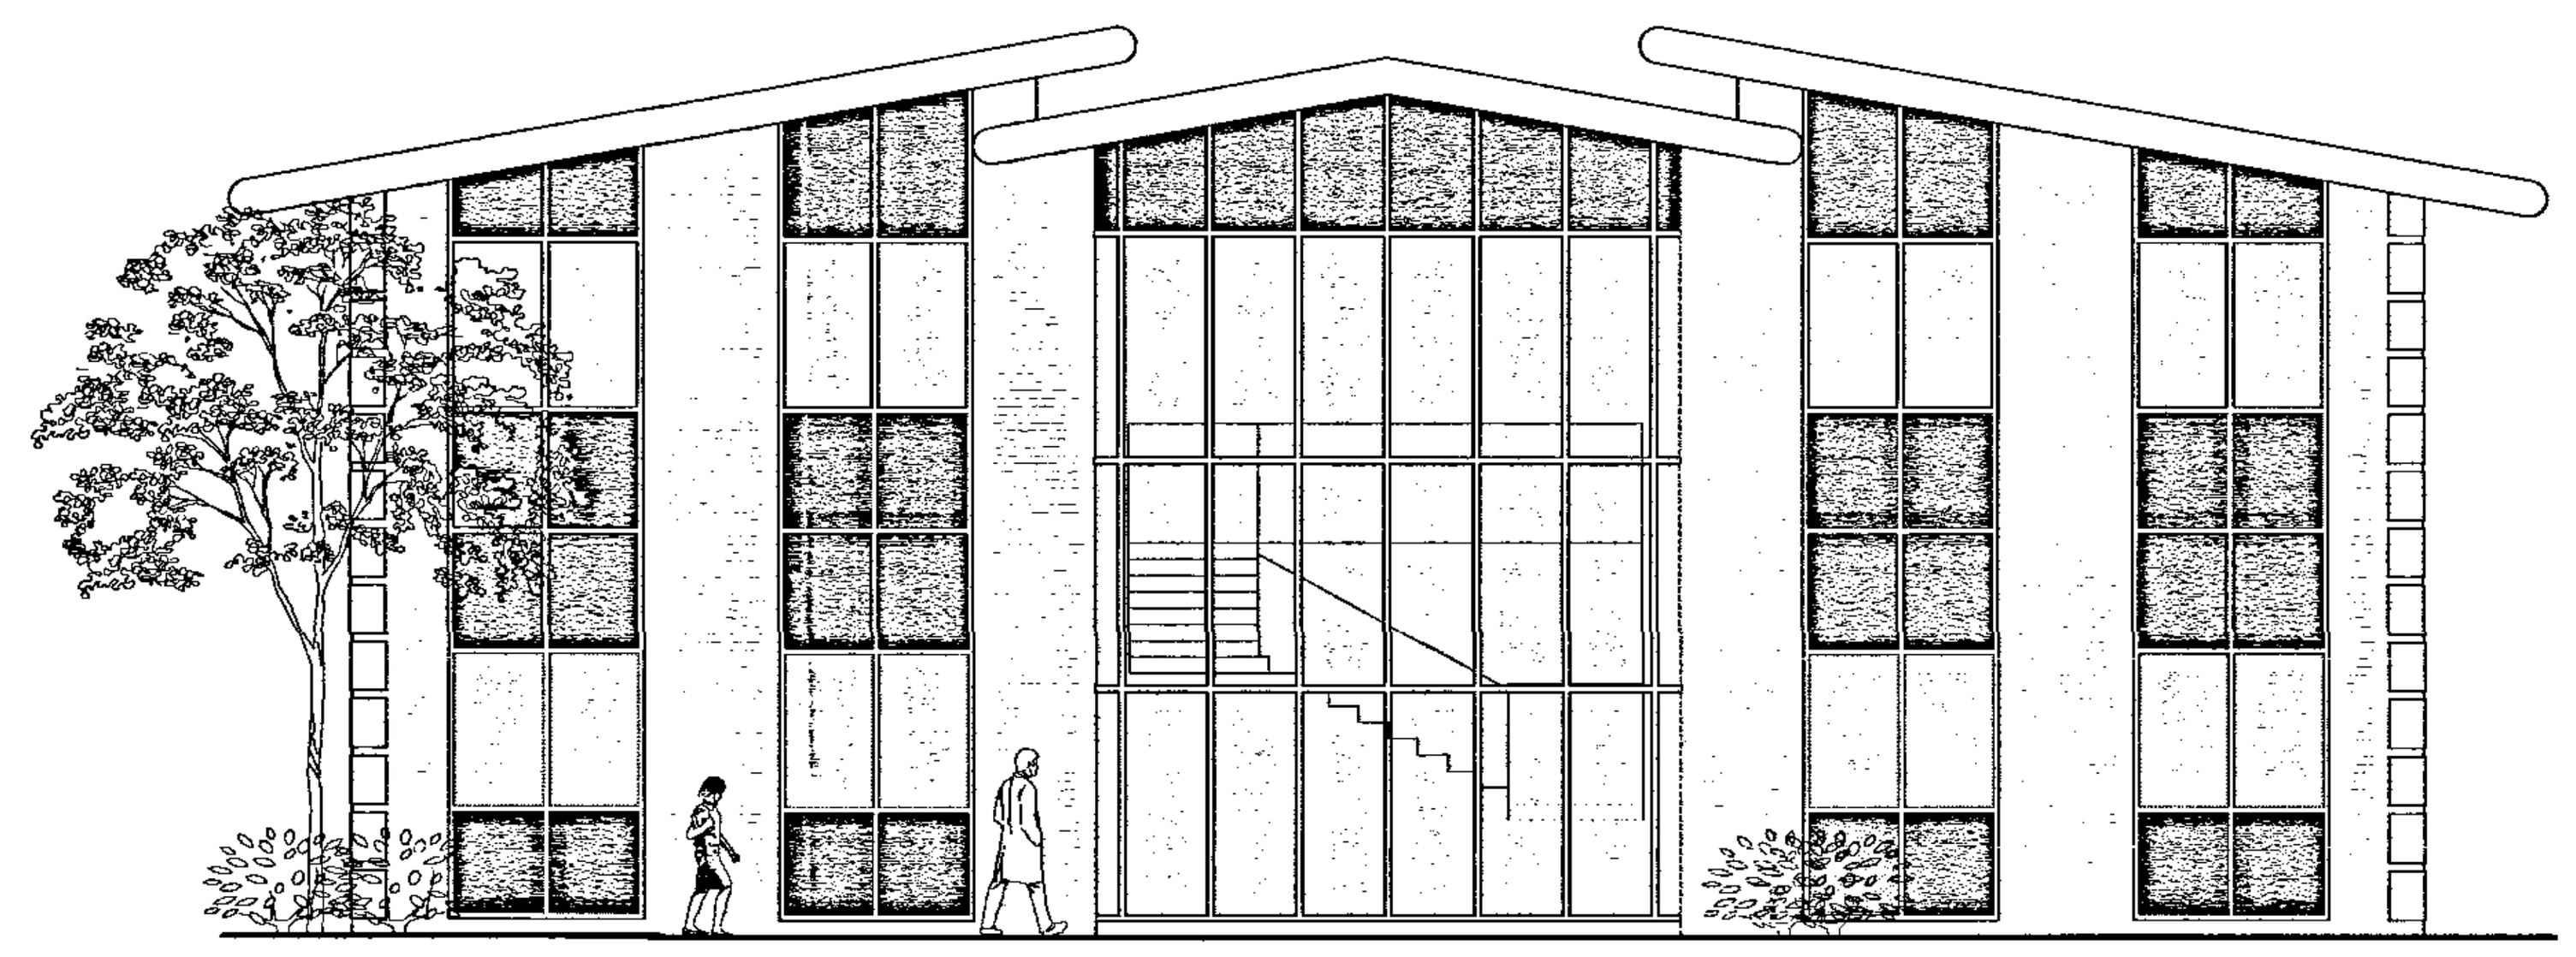

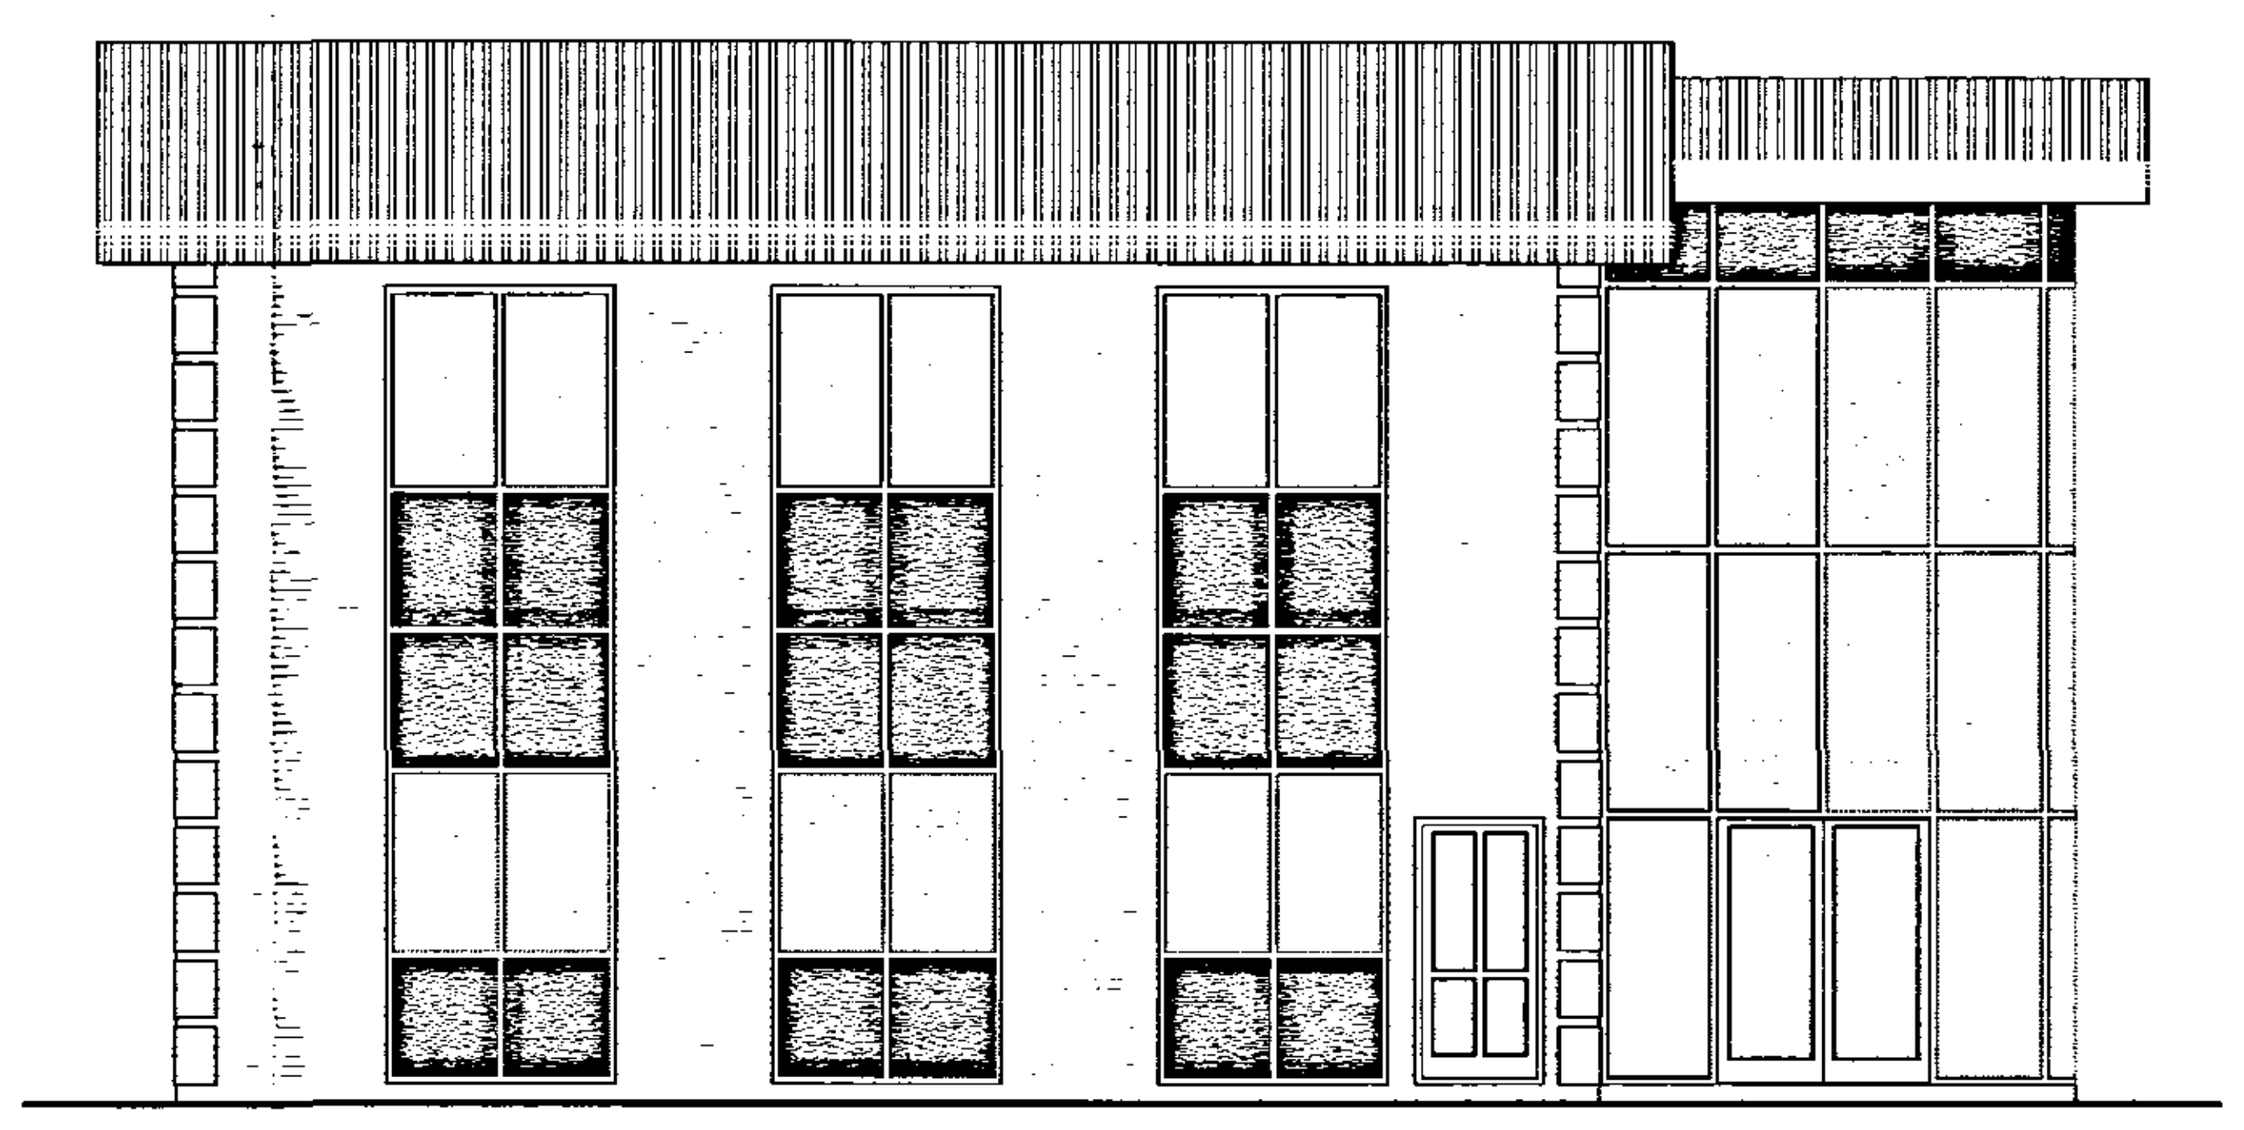


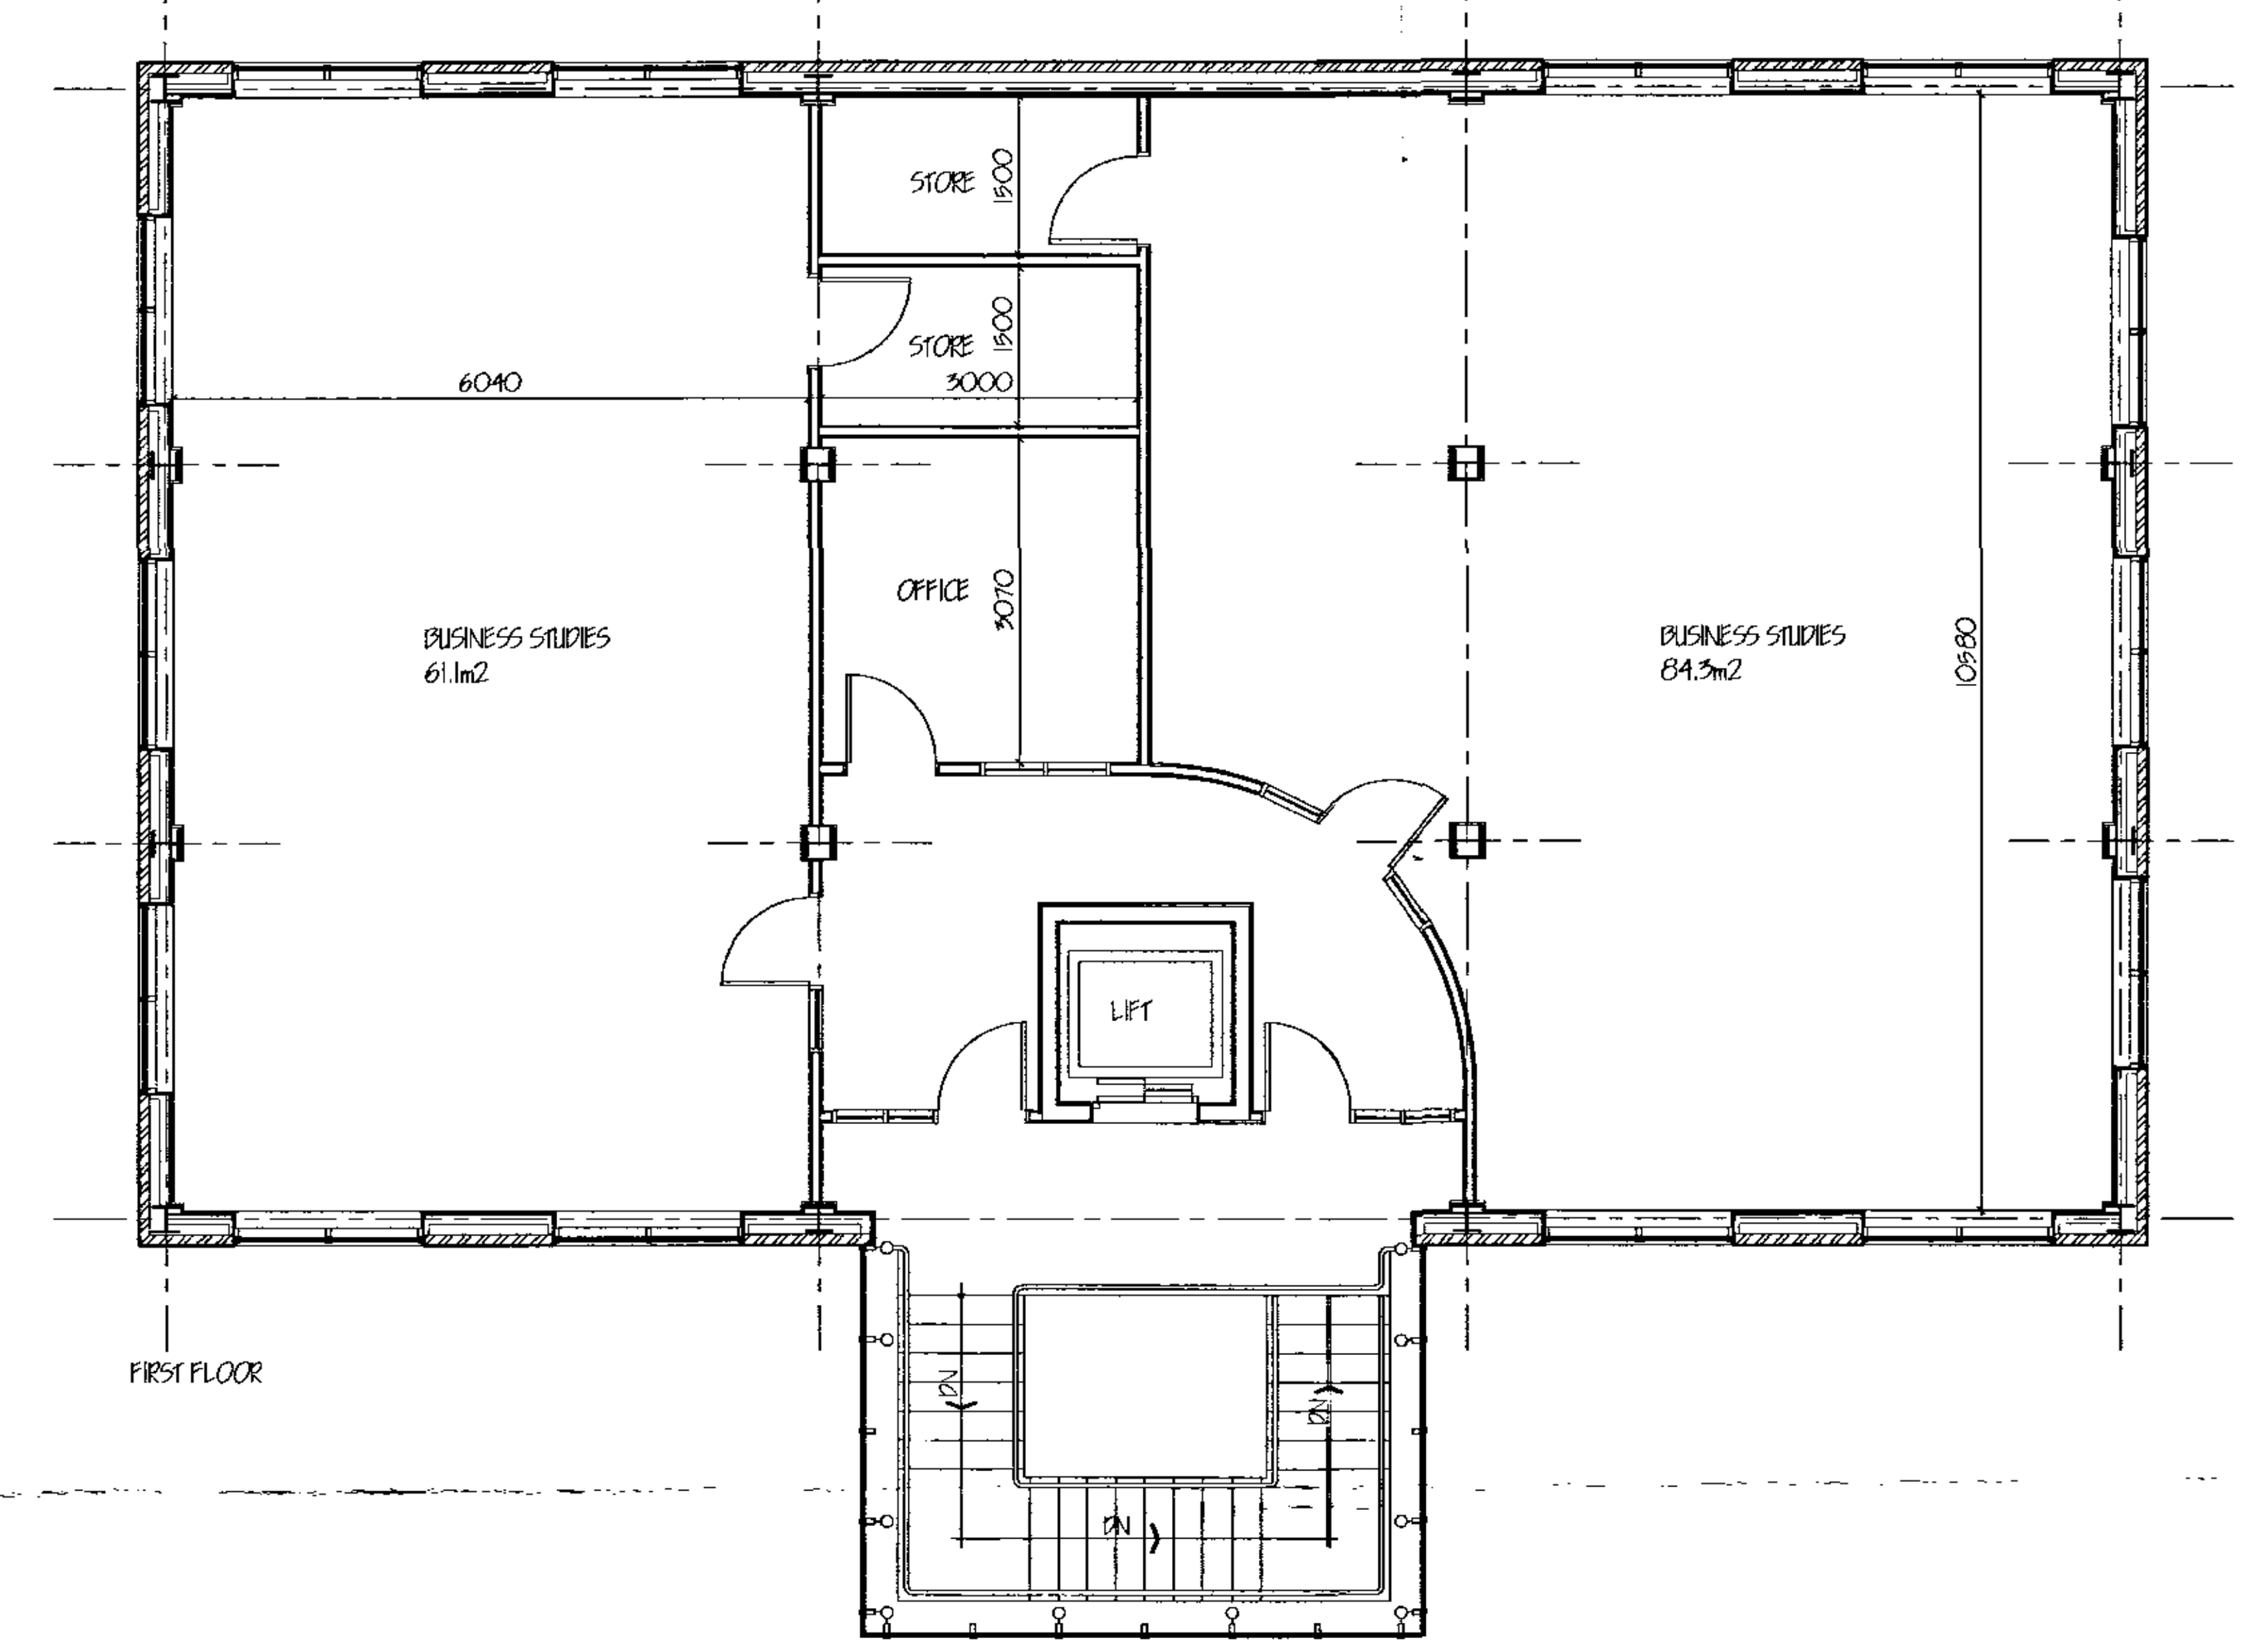


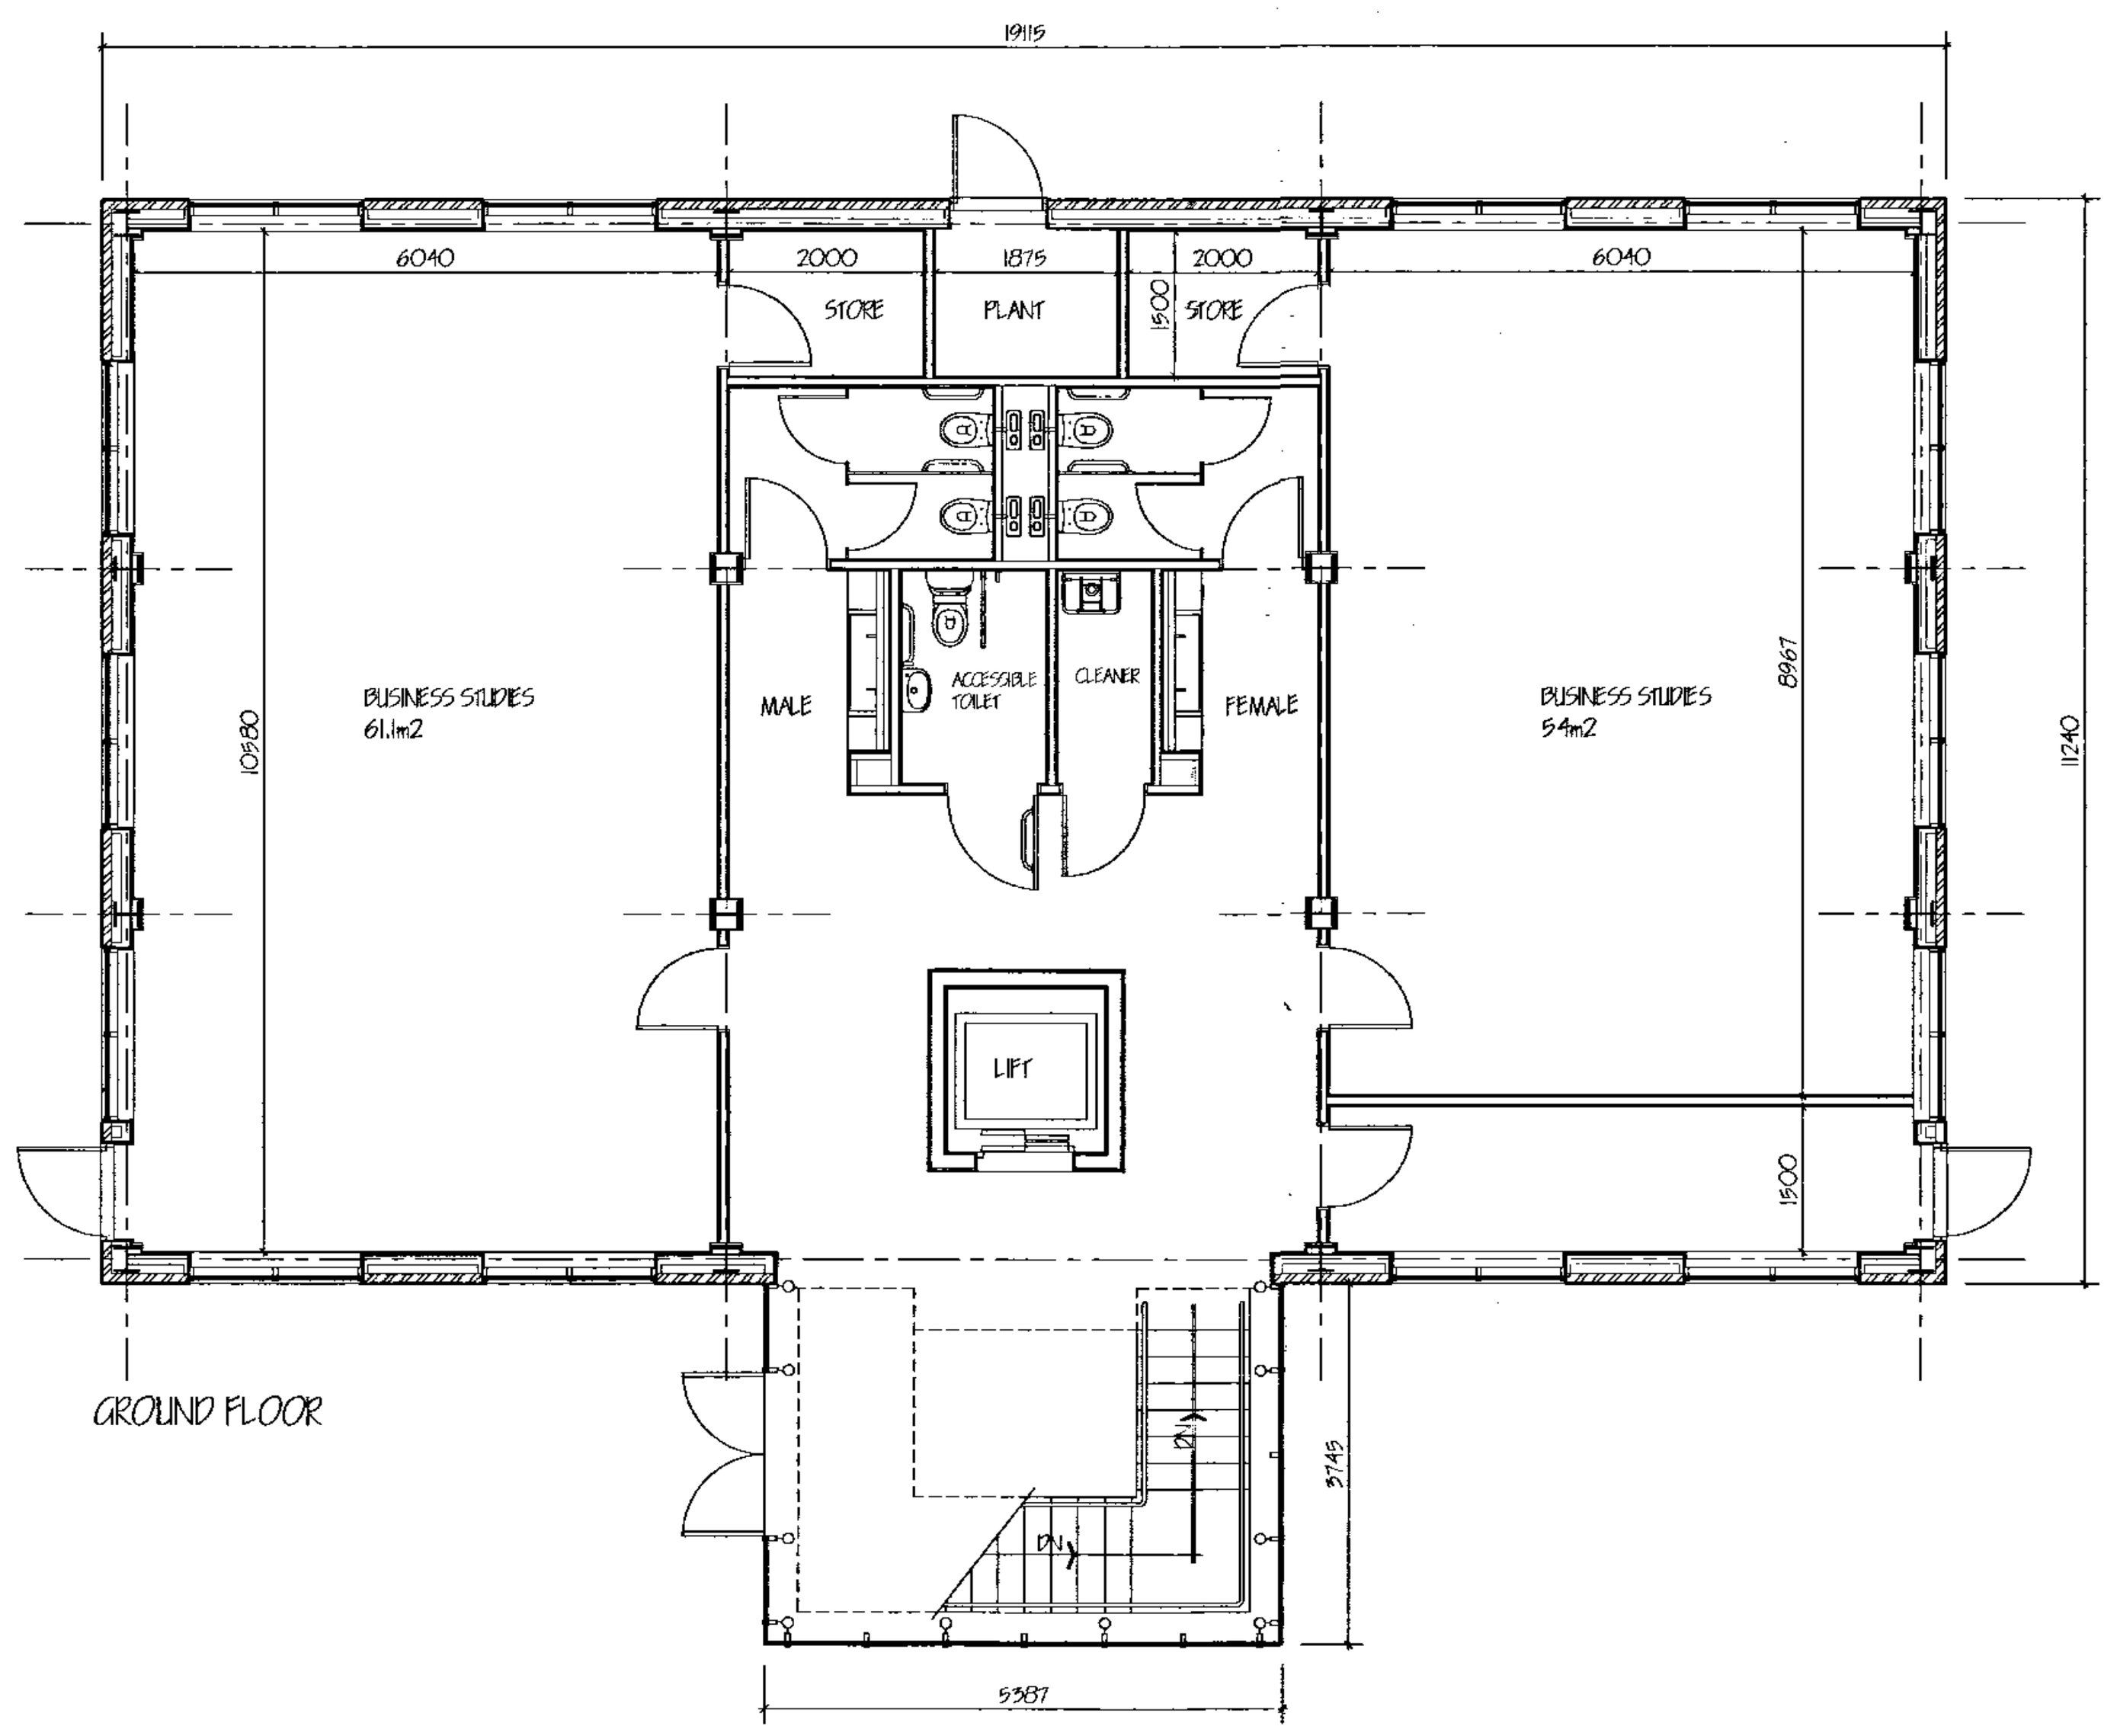

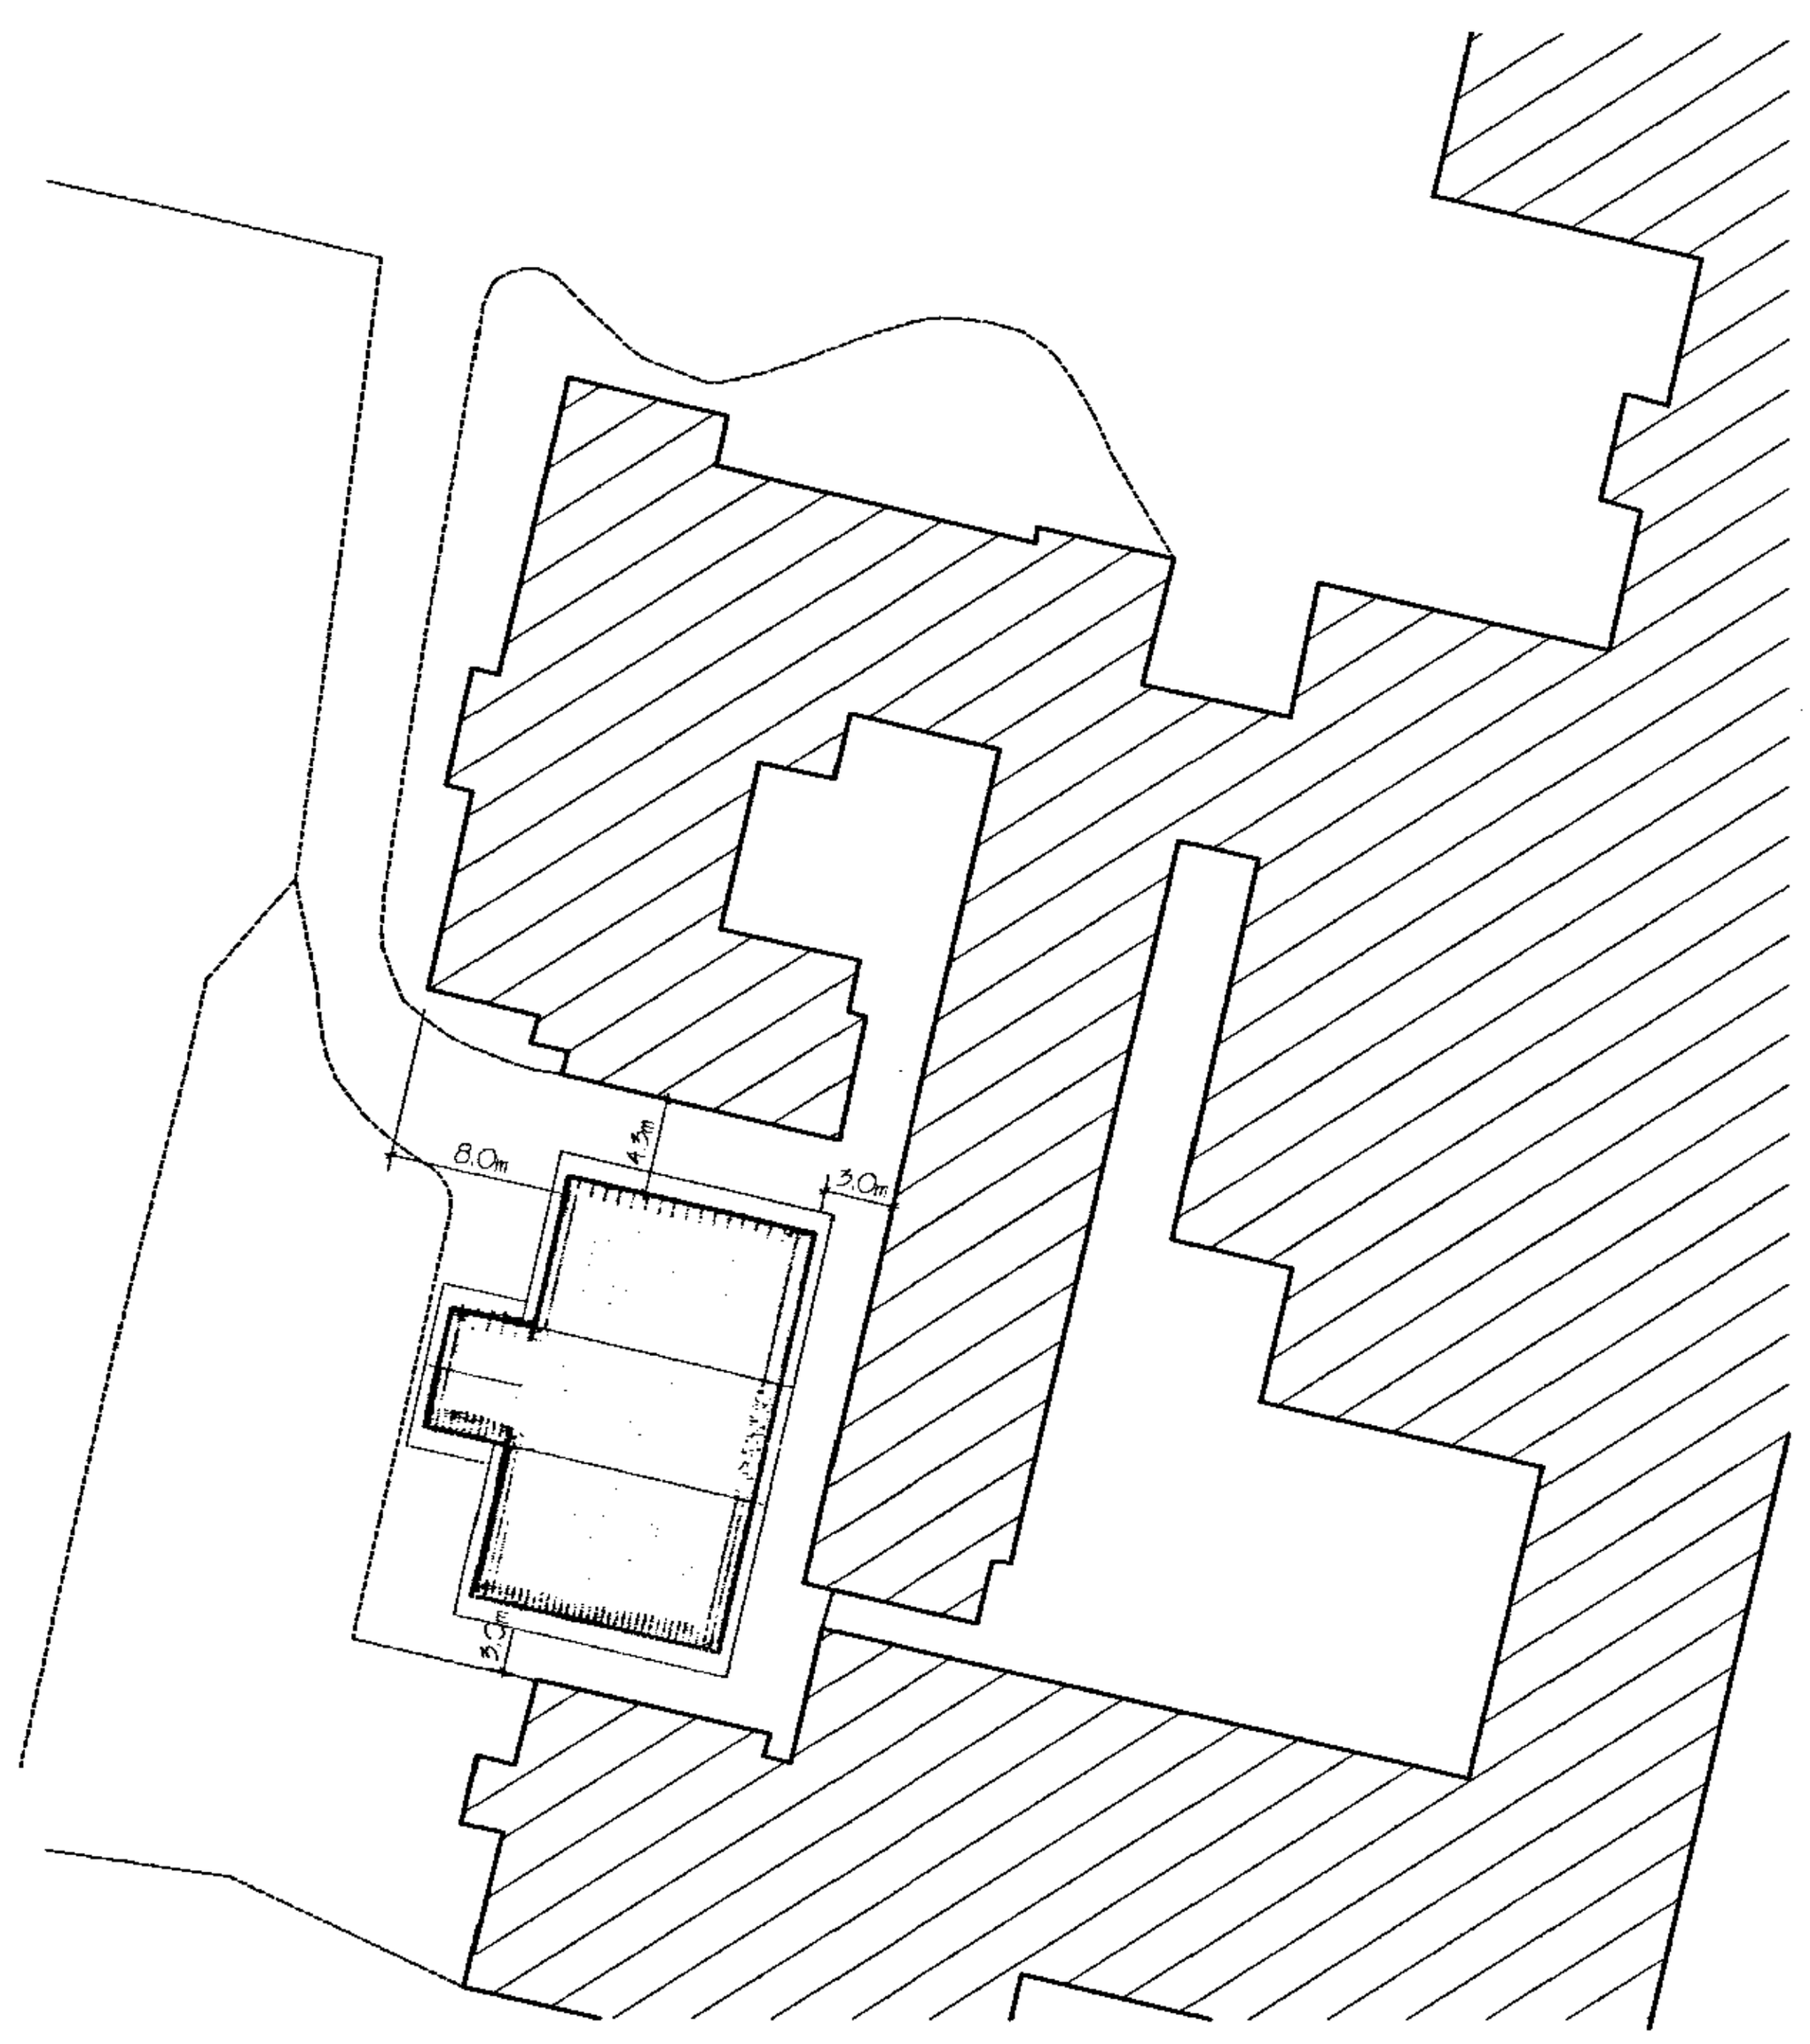

BLOCK PLAN 1:500

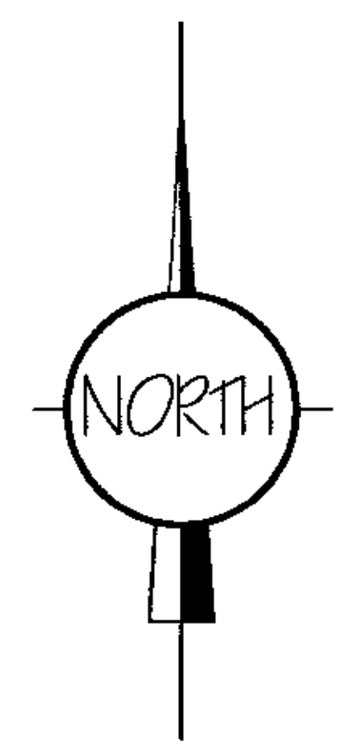

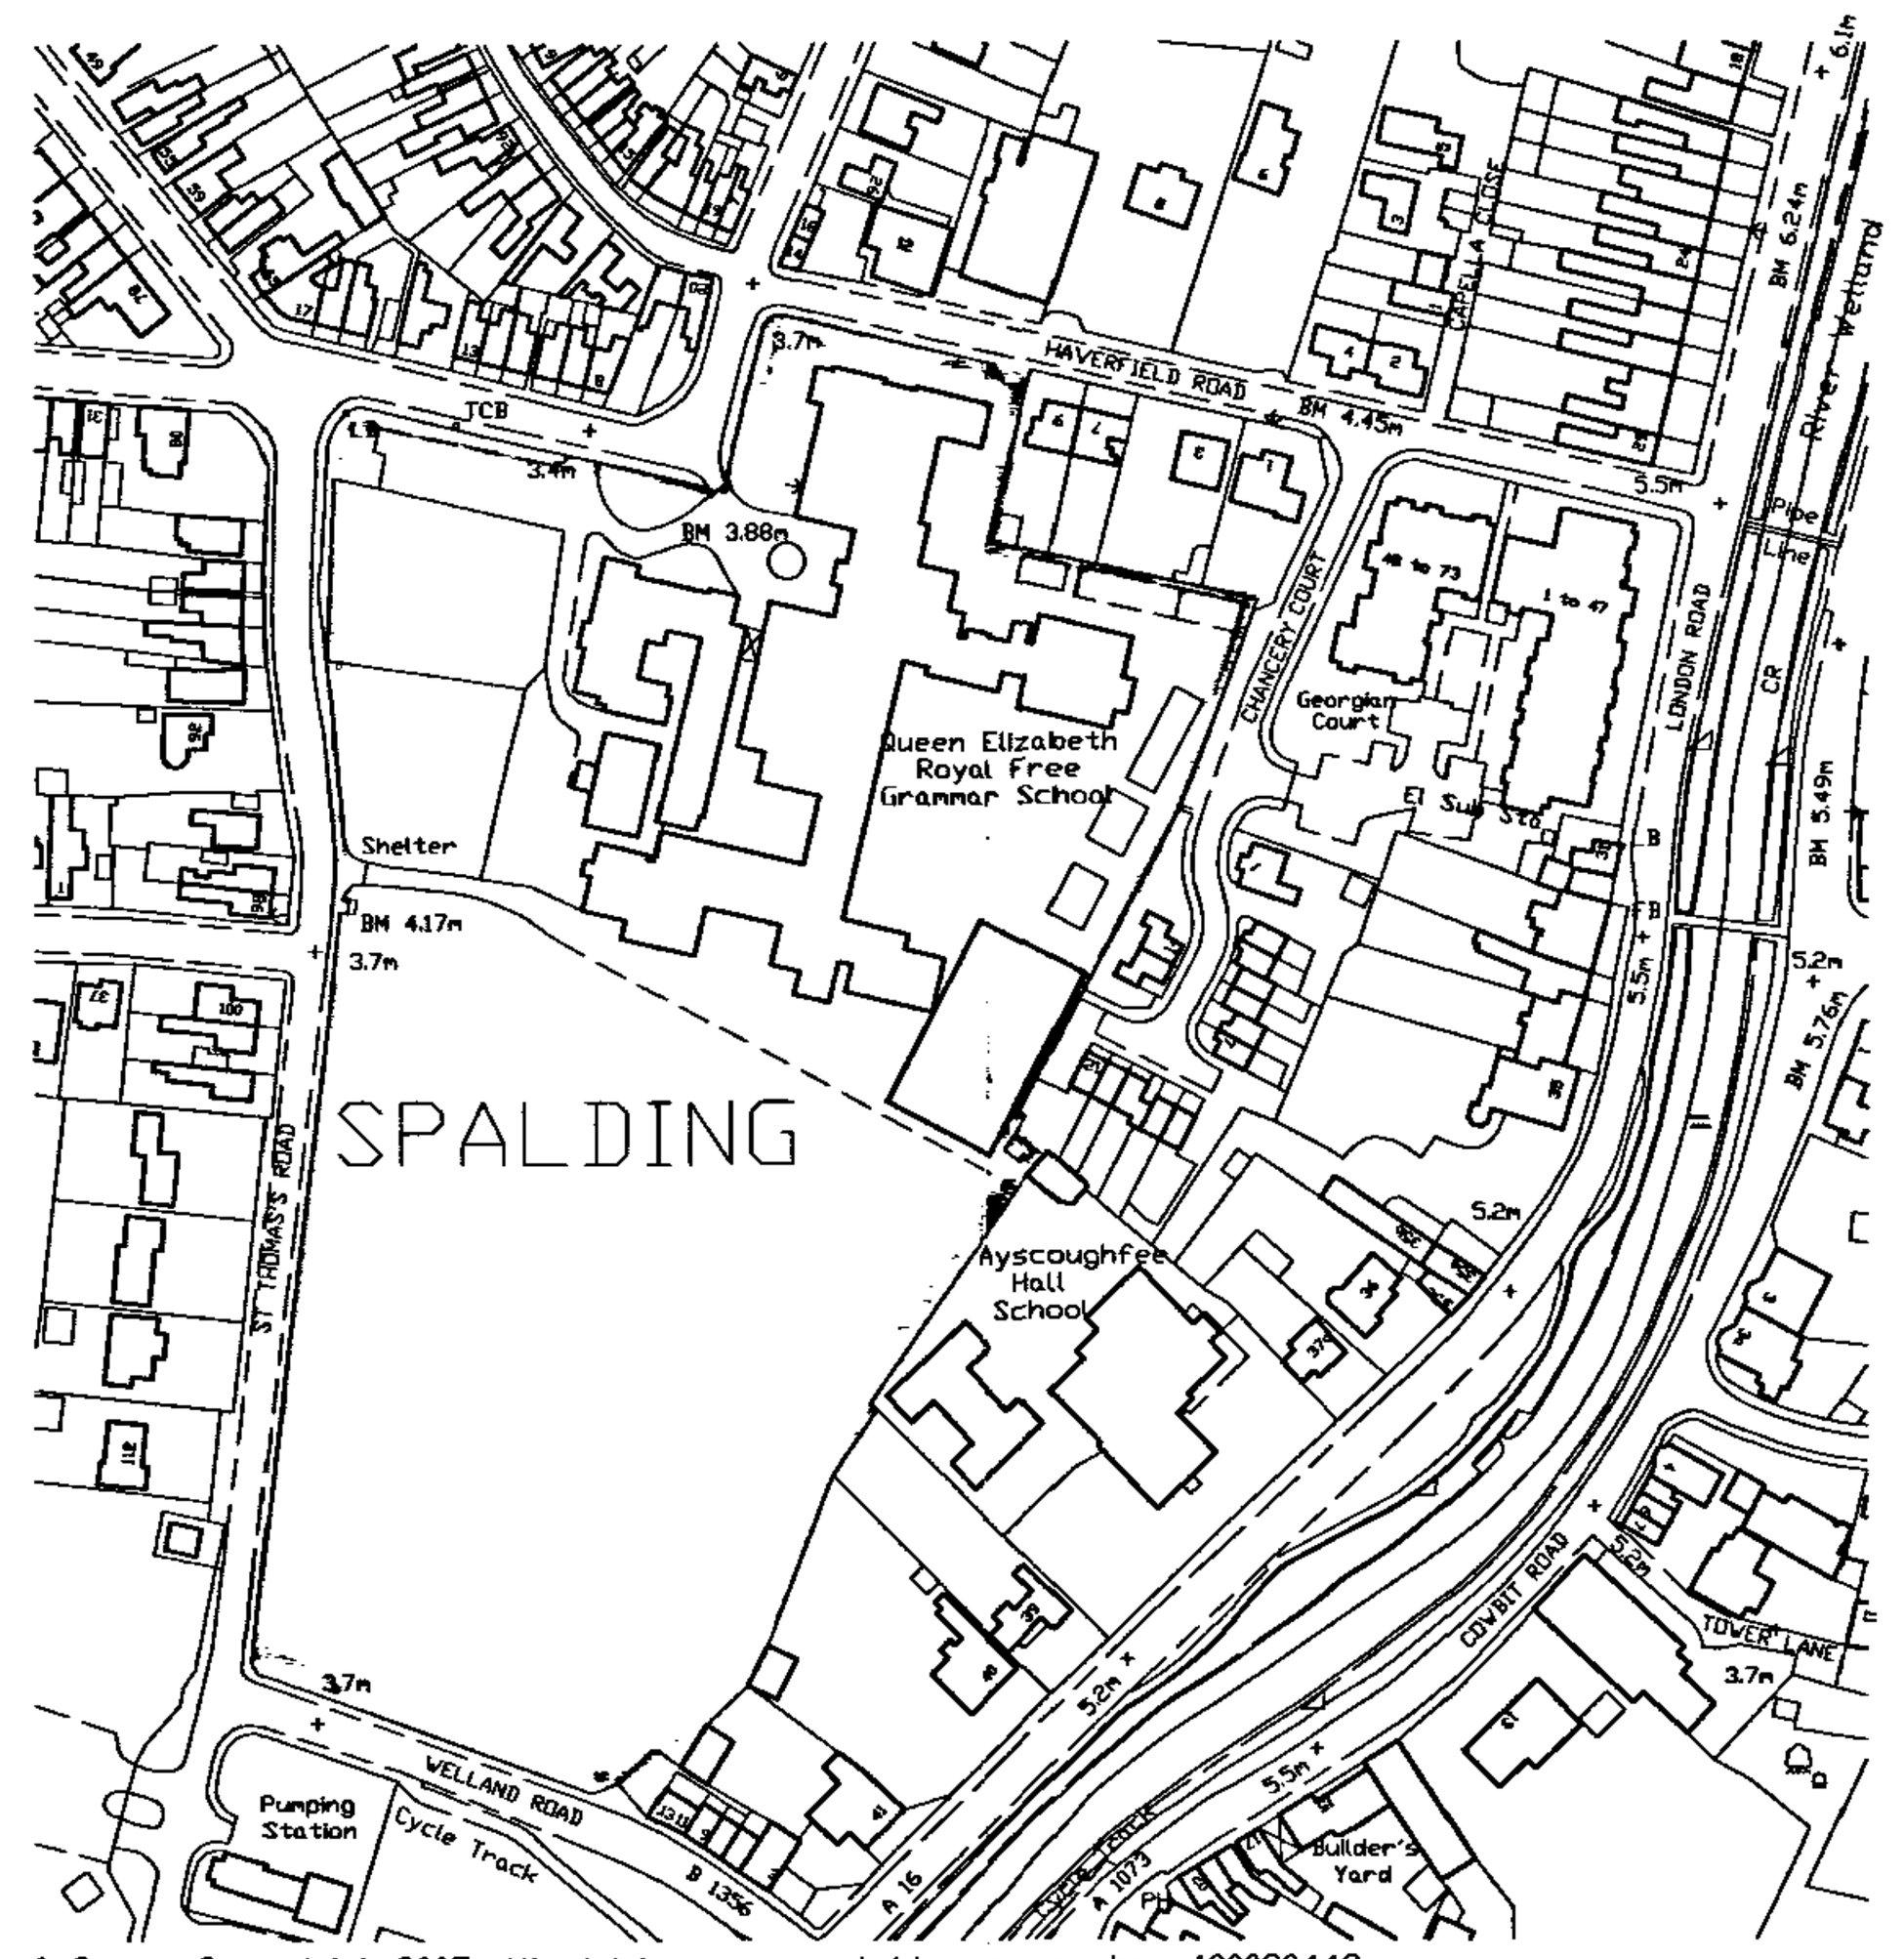

? Crown Copyright 2007. All rights reserved. Licence number 100020449

LOCATION PLAN 1:2500

Langwith Builders Limited

registered office
72 Church Street
Holbeach
Spalding
Lincolnshire PE12 7LL

tele: Holbeach (01406) 425766
fax: Holbeach (01406) 425766

Amendments

20 DEC 2007
1671/07

© Copyright Reserved

Client

QUEEN ELIZABETH ROYAL FREE GRAMMAR SCHOOL

Job

PROPOSED CLASSROOM UNIT
HAVERFIELD ROAD
SPALDING
LINC'S.

Drawing

Scale 1:100 **Date** DEC. '07

No. **Ref.**

DETERMINED PLAN