


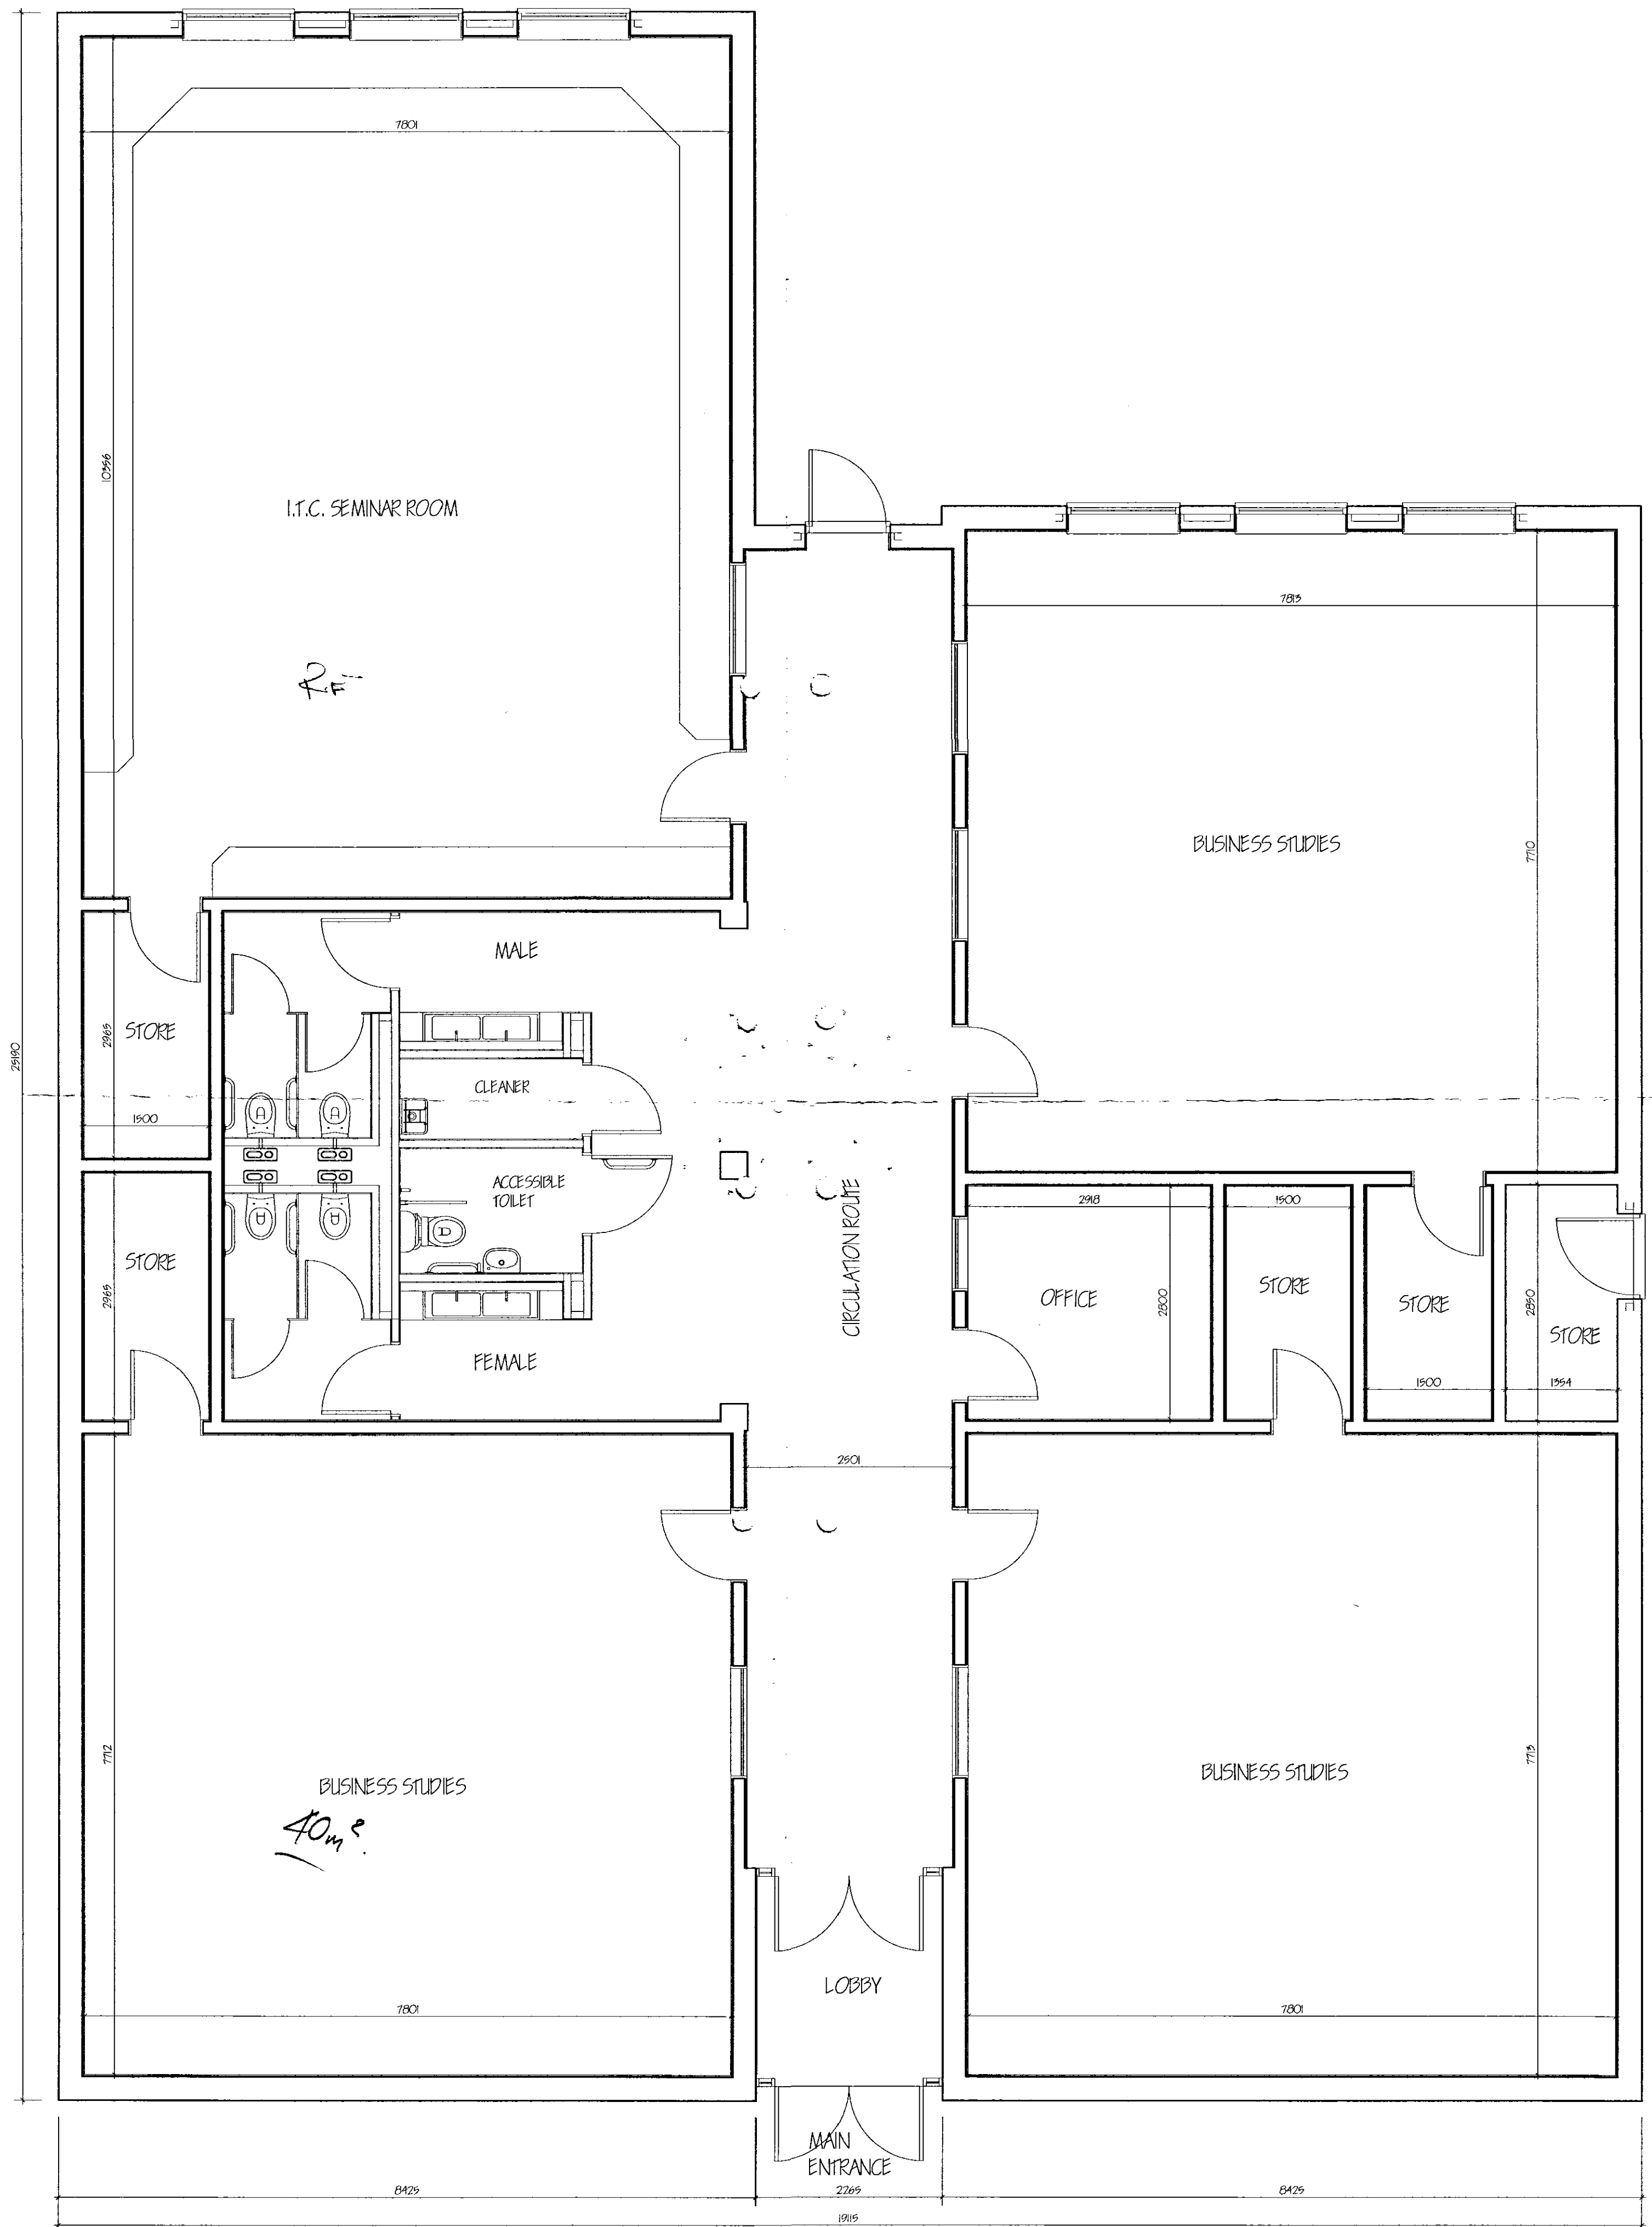


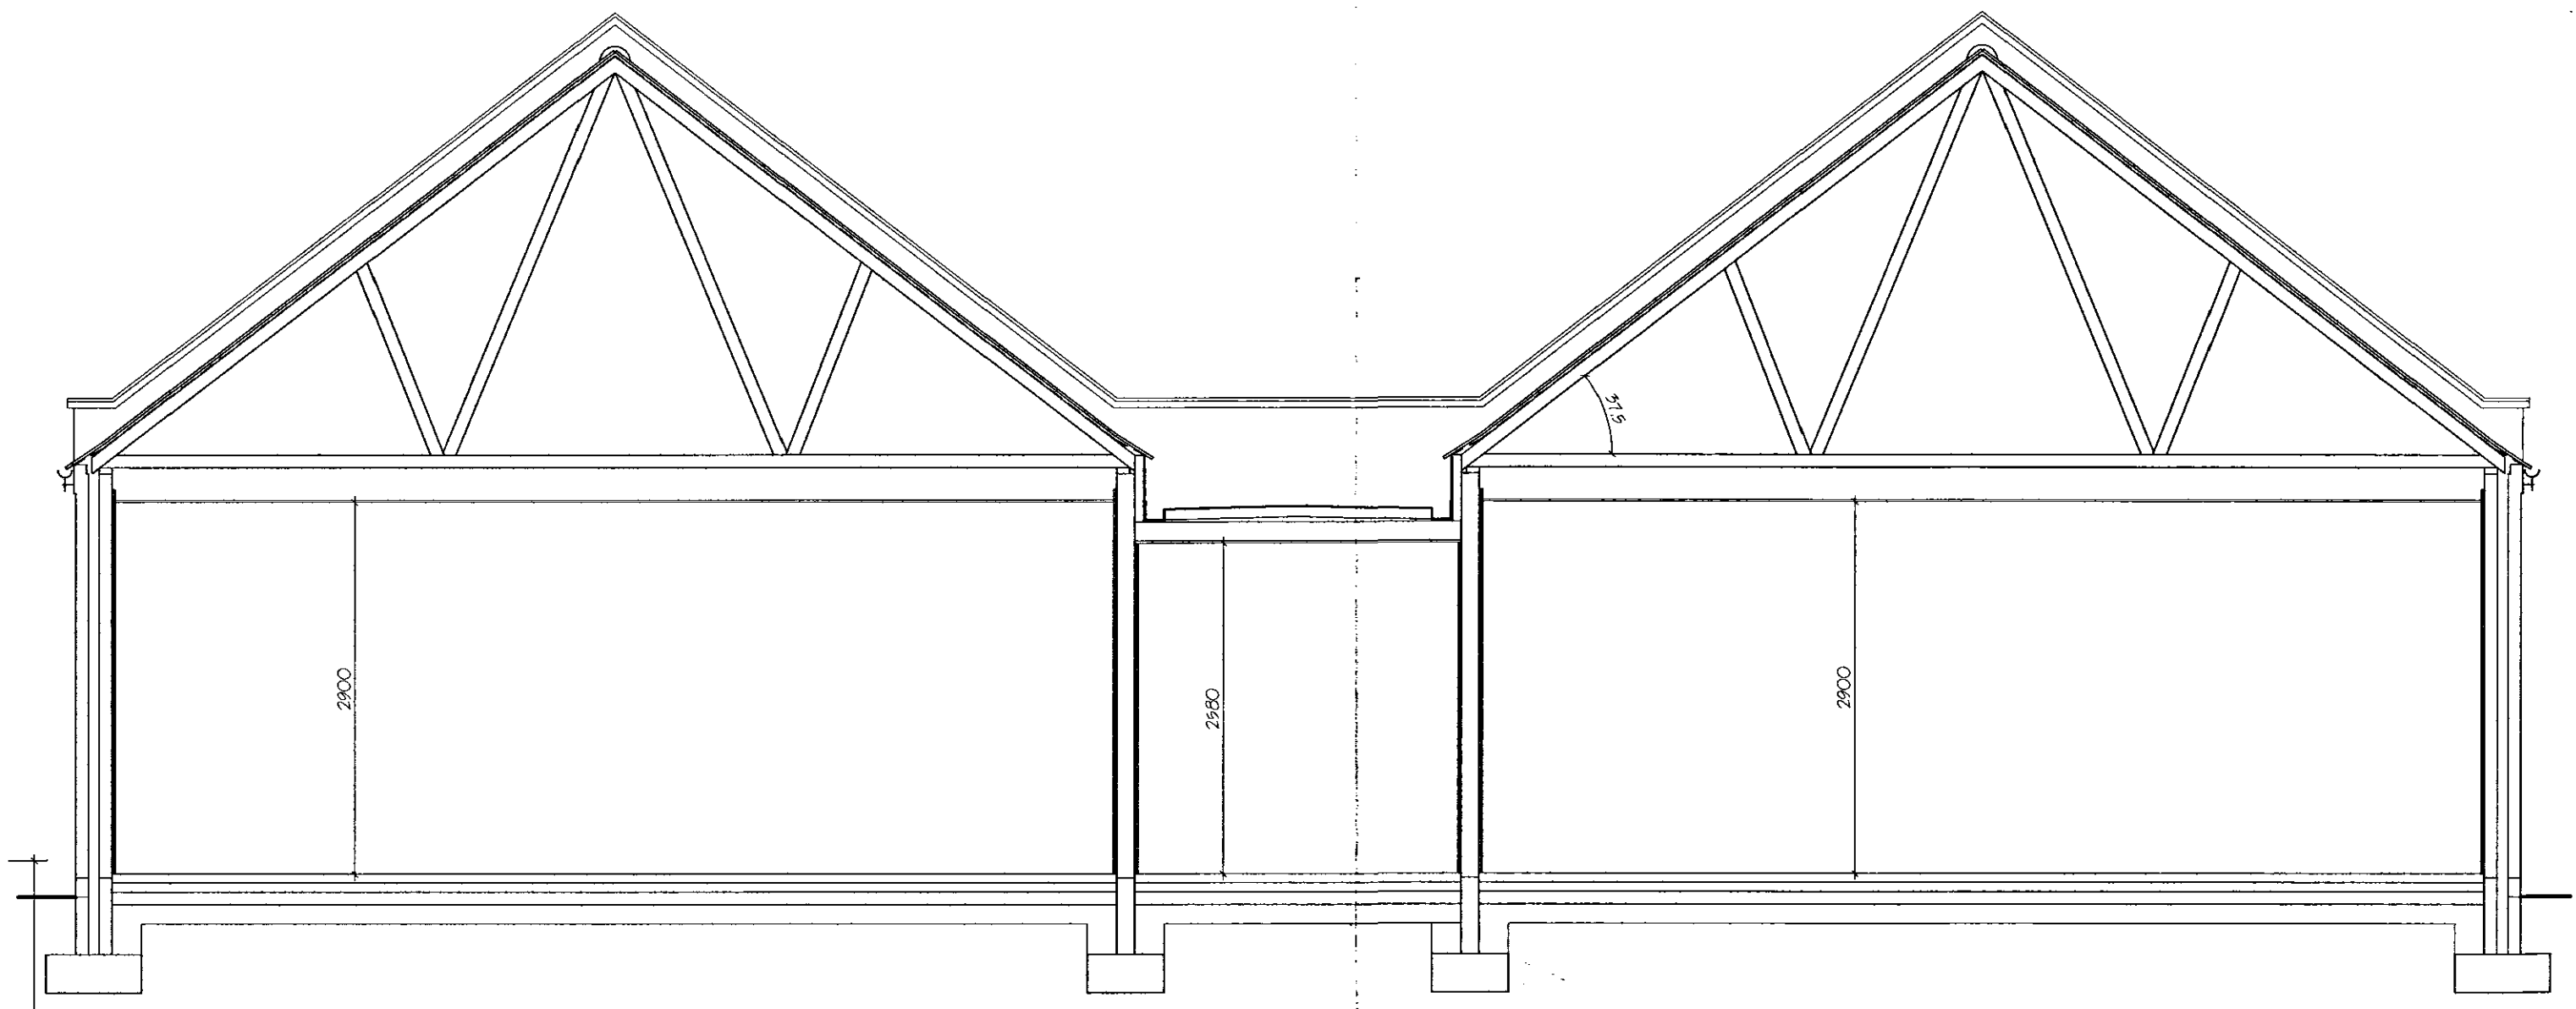


SECTION A - A

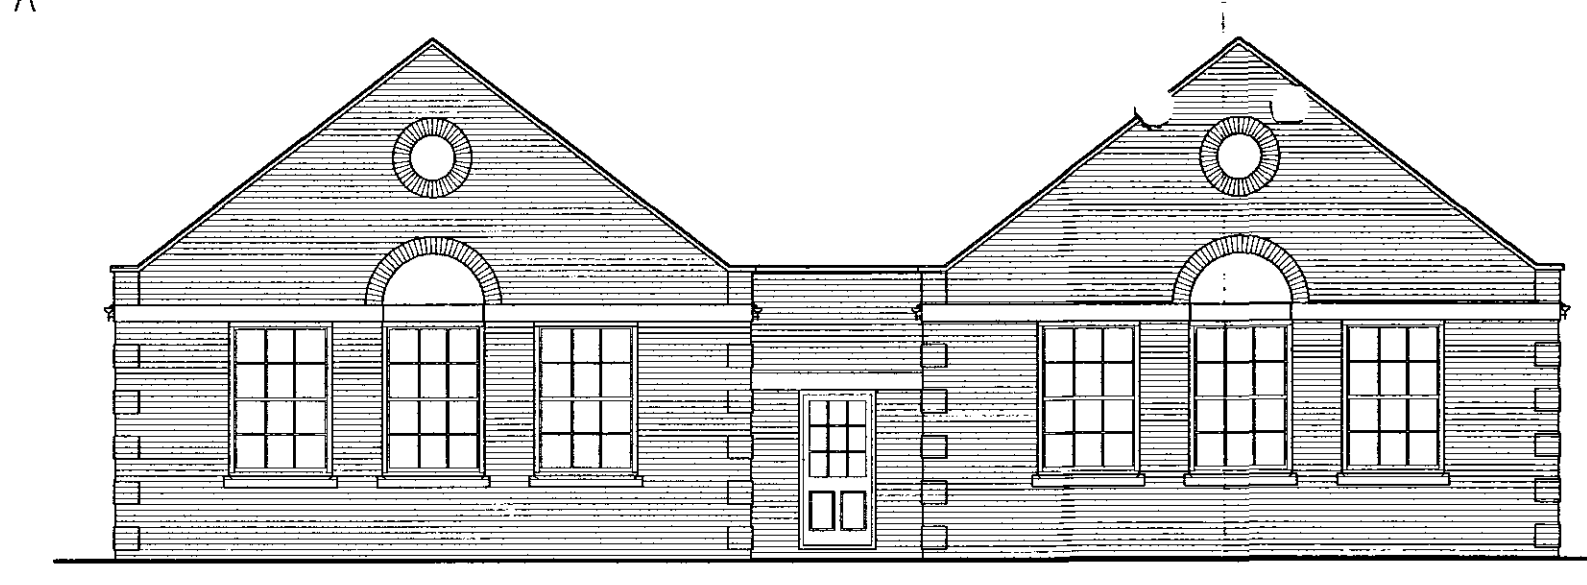

WEST ELEVATION

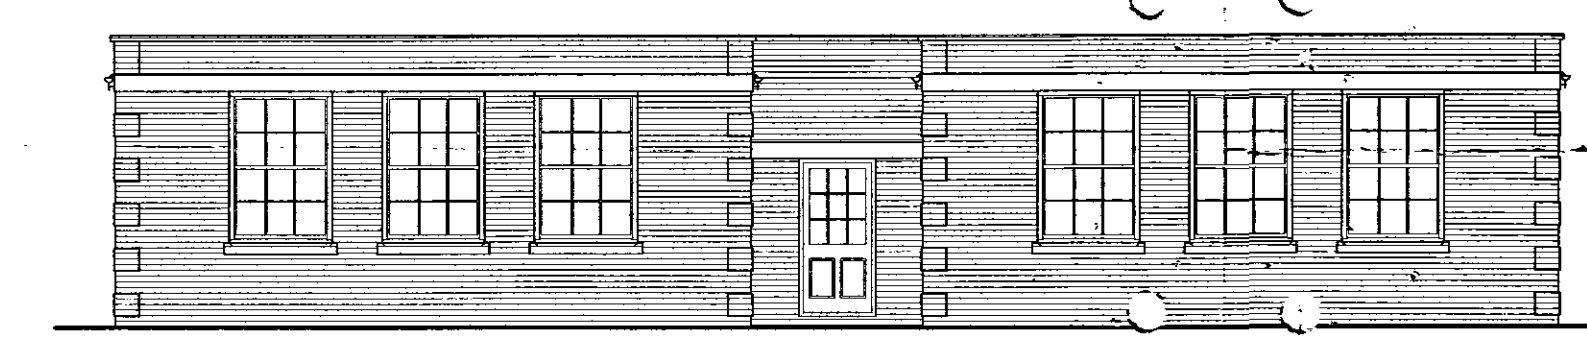

WEST ELEVATION (ALTERNATIVE)

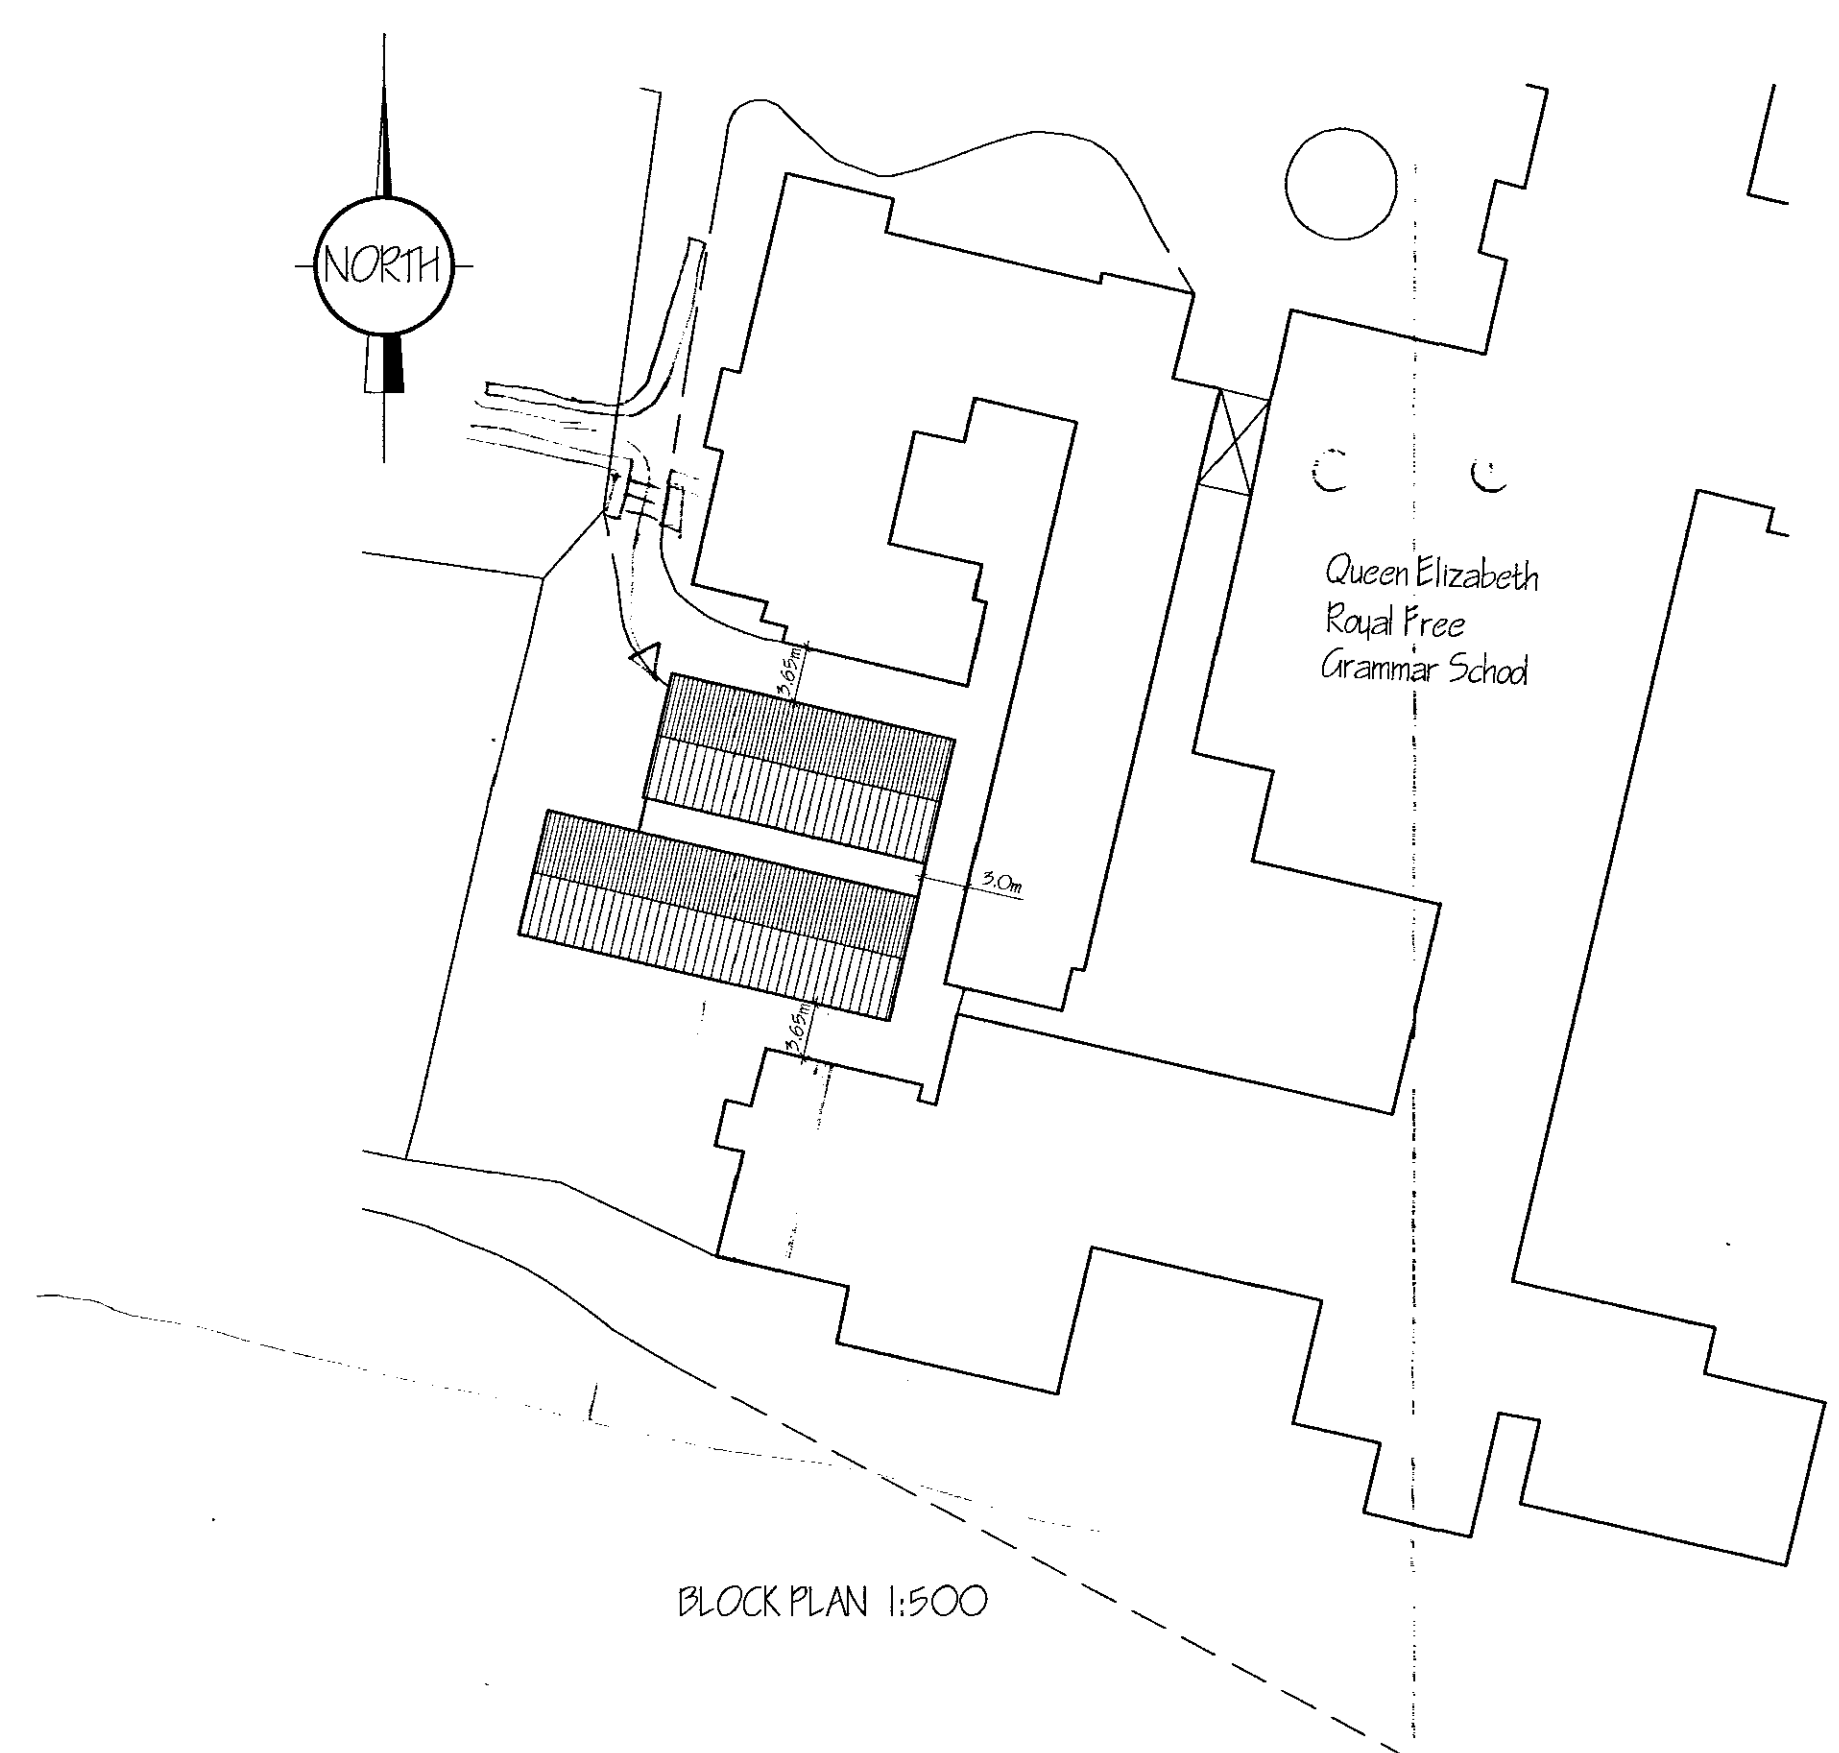

BLOCK PLAN 1:500

Langwith Builders Limited

registered office
72 Church Street
Holbeach
Spalding
Lincolnshire PE12 7LL
tele: Holbeach (01406) 425766
fax: Holbeach (01406) 425766

Amendments
John Langwith 7/11/07
01406 354488
07808125778

© Copyright Reserved

Client

Job

Drawing

Scale Date

No. Ref.

✓