



PROPOSED EAST




SOUTH (NORTH HANDED)

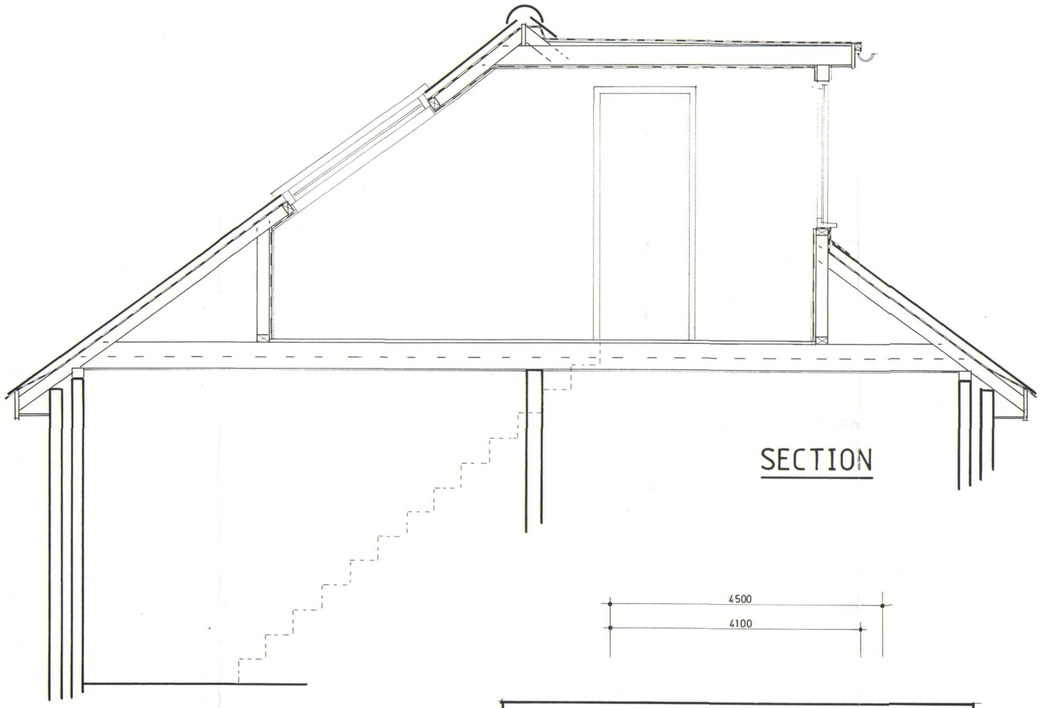


SECTION

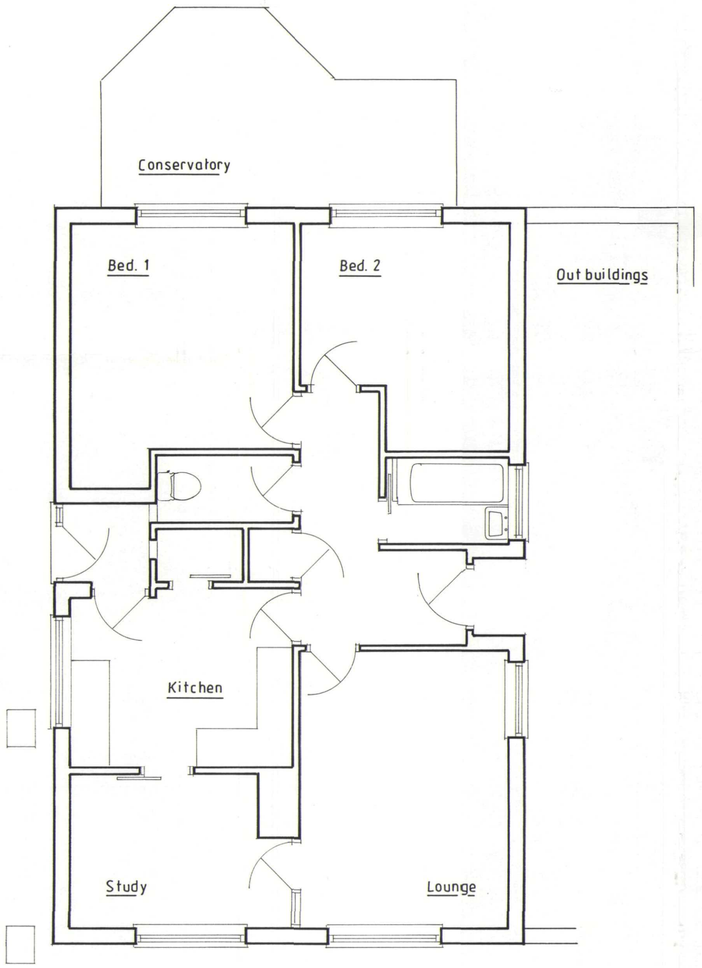

EXISTING GROUND

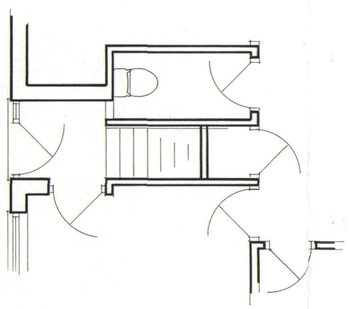

PROPOSED GROUND

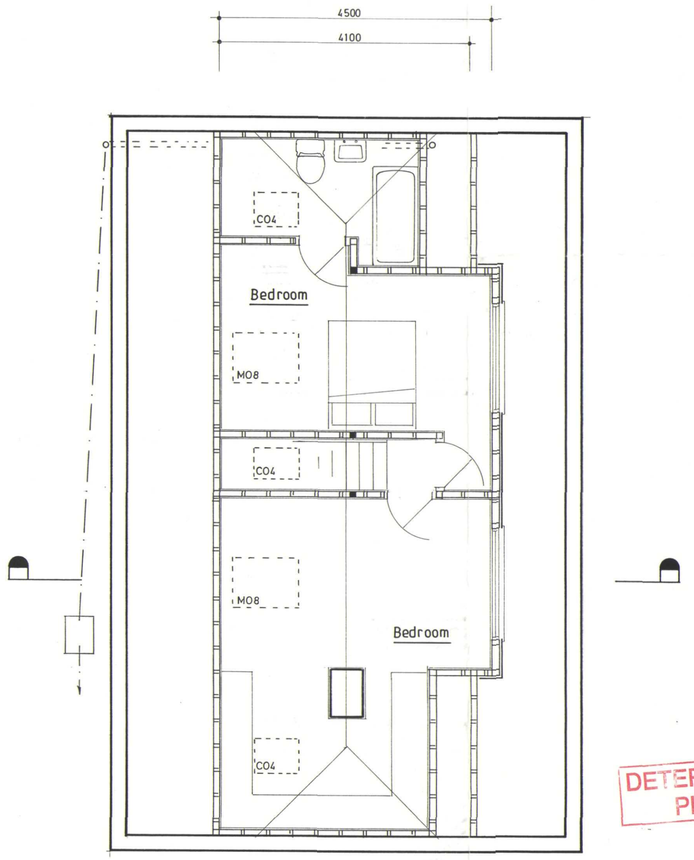

PROPOSED FIRST

DETERMINED PLAN

SHDC
Planning & Development
2 1 DEC 2004
Ref: 1674/04

NOTES:

All dimensions must be checked on site and not scaled from this drawing.

A		
	Date	Revisions

© Copyright

J.K.D.S.
01733 380616

Client
MR. & MRS. J. WOODS

Job Title
PROPOSED LOFT CONVERSION
AT 72 BOURNE ROAD
SPALDING

Drawing Title
GENERAL DETAILS

Scale 1:25, 1:50, 1:100

Date Nov. 04 | Drawn by JK

Drg. No. 04. 1245. 01 | Rev.

A PRODUCT OF THE UNO RANGE – ARCHITECT CAT. No. 7311

594 x 841mm A1