

Please Note :
These drawings may be subject to the CDM Regulations and should be considered prior to work commencing on site

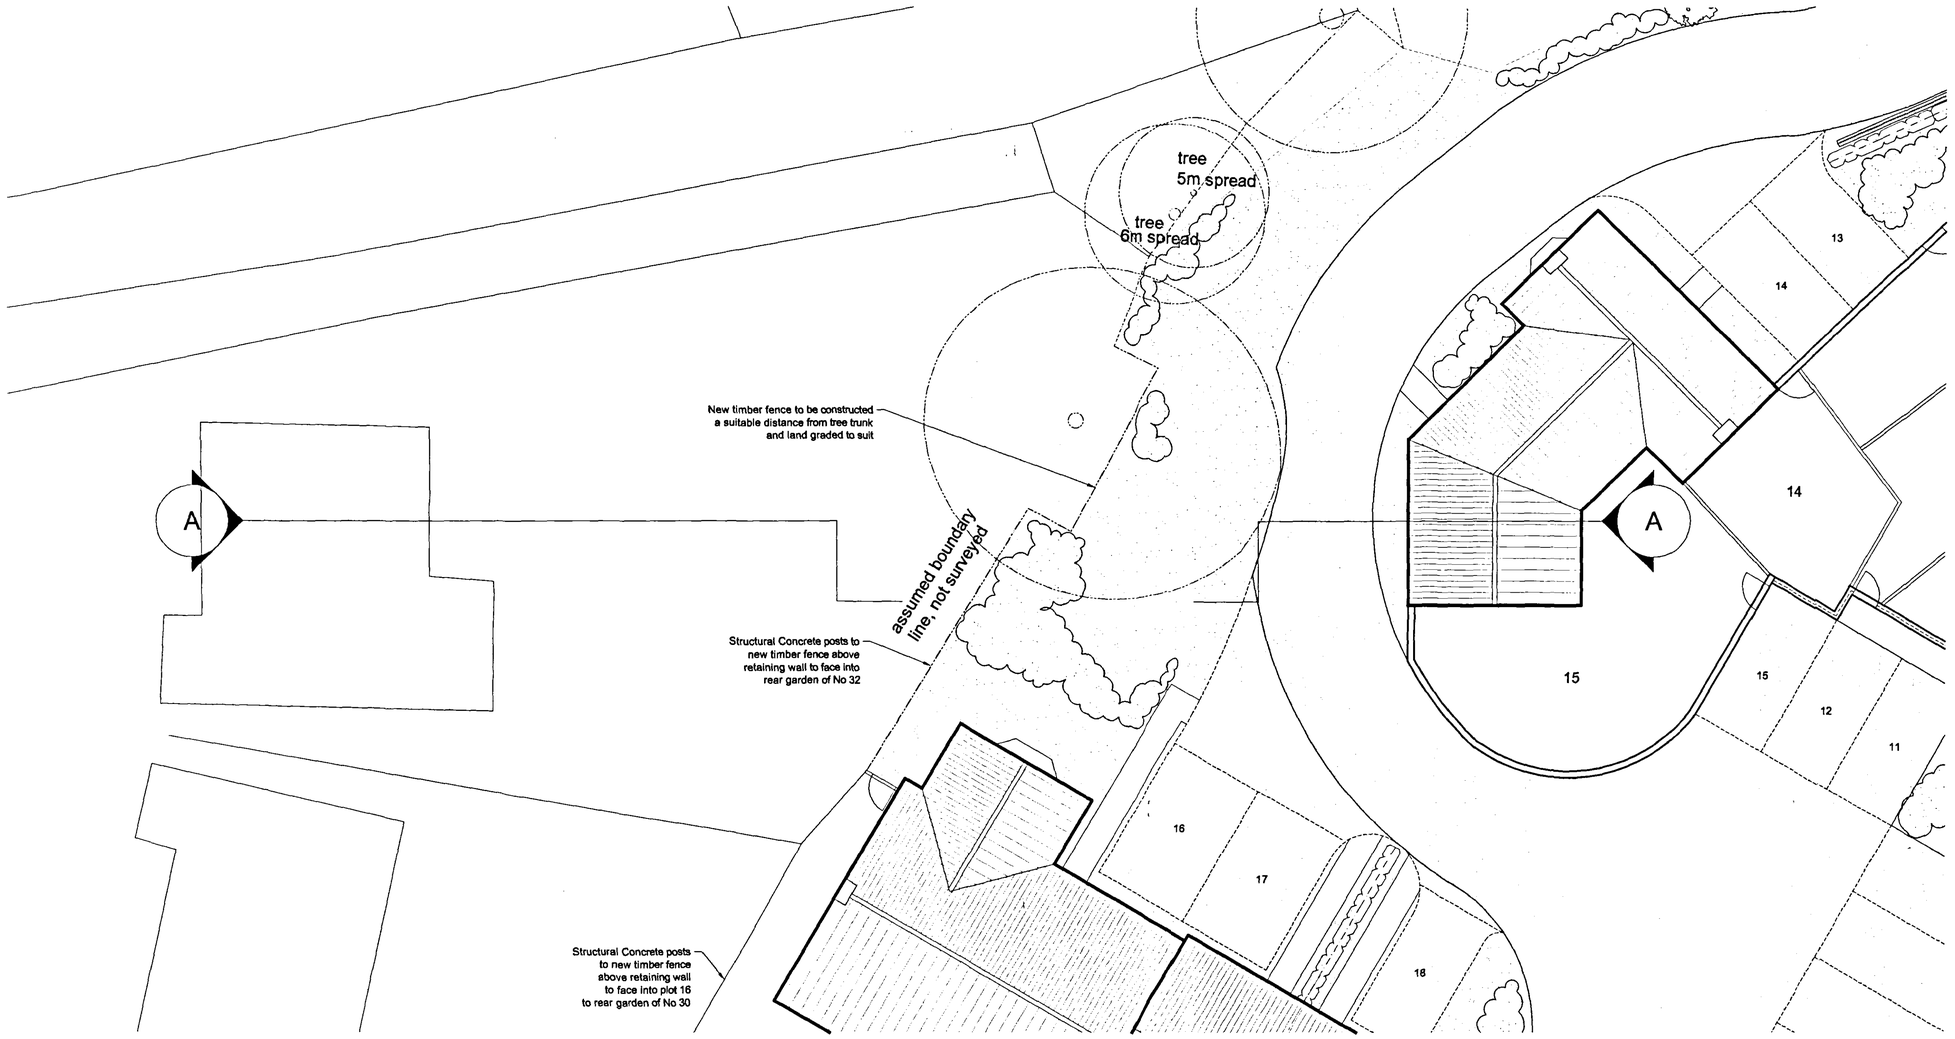

N.B.
ALL EXISTING & PROPOSED SECTIONS & LEVELS ARE APPROXIMATE ONLY

DETERMINED PLAN

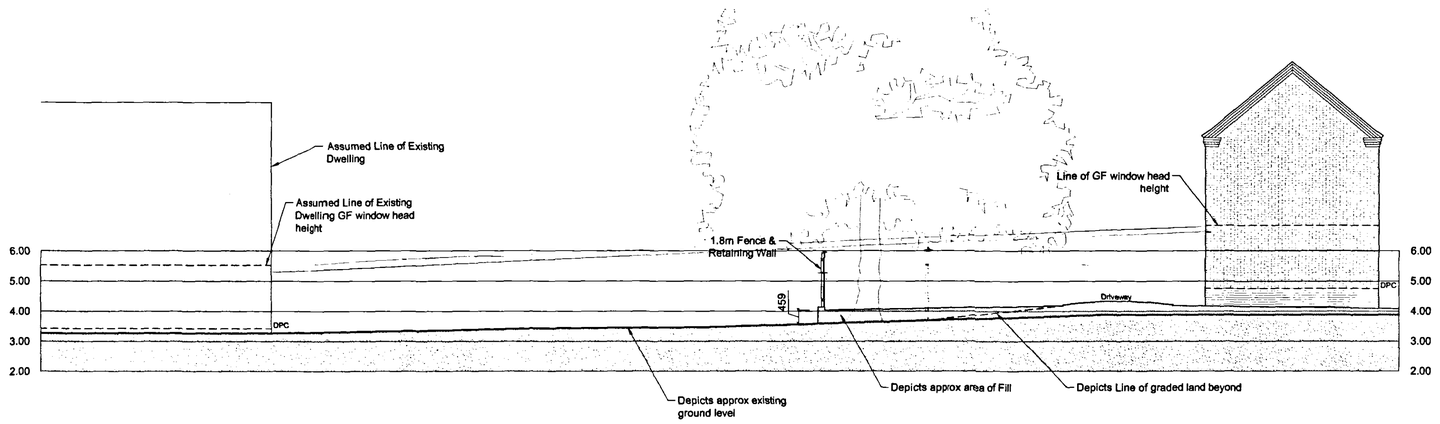

Section A - A

Planning & Development
03 JUL 2006
Ref: 1674/05

AMENDED PLAN
Ref. A5

ORIGINAL IF RED

DRAWING
30 JUN 2006
ISSUED

Rev.	By	Notes	Date
A	JB	Retaining wall removed from under existing tree & land graded to fence & layout updated	28-06-06

THE ROBERT DOUGHTY CONSULTANCY LIMITED
TOWN AND COUNTRY PLANNING-LANDSCAPE ARCHITECTURE
32 High Street, Helpringham, Sleaford, Lincolnshire, NG34 0RA
Tel: (01529) 421646 Fax: (01529) 421358
Website: www.rdc-landplan.co.uk
E mail: admin@rdc-landplan.co.uk

Client: Fieldview Homes

Project: London Road / Magellan Way, Spalding

Drawing title: Cross Sections

Job No.	Drawing No.	Rev.	Drawn
544-15	CS-03	A	j.r.b.

Scale	Date	Checked
1:100	23-02-06	

P:\Projects\500-599\544-FieldView Developments\544-15 Magellan Way - Spalding\CAD Files\04-DRC Drawings\Current\CS-03.dwg, 29/06/2006 11:49:15