


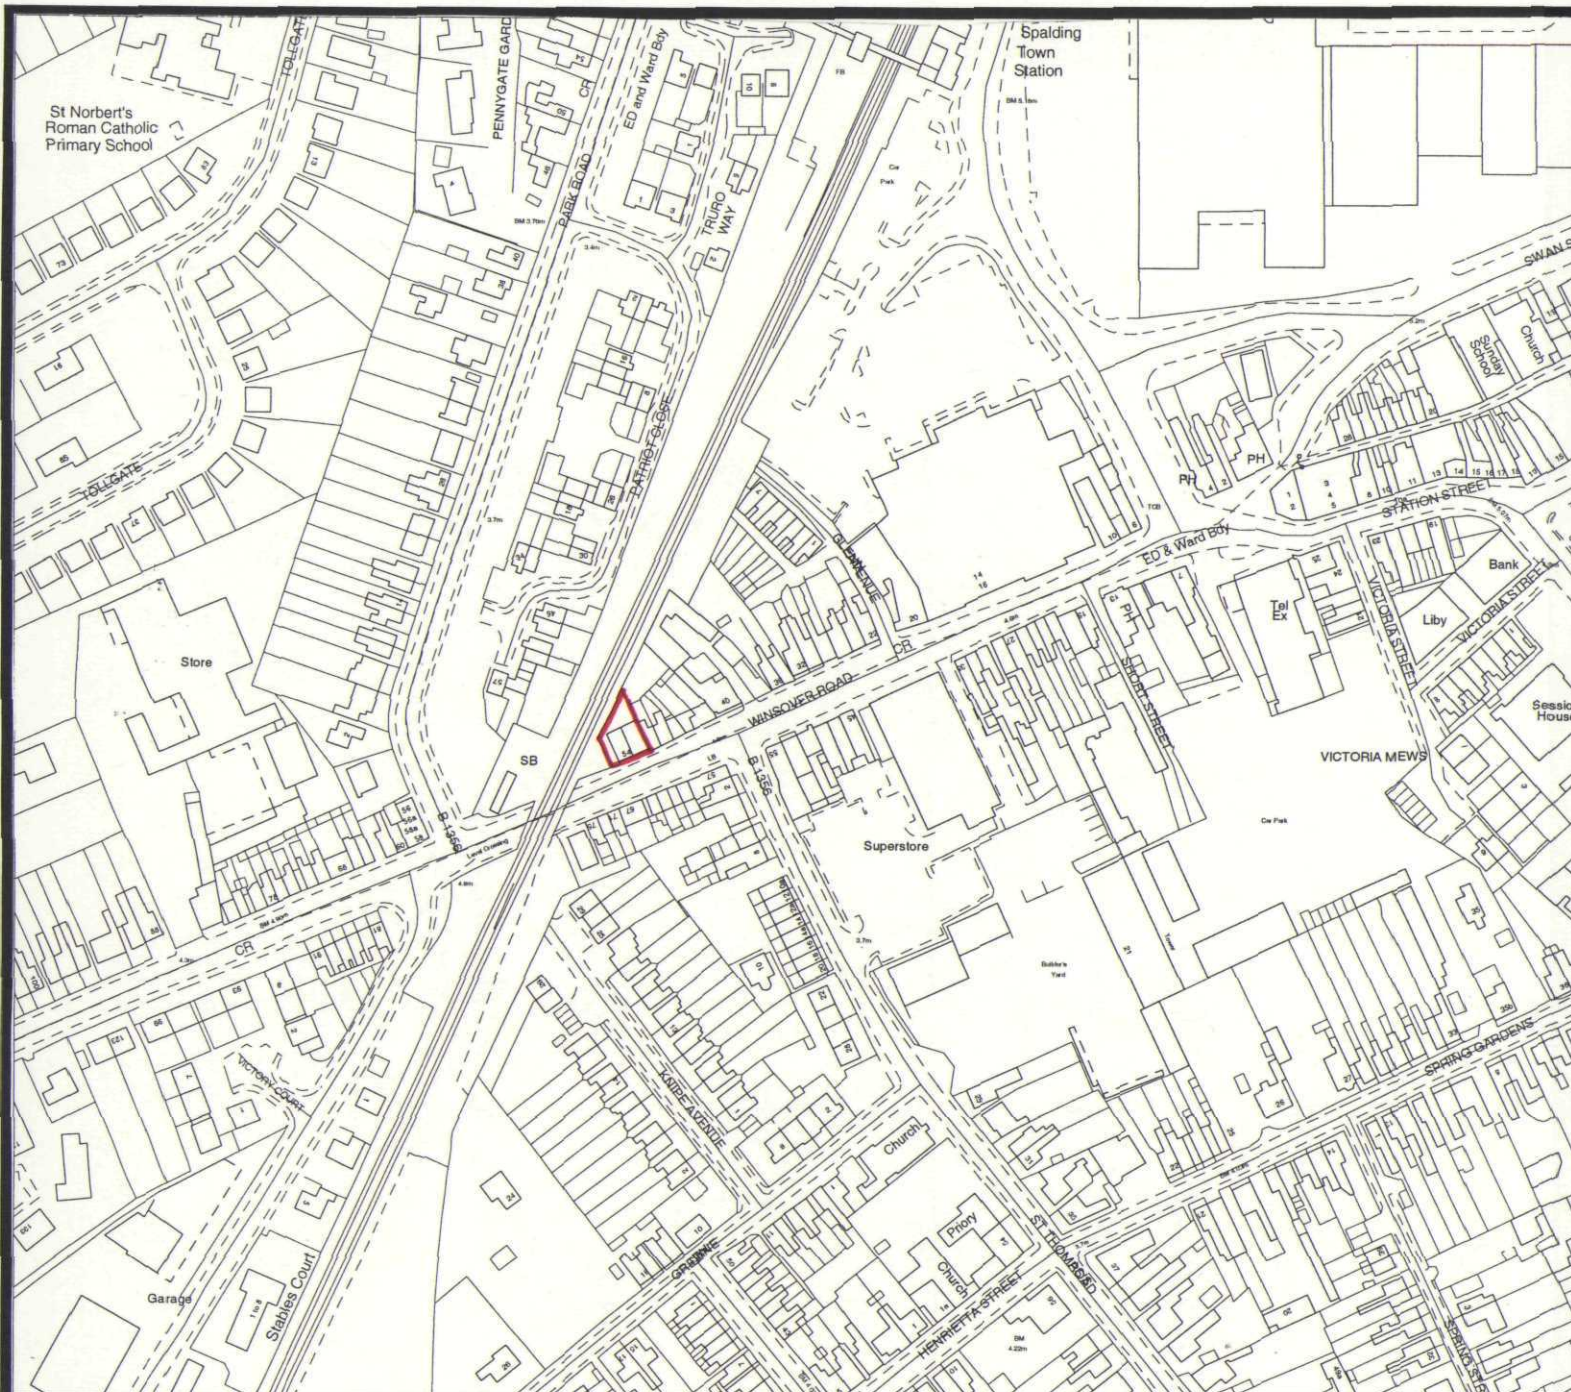

South Holland District Council Planning & Development

Appeal by

Mr T Ho

 **Appeal Site**

**Steve Williams
Head of Planning &
Development
Council Offices,
Priory Road, Spalding, Lincs
PE11 2XE**

Scale: 1:2500

**Date: Aug
2005**

Plan 'A'

North ↑