




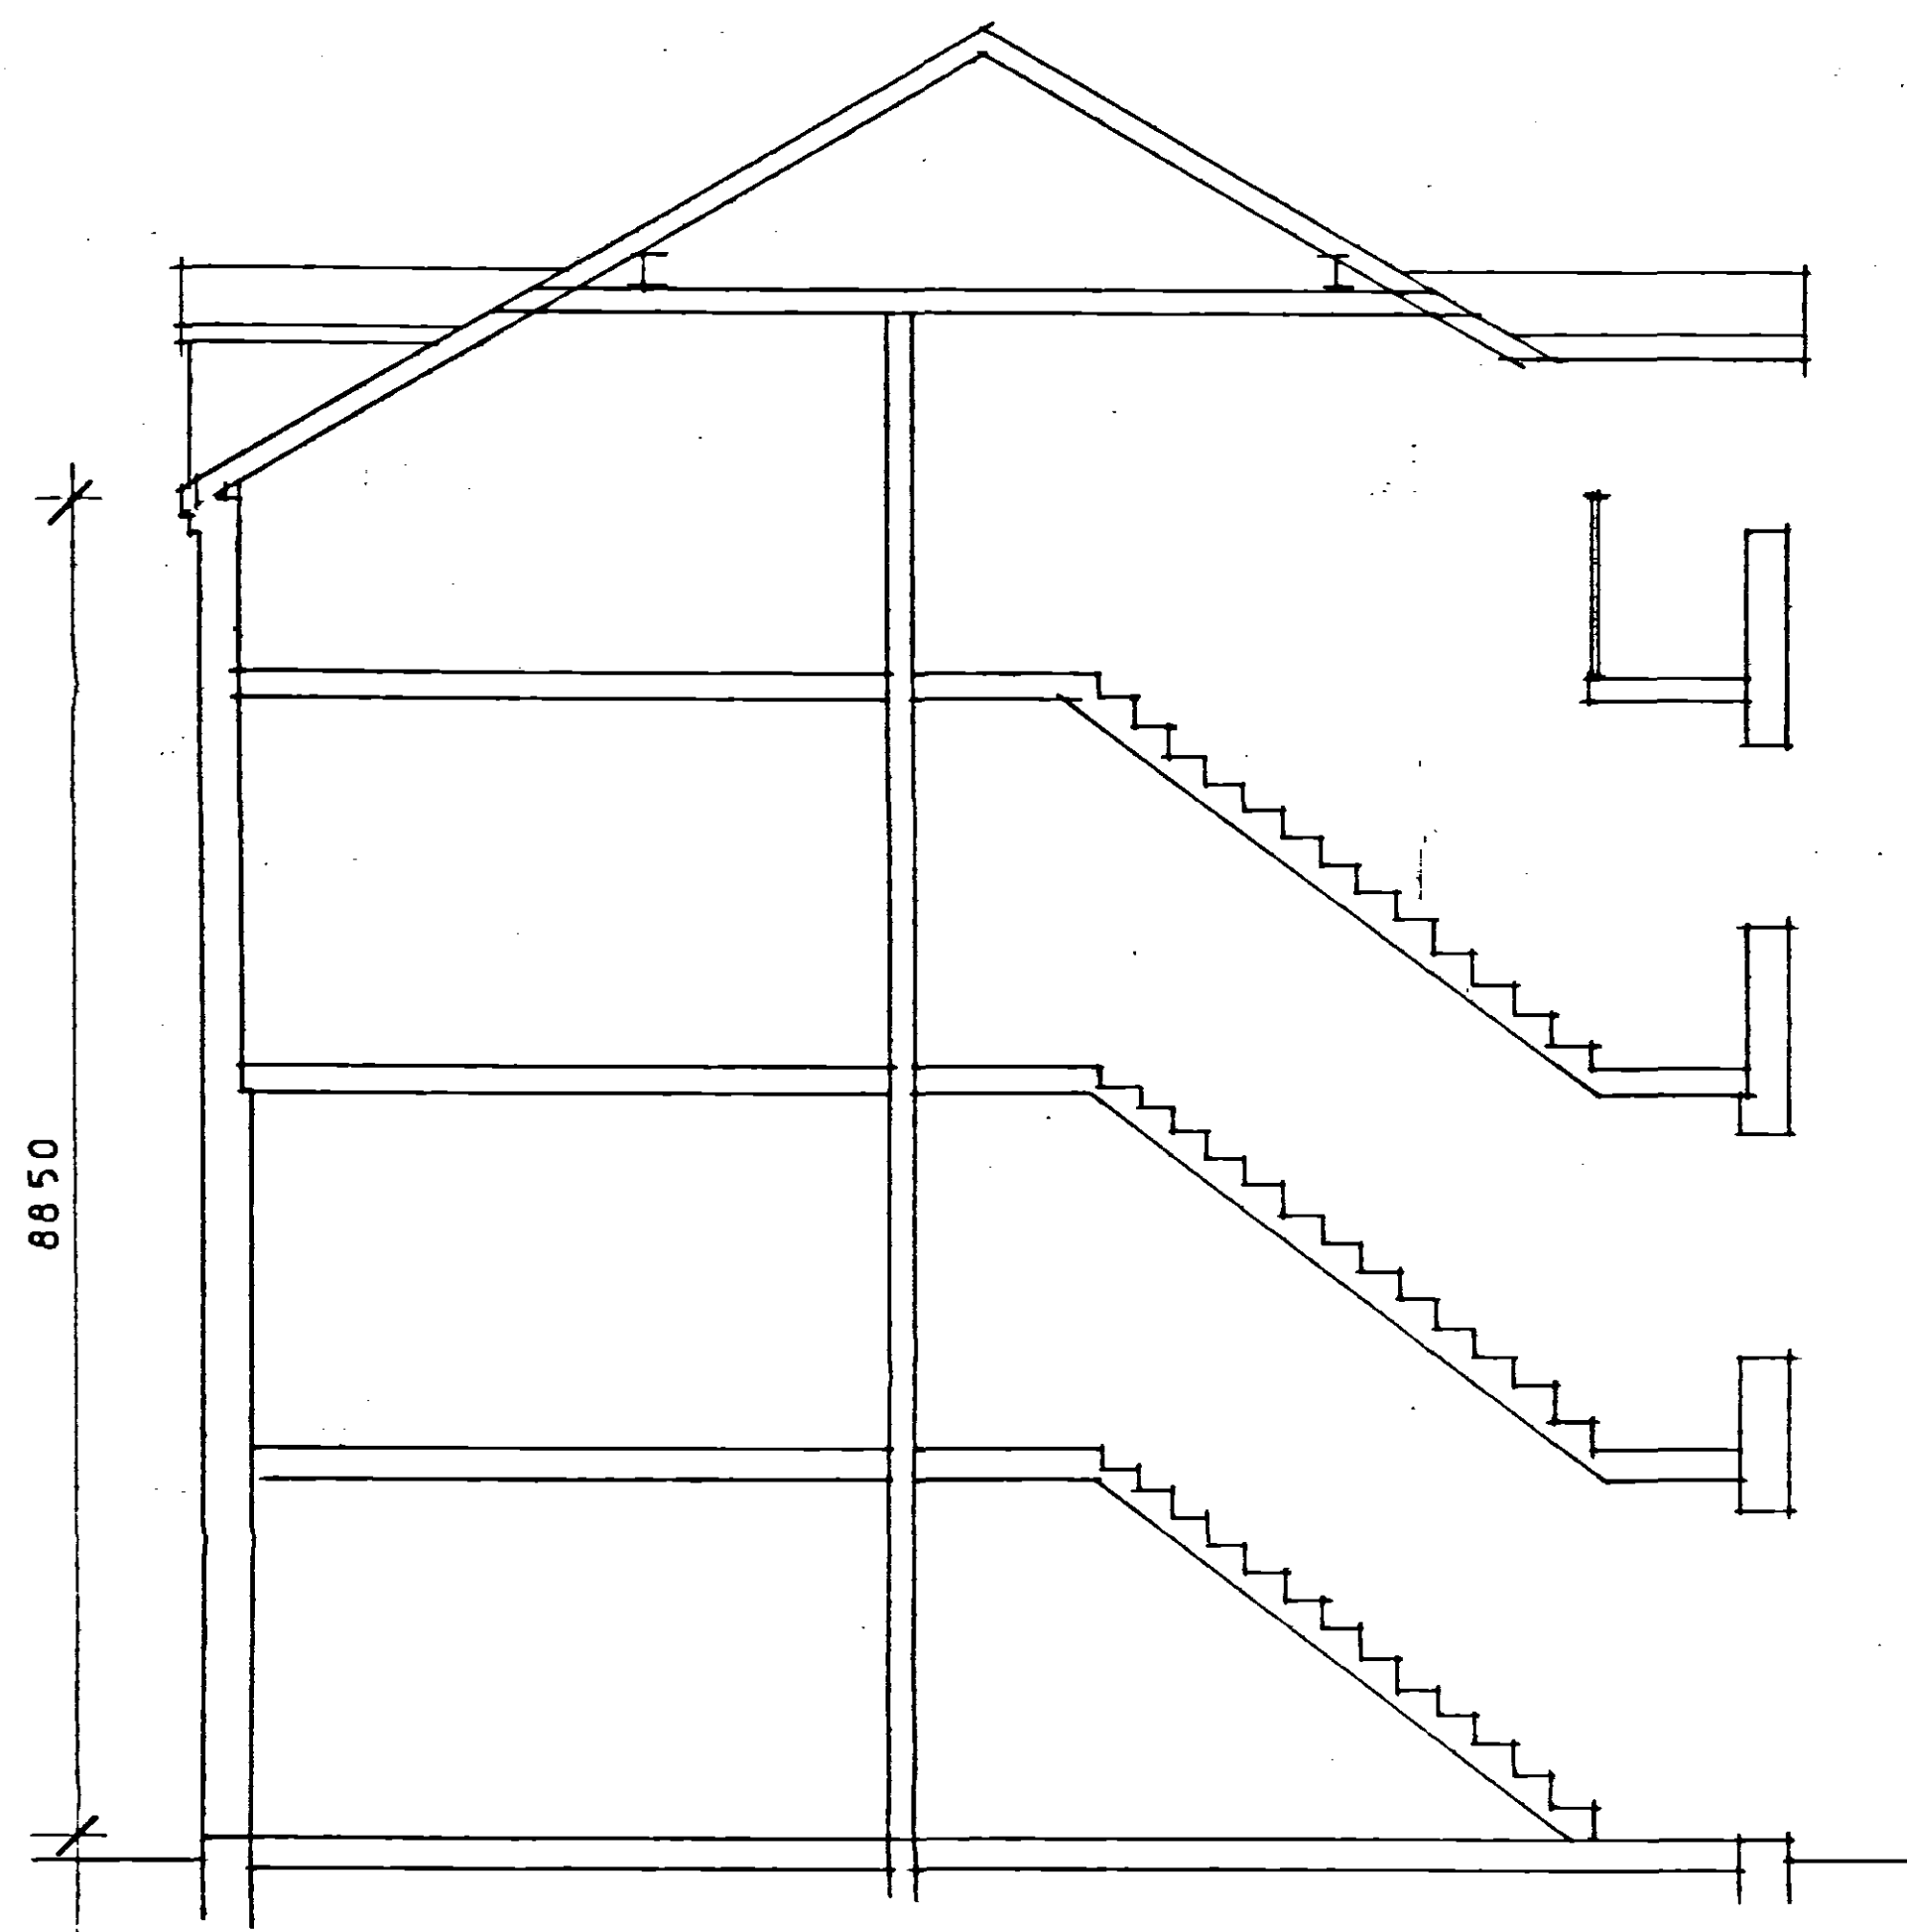

section 1:50

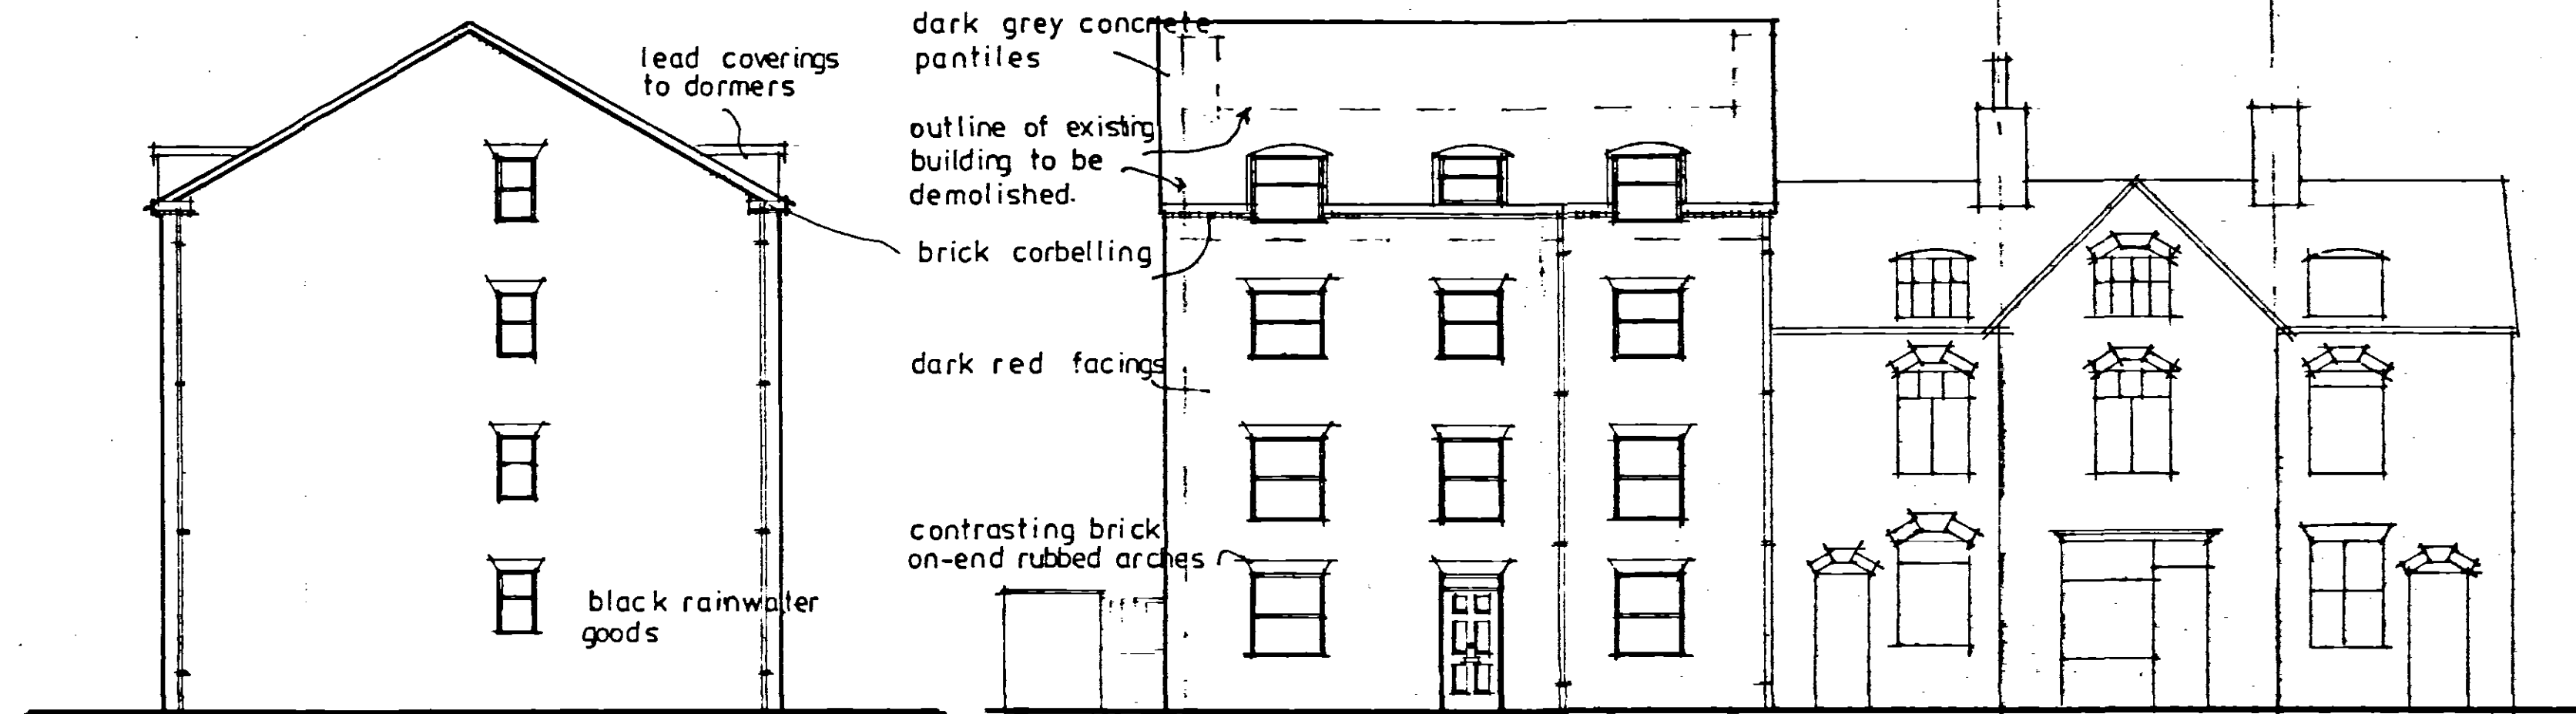

south elevation (front) 1:100

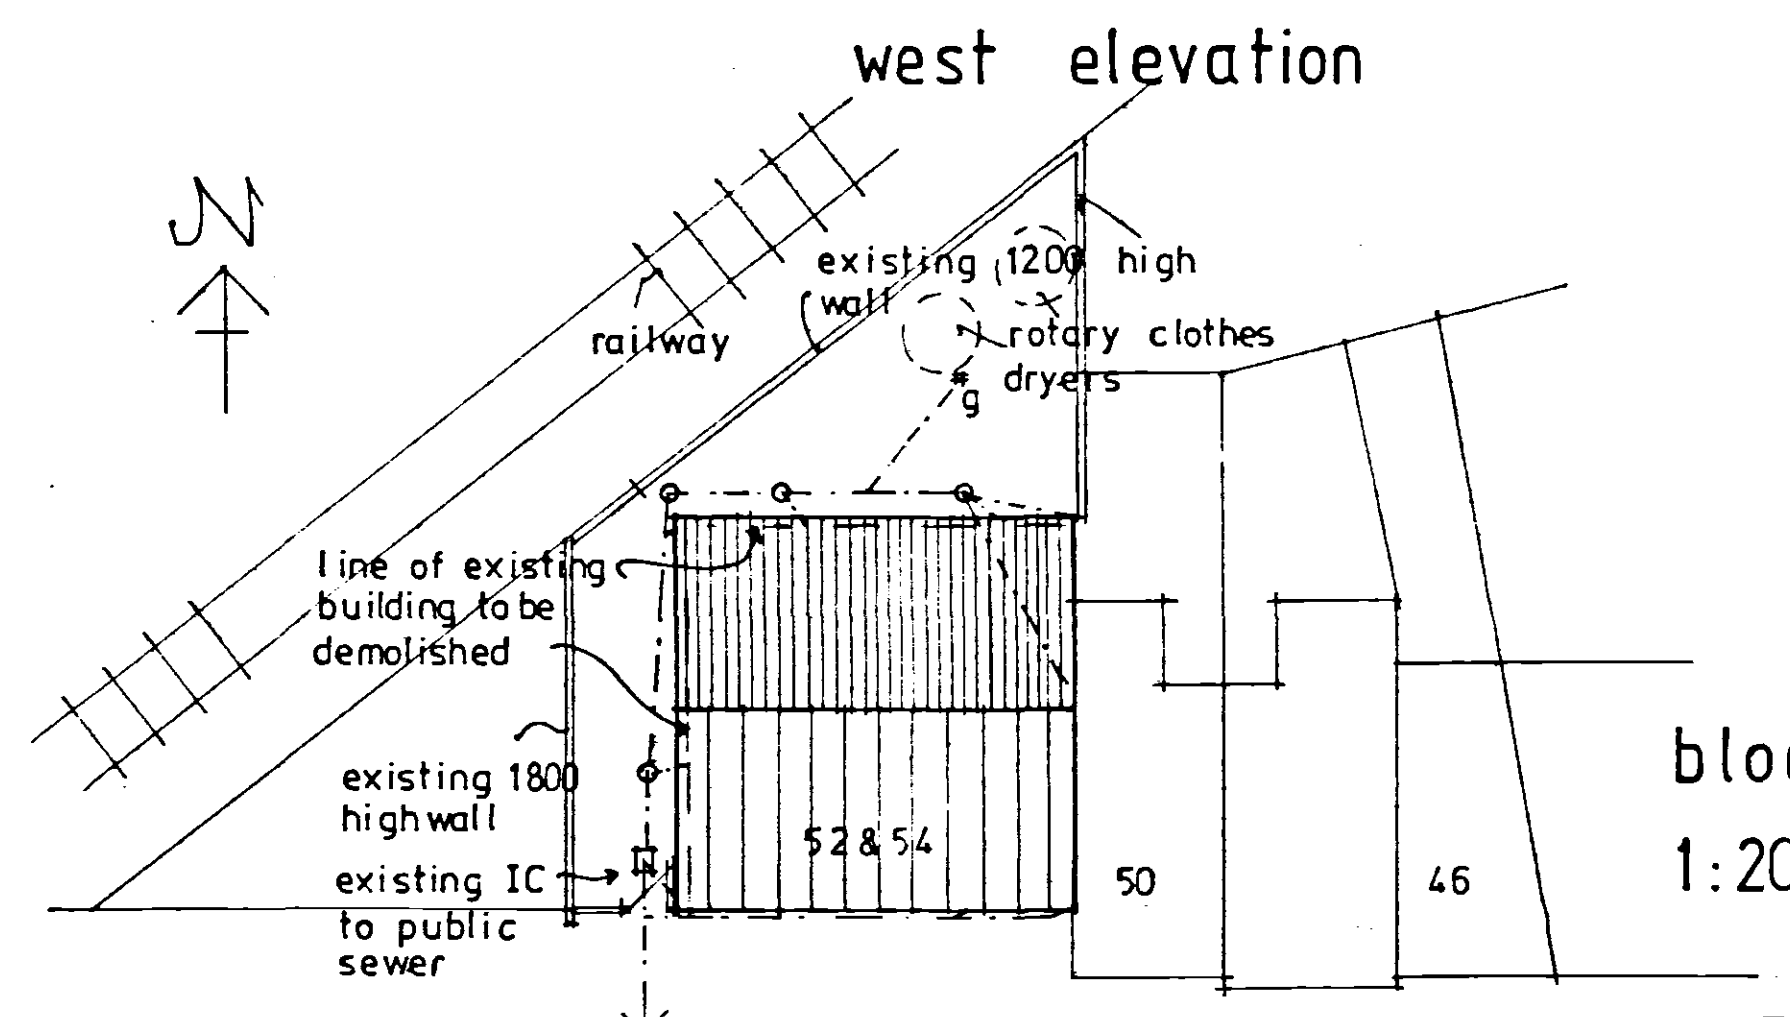


west elevation




north elevation (rear)


WINSOVER ROAD

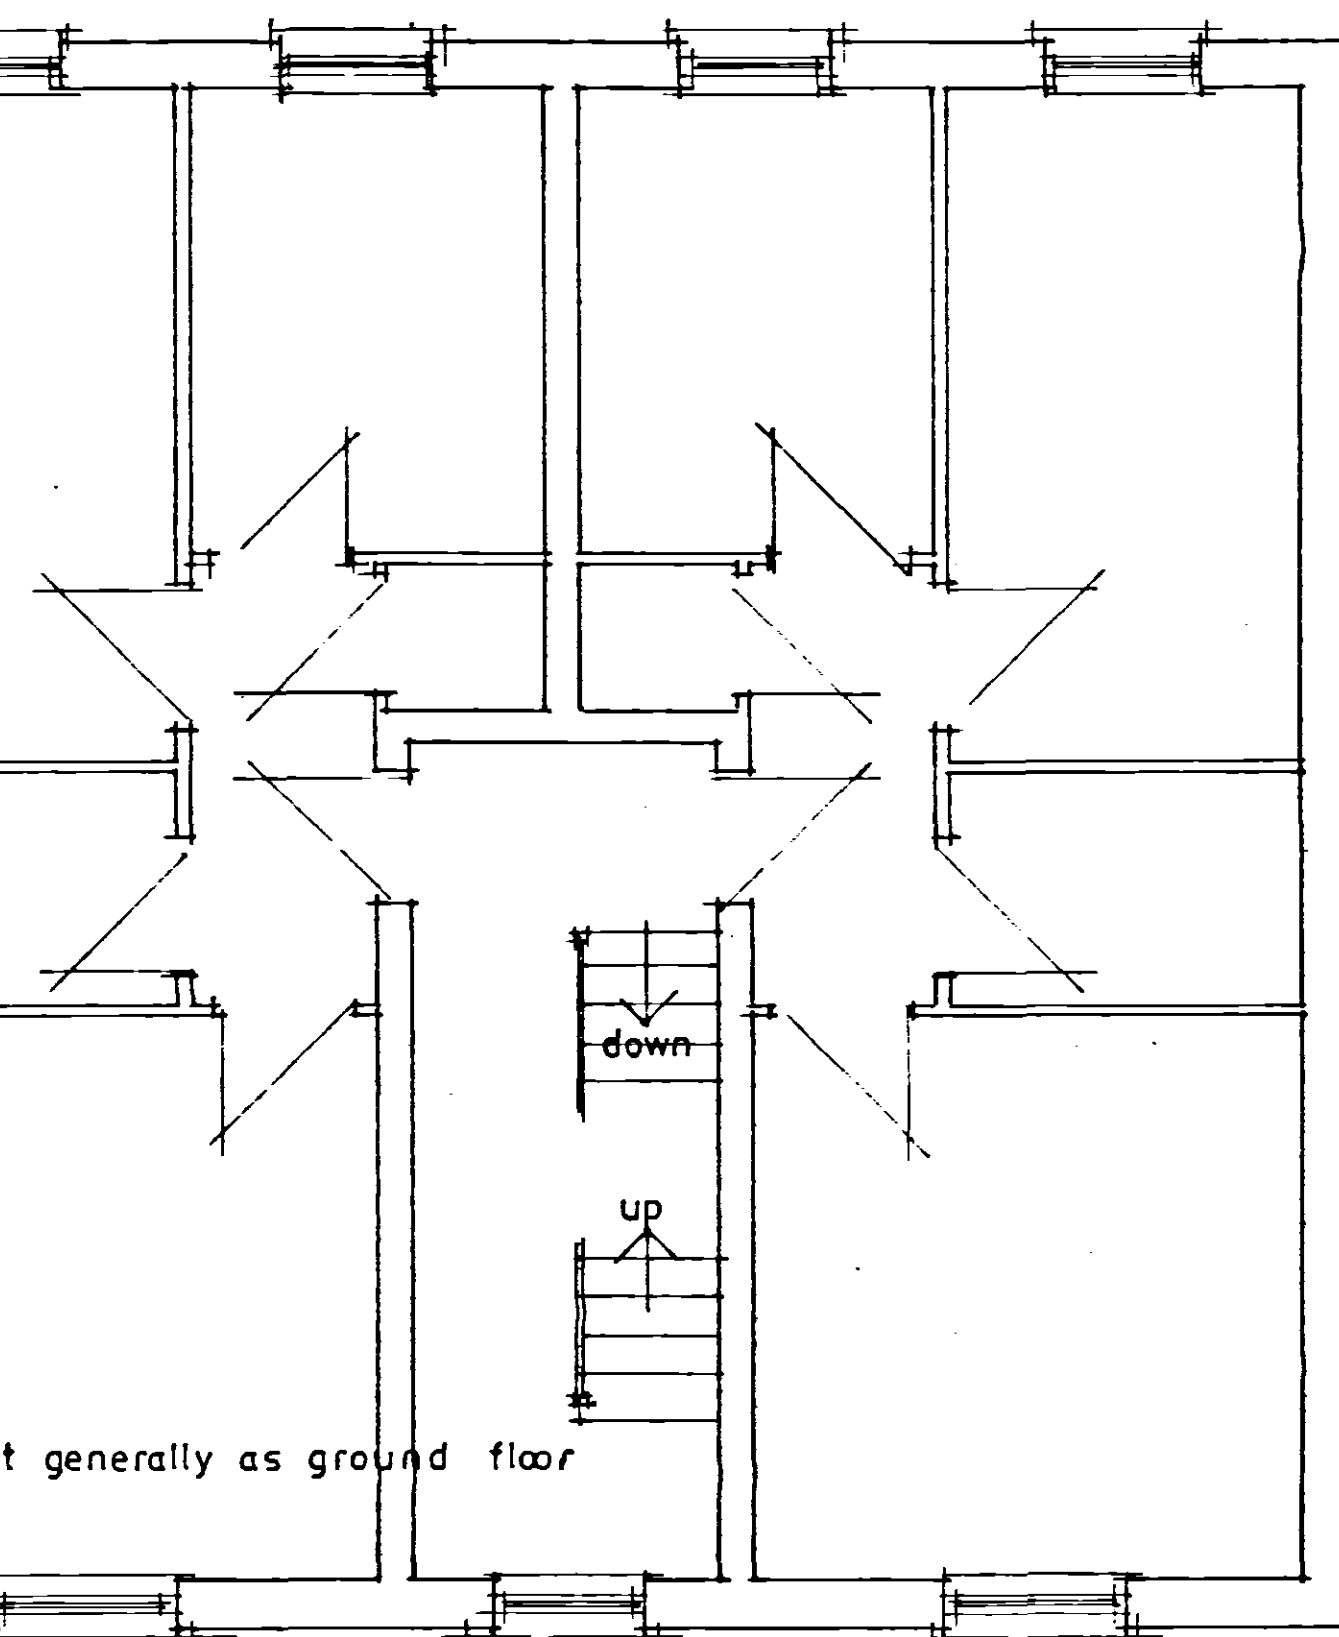

first & second floors

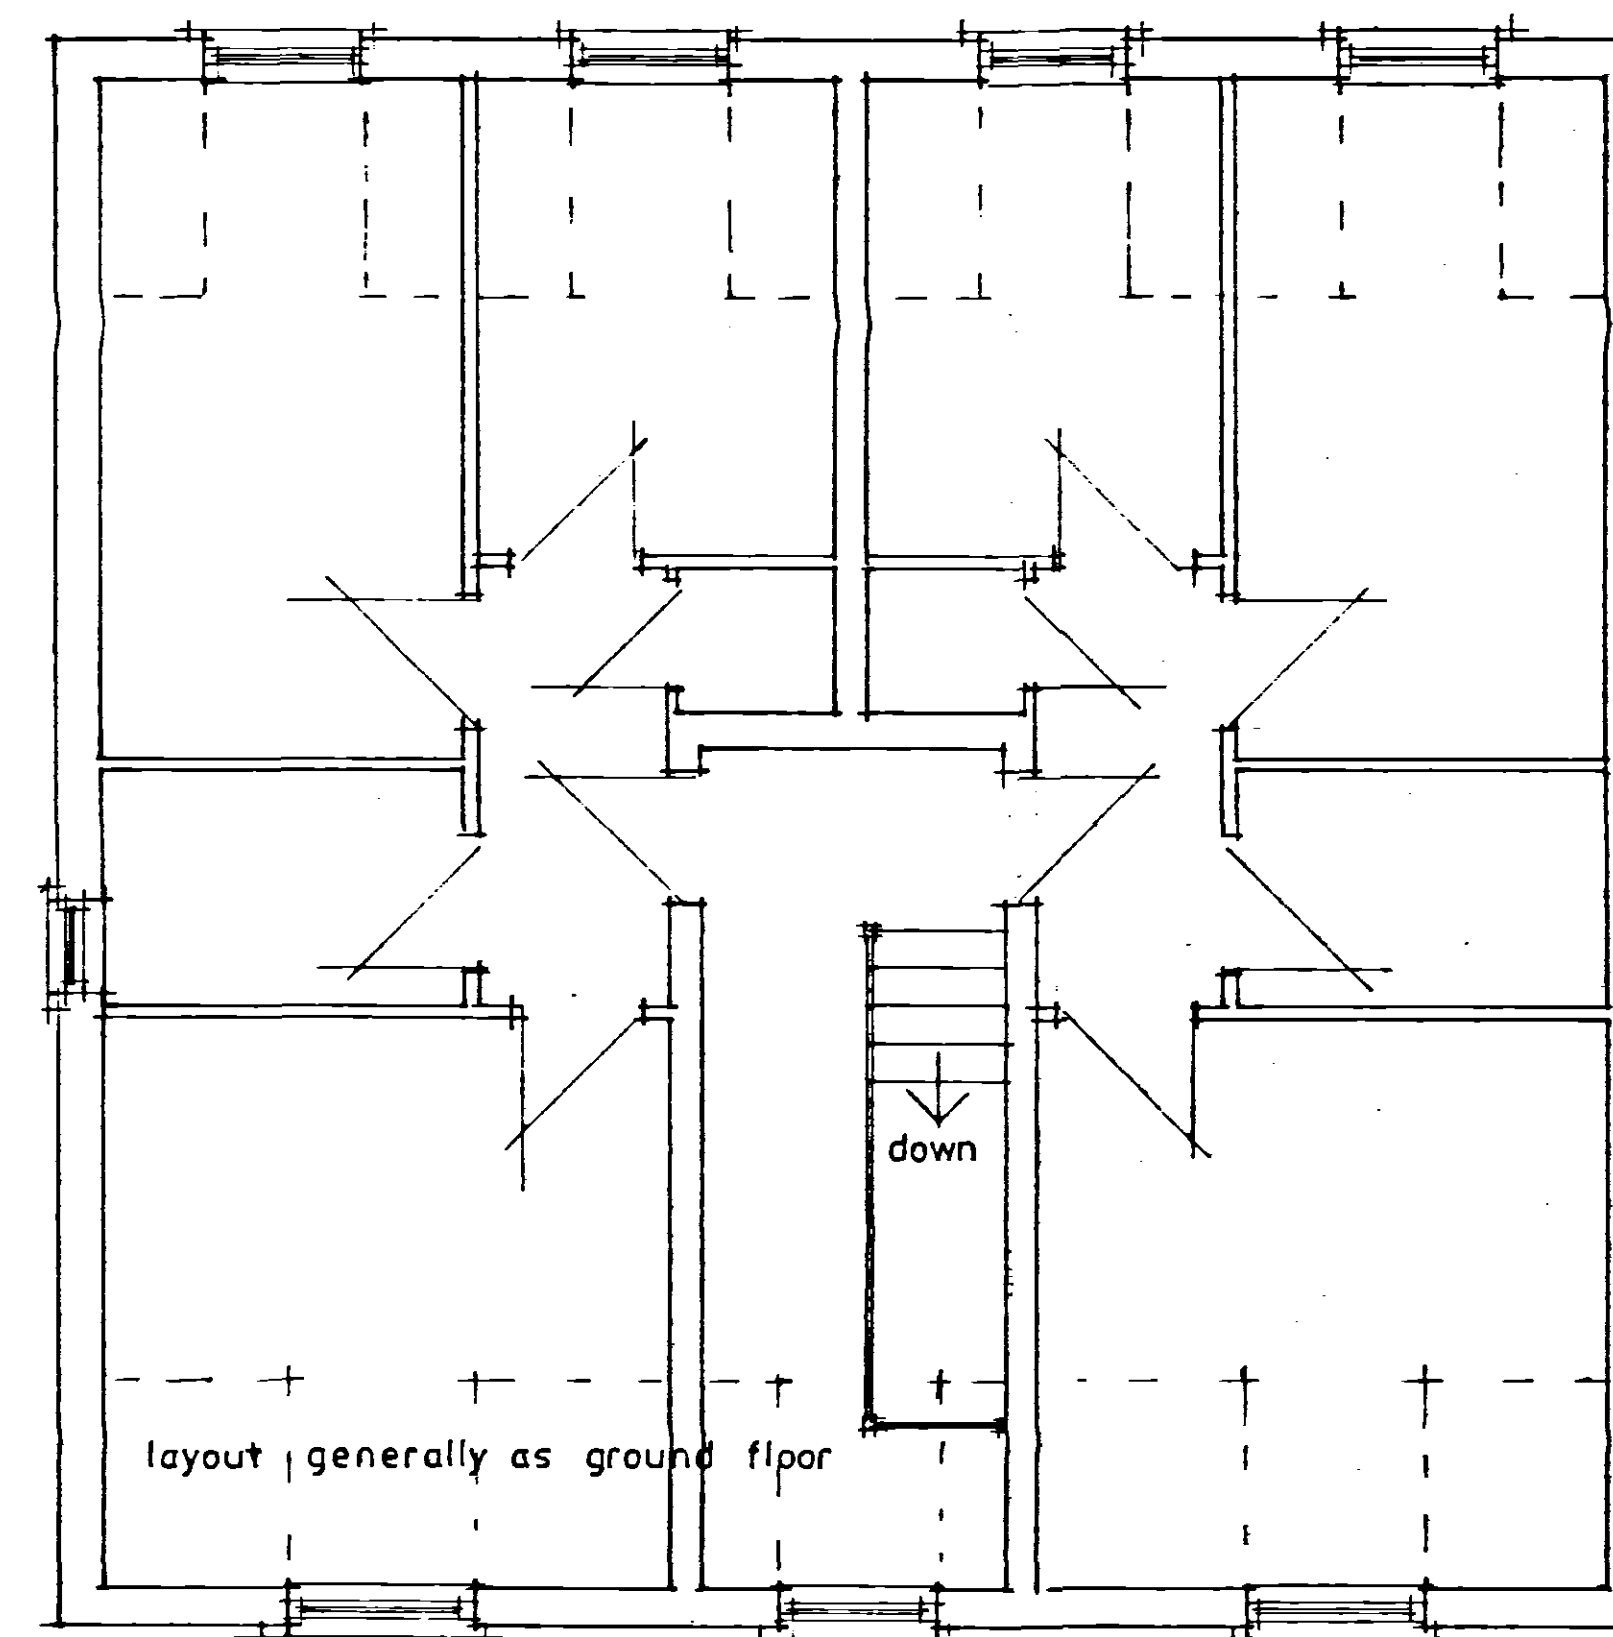

third floor

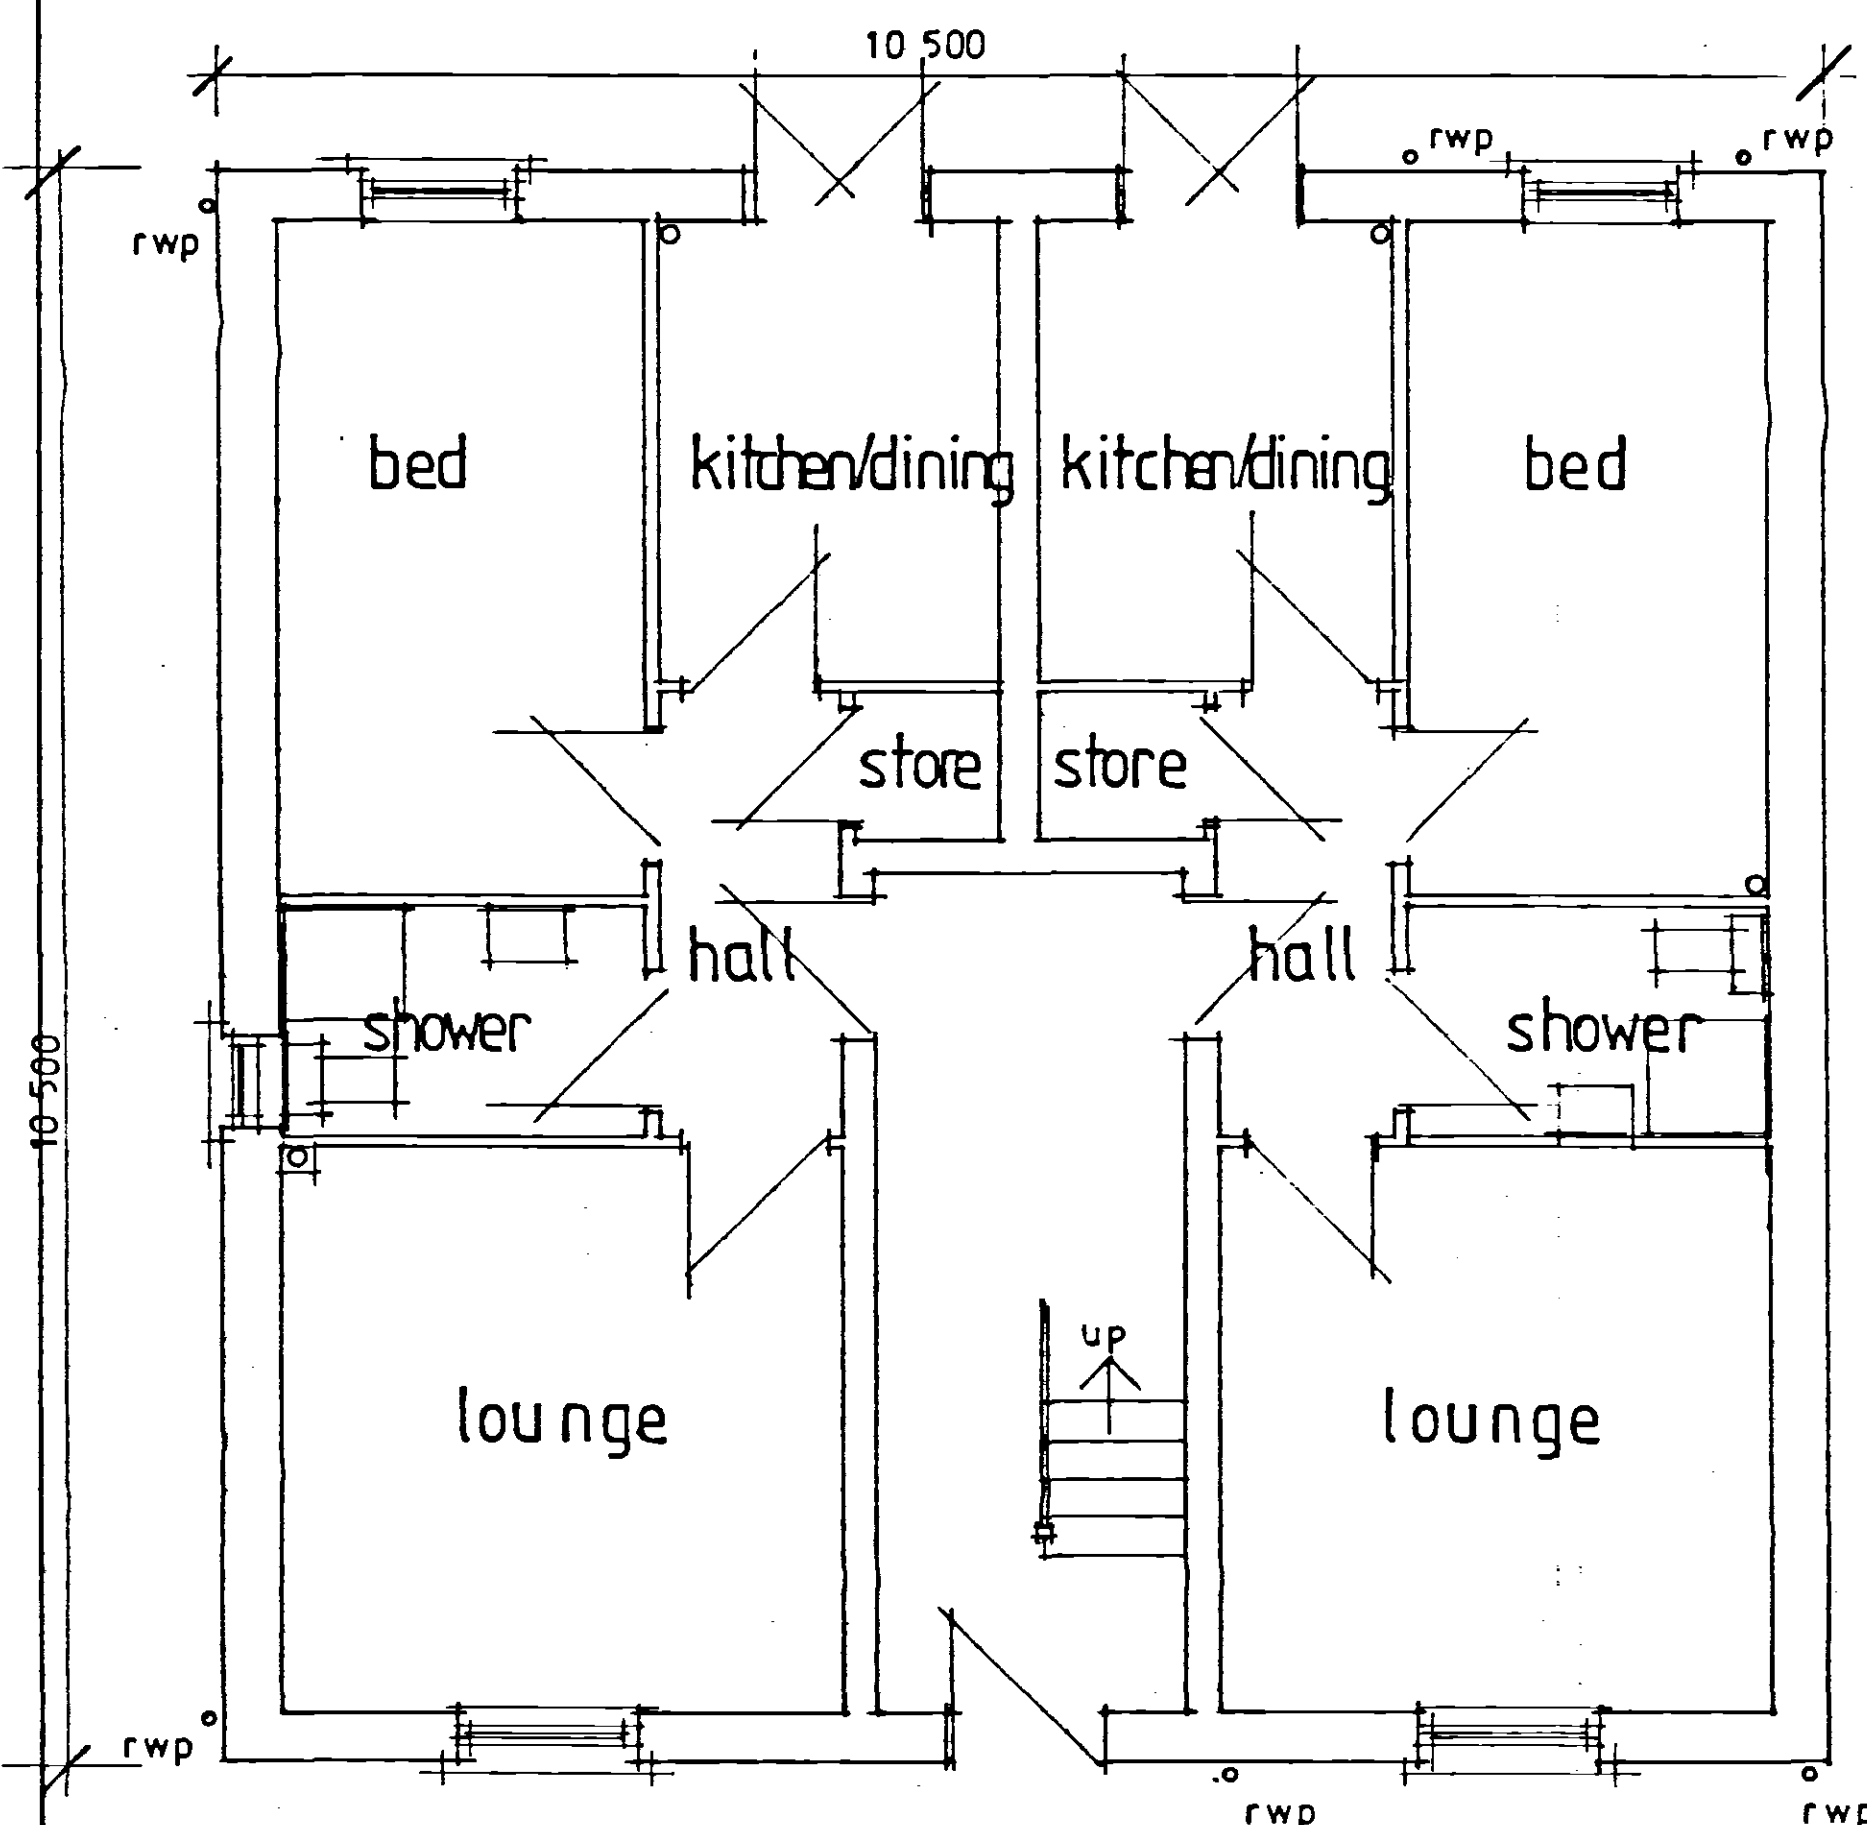

ground floor 1:50

DETERMINED PLAN

SHDC
Planning & Development
23 DEC 2004
Ref: 11051/04

revisions:

D. W. Bradley
chartered surveyor

Hawthorn Lodge, Church Lane, Algarkirk,
Boston, Lincs PE20 2HH
Tel : (01205) 460944
Fax : (01205) 460911
Mobile : 07946 569326
Email : dwb@dwbradley.force9.co.uk

client: **MR T HO**

project: **REPLACEMENT
DWELLINGS AT
52 & 54 WINSOVER
ROAD, SPALDING**

title: **GENERAL**

date: **NOV 2004** scales:

RICS drg.no. **0480/1**