

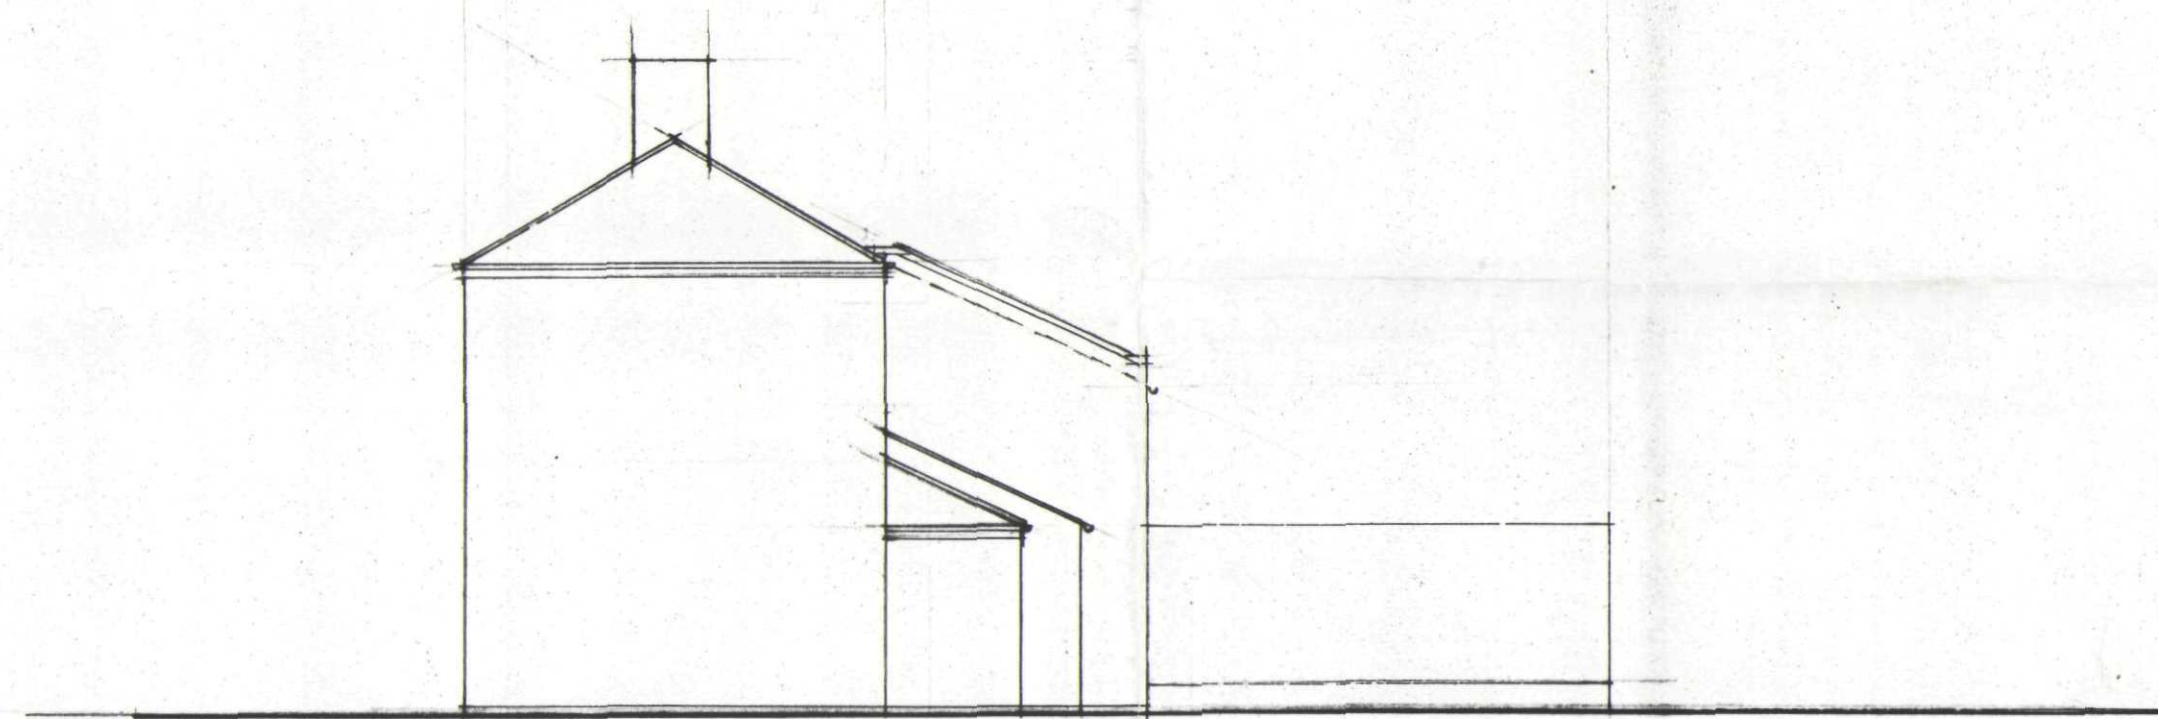
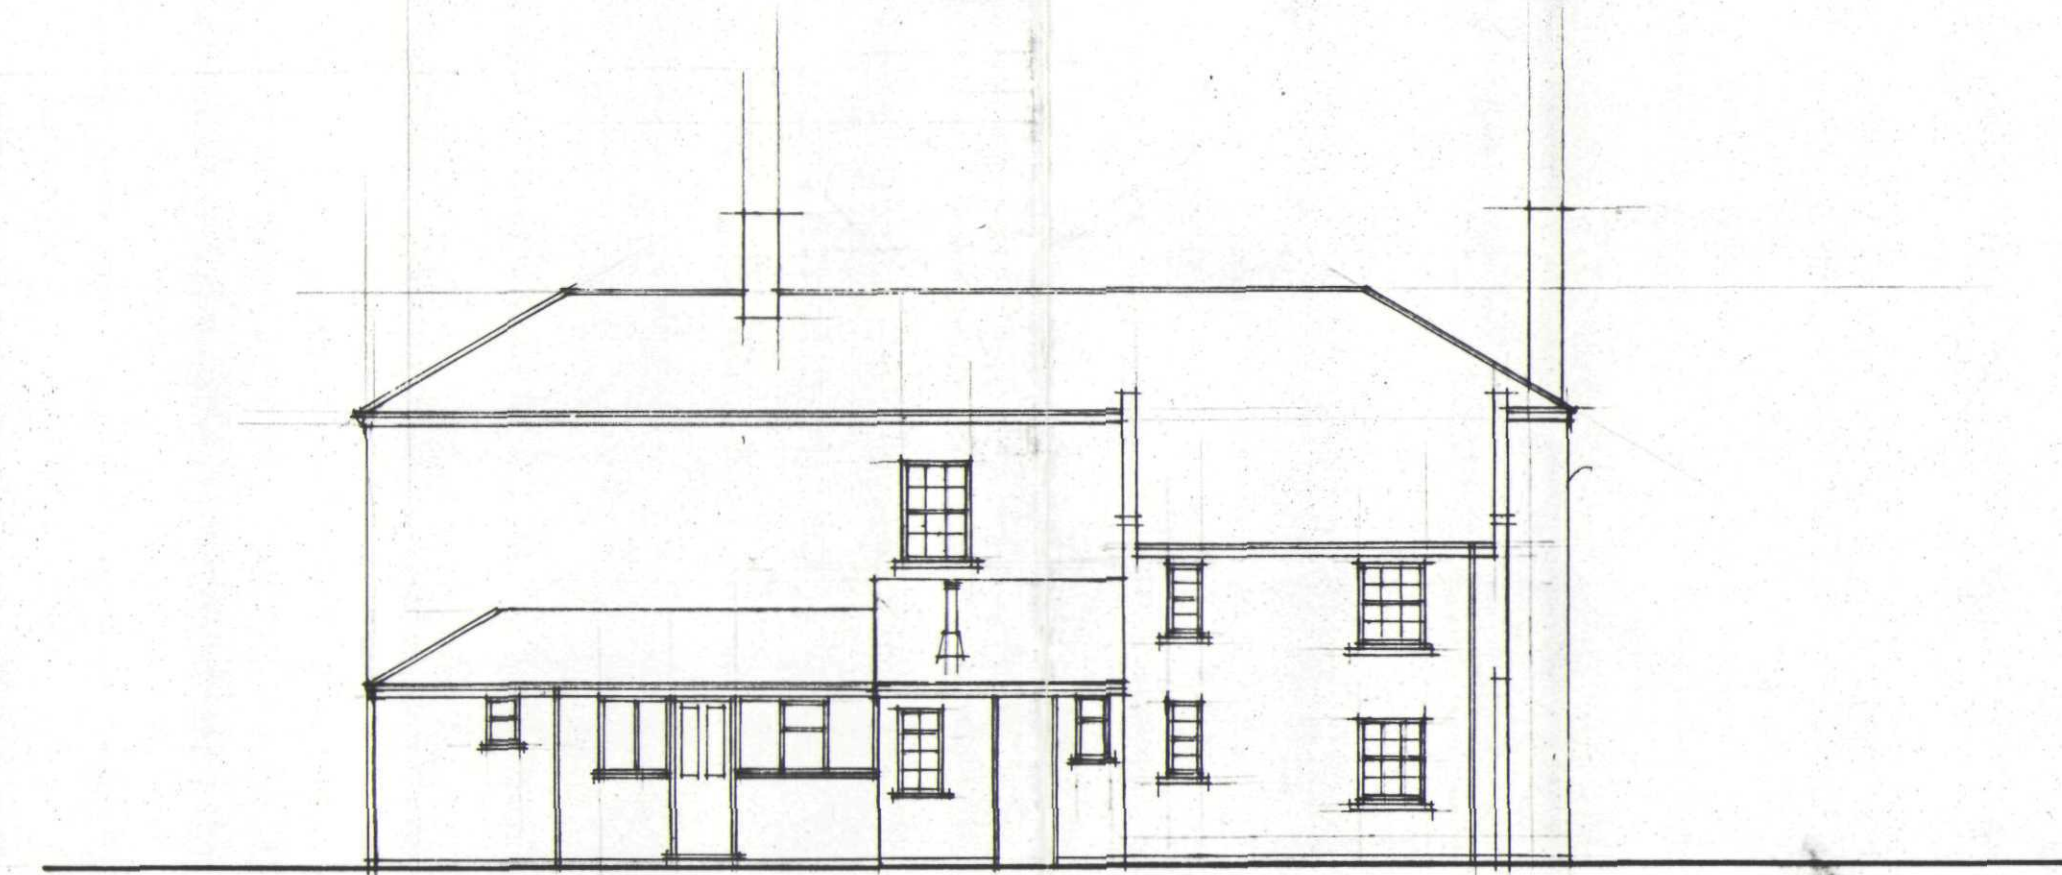


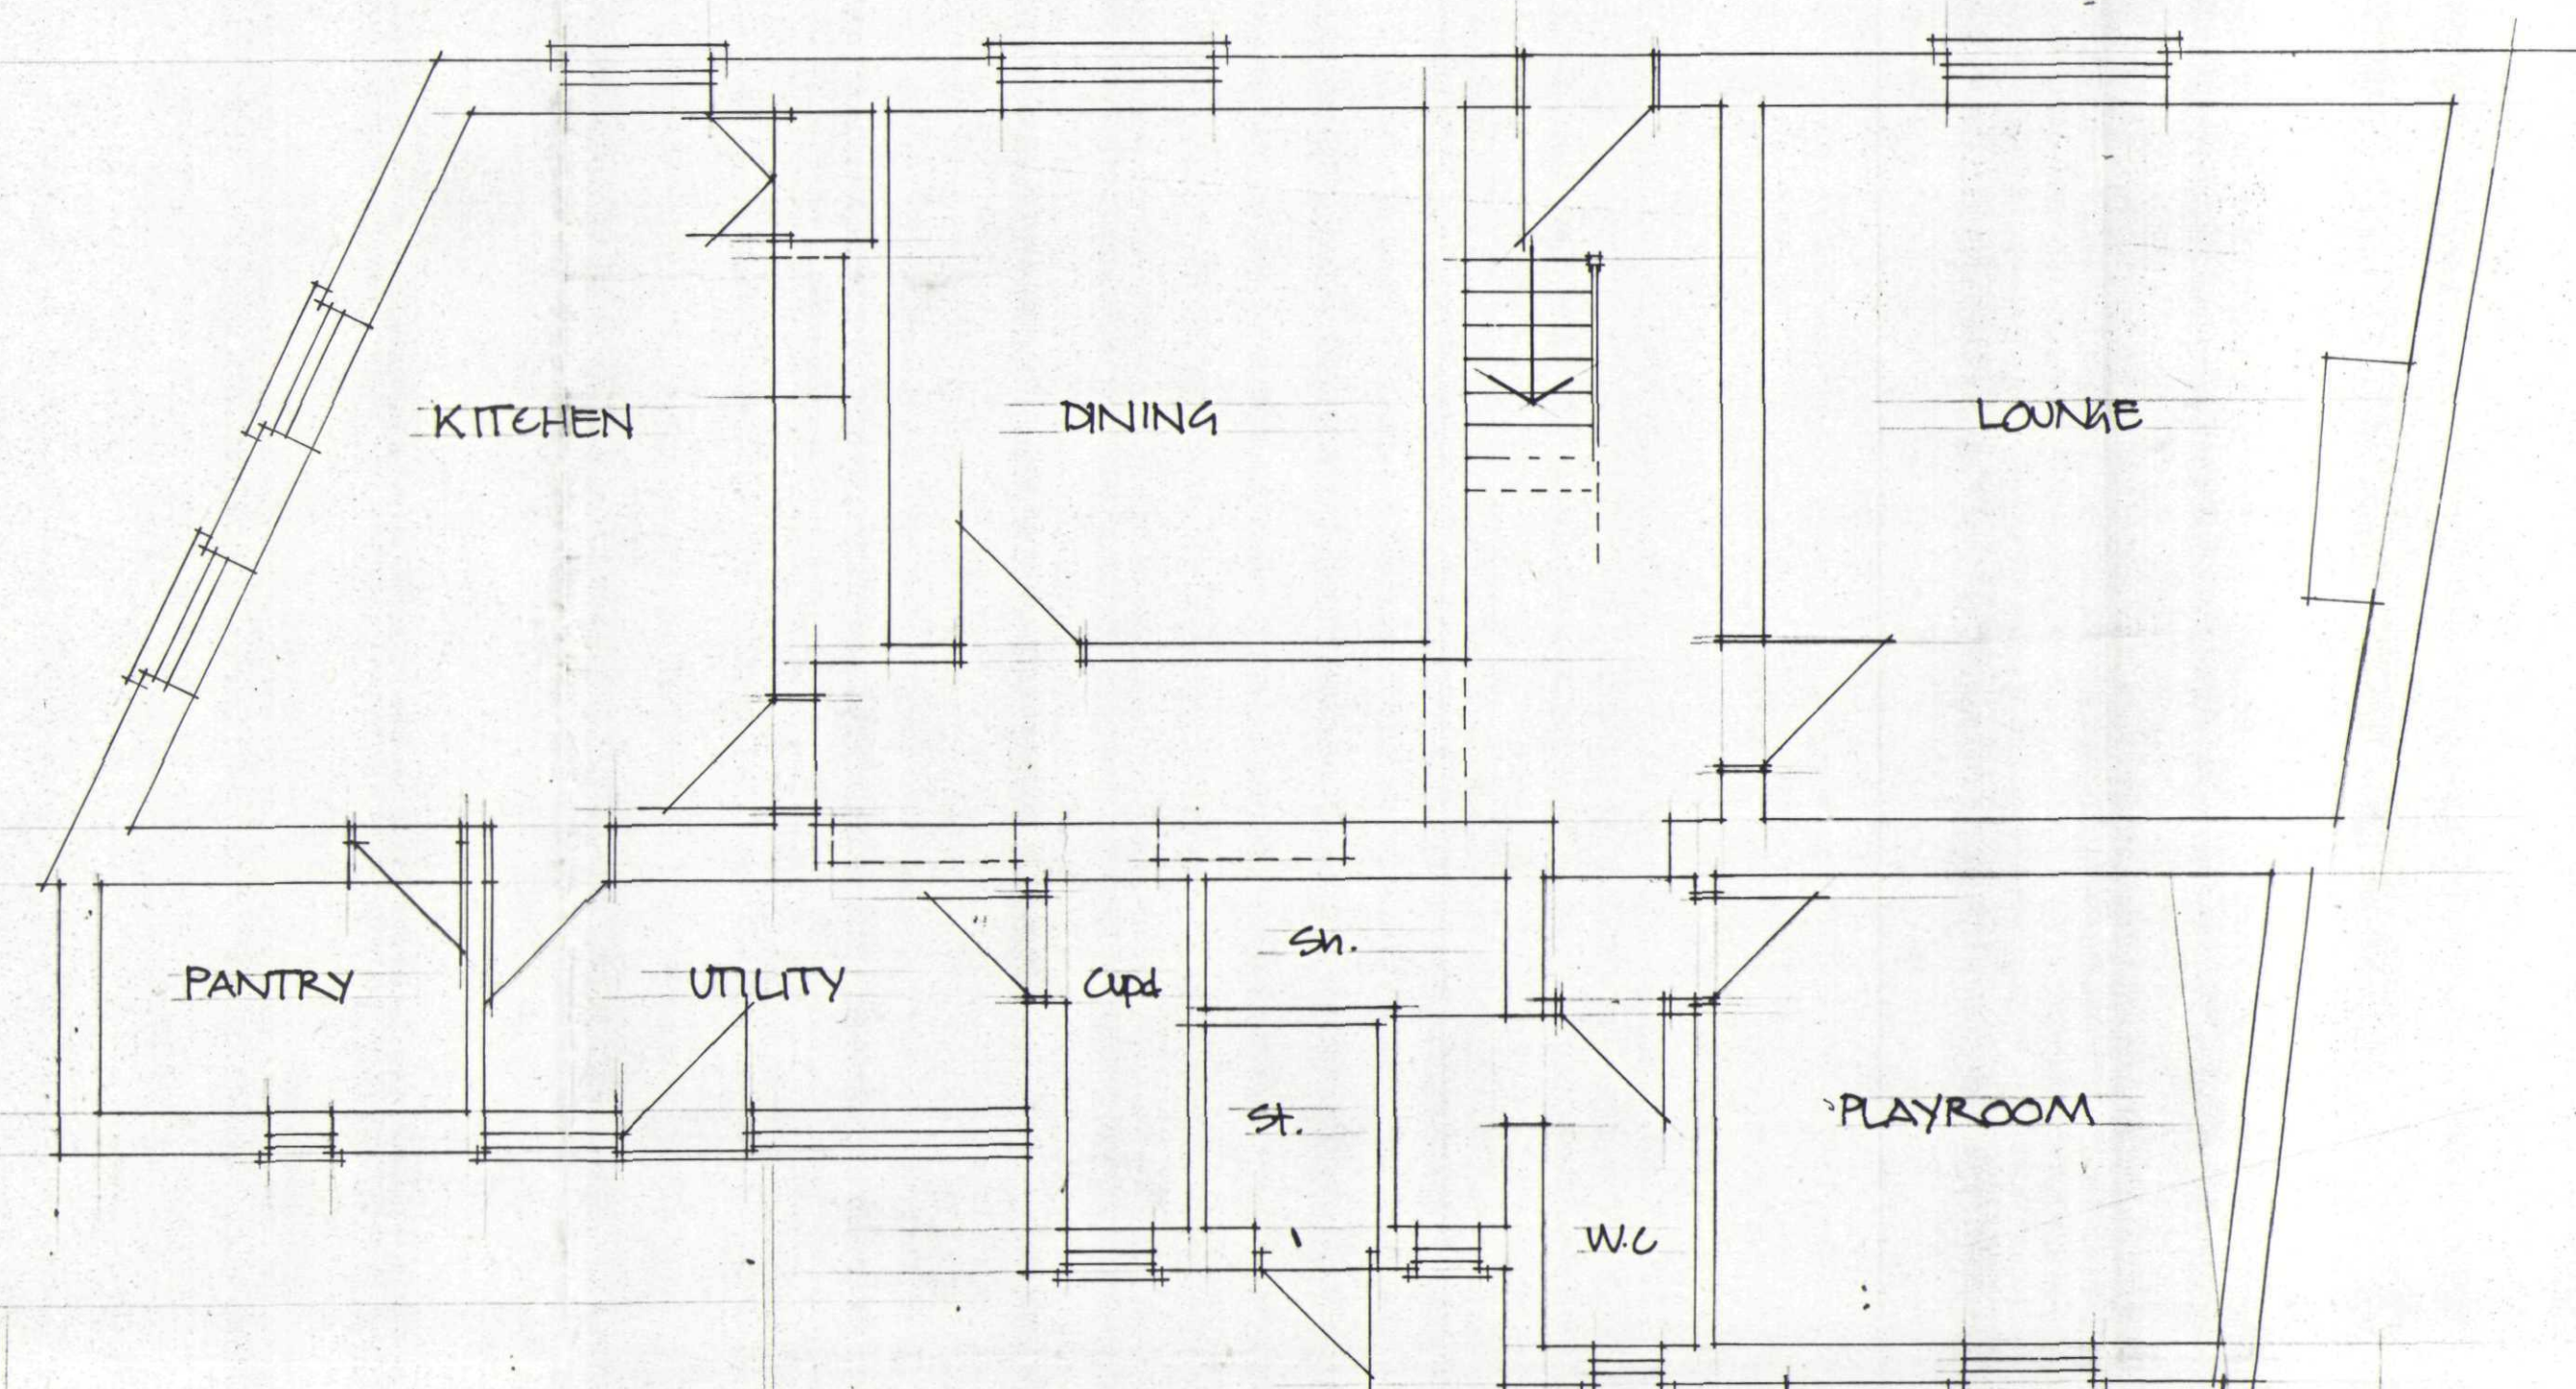

**DETERMINED
PLAN**

SHDC
Planning & Development
- 9 DEC 2005
Ref: 1683/05

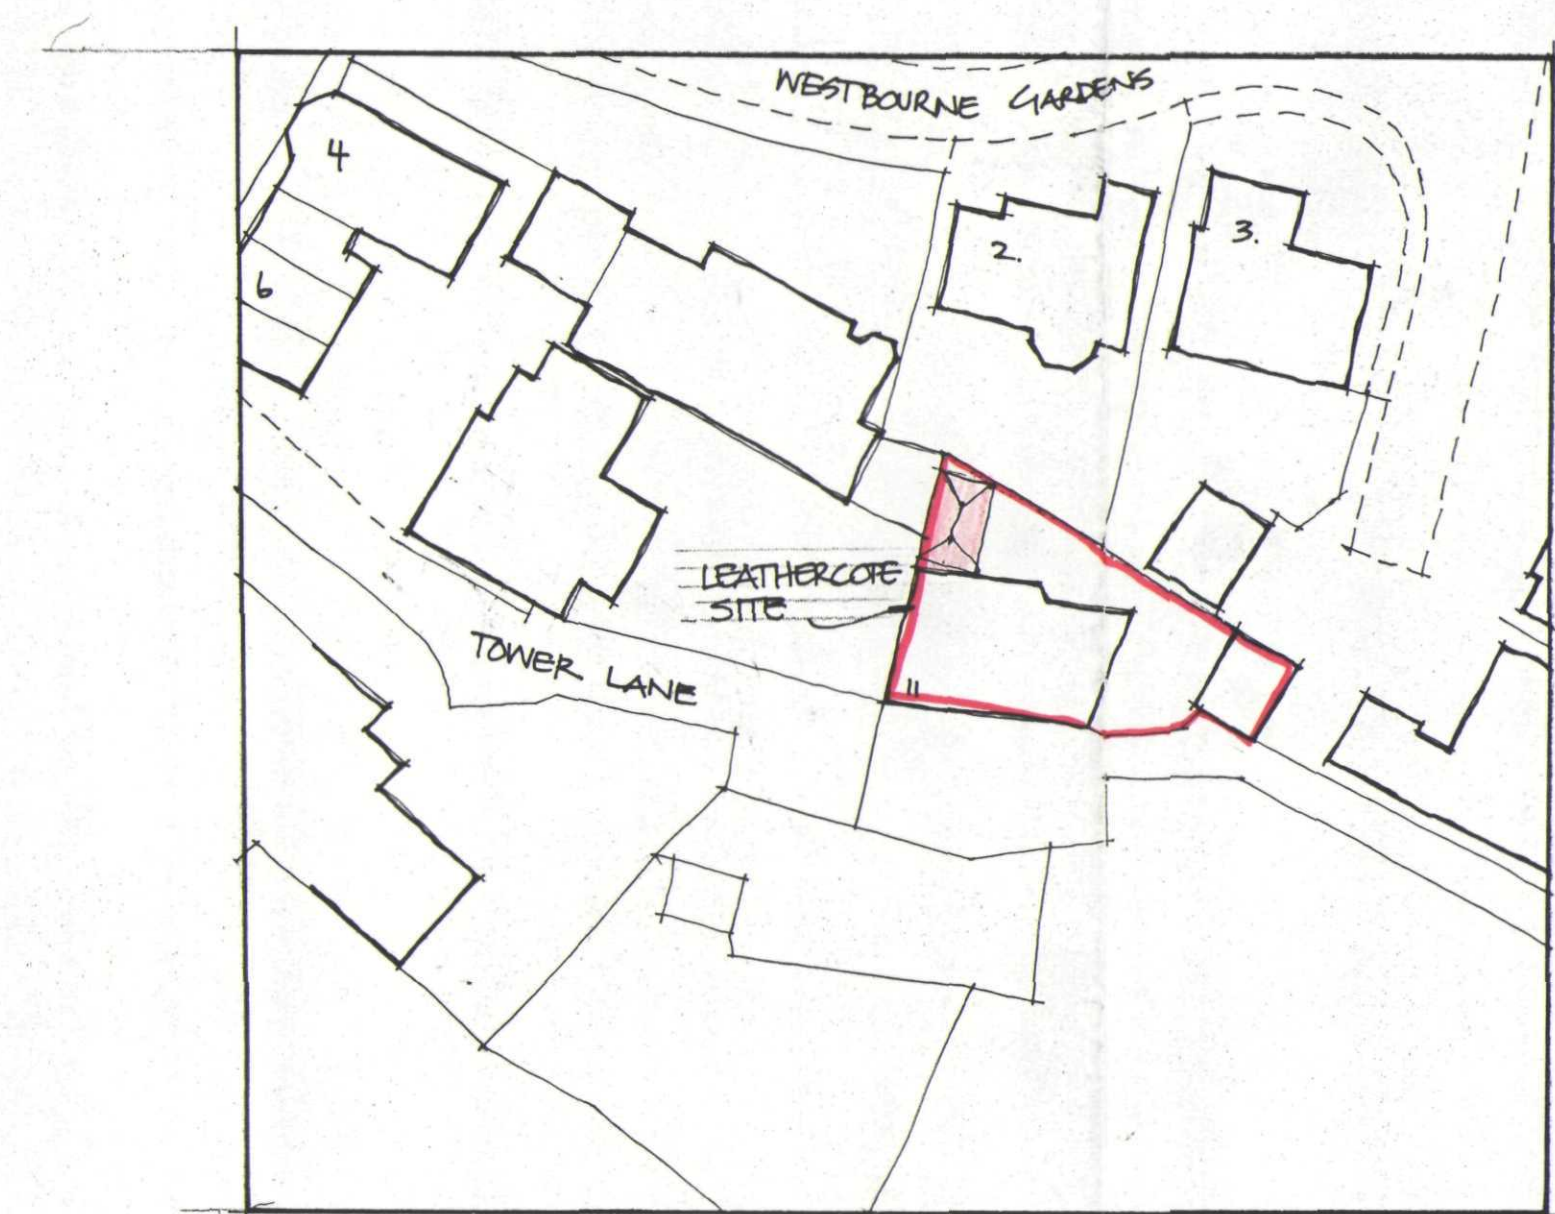

EXISTING GROUND FLOOR LAYOUT

BLOCK PLAN SCALE 1:500

ISSUE	DESCRIPTION	APPR'd	DATE
PODDINGTONS Architectural Design Consultants Est. 1969 Unit 7, The Flaxmill, Flaxmill Lane, Pinchbeck, Spalding, Lincs. PE11 3XG Tel. (01775) 720868 Fax. (01775) 720877			
Client:	Mr. & Mrs. D. Pite.		
Project:	Proposed Alterations & Extension To Existing Dwelling.		
Drawing:	Leathercote House, Tower Lane, Spalding.		
Drawn:	Scale:	Date:	Checked: Approved:
R.M.	1:50	Nov. 2005	
Drg. No.	3256 - 001		Rev.