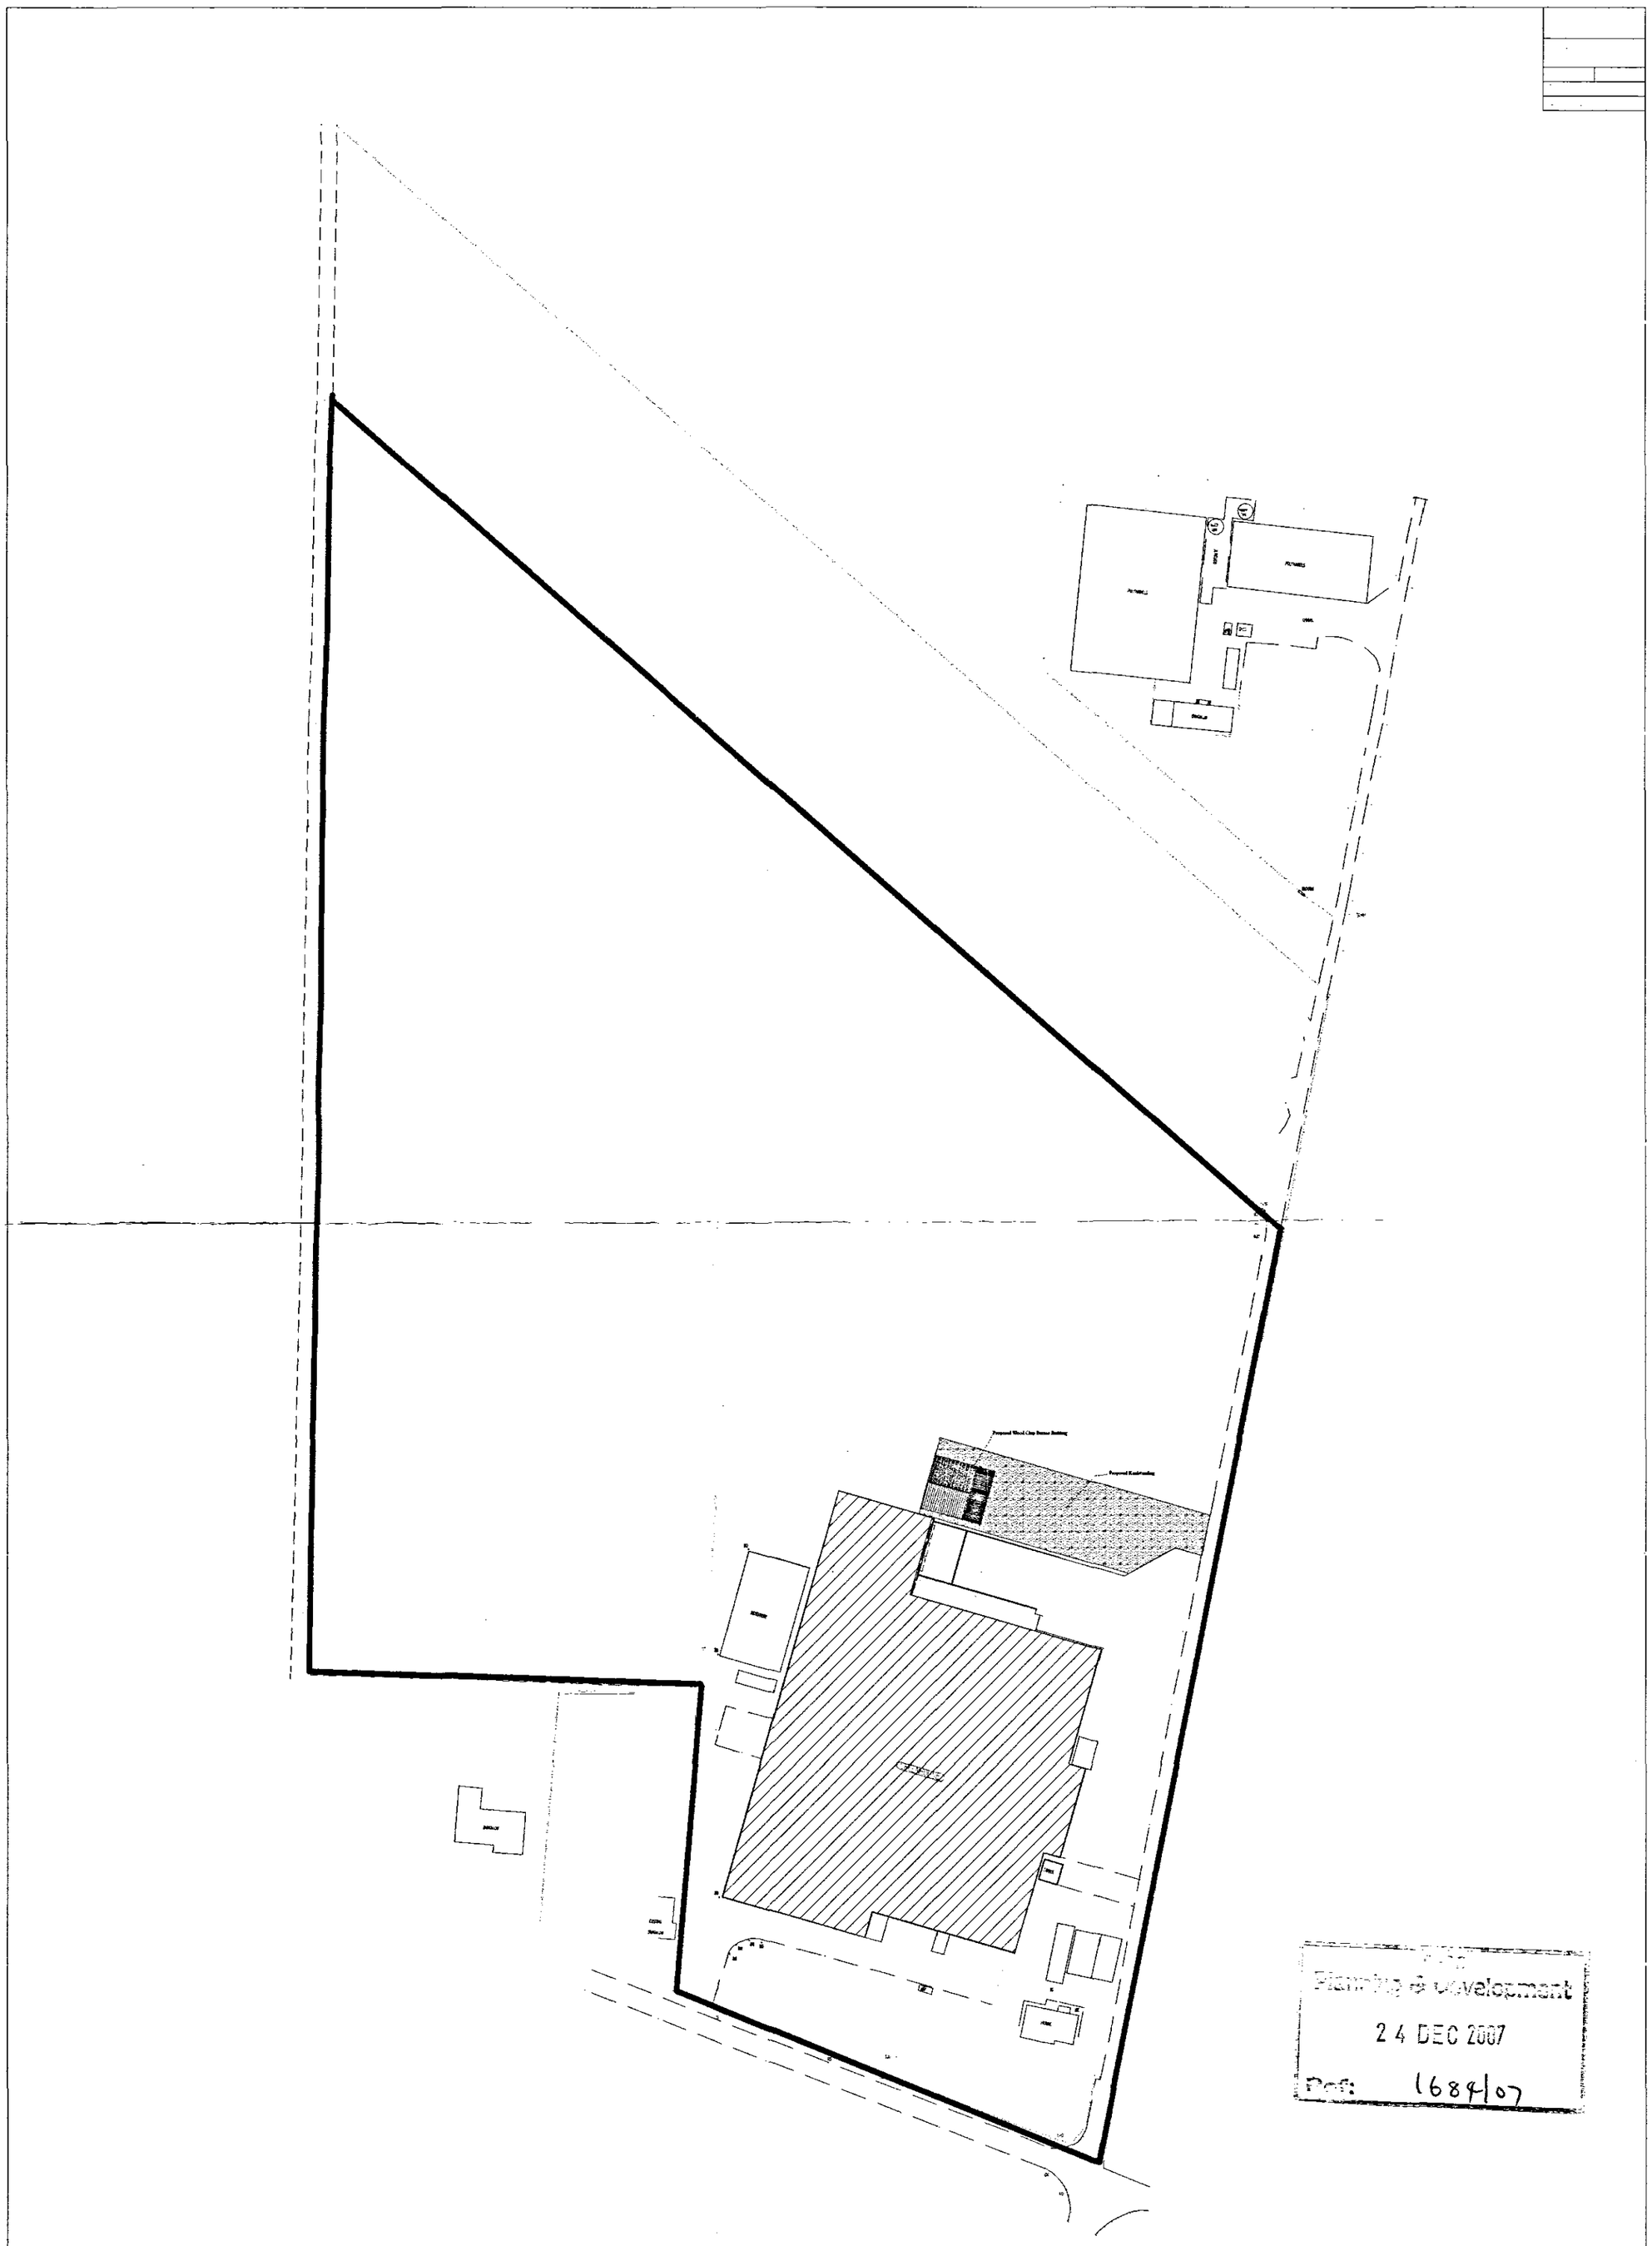


Planning & Development

24 DEC 2007

Ref: 1684/07

Location Plan - 1:1250
Bridge Farm Nurseries

DETERMINED PLAN