

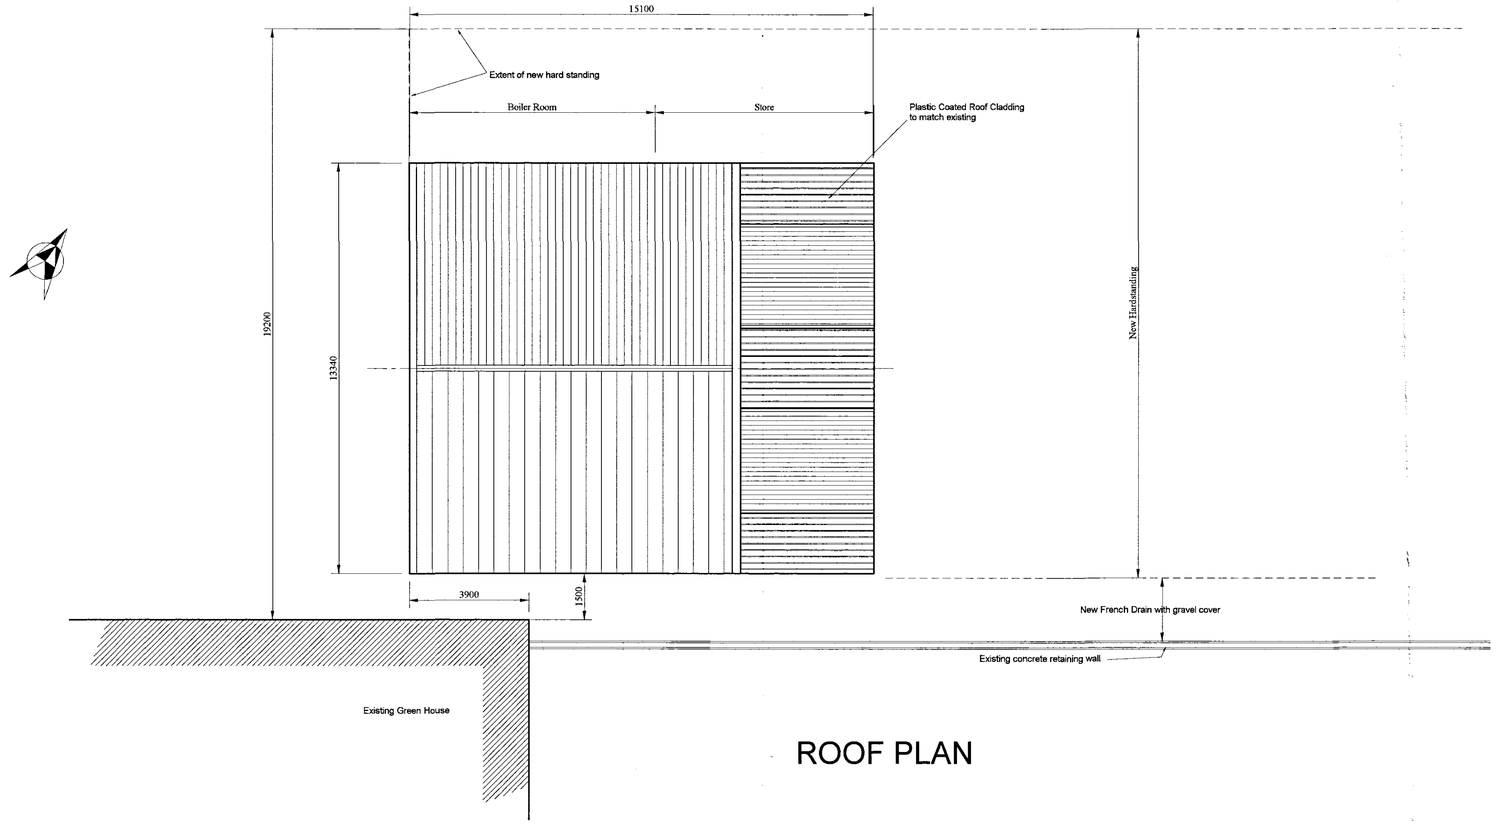



ROOF PLAN

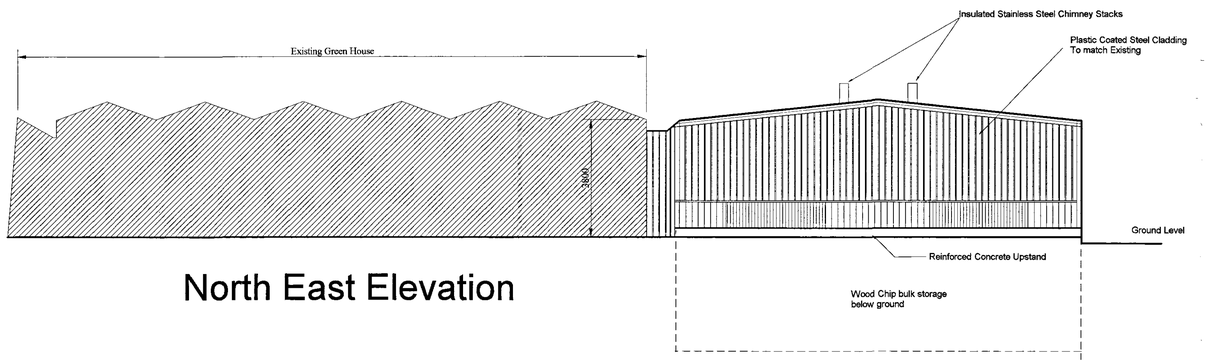


North East Elevation

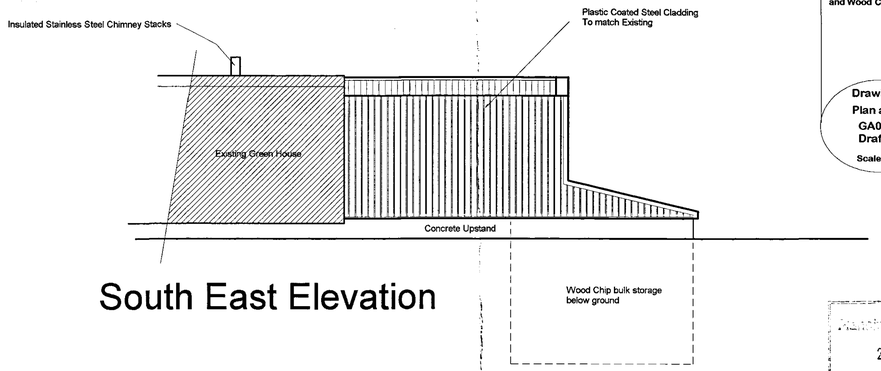

South East Elevation

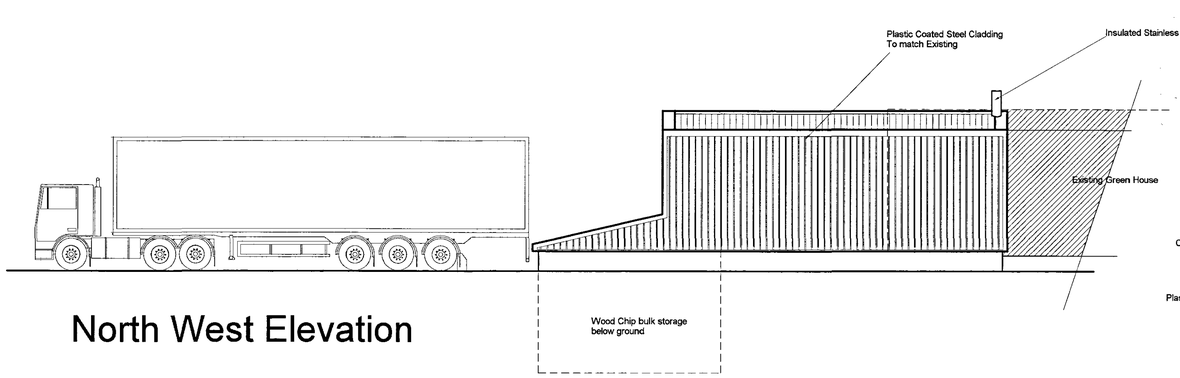

North West Elevation

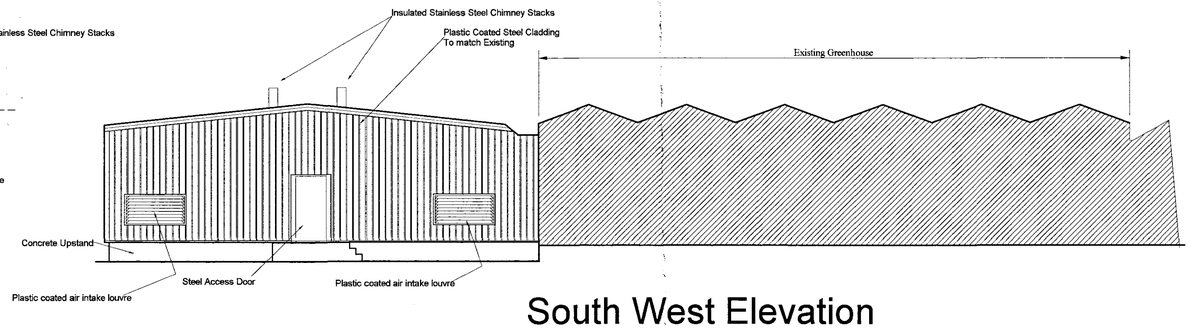

South West Elevation

RPS
CONSTRUCTION LTD
ROBERTON LODGE · JOHN'S GATE
FLEET I TN · HOLBEACH
LINCOLNSHIRE · PE12 6QD
Telephone : +44 (0)1406 426288
Facsimile : +44 (0)1406 426280
e.mail : rps@rpsconstruction.co.uk

REVISIONS

Client
RPS Construction Ltd

Site
Bridge Farm Nurseries

Project
Proposed Wood Chip Boiler Room and Wood Chip Store

Drawing Reference
Plan and Elevations
GA01
Draft

Scale - 1:100 (A1)

Planning Department
24 DEC 2007
1684/07