
DETAIL 2

ALLISON HOMES WOOLRAM WYGATE

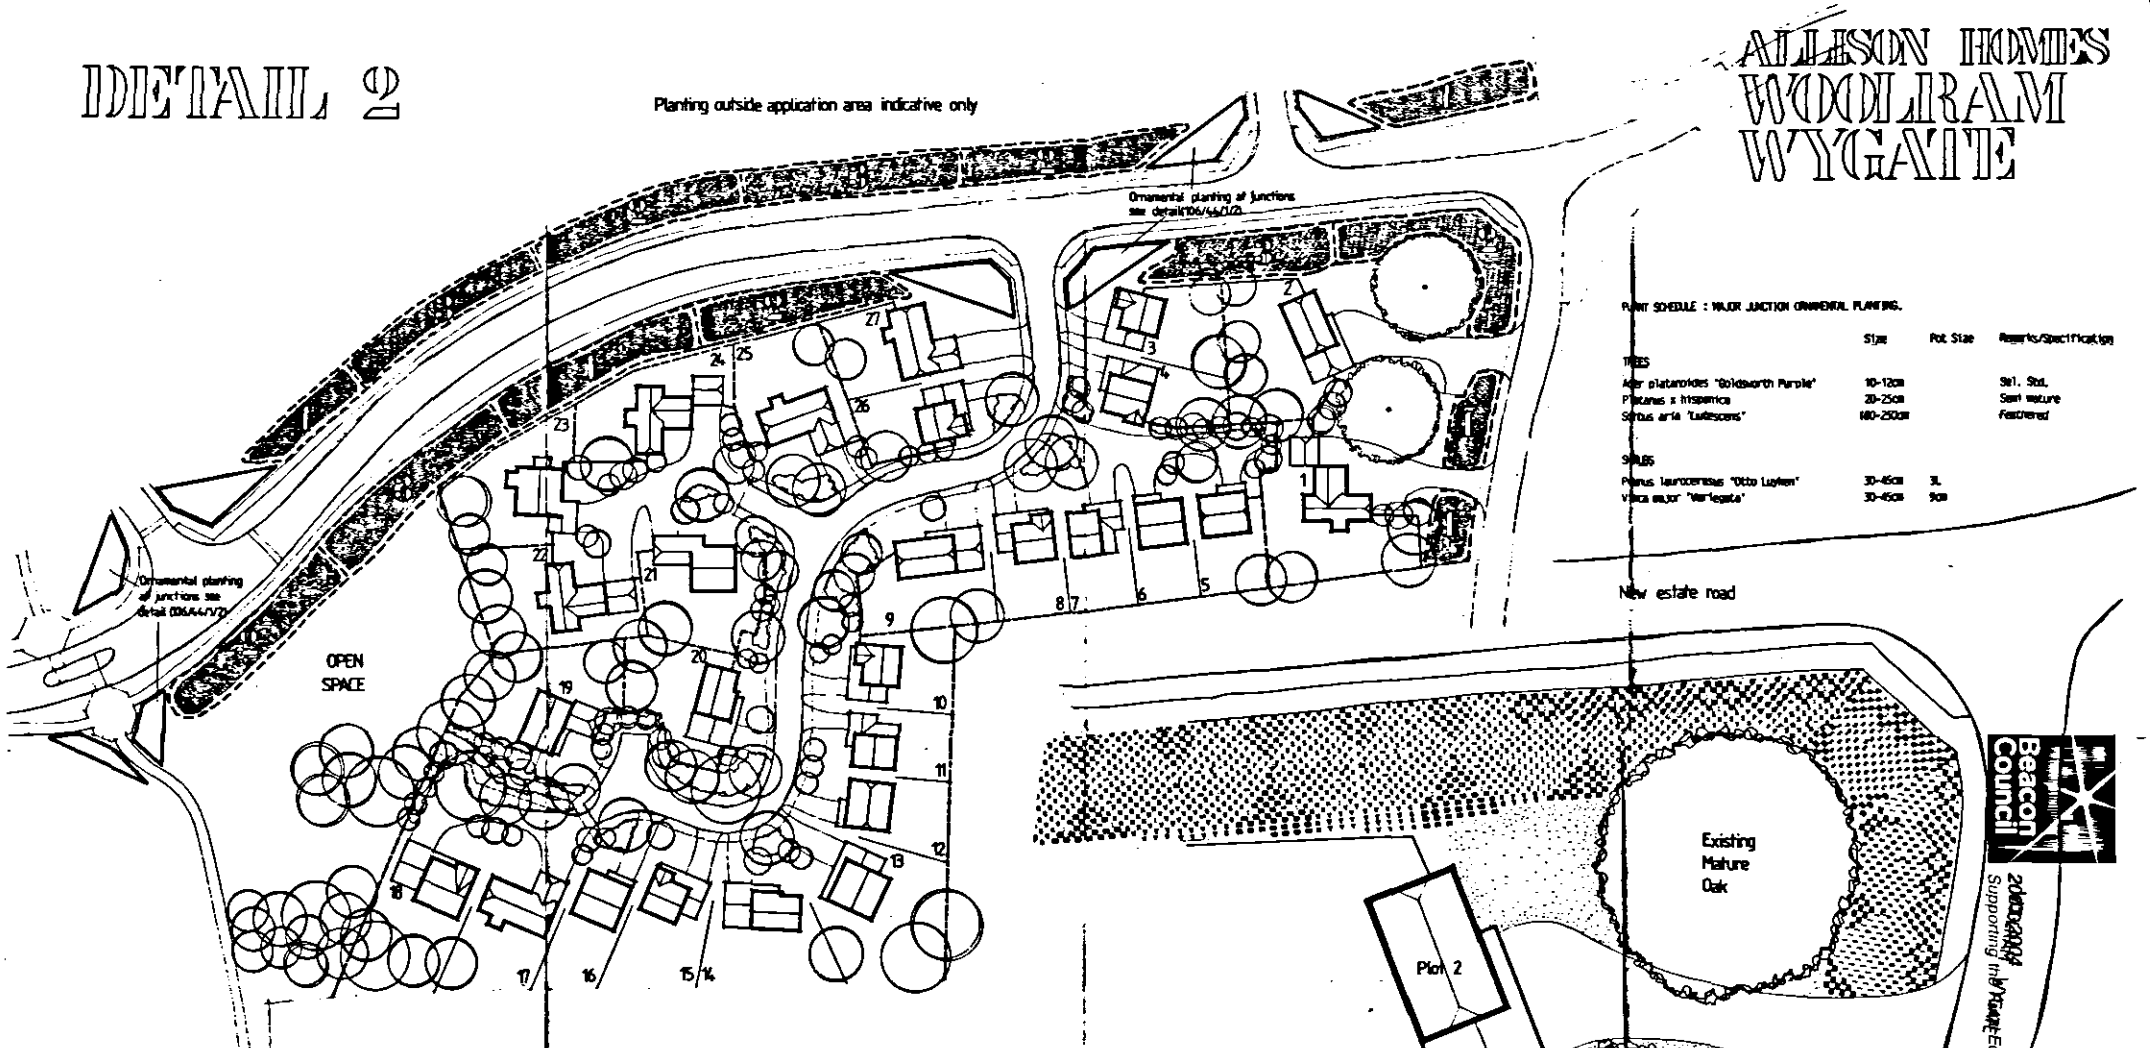

PLANT SCHEDULE : MAJOR JUNCTION ORNAMENTAL PLANTING.

	Size	Pot Size	Remarks/Specification
TREES			
Acer platanoides "Goldsworth Purple"	10-12cm		Stl. Std.
Platanus x hispanica	20-25cm		Semi Mature
Sorbus aria "Lutescens"	180-250cm		Feathered
SHRUBS			
Prunus laurocerasus "Otto Luyken"	30-45cm	3L	
Vinca major "Variegata"	30-45cm	9cm	

MATRICES PLANTING SCHEDULE

Symbol	Description	Size	Pot Size	Remarks/Specification
SHRUBS				
A	Amelanchier lamarckii	60-90cm		1+1 Trans
B	Buddleia davidii	45-60cm		
C	Cornus sanguinea	60-90cm	3L	1+1 Trans min 3 breaks
CF	Cornus stolonifera 'Flaviramea'	45-60cm		
CO	Corylus avellana	90-120cm		1+2 Trans
I	Ilex aquifolium	45-60cm	2L	
M	Mahonia aquifolium	20-40cm		
O	Olearia x haastii	30-45cm	3L	
P	Prunus lusitanica	30-45cm	3L	
RM	Rosa moyesii	45-60cm		
RR	Rosa rubrifolia	45-60cm		
R	Rosa rugosa 'Alba'	45-60cm		2yr bushy min 3 breaks
RU	Rubus coccburnianus	60-90cm		
S	Salix elaeagnos	1.2-1.5m		0+2 Trans
SS	Spiraea nipponica 'Snowmound'	30-45cm	3L	
T	Taxus baccata	30-45cm	3L	
V	Viburnum opulus	60-90cm		1+2 Trans

Symbol	Description	Size	Pot Size	Remarks/Specification
TREES				
E	Alnus glutinosa	1.8-2.4m		Feathered
+	Betula pendula	1.5-1.8m	3L	Feathered
+	Fraxinus excelsior	16-18cm	10L	E.H.S.
*	Fraxinus excelsior	10-12cm		Stl std
0	Populus tremula	60-90cm		1+1 Trans
**	Prunus avium 'Plena'	90-120cm		Transplant
:	Prunus padus	60-90cm		Transplant
**	Quercus robur	30-45cm		1+2
*	Sorbus aucuparia	8-10cm		Standard
*	Sorbus aucuparia	1.8-2.1m		Feathered

Beacon Council

Supporting the Wyre Economy

SOUTH HOLLAND DISTRICT COUNCIL

LANDSCAPE DETAIL

Dwg 106/44/1/3 Scale 1:500 AUG 1991

ROBERT DOUGHTY CHARTERED TOWN PLANNER & LANDSCAPE ARCHITECT
32 High Street, Helpringham, nr SLEAFORD, Lincolnshire, NG34 0RA.
Telephone Swaton(0529 21) 646/7