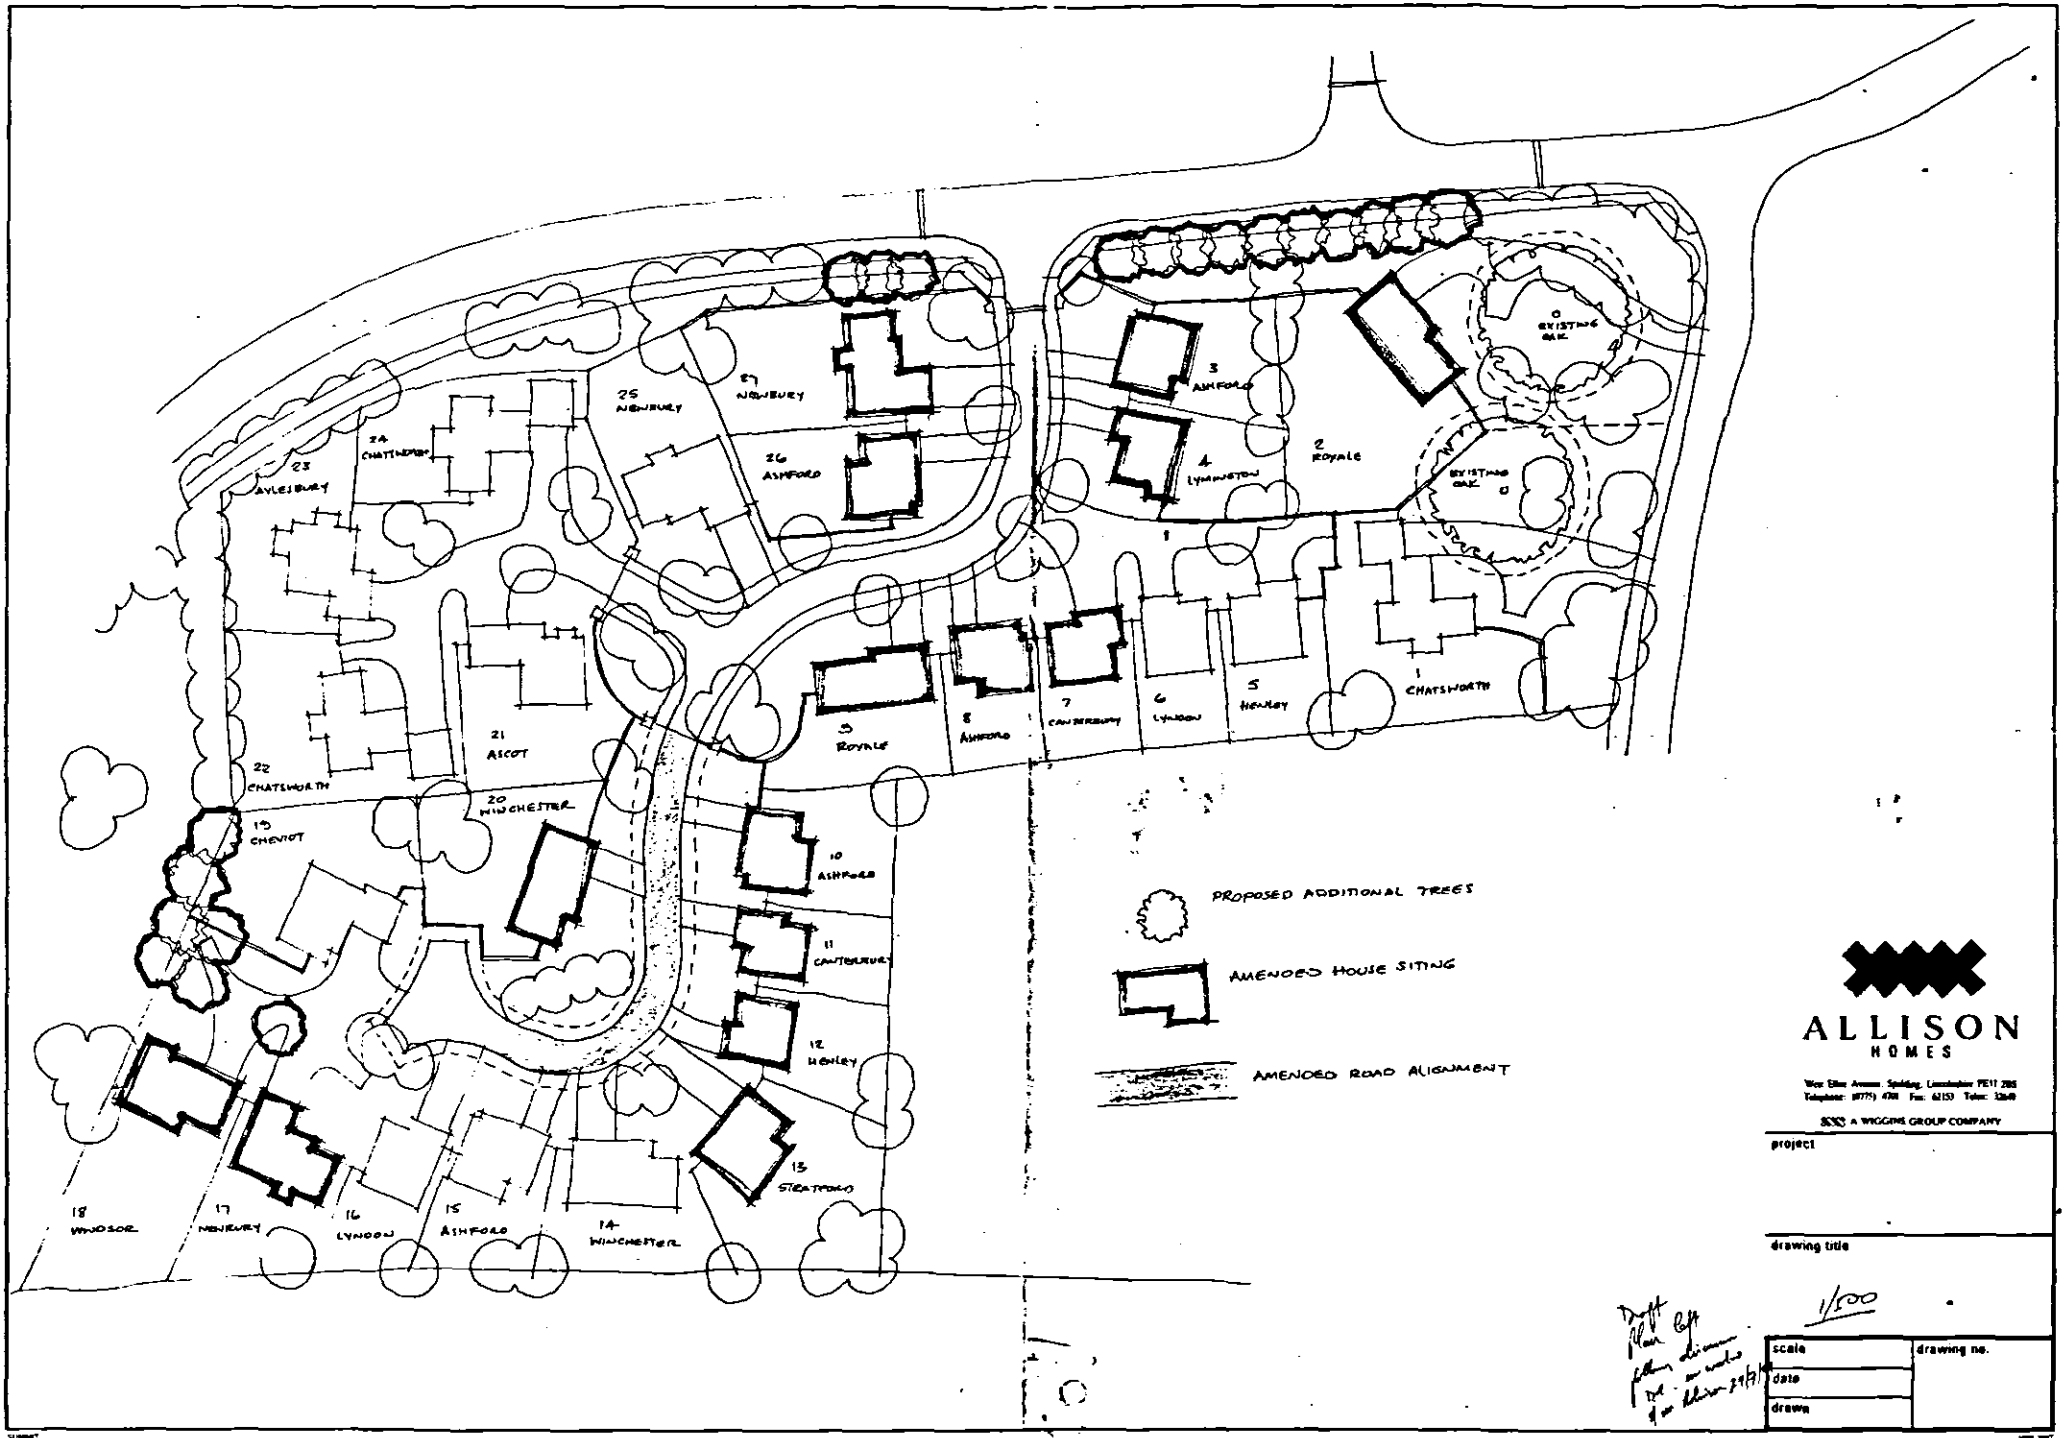

PROPOSED ADDITIONAL TREES
AMENDED HOUSE SITING
AMENDED ROAD ALIGNMENT
ALLISON HOMES
A WIGGINS GROUP COMPANY
project
drawing title
1/500
scale
drawing no.
date
drawn