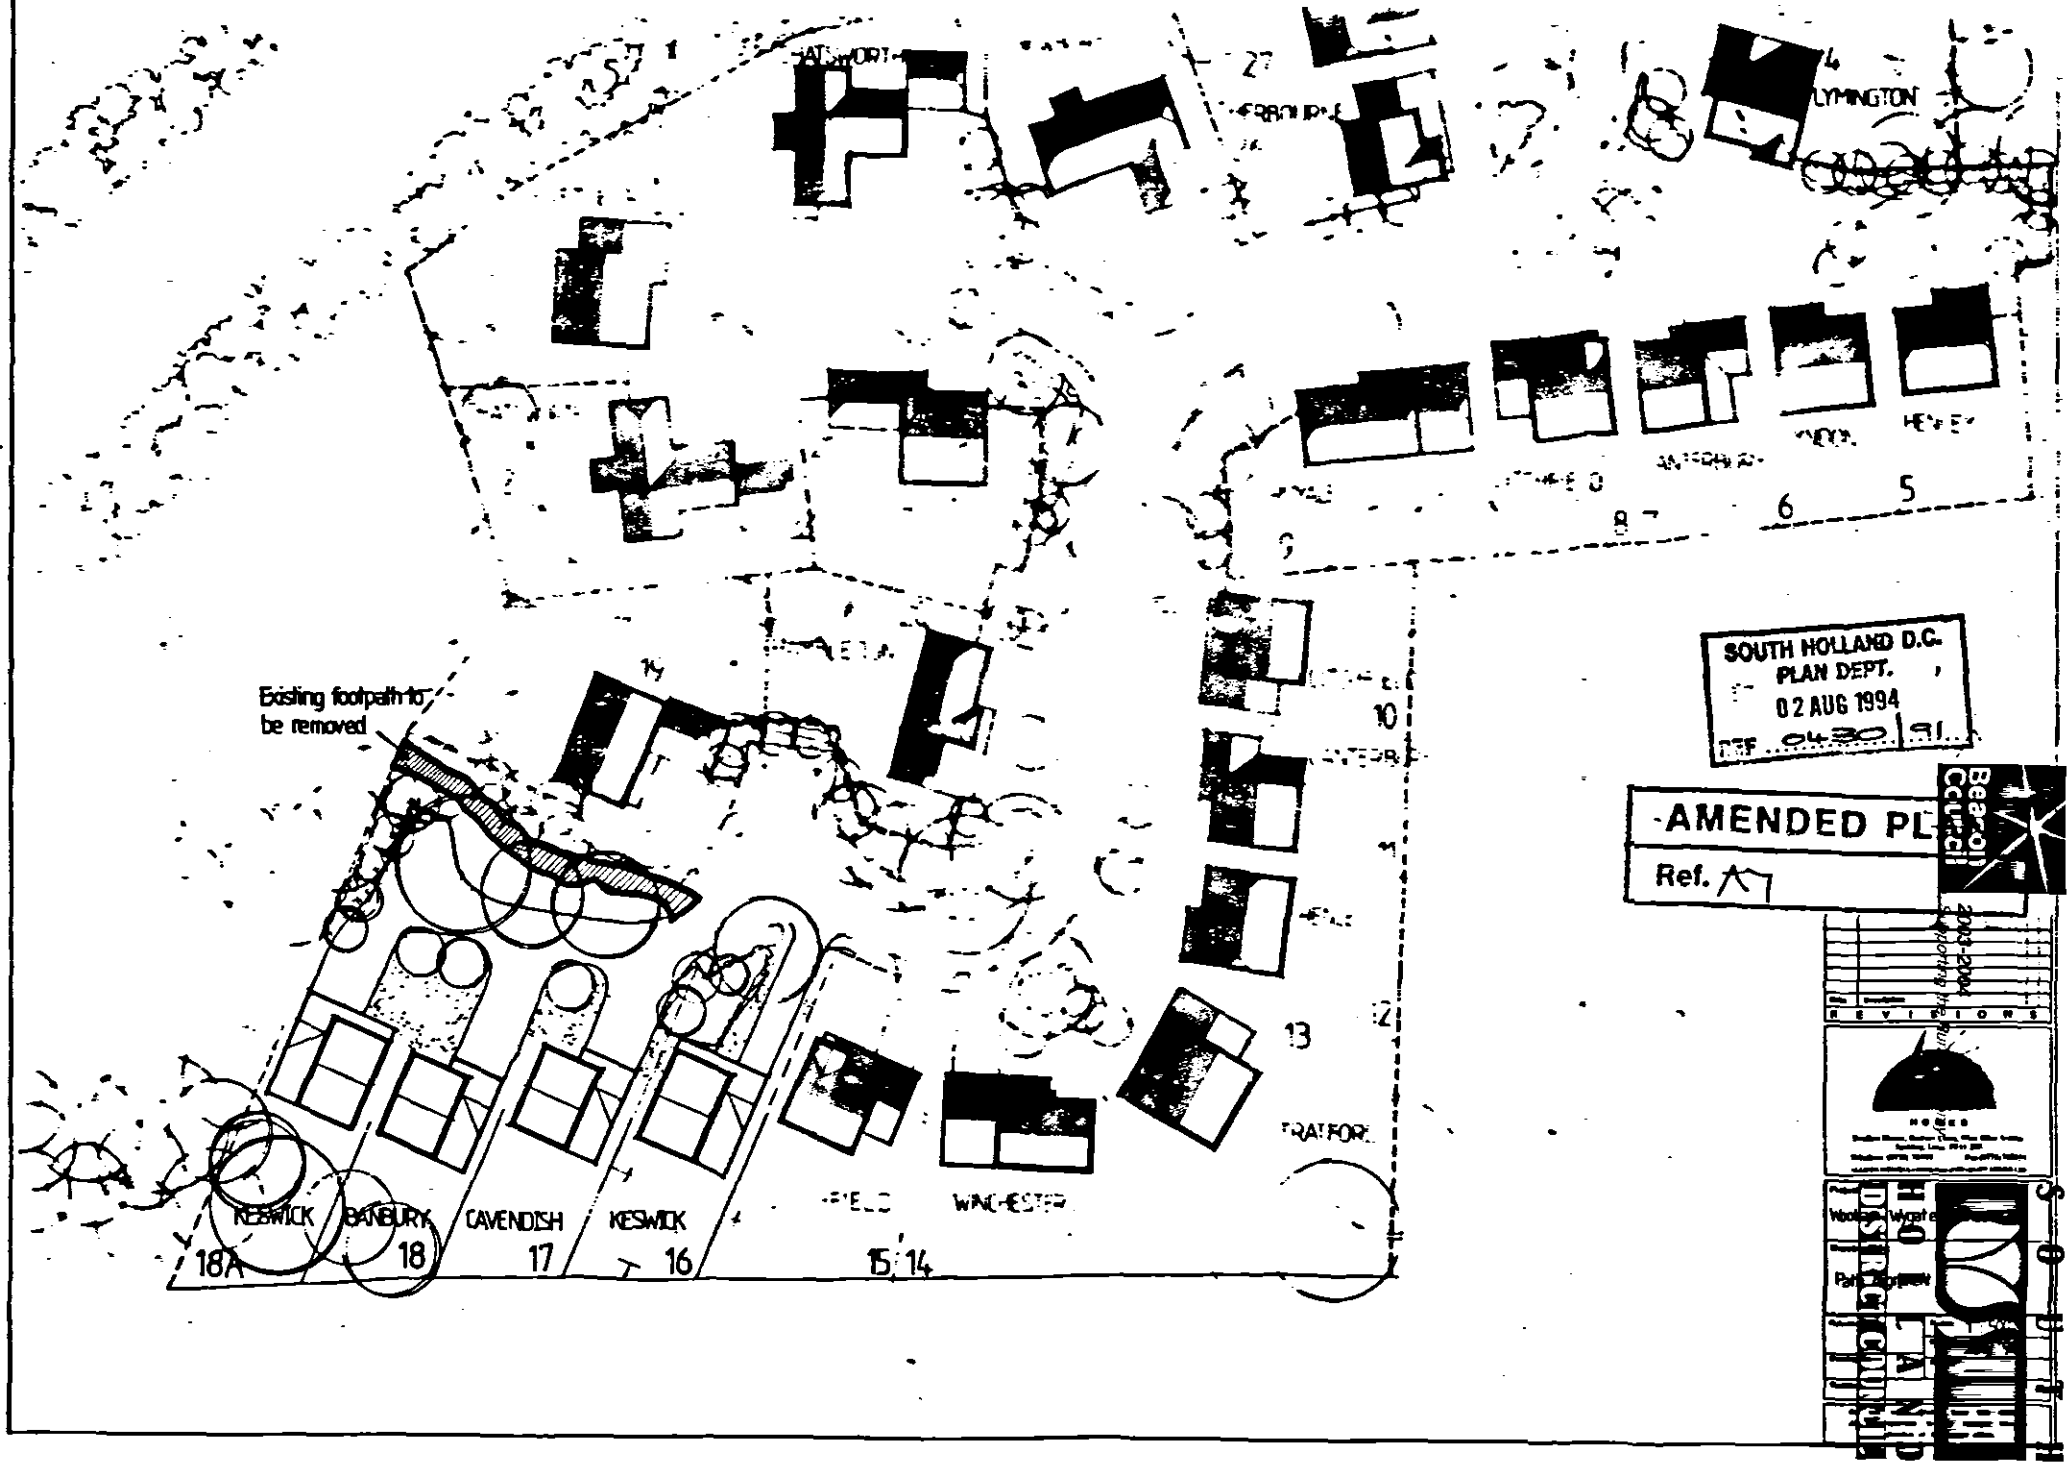

Existing footpath to be removed
KESWICK
BANBURY
CAVENDISH
KESWICK
18A
18
17
16
15
14
WINCHESTER
LYMINGTON
SOUTH HOLLAND D.C.
PLAN DEPT.
02 AUG 1994
AMENDED PL
Ref.