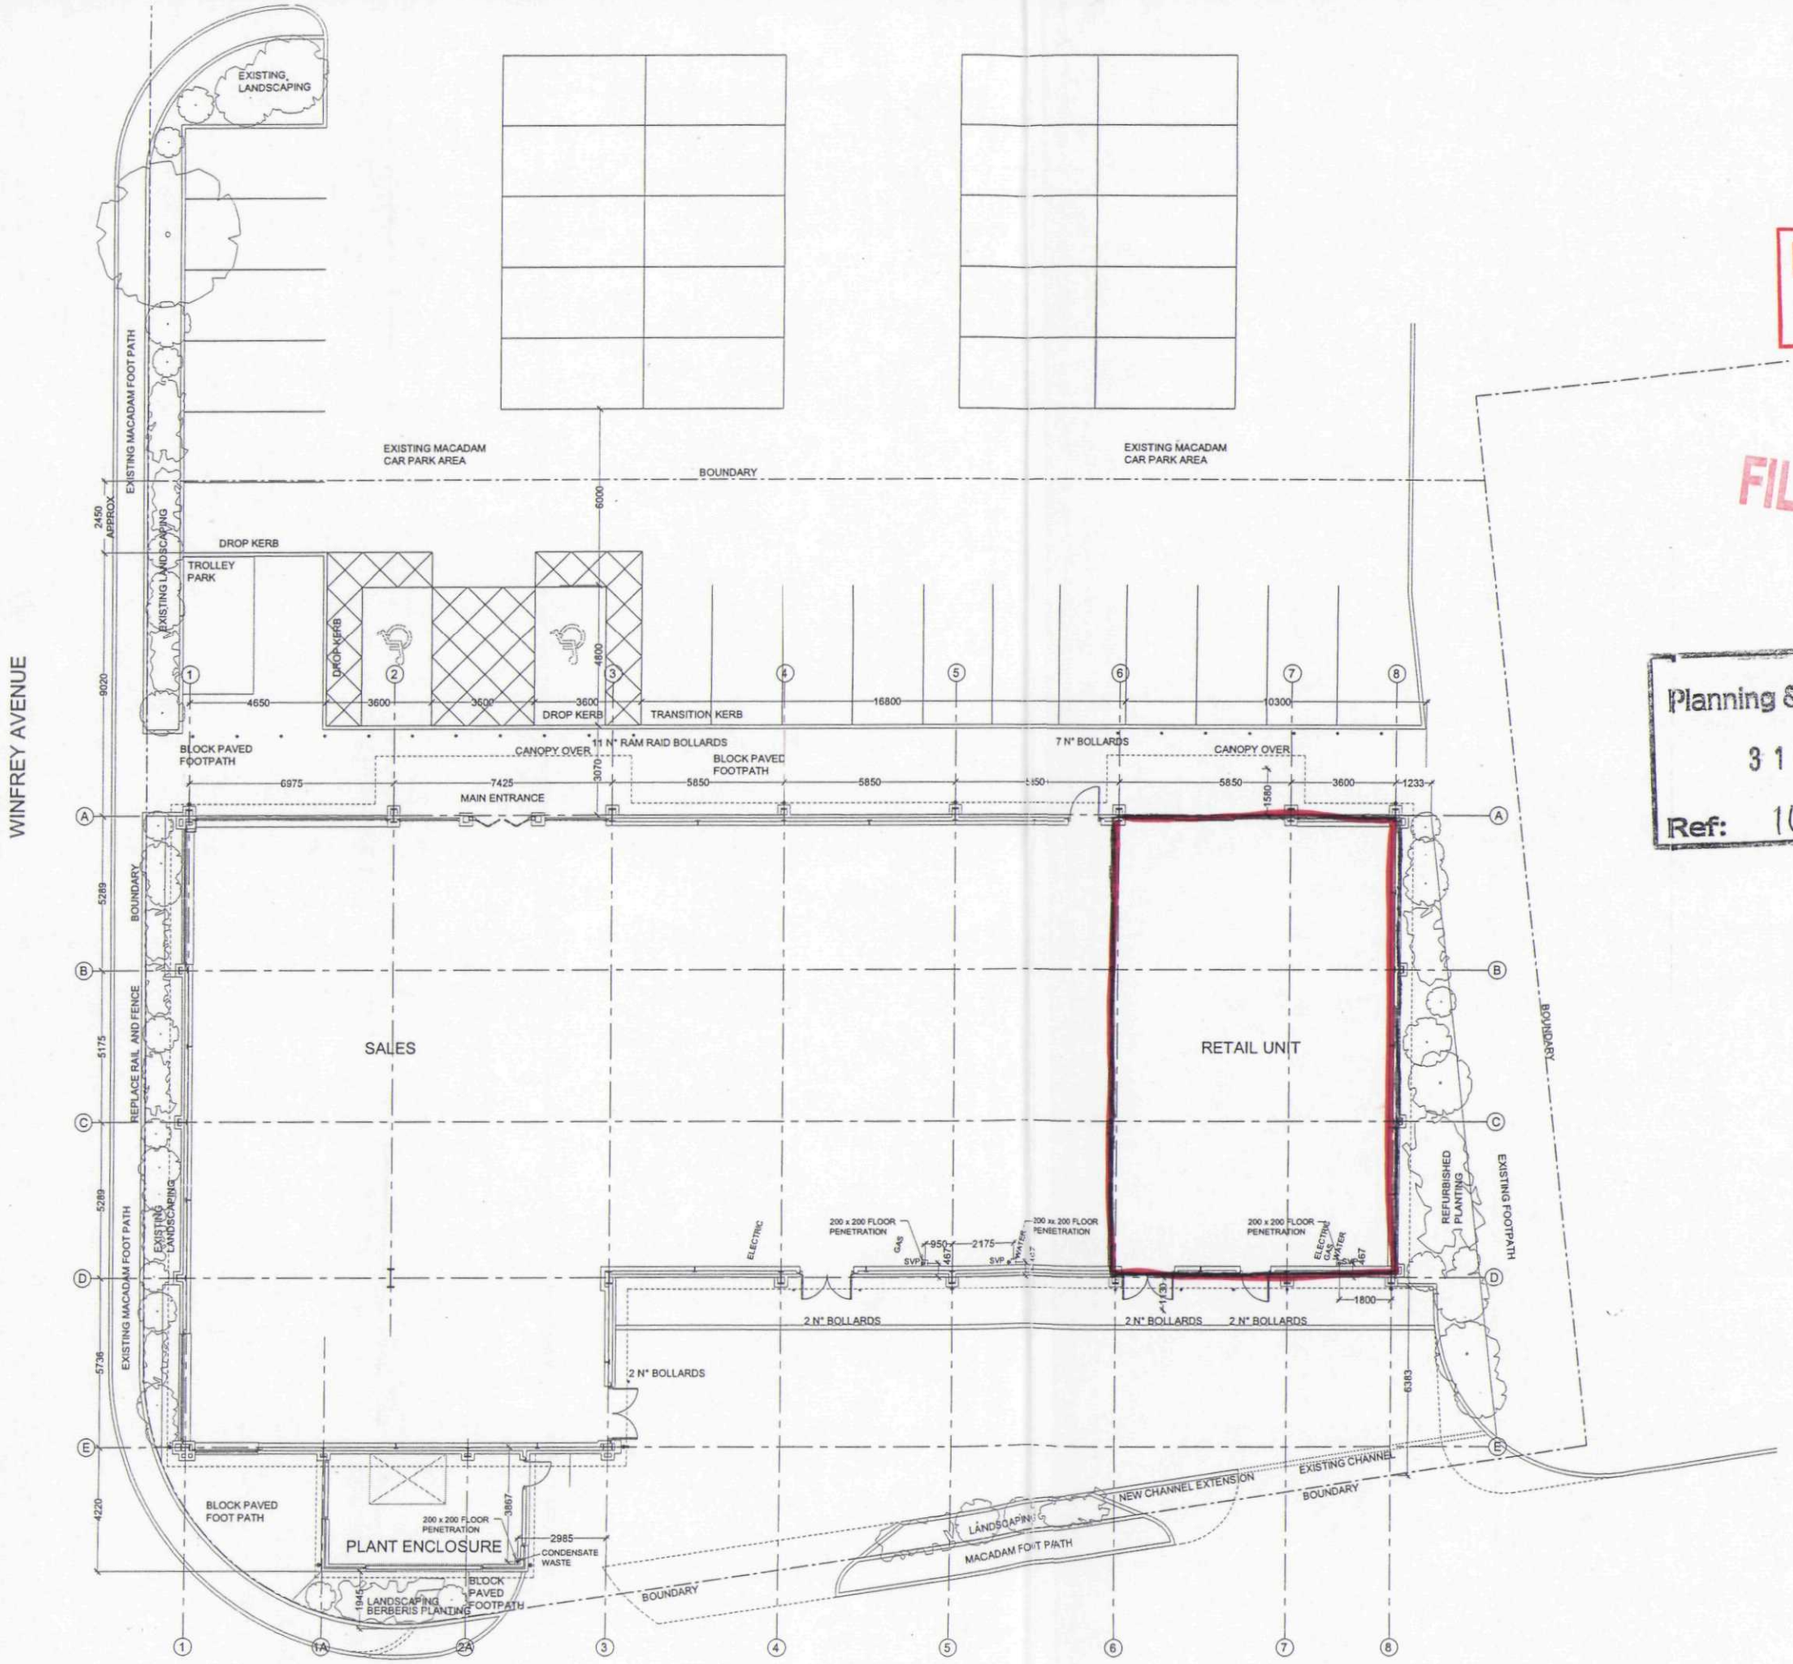


DETERMINED PLAN

FILE COPY

SHDC
Planning & Development
3 1 DEC 2004
Ref: 1694/04

WM.

Rev. A: setout dimensions added. Disabled parking bays updated. DB 25.06.04

Project title

Supermarket Redevelopment
Winfrey Avenue
Spalding, Lincs

Drawing Title

Site Plan & Setting Out

Scale	1:100	Date	JAN 2004
Drawn by	DB	Checked by	

1 NORTH PARK ROAD
HARROGATE
HG1 5PD
TEL 01423 526106
FAX 01423 503645
teamleestoneandmoon.co.uk

11 KING STREET
KNUTSFORD
WA16 6DW
TEL 01565 631450
FAX 01565 631699
knutsfordestoneandmoon.co.uk

STONE & MOON ASSOCIATES
ARCHITECTURE
PLANNING
PROJECT MANAGEMENT

Drawing no. 001/030/100 Revision A