
STANDARD CPW SIGNAGE x3

Sign to be constructed from 14g Aluminium with a full back box. The back box and face panel to be strengthened and back box to be sprayed internally white. The illumination internally from Fluorescent tubes to be suitable for height and width of sign and to provide best possible illumination at minimum 150mm centres.


Text to be from Opal 050 5mm step inlaid to fret cut face panels reading "The Carphone Warehouse" to corporate style. Panels all finished externally to Carphone Warehouse Blue. As stove enamelled finish semi-gloss.

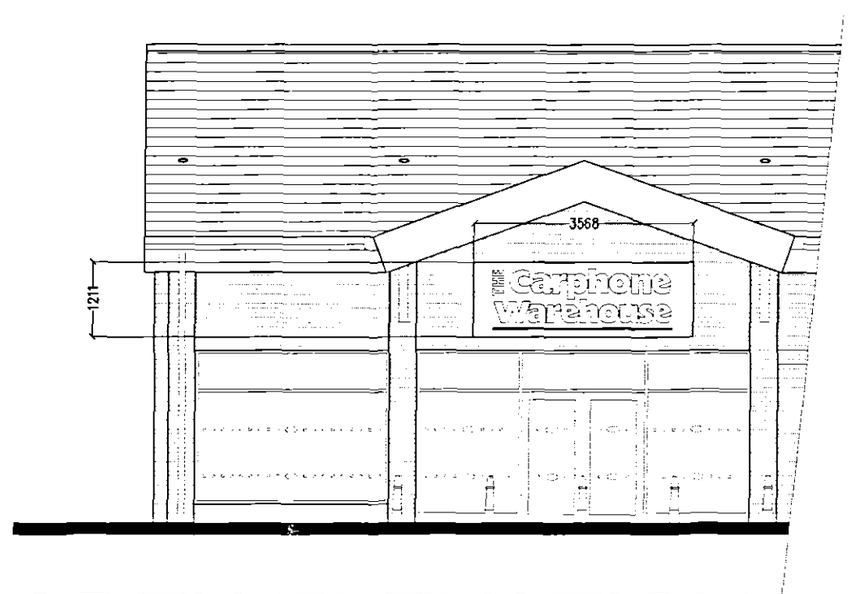

SOUTH ELEVATION



NORTH ELEVATION

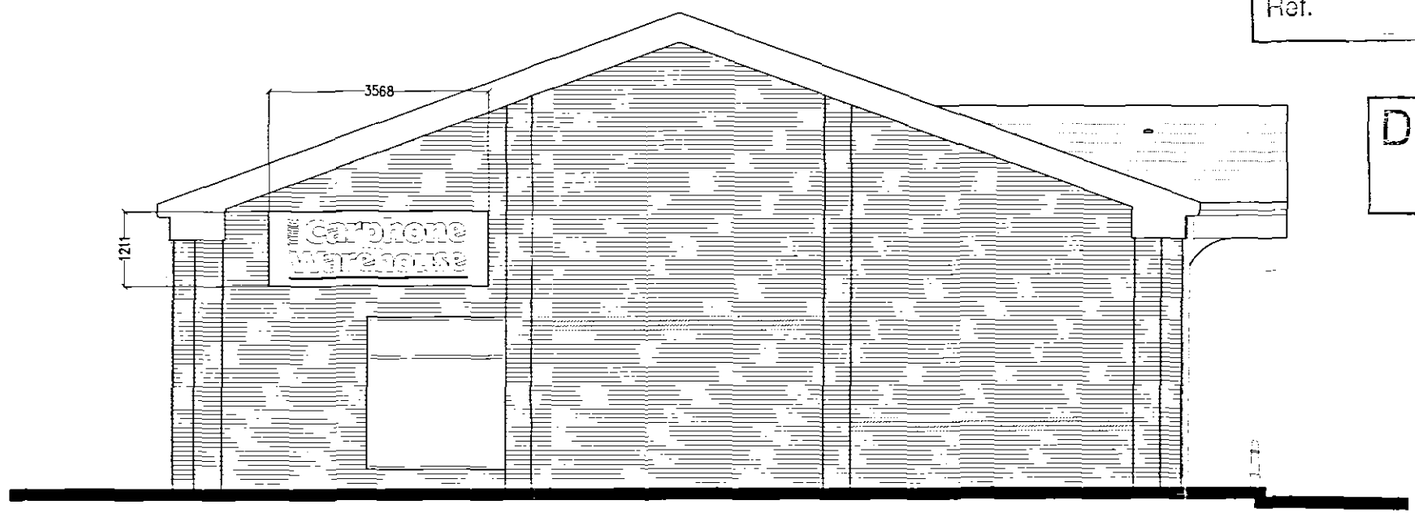

EAST ELEVATION

AMENDED PLAN

Ref.

DETERMINED PLAN

SHDC
Planning & Development
17 JAN 2005
Ref: 1694/04

Do not scale from this drawing. All dimensions to be verified on site by the contractor. This drawing is to be read in conjunction with all coordinating standard details SGP Property Services Ltd. standard specification and SGP Property Services standard electrical specification. This drawing is the property of SGP Property Services Ltd. and is reproduction is prohibited without the express consent of the owner.

Client Signoff	Tech/Sec. Signoff
JT - 27.10.04	
Drawn By	Original Drawing Date
M.B.	22.10.04

0M 1M 2M 4M

Revisions/Notes
A - Signage amends as per Ray Twigg - M.B. - 07.01.05
B - AC louvres shown - M.B. - 11.01.05

SGP Property Services
Store Development
PO Box 5684, Sunningdale Rd
Leicester, LE3 1ZE. UK.
Tel: +44 (0)116 201 6800
Fax: +44 (0)116 201 6996
Email: cadinfo@sgp.co.uk

Client: The Carphone Warehouse

Project Location: Retail Unit, Winfrey Avenue Spalding, Lincs.

Drawing Title: Scheme Drawings Shopfront Elevations

Scale	Sales Area
1:100	61 m²
Drawing No. 03B	*Project No.* Spalding 1120