
North.
(Indicative)

MATERIALS TO PLOT 1: -
HOSKINS AUTUMN RED FACING BRICKS.
TERRACOTTA RED PANTILE ROOF TILES.
WHITE WINDOWS AND DOOR FRAMES.
SATIN LILAC STAINED GARAGE AND FRONT DOORS.
BLACK RAINWATER GOODS.
EXPOSED TIMBER TO BE WHITE.


MATERIALS TO PLOT 2: -
HOSKINS AUTUMN RED FACING BRICKS.
TERRACOTTA RED PANTILE ROOF TILES.
AUTUMN LEAF STAIN WINDOWS AND DOORS.
JASMINE WHITE SMOOTH RENDER WITH
BUTTERSKOTCH EDGINGS AROUND OPENINGS.
WHITE RAINWATER GOODS.
EXPOSED TIMBER TO BE WHITE.

MATERIALS TO PLOT 3: -
BUTTERLEY LINCOLNSHIRE RED FACING BRICKS.
ANTIQUE RED PANTILE ROOF TILES.
ANTIQUE PINE STAIN WINDOWS AND DOOR FRAMES.
REDWOOD STAINED GARAGE AND FRONT DOORS + DORMER BOARDING.
BLACK RAINWATER GOODS.
EXPOSED TIMBER TO BE ANTIQUE PINE STAIN.

MATERIALS TO PLOT 4: -
DESIMPEL PICASSO RED FACING BRICKS.
GREY SLATE STYLE ROOF TILES.
WHITE WINDOWS AND DOORS.
COTTON BLOSSOM SMOOTH RENDER WITH
LIGHT GREY EDGINGS AROUND OPENINGS.
WHITE RAINWATER GOODS.
EXPOSED TIMBER TO BE ANTIQUE PINE.

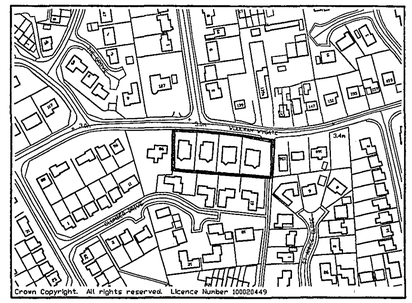

LOCATION PLAN

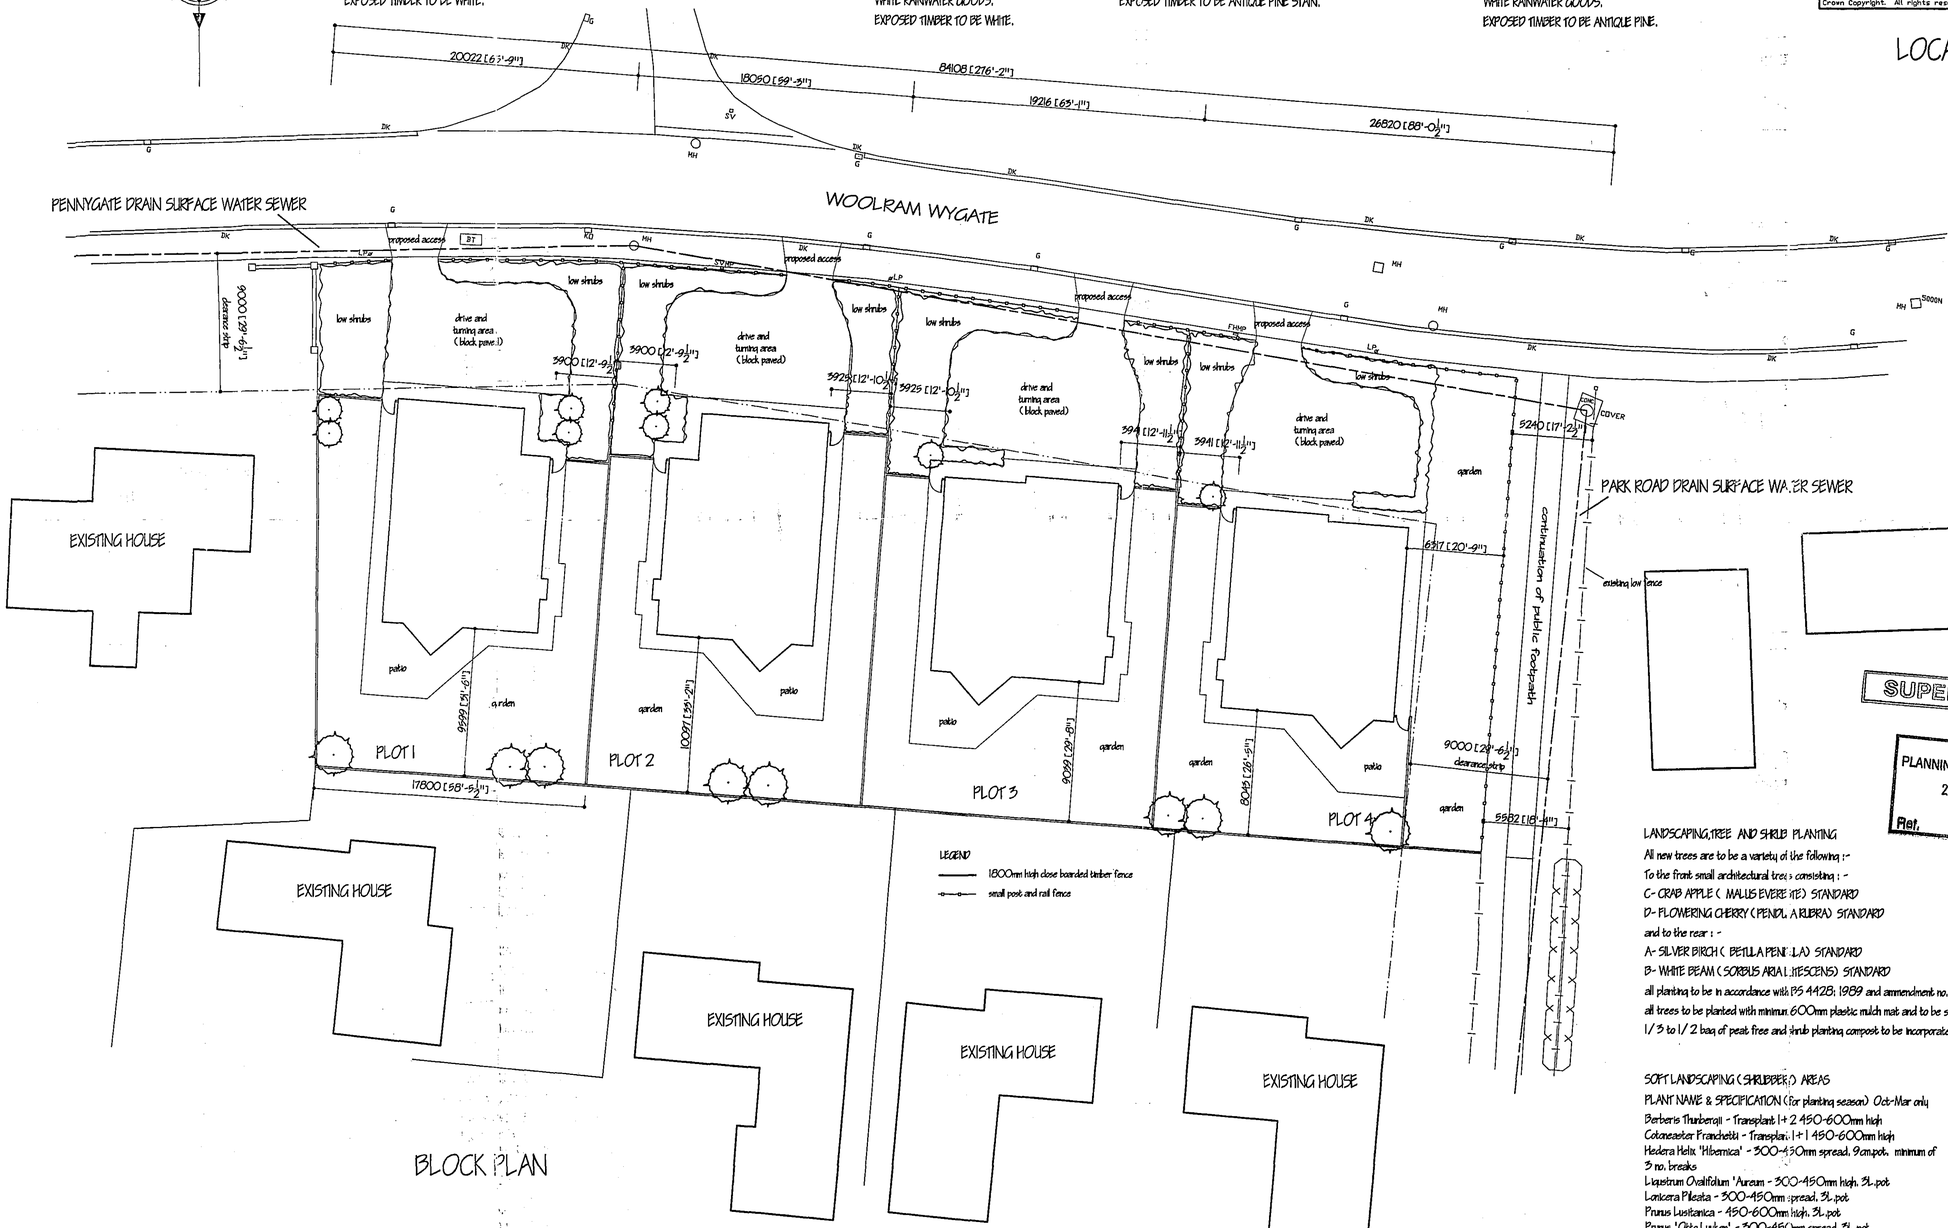

SUPERSEDED

SHDC
PLANNING & DEVELOPMENT
22 DEC 2005
Ref. 1739/05

LANDSCAPING, TREE AND SHRUB PLANTING

All new trees are to be a variety of the following :-
To the front small architectural trees consisting : -
C- CRAB APPLE (MALUS EVERESTE) STANDARD
D- FLOWERING CHERRY (PENDL. A RUBRA) STANDARD
and to the rear : -
A- SILVER BIRCH (BETULA PENDULA) STANDARD
B- WHITE BEAM (SORBUS ARIALUESCENS) STANDARD
all planting to be in accordance with BS 4428: 1989 and ammendment no. 1 (1991)
all trees to be planted with minimum 600mm plastic mulch mat and to be staked, tied and tubed
1/3 to 1/2 bag of peat free and shrub planting compost to be incorporated into backfill for each tree hole

SOFT LANDSCAPING (SHRUBBERY) AREAS

PLANT NAME & SPECIFICATION (for planting season) Oct-Mar only
Berberis Thunbergii - Transplant 1+2 450-600mm high
Cotoneaster Franchetii - Transplant 1+1 450-600mm high
Hedera Helix 'Hibernica' - 300-450mm spread, 9cm pot. minimum of 3 no. breaks
Ligustrum Ovalifolium 'Aureum - 300-450mm high, 3L. pot
Lonicera Pileata - 300-450mm spread, 3L. pot
Prunus Lusitanica - 450-600mm high, 3L. pot
Prunus 'Otto Luyken' - 300-450mm spread, 3L. pot
Pyracantha 'Soleil D'Or' - 450-600mm high, 3L. pot
Rosa Rugosa 'Frau Dagmar Hastrup' - 300-450mm high. Bare root
Rubus Cockburnianus - 600-900mm high, 3L. pot
Rubus Tridel Bmenden - 450-600mm high, 3L. pot

N B: AFTER PLANTING 65MM DEEP LAYER OF MEDIUM GRADE BARK MULCH TO BE APPLIED.

ref.	revision	date
C	PROPOSAL REDUCED FROM 5 TO 4	DEC 2005
B	ROOF LINE AND HATCH TAKEN OFF PROPOSED PROPERTIES	
	FOR CLARITY. PROPERTIES ADDED TO LOCATION PLAN.	NOV 2005
A	PLANNING APPLICATION	OCT 2005

G. R. MERCHANT BSc MSc
I.ENG AMICE FIWO
ARCHITECTURAL, STRUCTURAL AND LAND DRAINAGE CONSULTANTS
Unit 4, Wrights Mews
12A Park Road, Nocton,
Spalding, Lincs. PE12 7EE
Tel: 01406 488000
Fax: 01406 425744
E-Mail: G. R. Merchant @ Merchant. FS. Co. UK

Project
PROPOSED RESIDENTIAL DEVELOPMENT ADJ. 98 WOOLRAM WYGATE SPALDING LINCS.

Client
HOLGATE MAINTENANCE LTD.

Drawing
BLOCK AND LOCATION PLANS

Job Ref.	Drawing No.
1158/05	01 C
Date: SEP 2005	Drawn: JPW

Scales
1/200 1/2500

DO NOT SCALE FROM THIS DRAWING
This drawing is copyright and may not be copied, traced, photographed or used for any other purpose other than for which it is issued. The Contractor is to check all dimensions on site and report any discrepancies to the Architect. All dimensions on this drawing including foundations are based upon typical site conditions related to the area. No responsibility can be accepted for site or ground conditions which may be discovered during construction unless reported to the Architect so that design amendments may be considered. Bills will not be accepted for the amount of foundations to establish specific site conditions before foundation work is undertaken. This drawing is limited in the amount of information contained and does not purport to contain a full specification of the works. It is solely for the purpose of obtaining Planning / Building Regulation approval. This drawing must not be used as a contract document or shop drawing. The works will not be supervised or inspected on site by G R Merchant or any representative thereof. It is the client or their appointed agents responsibility to control workmanship, installation of materials, adherence to specification, variations to contract etc. All materials to be new unless otherwise stated and all components and materials etc. to be used fixed and installed etc. in strict accordance with manufacturers instructions and relevant code of practice. Materials shall conform to appropriate British standard specification or BBA certificate or European code equivalent. The Employer / Client shall ensure that the selected contractor is conversant with and adopts all measures necessary to achieve compliance with Health and Safety legislation for building sites and Work places. The Employer / Client is advised that should the works need to comply with the Construction Design and Management Regulations an Independent Planning Supervisor will be required. This drawing does not comprise of all that is shown on the drawing and details. Work that may not specifically be shown but may be reasonably inferred as necessary to carry out the works shall be deemed to be included. It is the plot / new owners responsibility to be aware of the Party Wall etc. Act 1996, when building in close proximity to adjoining neighbors boundaries.