

North.
(Indicative)

MATERIALS FOR ALL PLOTS WILL BE CONDITIONED & DECIDED AT A LATER DATE.

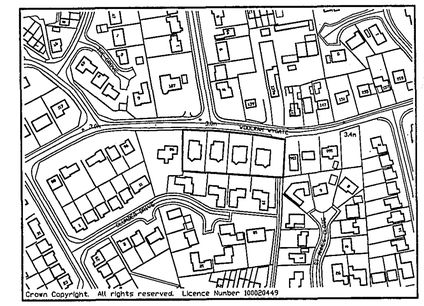

LOCATION PLAN

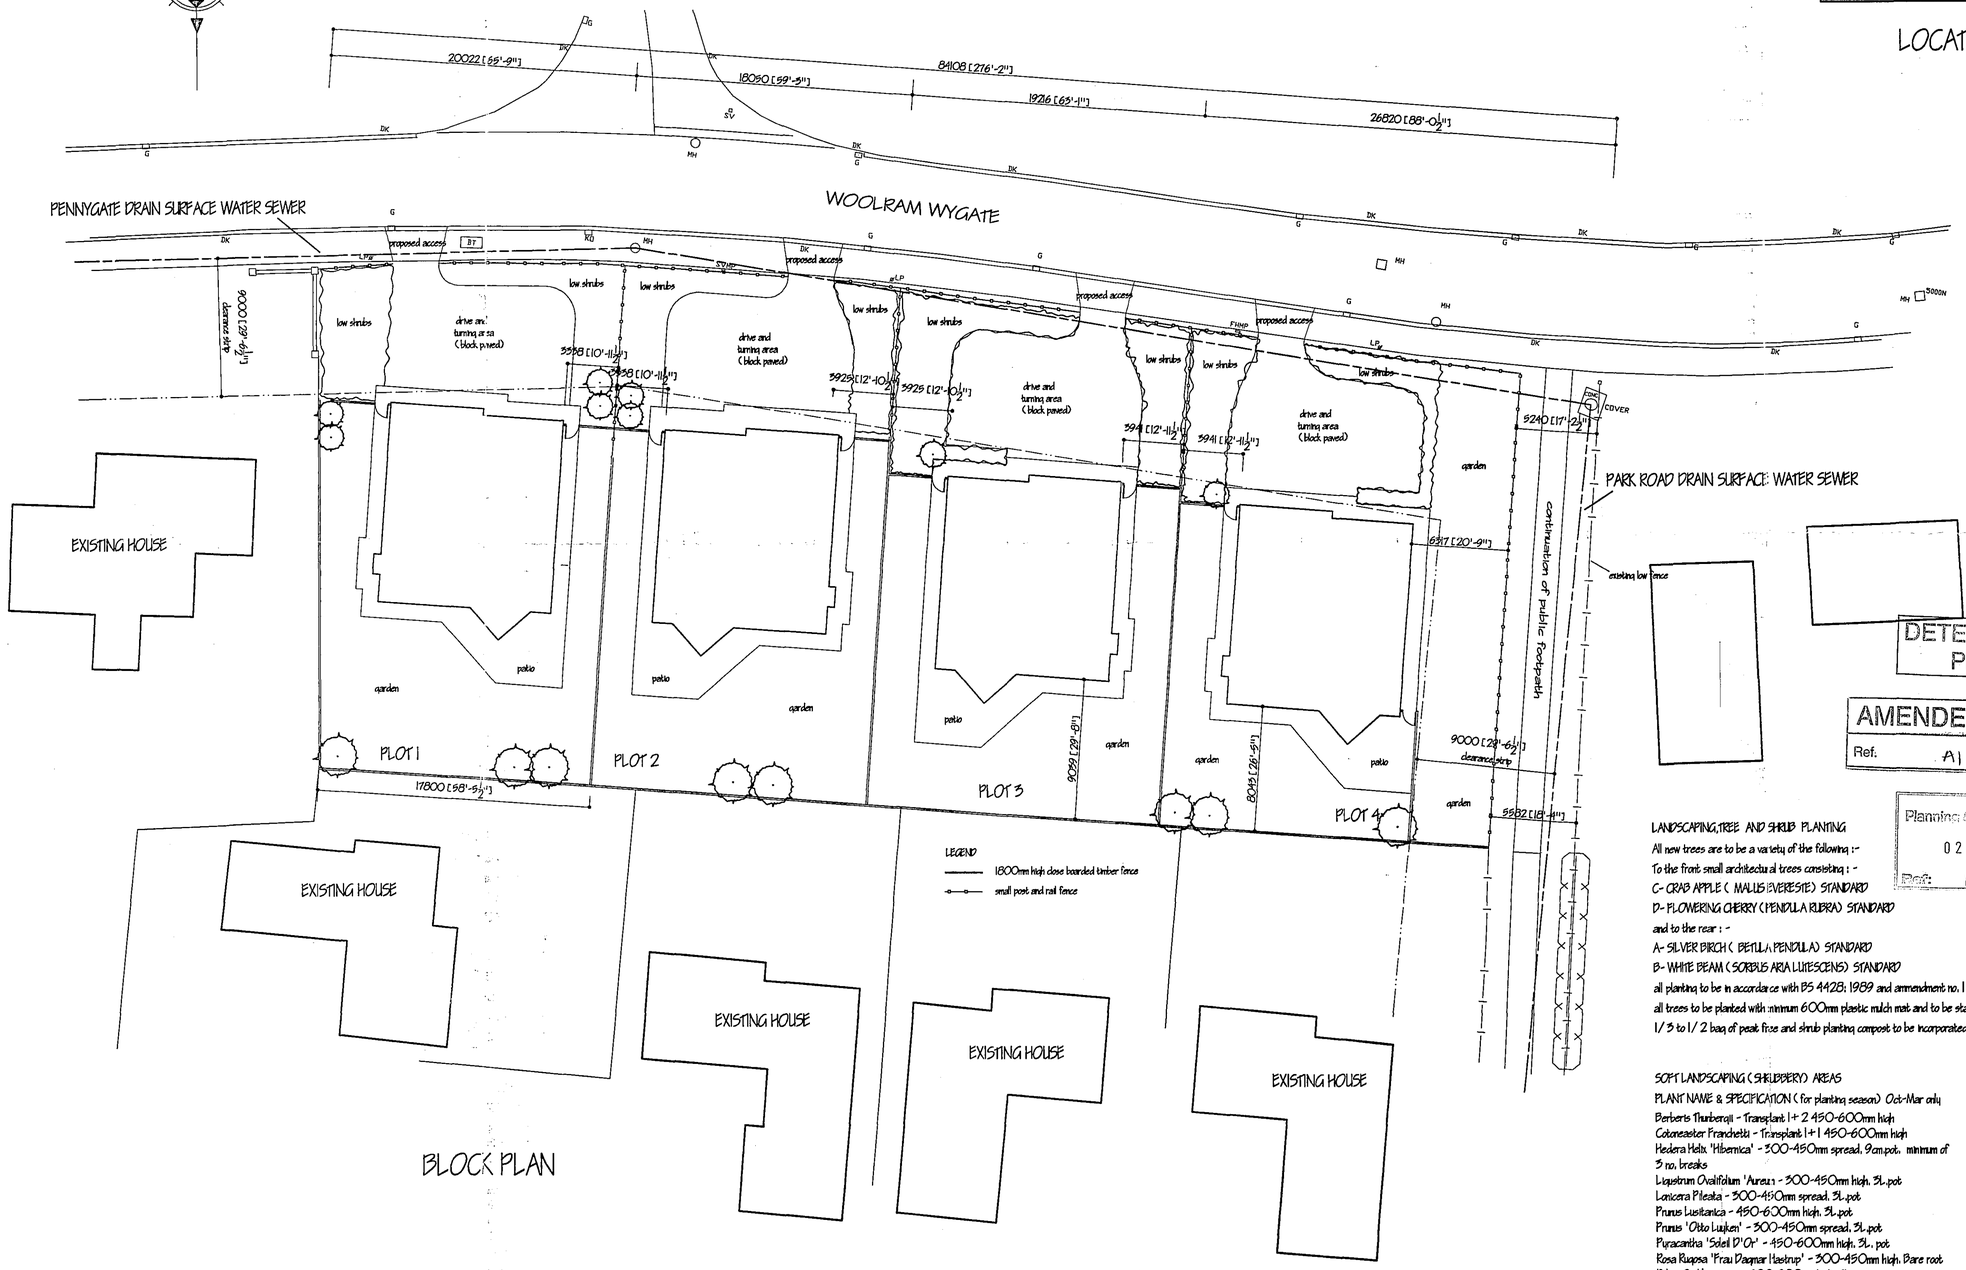

BLOCK PLAN

DETERMINED PLAN

AMENDED PLAN
Ref. A1

RECEIVED
Planning & Development
02 FEB 2006
Ref: 1739/05

LANDSCAPING, TREE AND SHRUB PLANTING

All new trees are to be a variety of the following :-
To the front small architectural trees consisting : -
C- CRAB APPLE (MALUS EVERESTE) STANDARD
D- FLOWERING CHERRY (PENDULA RUBRA) STANDARD
and to the rear : -
A- SILVER BIRCH (BETULA PENDULA) STANDARD
B- WHITE BEAM (SORBUS ARIA LUTESCENS) STANDARD
all planting to be in accordance with BS 4428: 1989 and ammendment no. 1 (1991)
all trees to be planted with minimum 600mm plastic mulch mat and to be staked, tied and tubed
1/3 to 1/2 bag of peat free and shrub planting compost to be incorporated into backfill for each tree hole

SOFT LANDSCAPING (SHELDBERY) AREAS

PLANT NAME & SPECIFICATION (for planting season) Oct-Mar only
Berberis Thunbergii - Transplant 1+2 450-600mm high
Cotoneaster Franchetti - Transplant 1+1 450-600mm high
Hedera Helix 'Hibernica' - 300-450mm spread, 9cm pot. minimum of 3 no. breaks
Ligustrum Ovalifolium 'Aureus' - 300-450mm high, 3L. pot
Lonicera Pileata - 300-450mm spread, 3L. pot
Prunus Lusitanica - 450-600mm high, 3L. pot
Prunus 'Otto Luyken' - 300-450mm spread, 3L. pot
Pyracantha 'Soleil D'Or' - 450-600mm high, 3L. pot
Rosa Rugosa 'Frau Dagmar Hastrup' - 300-450mm high, Bare root
Rubus Cockburnianus - 600-900mm high, 3L. pot
Rubus Tridel Benenden - 450-600mm high, 3L. pot

N B: AFTER PLANTING 65MM DEEP LAYER OF MEDIUM GRADE BARK MULCH TO BE APPLED.

D	MATERIAL NOTE CHANGED	FEB '06
C	PROPOSAL REDUCED FROM 5 TO 4	DEC 2005
B	ROOF LINE AND HANDLE TAKEN OFF PROPOSED PROPERTIES	
	FOR CLARITY, PROPERTIES ADDED TO LOCATION PLAN.	NOV 2005
A	PLANNING APPLICATION	OCT 2005
ref:	revision	date

G. R. MERCHANT
I.ENG AMICE FIWO
ARCHITECTURAL, STRUCTURAL AND LAND DRAINAGE CONSULTANTS
Unit 4, Wrights Mews
12A Park Road, Holbeach,
Spalding, Lincs. PE12 7EH
Tel: 01406 426000
Fax: 01406 426744
E-Mail: G. R. Merchant @ Merchant. Fsnet. Co. UK

Project
PROPOSED RESIDENTIAL DEVELOPMENT ADJ. 98 WOOLRAM WYGATE SPALDING LINCS.

Client
HOLGATE MAINTENANCE LTD.

Drawing
BLOCK AND LOCATION PLANS

Job Ref.	Drawing No.
1158/05	01D
Date	Drawn
SEP 2005	JPW

Scales
1/200 1/2500

DO NOT SCALE FROM THIS DRAWING

This drawing is copyright and may not be altered, traced, photographed or used for any other purpose other than that for which it is issued. The General Contractor is to check all dimensions on site and report any discrepancies to the Architect. All details shown on this drawing including foundations are based upon typical site conditions related to the area. No responsibility can be accepted for abnormal conditions which may be discovered during construction such as reported to the Architect so that design amendments may be considered. Site soil surveys are recommended in respect of foundations to establish specific site conditions before foundation work is undertaken. This drawing is limited in the amount of information contained and does not purport to contain a full specification of the works. It is solely for the purpose of obtaining Planning / Building Regulation approval. This drawing must not be used as a contract document alone. The work is not to be supervised or inspected on site by G R Merchant or any representative thereof. It is the client or their appointed agents responsibility to control workmanship, substitution of materials, adherance to specification, variations to contract etc. All materials to be new unless otherwise stated and all components and materials etc. to be used fitted and installed etc. in strict accordance with manufacturers instruction and relevant code of practice. Materials shall conform to appropriate British standard specification or BBA certificate or European code equivalent. The Employer / Client shall ensure that the selected contractor is conversant with and adopts all measures necessary to achieve compliance with Health and Safety legislation for Building sites and Work places. The Employer / Client is advised that should the works need to comply with the Construction Design and Management Regulations an Independent Planning Supervisor will be required. The works shall comprise of all that is shown on the drawing and details. Work that may not specifically be shown but may be reasonably inferred as necessary to carry out the works shall be deemed to be included. It is the plot / land owners responsibility to be aware of the Party Wall etc. Act 1996 when building in close proximity to adjoining neighbours boundaries.