


STREET SCENE

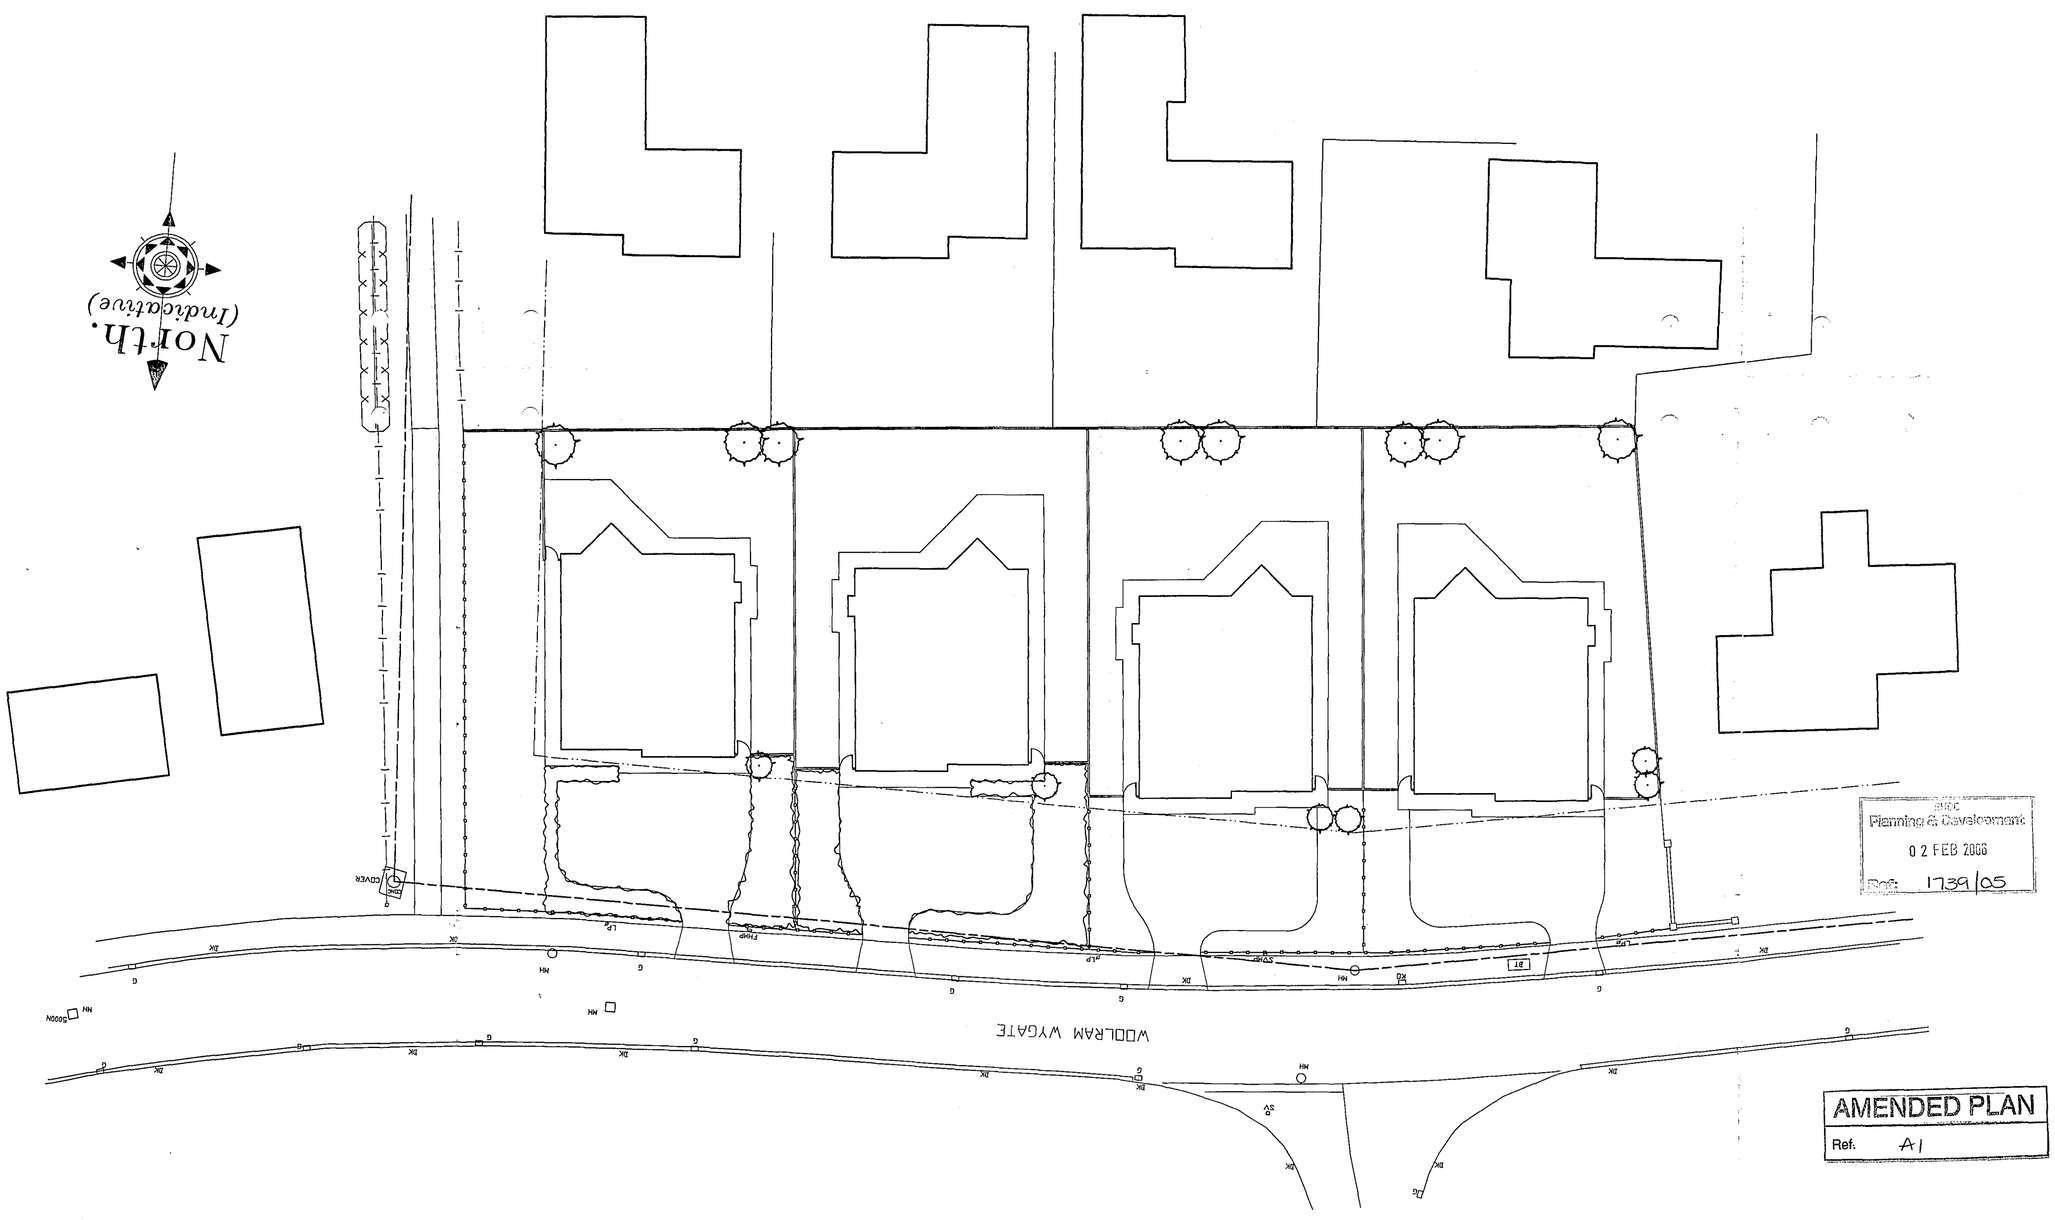

Planning & Development
02 FEB 2006
Ref: 1739/05

AMENDED PLAN
Ref: A1

ref.	revision	date
C	PLOT 2 & 3 RENDER CHANGED TO BRICKWORK	FEB '06
B	PLOT 1 & 2 CHANGE OF DESIGNS	JAN 2006
A	SIZE REDUCED TO A1 AND RIDGE HEIGHT REDUCED	DEC 2005

G. R. MERCHANT B.Eng M
I.ENG AMICE FIWO

ARCHITECTURAL, STRUCTURAL AND LAND DRAINAGE CONSULTANTS

Unit 4, Wrights Mews
12A Park Road, Holbeach,
Spalding, Lincs. PE12 7EE
Tel: 01406 426300
Fax 01406 423744
E-Mail: G. R. Merchant @ Merchant. FS. Co. UK

Project
PROPOSED RESIDENTIAL DEVELOPMENT ADJ. 98 WOOLRAM WYGATE SPALDING LINCS.

Client
HOLGATE MAINTENANCE LTD.

Drawing
STREET SCENE

Job Ref.	Drawing No.
1158/05	01C
Date	**Drawn**
NOV 2005	JPW

Scales
1/200

DO NOT SCALE FROM THIS DRAWING
This drawing is copyright and may not be altered, traced, photographed or used for any other purpose other than that for which it is issued. The General Contractor is to check all dimensions on site and report any discrepancies to the Architect. All details shown on this drawing including foundations are based upon typical site conditions related to the area. No responsibility can be accepted for abnormal conditions which may be discovered during construction unless reported to the Architect as that design amendments may be considered. Site soil surveys are recommended in respect of foundations to establish specific site conditions before foundation work is undertaken. This drawing is limited in the amount of information contained and does not purport to contain a full specification of the works. It is solely for the purpose of obtaining Planning / Building Regulation approval. The drawing must not be used as a contract document alone. The works will not be supervised or inspected on site by G R Merchant or any representative thereof. It is the client or their appointed agents responsibility to control workmanship, substitution of materials, adherance to specification, variations to contract etc.All materials to be new unless otherwise stated and all components and materials etc. to be used fixed and installed etc. in strict accordance with manufacturers instruction and relevent code of practice. Materials shall conform to appropriate British standard specification or BBA certificate or European code equivalent. The Employer / Client shall ensure that the selected contractor is conversant with and adopts all aspects necessary to achieve compliance with Health and Safety legislation for Building sites and Work places. The Employer / Client is advised that should the works need to comply with the Construction Design and Management Regulations an Independent Planning Supervisor will be required. The works shall comprise of all that is shown on the drawing and details. Work that may be reasonably be shown but may be reasonable inferred as necessary to carry out the works and may be necessary to comply with regulations. It is the job / Main Contractor's responsibility to be aware of the Party Wall etc. Act 1996, when building in close proximity to adjoining neighbour boundaries.