

North.
(Indicative)

MATERIALS FOR ALL PLOTS WILL BE CONDITIONED & DECIDED AT A LATER DATE.

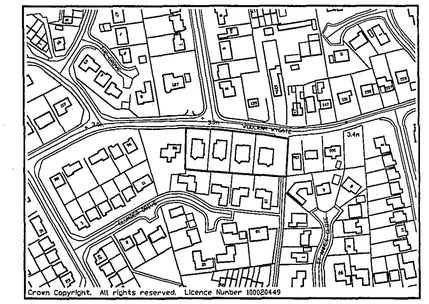

LOCATION PLAN

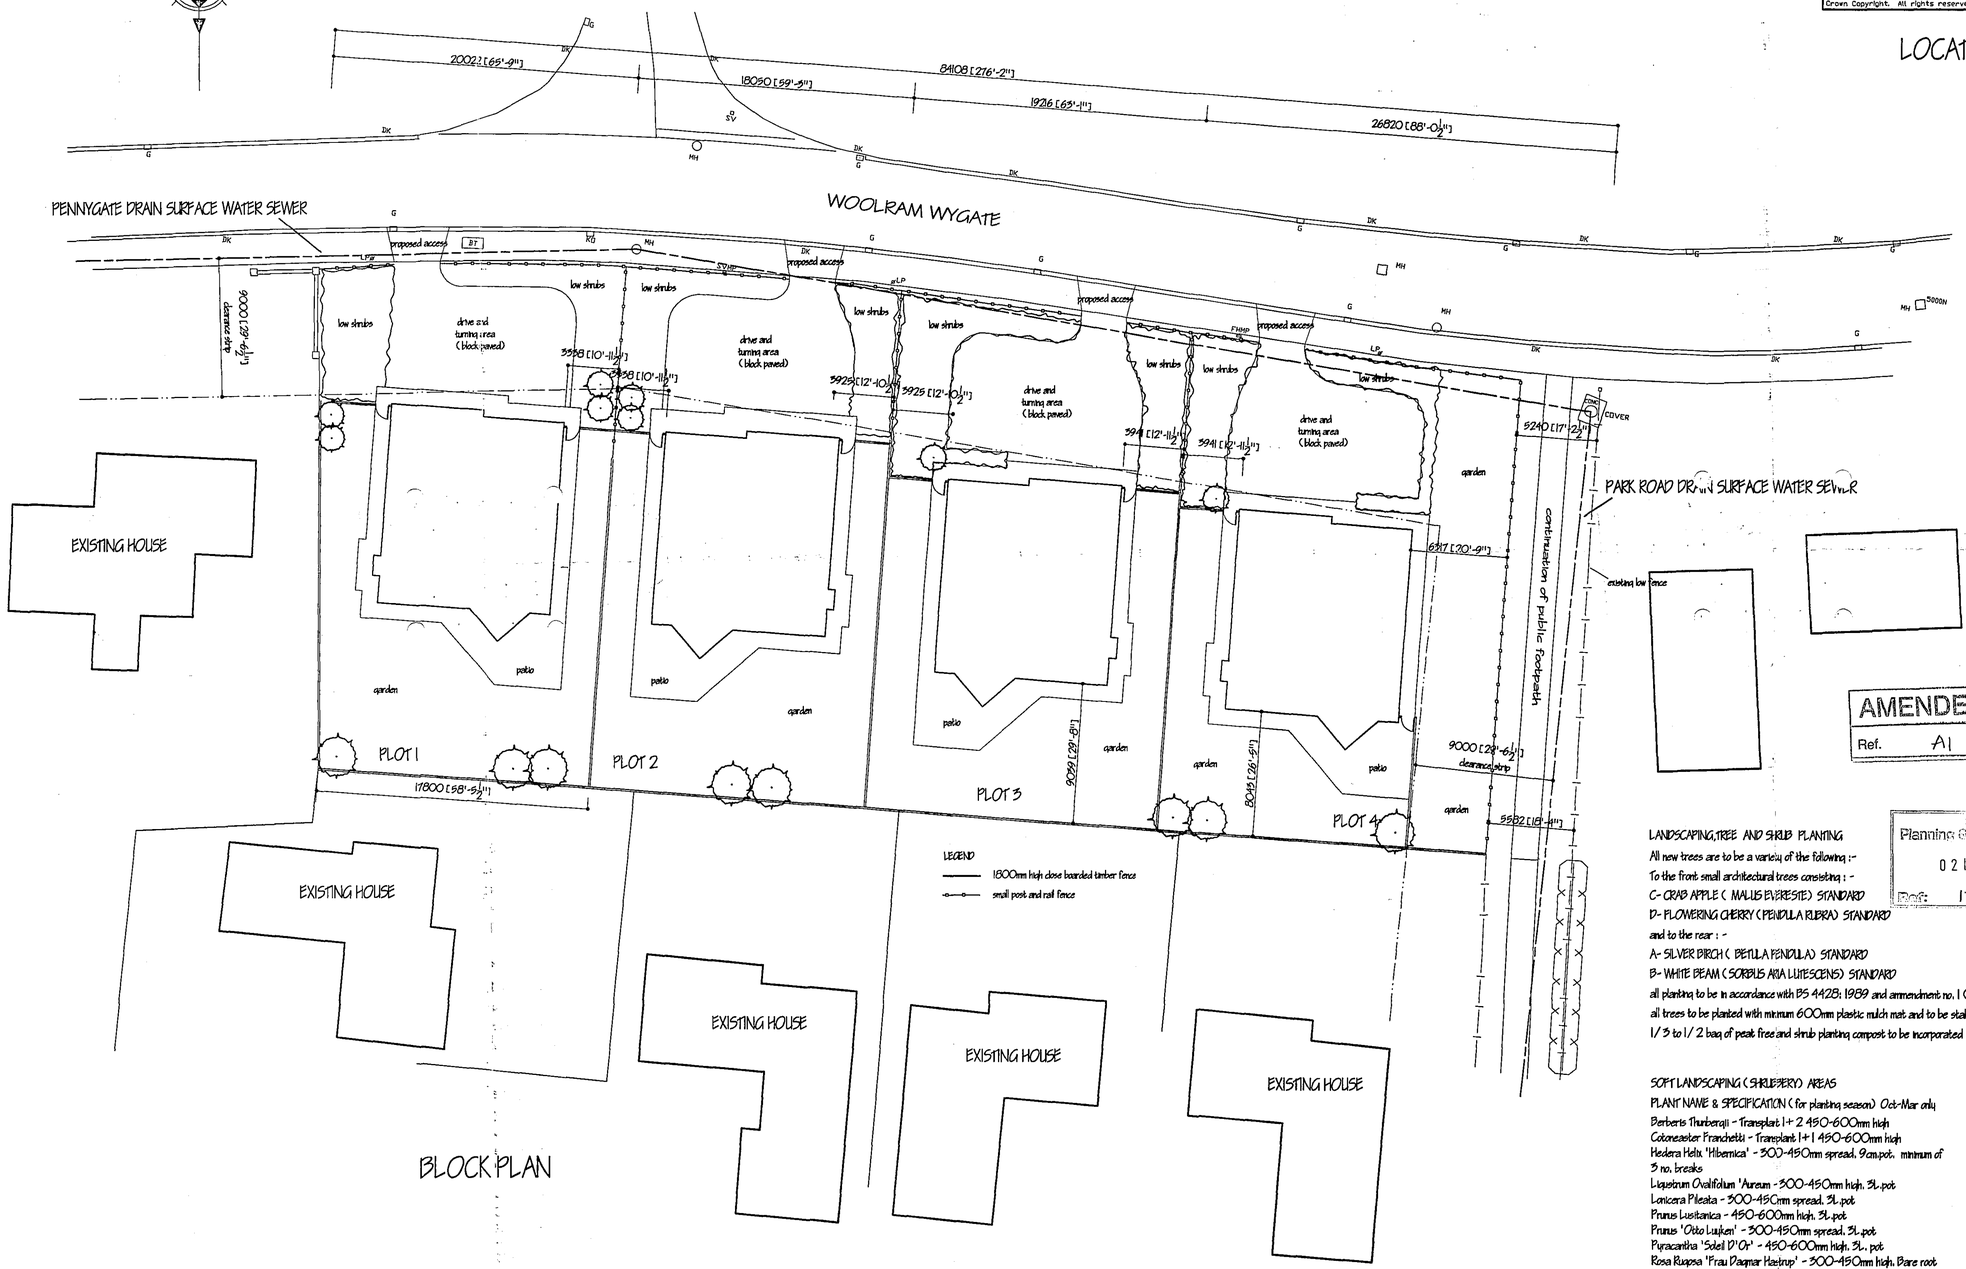

BLOCK PLAN

D	MATERIAL NOTE CHANGED	FEB '06
C	PROPOSAL REDUCED FROM 5 TO 4	DEC 2005
B	ROOF LINE AND HATCH TAKEN OFF PROPOSED PROPERTIES	
	FOR CLARITY, PROPERTIES ADDED TO LOCATION PLAN.	NOV 2005
A	PLANNING APPLICATION	OCT 2005
ref.	revision	date

G. R. MERCHANT GRM
I.ENG AMICE FIWO

ARCHITECTURAL, STRUCTURAL AND LAND DRAINAGE CONSULTANTS

Unit 4, Wrights Mews
12A Park Road, Moulton,
Spalding, Lincs. PE12 7EZ
Tel: 01406 490000
Fax: 01406 492744
E-Mail: G. R. Merchant @ Merchant. Fsnet. Co. UK

AMENDED PLAN
Ref. A1

RECEIVED
Planning & Development
02 FEB 2006
Ref: 1739/05

LANDSCAPING, TREE AND SHRUB PLANTING

All new trees are to be a variety of the following :-
To the front: small architectural trees consisting : -
C- CRAB APPLE (MALUS EVERESTIE) STANDARD
D- FLOWERING CHERRY (PENDULA RUBRA) STANDARD
and to the rear : -
A- SILVER BIRCH (BETULA PENDULA) STANDARD
B- WHITE BEAM (SORBUS ARIA LUTESCENS) STANDARD
all planting to be in accordance with BS 4428: 1989 and ammendment no. 1 (1991)
all trees to be planted with minimum 600mm plastic mulch mat and to be staked, tied and tubed
1/3 to 1/2 bag of peat free and shrub planting compost to be incorporated into backfill for each tree hole

SOFT LANDSCAPING (SHRUBBERY) AREAS

PLANT NAME & SPECIFICATION (for planting season) Oct-Mar only
Berberis Thunbergii - Transplant 1+2 450-600mm high
Cotoneaster Franchetti - Transplant 1+1 450-600mm high
Hedera Helix 'Hibernica' - 300-450mm spread. 9cm.pot. minimum of 3 no. breaks
Ligustrum Ovalifolium 'Aureum - 300-450mm high. 3L.pot
Lonicera Pileata - 300-450mm spread. 3L.pot
Prunus Lusitanica - 450-600mm high. 3L.pot
Prunus 'Otto Luyken' - 300-450mm spread. 3L.pot
Pyracantha 'Soleil D'Or' - 450-600mm high. 3L. pot
Rosa Rugosa 'Frau Dagmar Hastrup' - 300-450mm high. Bare root
Rubus Cockburnianus - 600-900mm high. 3L. pot
Rubus Tridel Benenden - 450-600mm high. 3L. pot

N.B. AFTER PLANTING 65MM DEEP LAYER OF MEDIUM GRADE BARK MULCH TO BE APPLIED.

Project
PROPOSED RESIDENTIAL DEVELOPMENT ADJ. 98 WOOLRAM WYGATE
SPALDING
LINCS.

Client
HOLGATE MAINTENANCE LTD.

Drawing
BLOCK AND LOCATION PLANS

Job Ref.	Drawing No.
1158/05	01D
Date	Drawn
SEP 2005	JPW

Scales
1/200 1/2500

DO NOT SCALE FROM THIS DRAWING

This drawing is copyright and may not be altered, traced, photographed or used for any other purpose other than that for which it is issued. The General Contractor is to check all dimensions on site and report any discrepancies to the Architect. All details shown on this drawing including foundations are based upon typical site conditions related to the area. No responsibility can be accepted for abnormal conditions which may be discovered during construction unless reported to the Architect so that design amendments may be considered. Site soil surveys are recommended in respect of foundations to establish specific site conditions before foundation work is undertaken. This drawing is limited in the amount of information contained and does not purport to contain a full specification of the works. It is solely for the purpose of obtaining Planning / Building Regulation approval. This drawing must not be used as a contract document alone. The works will not be supervised or inspected on site by G R Merchant or any representative thereof. It is the client or their appointed agents responsibility to control workmanship, substitution of materials, adherence to specification, variations to contract etc. All materials to be new unless otherwise stated and all components and materials etc. to be used fixed and installed etc. in strict accordance with manufacturers instruction and relevant code of practice, Materials shall conform to appropriate British standard specification or BBA certificate or European code equivalent. The Employer / Client shall ensure that the selected contractor is conversant with and adopts all measures necessary to achieve compliance with Health and Safety legislation for Building sites and Work places. The Employer / Client is advised that should the works need to comply with the Construction Design and Management Regulations an Independent Planning Supervisor will be required. The works shall comprise of all that is shown on the drawing and details. Work to be carried out shall be in accordance with the requirements as necessary to satisfy the Building Regulations and should refer to Approved Document A1 Loading, C4 Resistance to weather and the Party Wall etc. Act 1996 when building in close proximity to adjoining neighbour boundaries.