


STREET SCENE

Spalding 1/2/06

Layout ok.
Brick on all units, no render
front boundary treatment
Conditions across the board on details
Brick detailing around doorway.

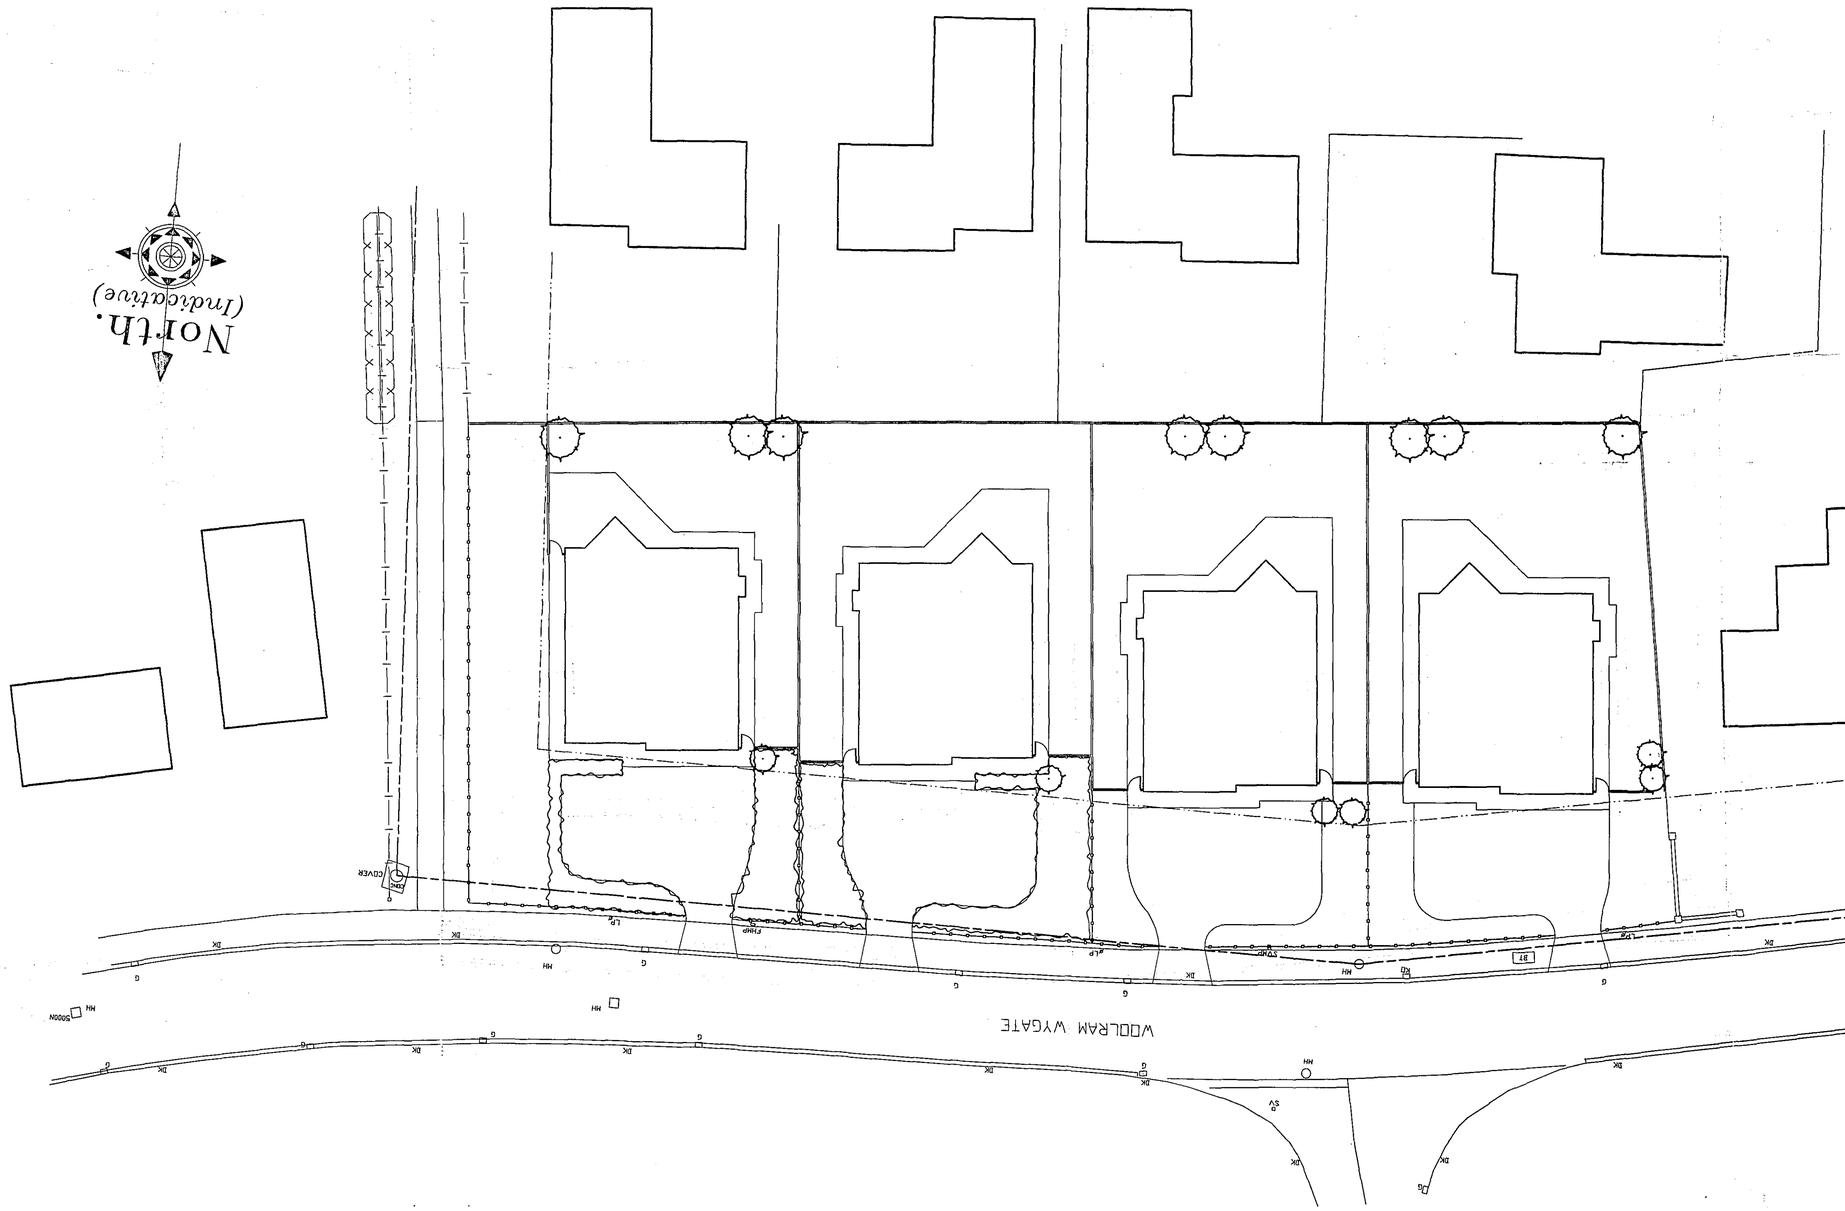

ref.	revision	date
B	PLOT 1 & 2 CHANGE OF DESIGNS	JAN 2006
A	SITE REDUCED TO 4 AND RIDGE HEIGHT REDUCED	DEC 2005

G. R. MERCHANT
I.ENG AMICE FIWO

ARCHITECTURAL, STRUCTURAL AND LAND DRAINAGE CONSULTANTS

Unit 4, Wrights Mews
12A Park Road, Holbeach,
Spalding, Lincs. PE12 7EE
Tel: 01406 490300
Fax: 01406 425744
E-Mail: G. R. Merchant @ Merchant. Fsbc. UK

Project
PROPOSED RESIDENTIAL DEVELOPMENT ADJ. 98 WOOLRAM WYGATE SPALDING LINCS.

Client
HOLGATE MAINTENANCE LTD.

Drawing
STREET SCENE

Job Ref.	Drawing No.
1158/05	07B
Date: NOV 2005	Drawn: JPW

Scales
1/200

DO NOT SCALE FROM THIS DRAWING
This drawing is copyright and may not be altered, traced, photographed or used for any other purpose other than that for which it is issued. The Personal Contractor is to check all dimensions on site and report any discrepancies to the Architect. All details shown on this drawing including foundations are based upon typical site conditions visited by the area. No responsibility can be accepted for abnormal conditions which may be discovered during construction unless reported to the Architect so that design amendments may be considered. Site soil surveys are recommended to inspect of foundations to establish specific site conditions before foundation work is undertaken. This drawing is limited in the amount of information contained and does not purport to contain a full specification of the works. It is solely for the purpose of obtaining Planning / Building Regulation approval. This drawing must not be used as a contract document alone. The works will not be supervised or inspected on site by G.R. Merchant or any representative thereof. It is the client or their appointed agents responsibility to control workmanship, substitution of materials, adherence to specification, variations to contract etc. All materials to be new unless otherwise stated and all components and materials etc. to be used fitted and installed etc. in strict accordance with manufacturers instruction and relevant code of practice. Materials shall conform to appropriate British standard specification or BBA certificate or European code equivalent. The Employer / Client shall ensure that the selected contractor is conversant with and accepts all measures necessary to achieve compliance with Health and Safety legislation for Building sites and Work places. The Employer / Client is advised that should the works need to comply with the Construction Design and Management Regulations an Independent Planning Supervisor will be required. The works shall comprise of all that is shown on the drawing and details. Work that may not specifically be shown but may be reasonably inferred as necessary to carry out the works shall be deemed to be included. It is the plot / land owners responsibility, to be aware of the Party Wall etc. Act 1996 when building in close proximity to adjoining neighbors boundaries.