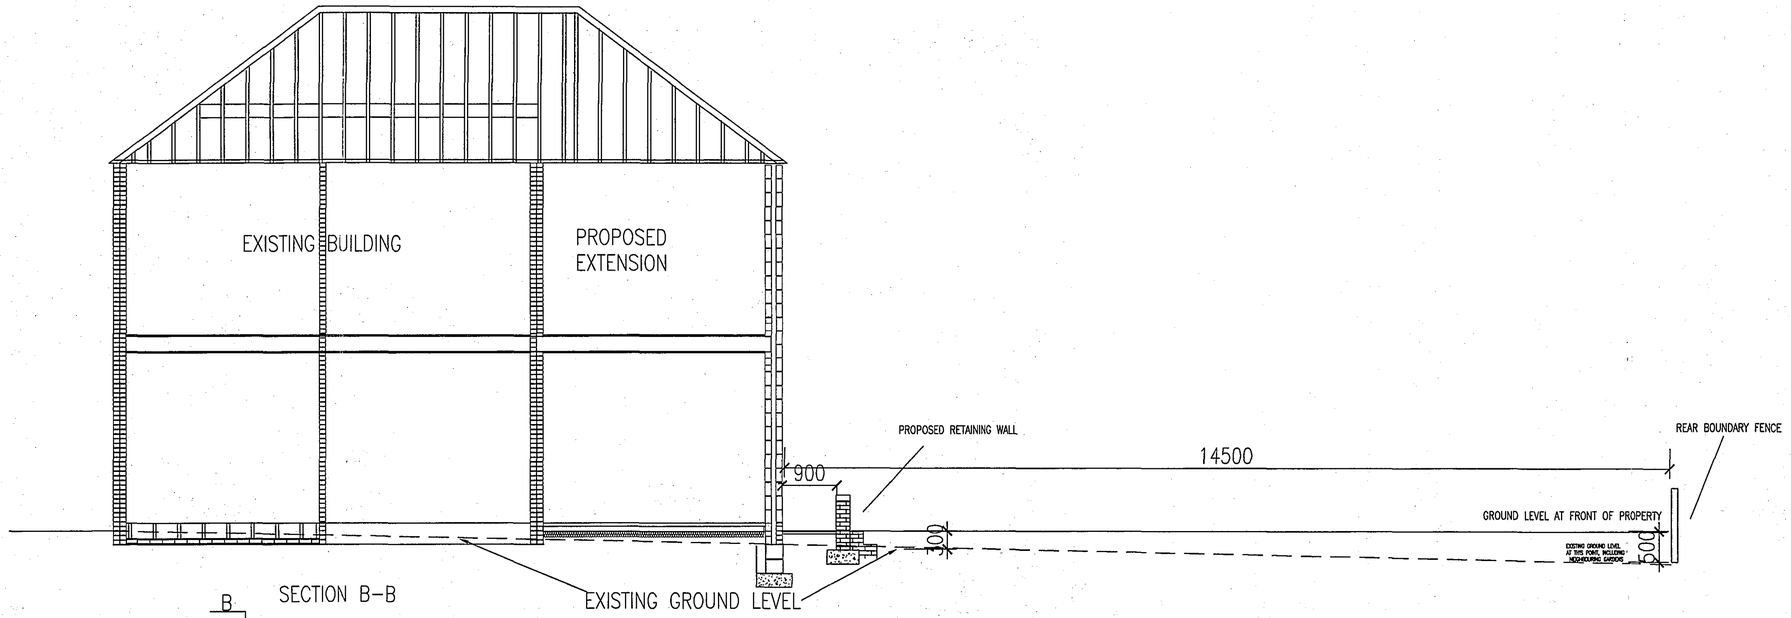

SECTION B–B

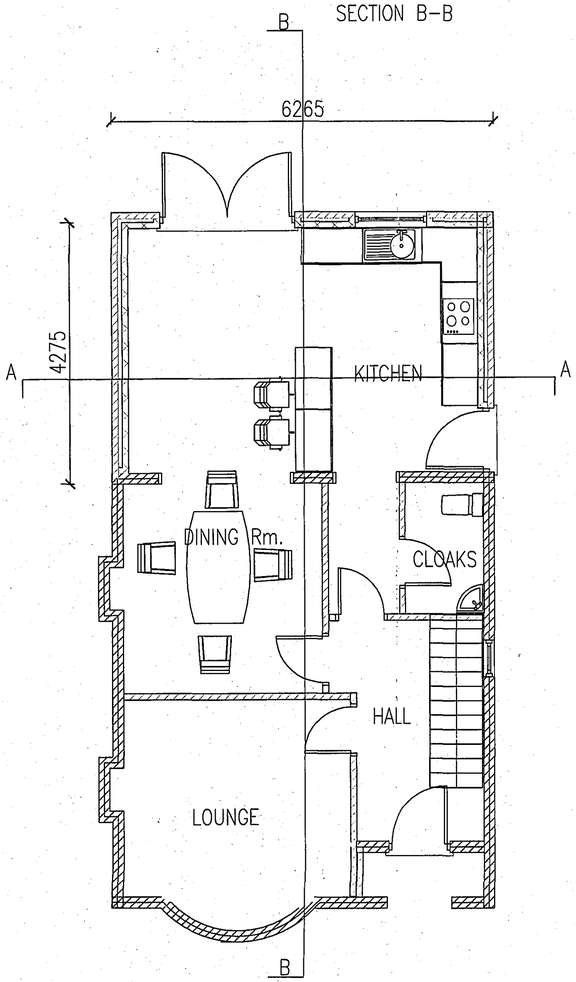

PROPOSED GROUNDFLOOR PLAN

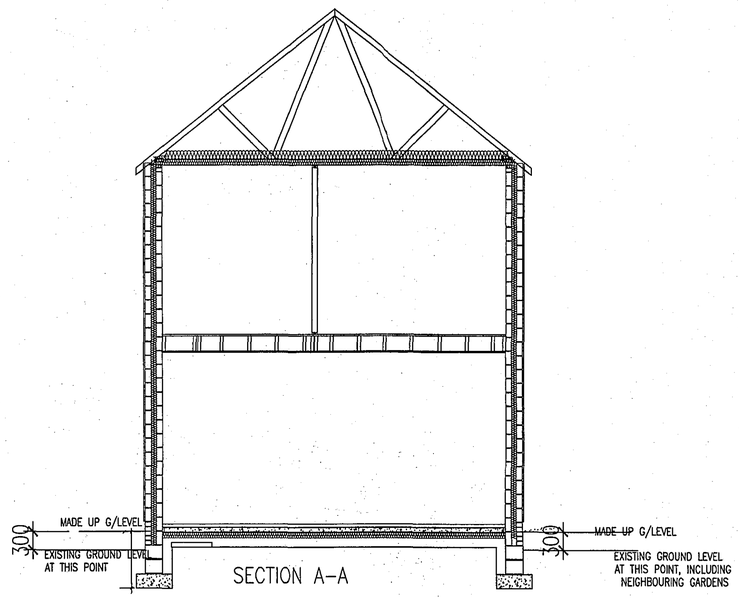

SECTION A–A

WENMAN BUILDING DESIGN
10 Broadgate
Whaplode Drove
Spalding
Lincs. PE12 0TN
Tel/Fax 01406 331072
Mobile 0784 1718457

Client:

MR & MRS PICKERING
27 Orchard Lane
Woodnewton
Peterborough

Project Address:
Fleet House
Cowbit Road
Spalding

PROJECT DETAILS:

2 STOREY REAR EXTENSION

LAYOUTS

0 2 FEB 2006
Ref 1748/05

Drwg. No: WEN/1046

SECTION DETAILS FOR
SITE LEVELS
EXISTING & PROPOSED
AMENDMENT [illegible]

DETERMINED PLAN

SCALE 1:100 | 1:50 RW