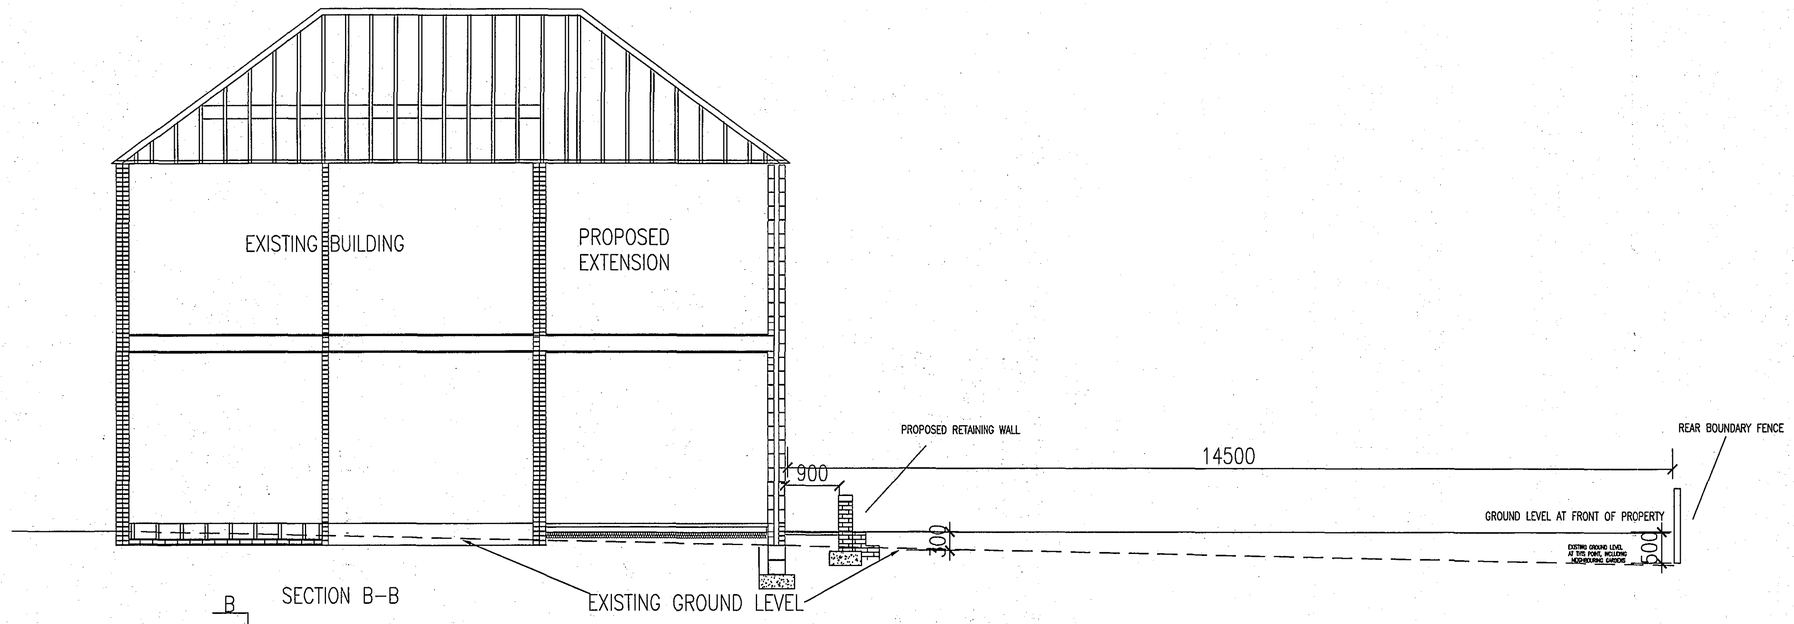


SECTION B–B

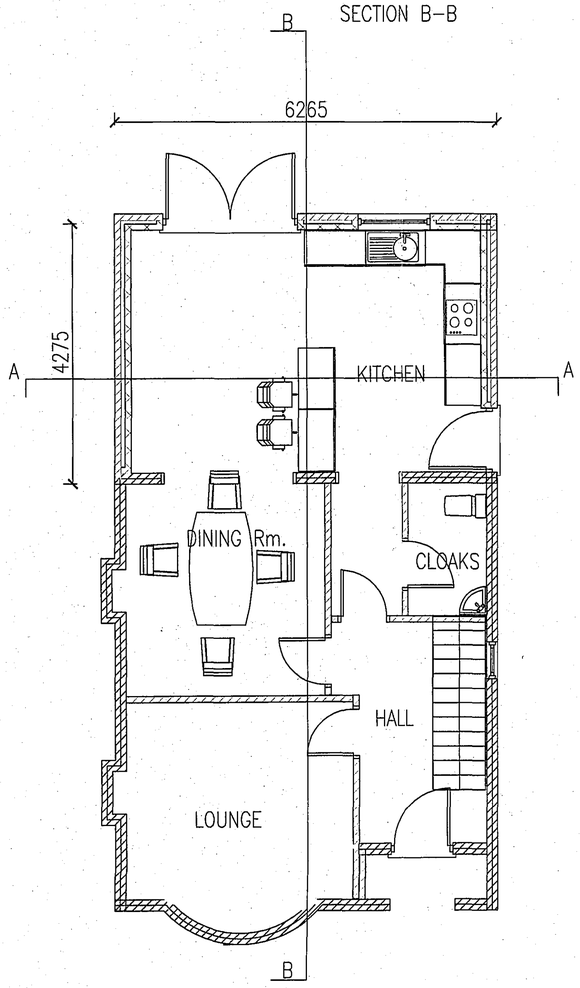


PROPOSED GROUNDFLOOR PLAN

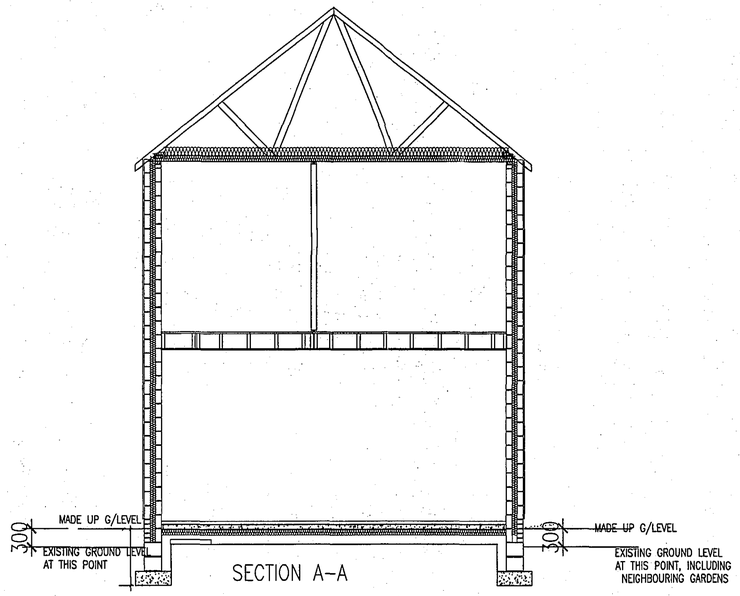


SECTION A–A


WENMAN BUILDING DESIGN
10 Broadgate
Whaplode Drove
Spalding
Lincs. PE12 0TN
Tel/Fax 01406 331072
Mobile 0784 1718457


Client:

MR & MRS PICKERING
27 Orchard Lane
Woodnewton
Peterborough

Project Address:
Fleet House
Cowbit Road
Spalding

PROJECT DETAILS:

2 STOREY REAR EXTENSION

LAYOUTS


Planning Department
03 FEB 2006
Ref: 1748/05


Drwg. No: WEN/1046

SECTION DETAILS FOR
SITE LEVELS
EXISTING & PROPOSED
AMENDMENT JAN 2006

SCALE 1:100 | 1:50 RW