




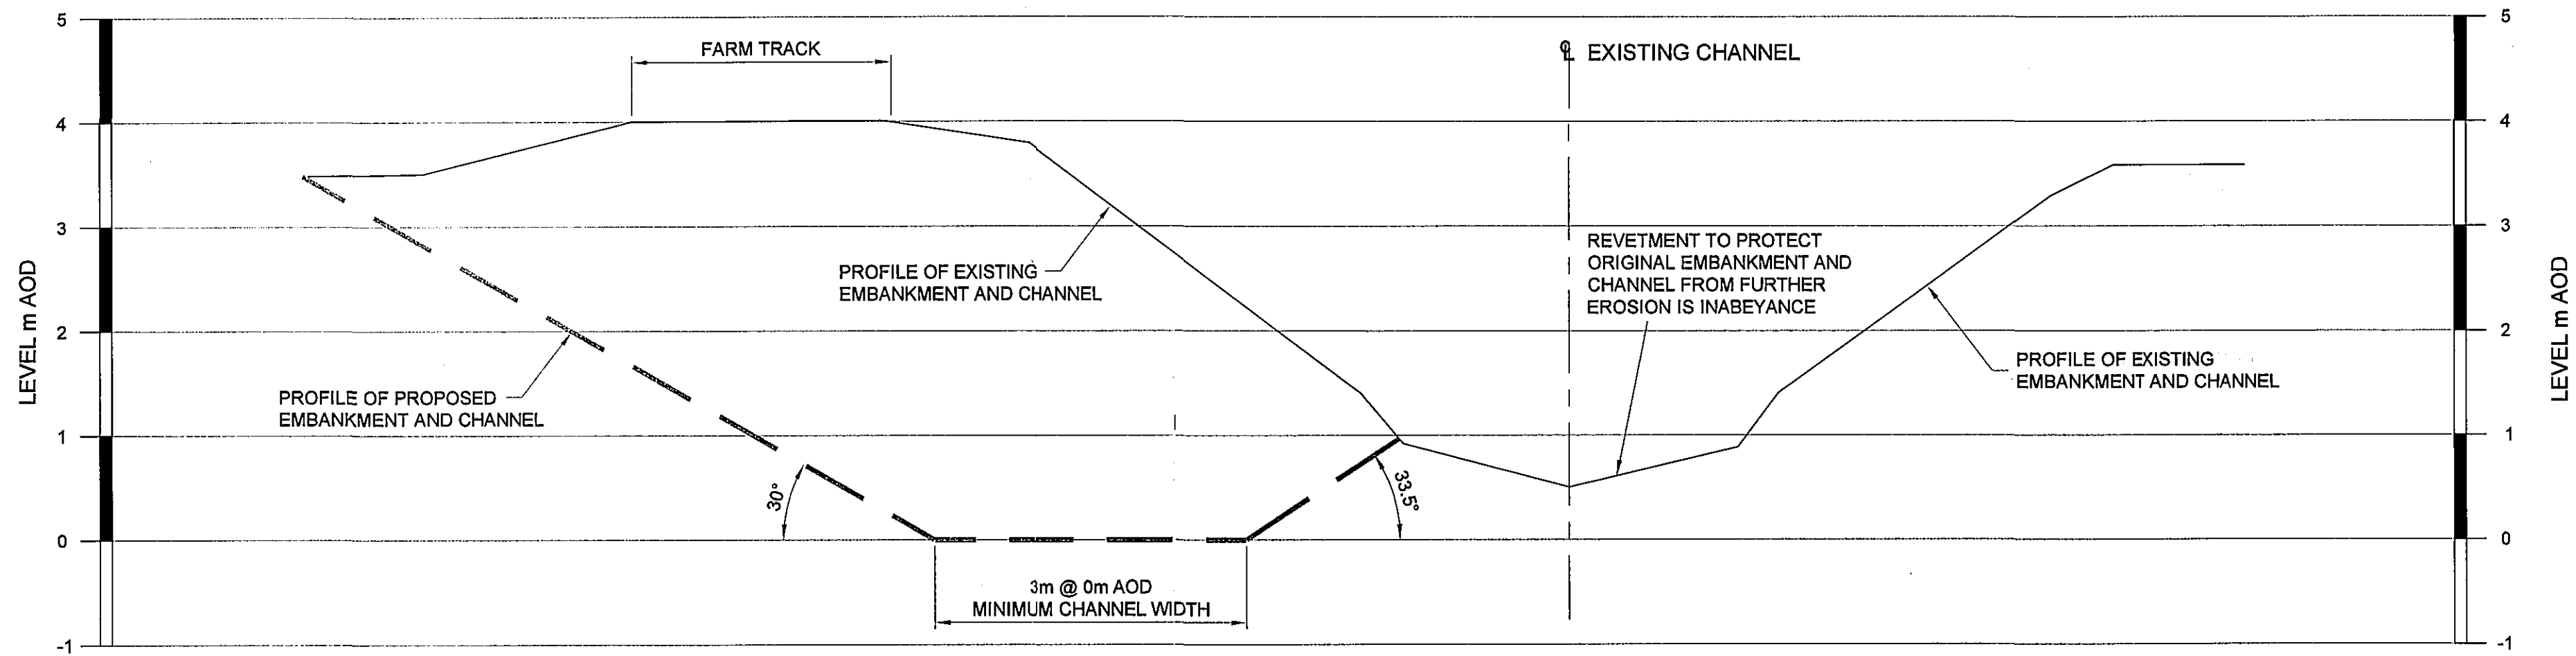

CROSS SECTION 1-1
scale ~ HORIZ. 1:50 VERT. 1:50

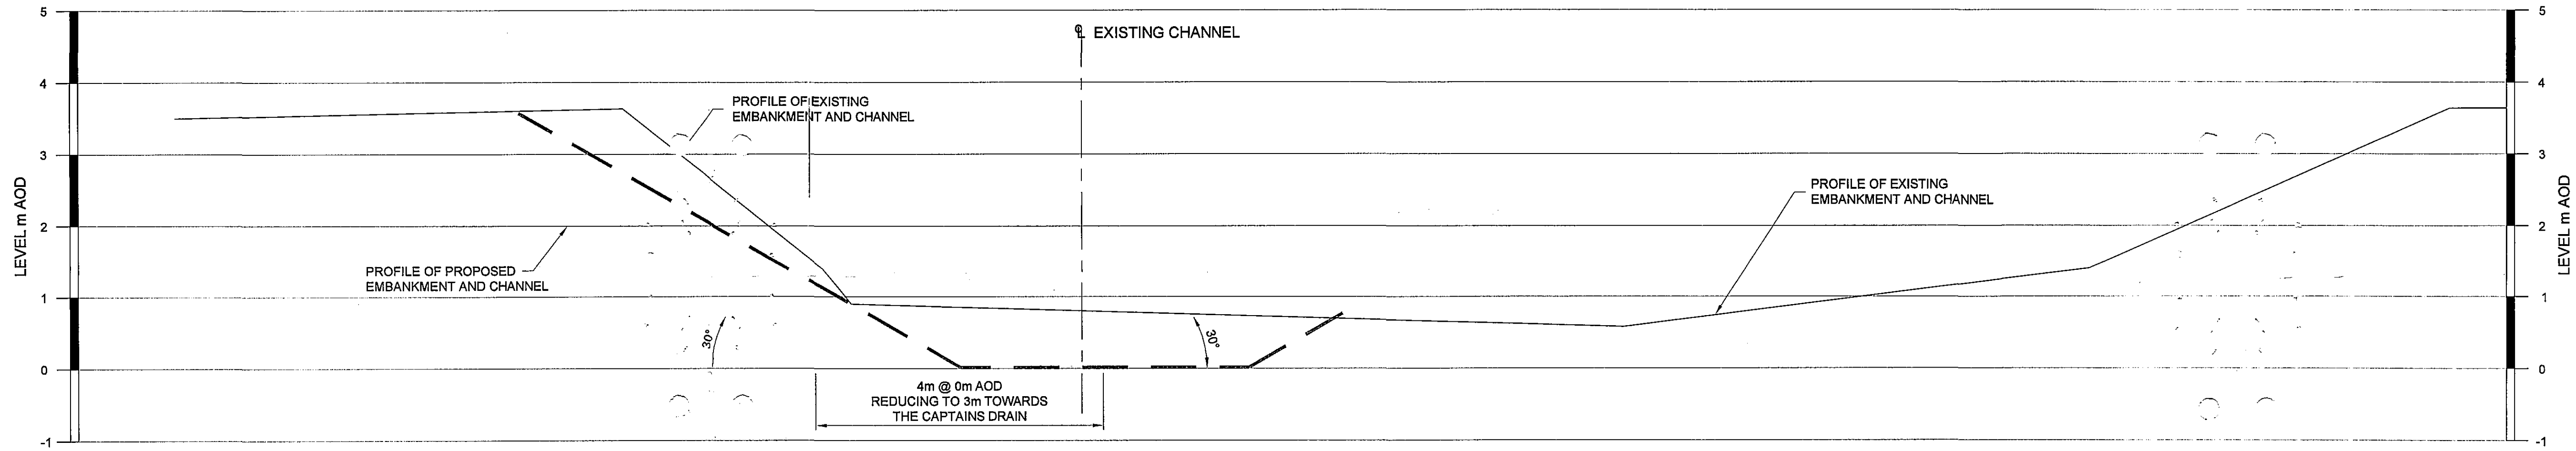

CROSS SECTION 2-2
scale ~ HORIZ. 1:50 VERT. 1:50

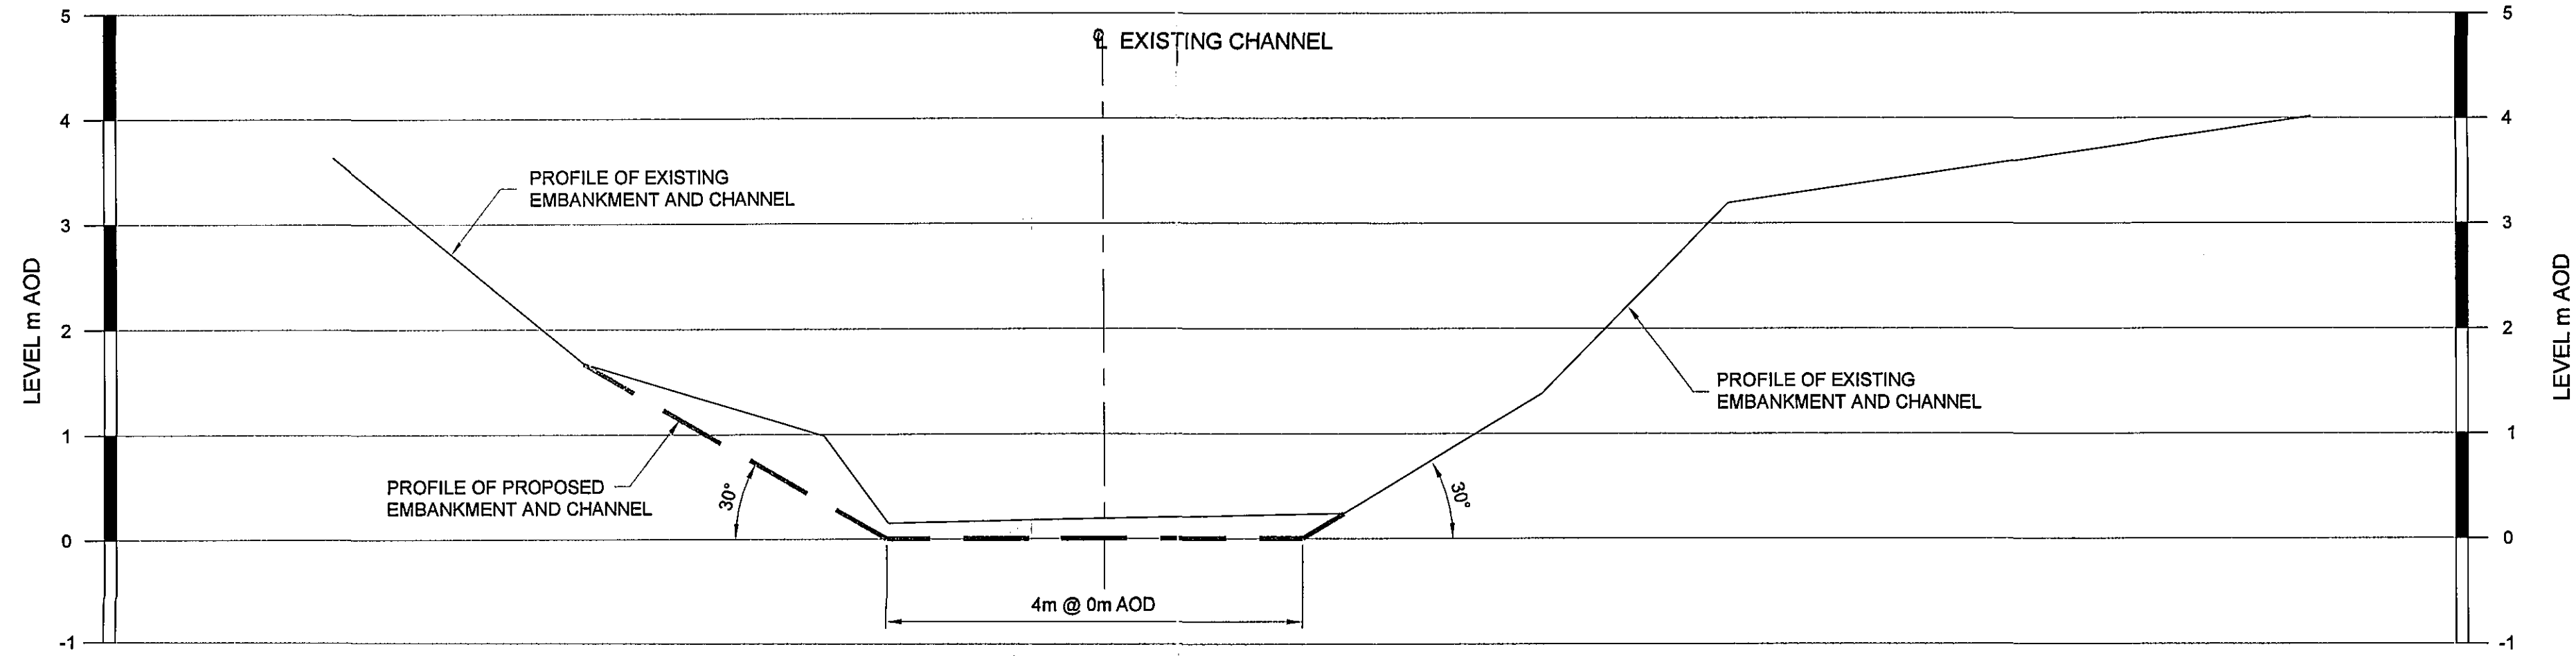

CROSS SECTION 3-3
scale ~ HORIZ. 1:50 VERT. 1:50

NOTES

1. THE DRAWING IS TO BE USED FOR THE DESIGN OF THE PROPOSED EMBANKMENT AND CHANNEL. IT IS NOT TO BE USED FOR ANY OTHER PURPOSE.

WELLEND AND DEEPINGS
INTERNAL DRAINAGE BOARD

PINCHBECK PUMPING STATION

PROPOSED RIVER SECTIONS

PRELIMINARY

NTW/076/002 P1