




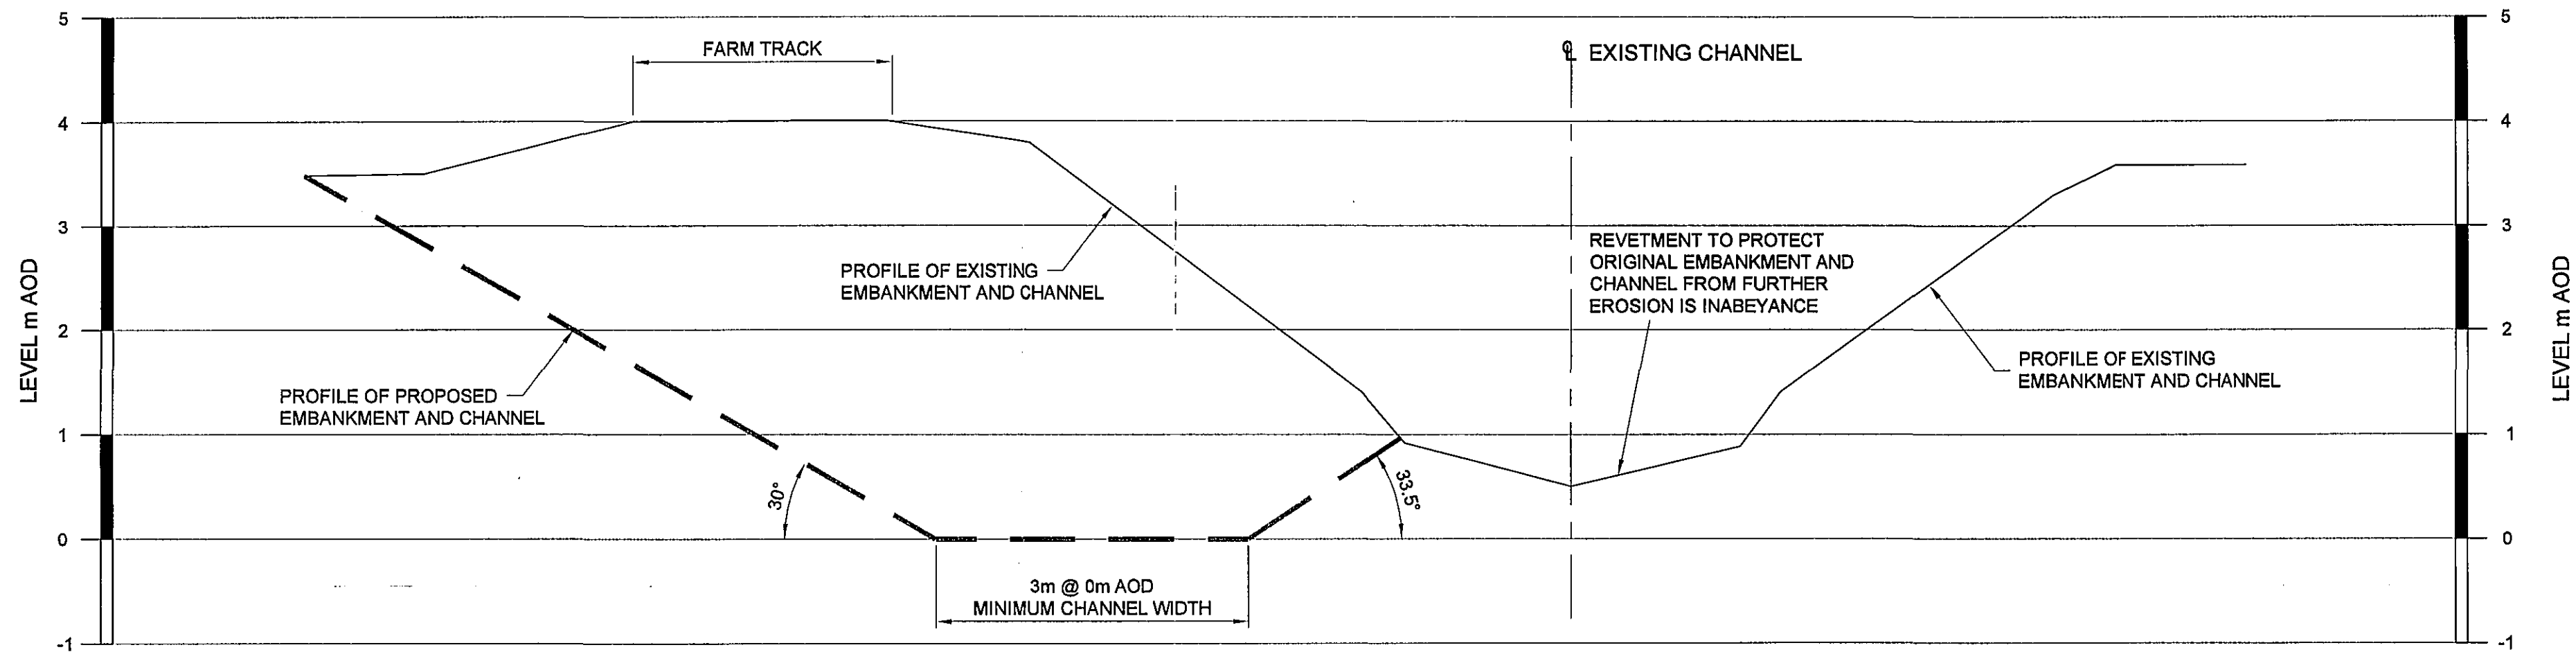

CROSS SECTION 1-1
scale ~ HORIZ. 1:50 VERT. 1:50

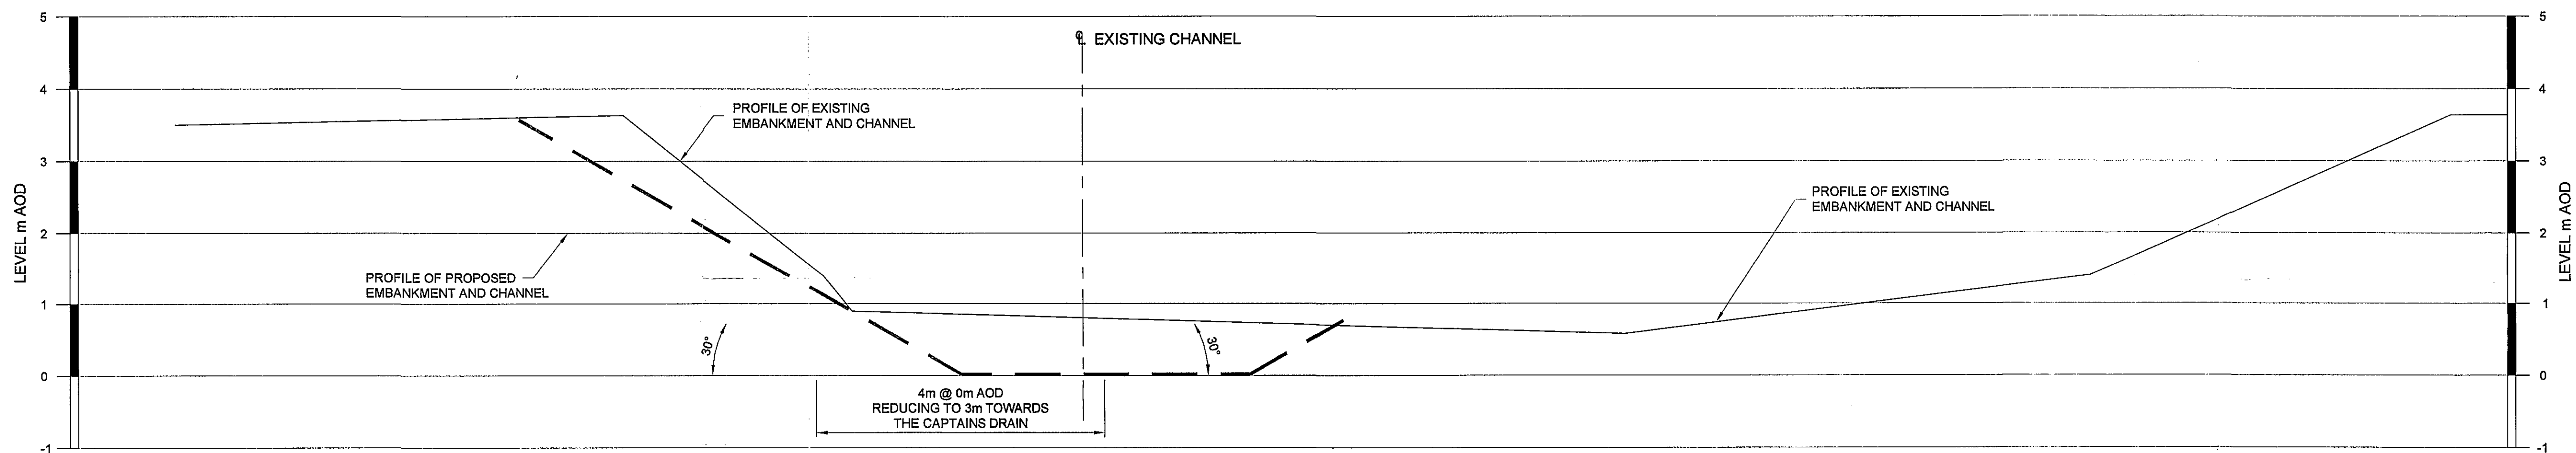

CROSS SECTION 2-2
scale ~ HORIZ. 1:50 VERT. 1:50

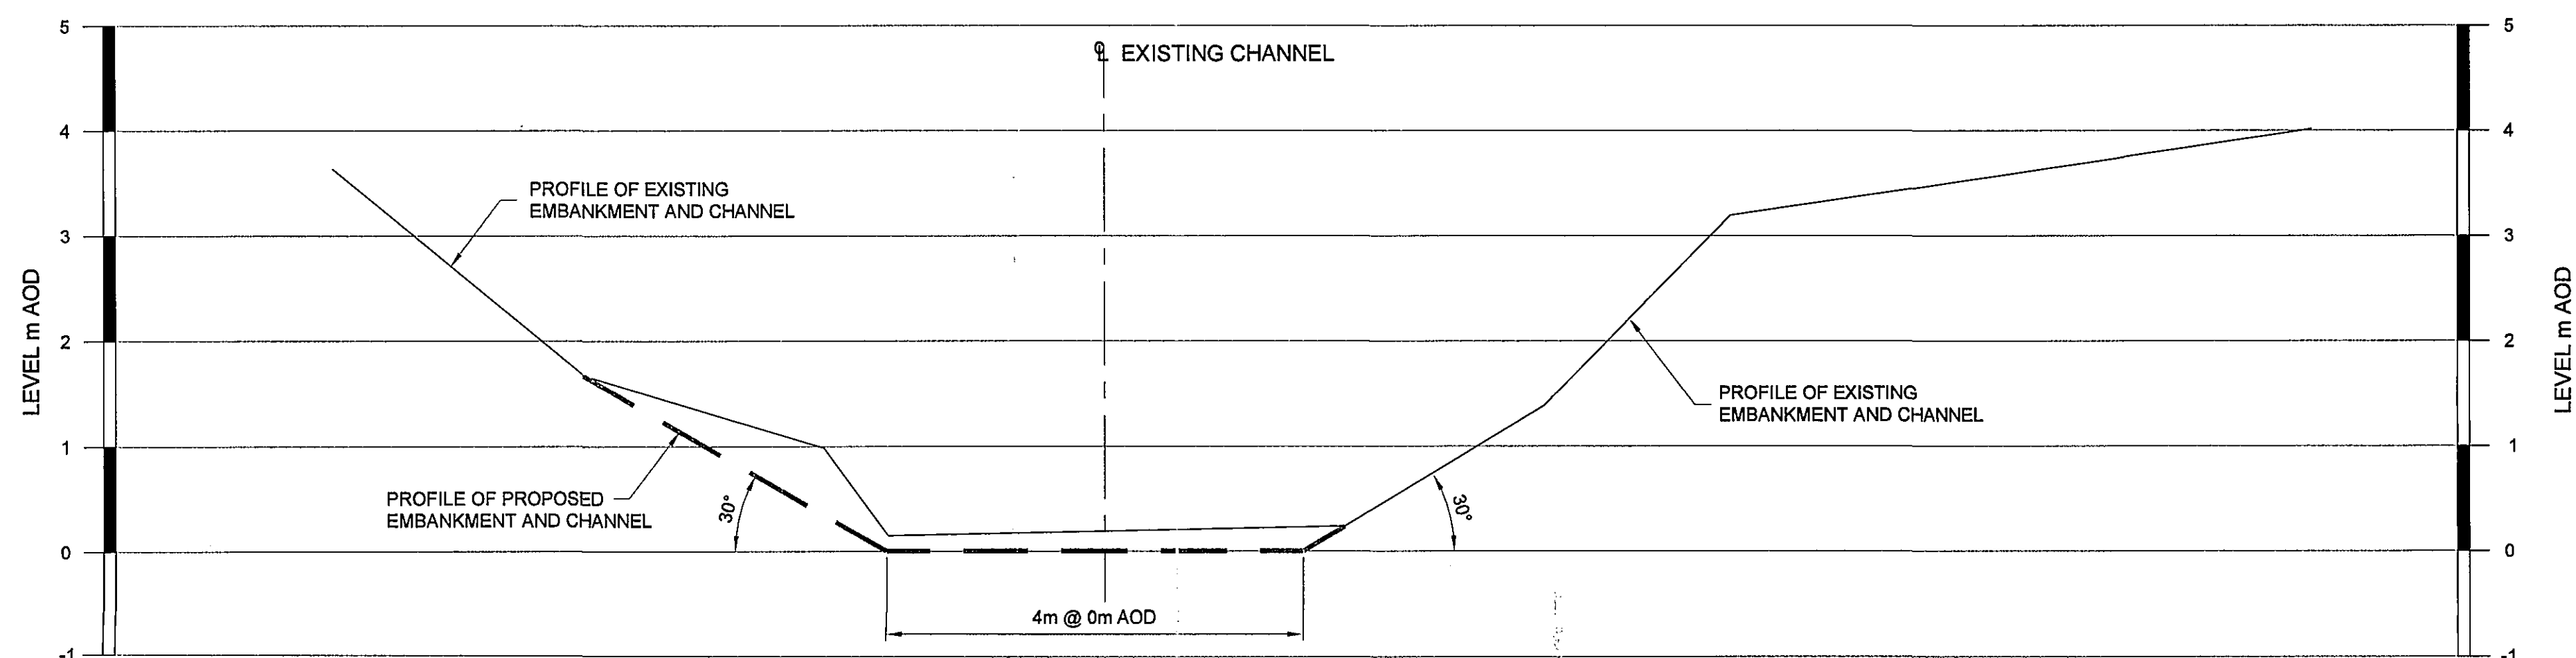

CROSS SECTION 3-3
scale ~ HORIZ. 1:50 VERT. 1:50

NOTES

- DO NOT SCALE THIS DRAWING. ALL DIMENSIONS MUST BE CHECKED/ VERIFIED ON SITE. IF IN DOUBT ASK.
- THIS DRAWING IS TO BE READ IN CONJUNCTION WITH ALL RELEVANT ARCHITECTS, ENGINEERS AND SPECIALISTS DRAWINGS AND SPECIFICATIONS.
- ALL DIMENSIONS IN MILLIMETRES UNLESS NOTED OTHERWISE. ALL LEVELS IN METRES UNLESS NOTED OTHERWISE.
- ANY DISCREPANCIES NOTED ON SITE ARE TO BE REPORTED TO THE ENGINEER IMMEDIATELY.
- REFER TO DRAWING NTW-076-001 FOR CROSS SECTION LOCATIONS.
- TENDER ISSUE ONLY - NOT FOR CONSTRUCTION

KEY

11	20/12/06	TENDER ISSUE	DEL	RG
11	01/09/07	PRELIMINARY ISSUE	S	TG
REV	DATE	DESCRIPTION	DESIGN	AUTH

AMENDMENTS



**Integrated Engineering
and Environmental Consultants**

3-4 Kayes Walk The Lace Market Nottingham NG1 1PY
T 0115 924 1100 F 0115 950 3986 W bwbconsulting.com
environmental | water | transportation | civil | structural | highways | infrastructure

Client **WELLAND AND DEEPINGS
INTERNAL DRAINAGE BOARD**

Project title **PINCHBECK PUMPING
STATION**

PROPOSED RIVER SECTIONS

Scale	Date	Drawn	Authorised
AS SHOWN	09/2006	JS	TJ

Drawing title

TENDER

Drawing No	Rev
NTW/076/002	T1

Planning & Development
09 FEB 2007
Ref: 1756/06

**DETERMINED
PLAN**