

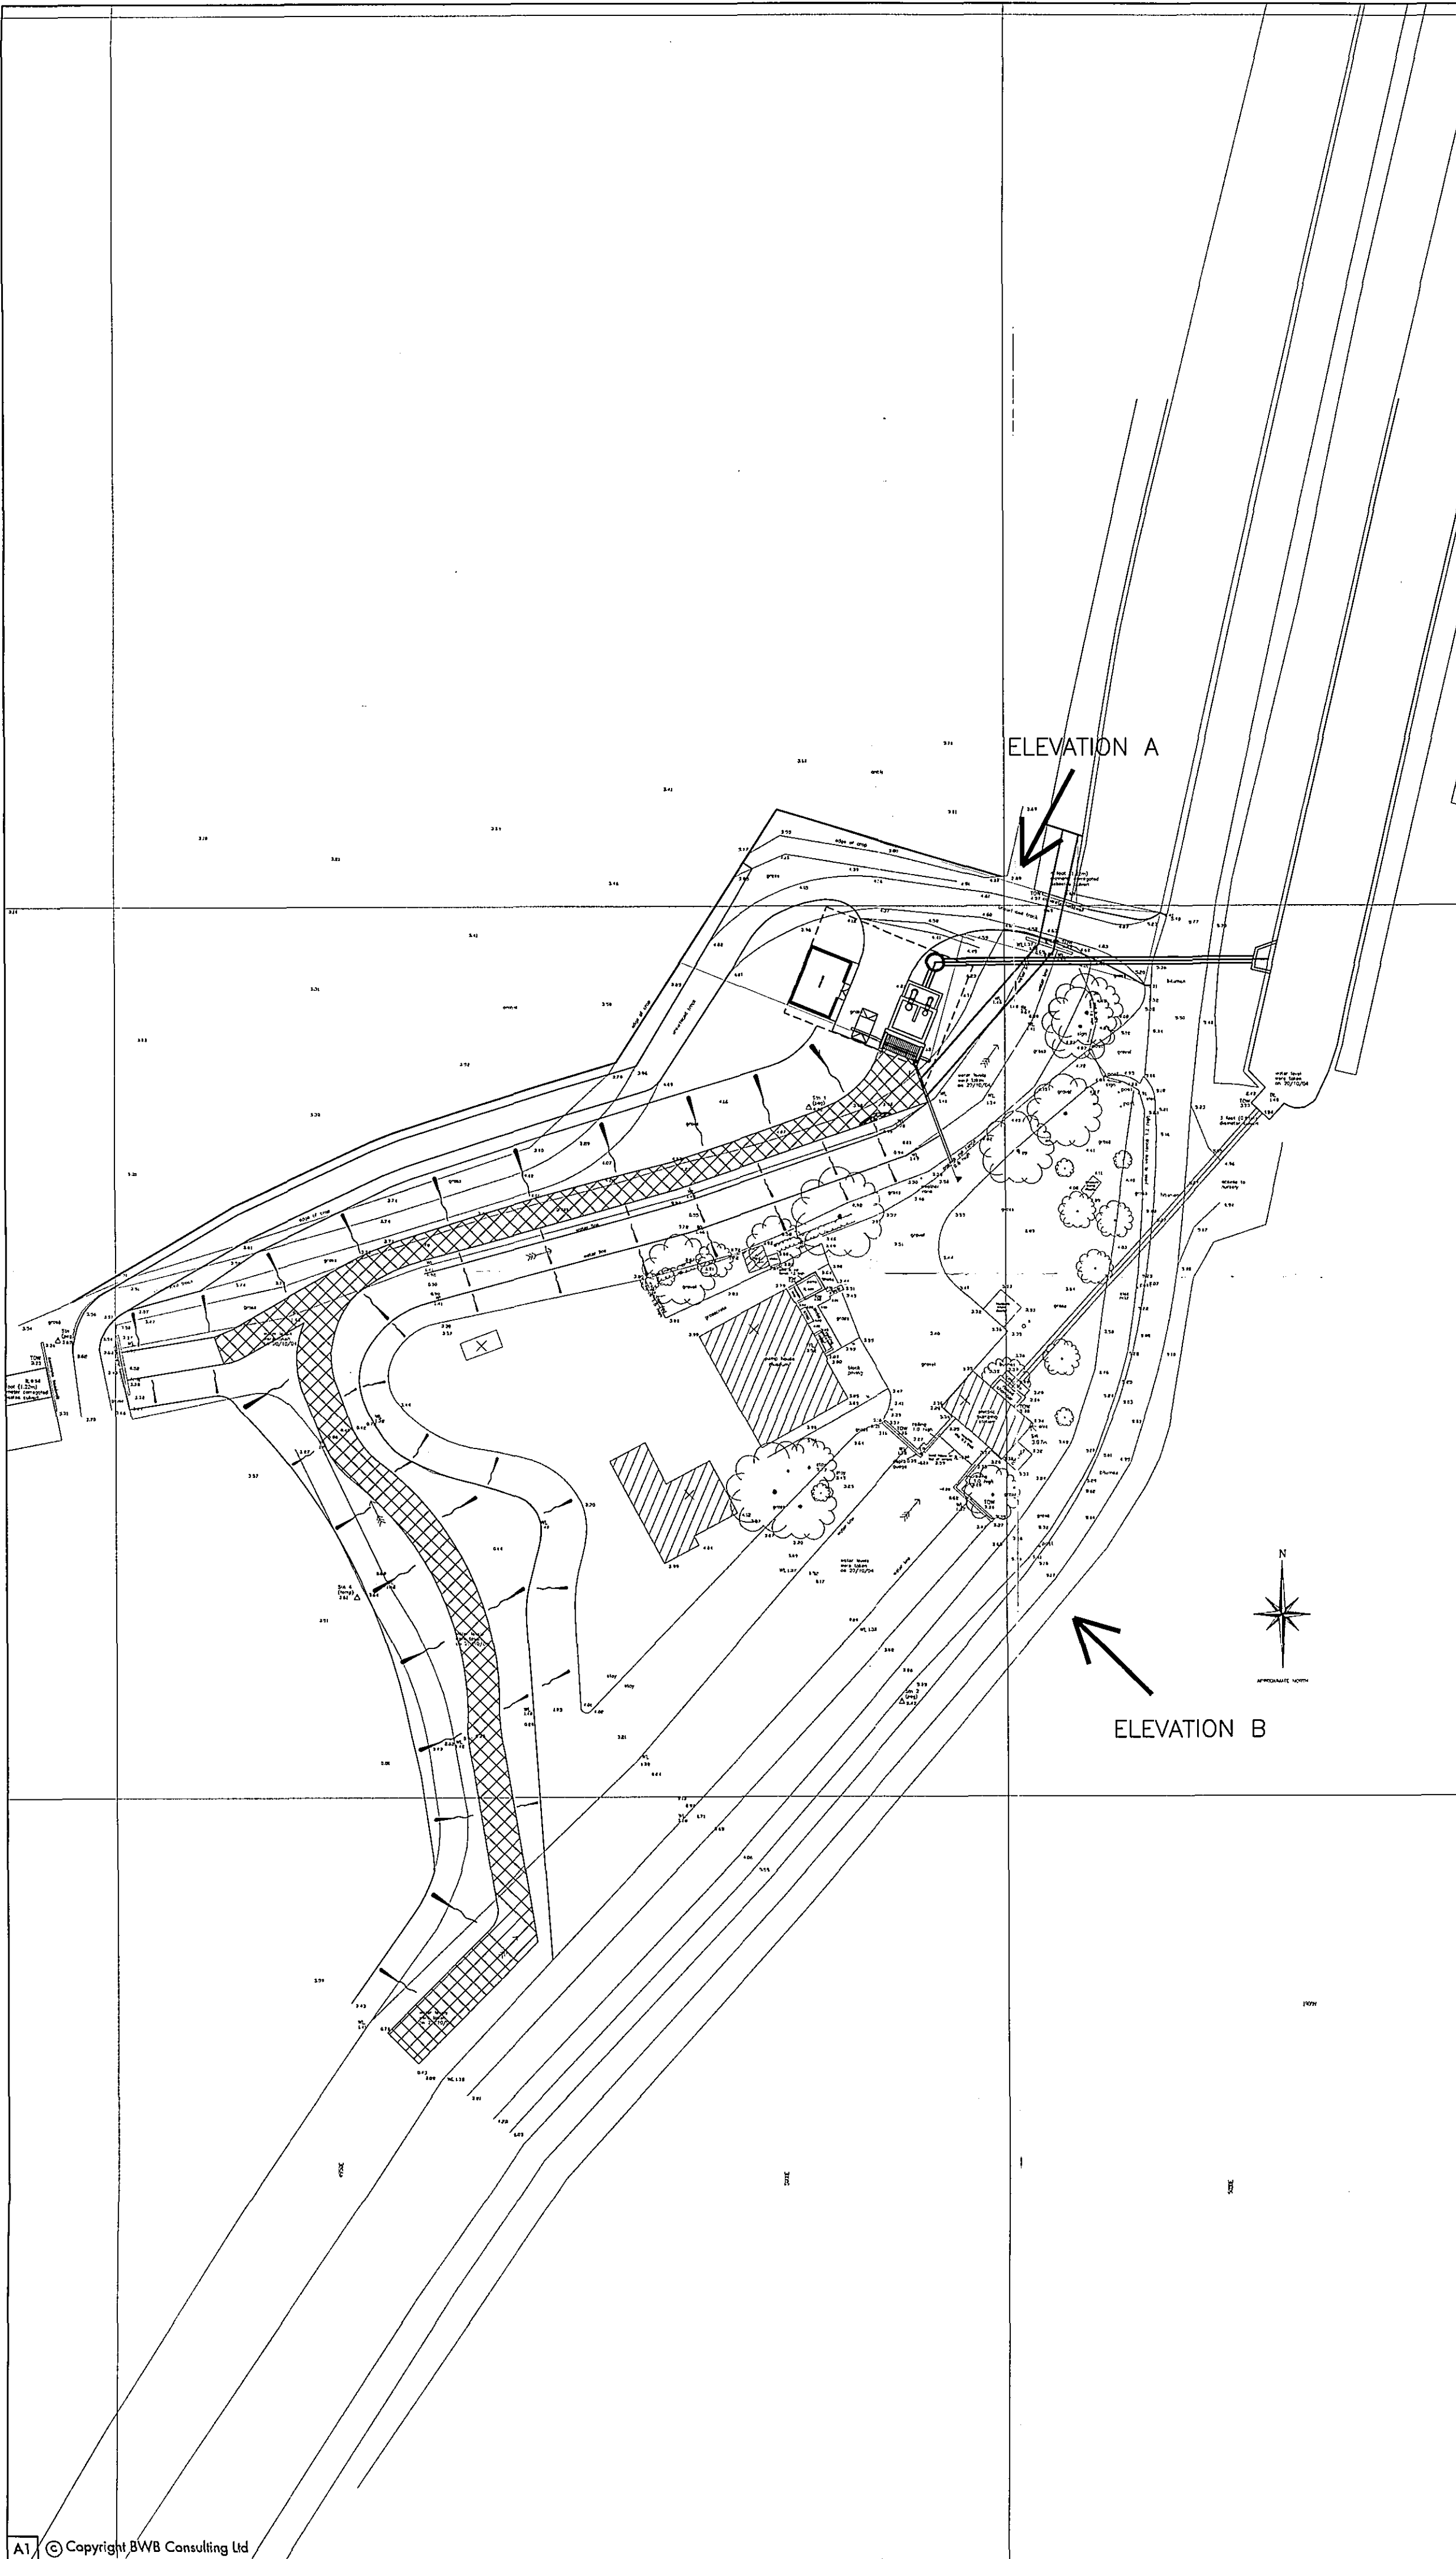



EXISTING ELEVATION A

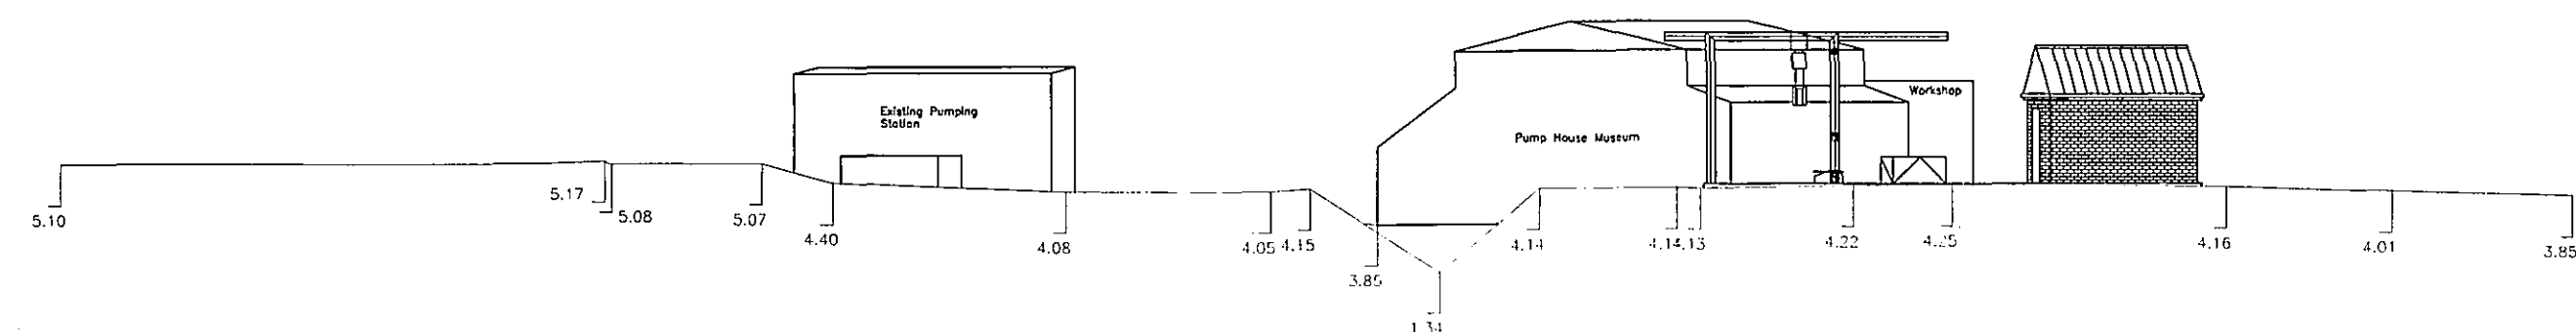

PROPOSED ELEVATION A

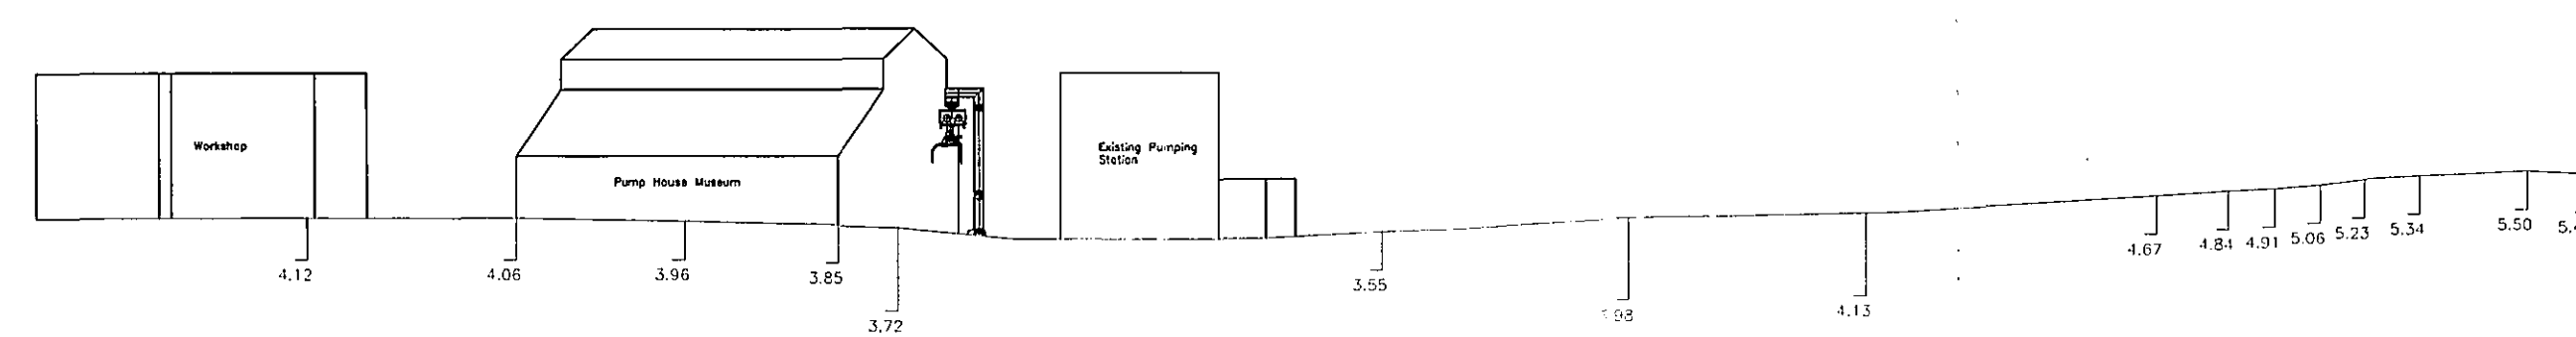

EXISTING ELEVATION B

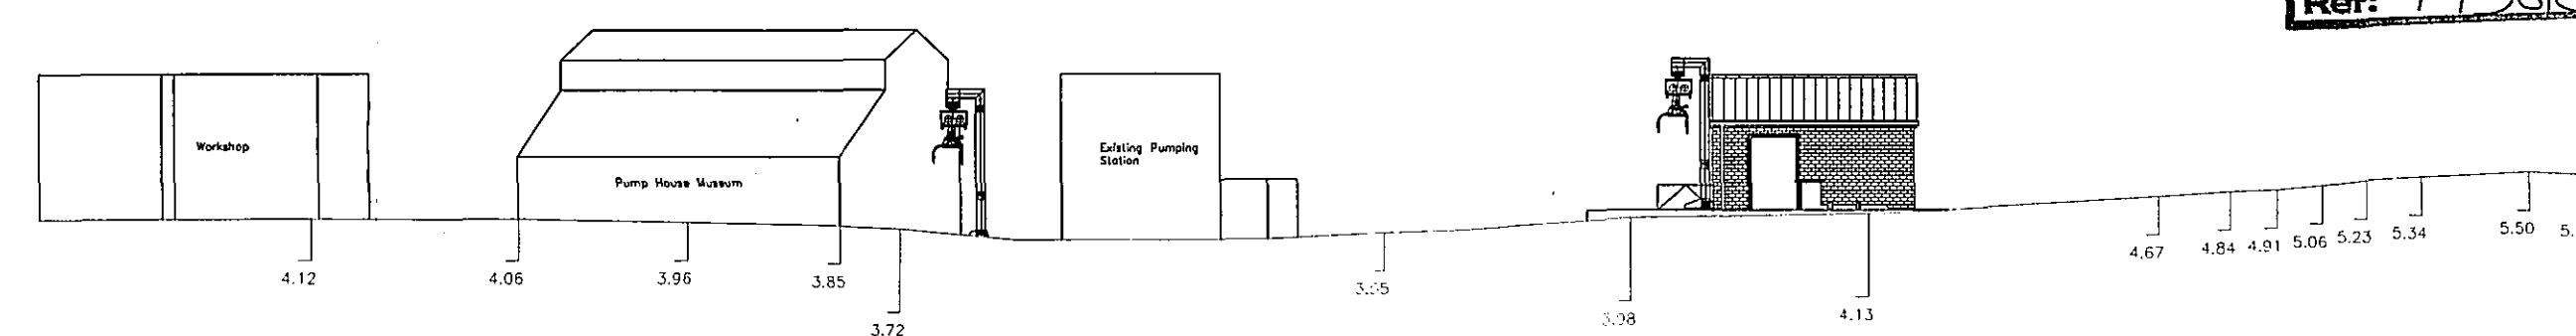

PROPOSED ELEVATION B


SHDC
Planning & Development
09 FEB 2007
Ref: 1756105

DETERMINED
PLAN

- NOTES
1. DO NOT SCALE THIS DRAWING. ALL DIMENSIONS MUST BE CHECKED/ VERIFIED ON SITE. IF IN DOUBT ASK.
 2. THIS DRAWING IS TO BE READ IN CONJUNCTION WITH ALL RELEVANT ARCHITECTS, ENGINEERS AND SPECIALISTS DRAWINGS AND SPECIFICATIONS.
 3. ALL DIMENSIONS IN MILLIMETRES UNLESS NOTED OTHERWISE. ALL LEVELS IN METRES UNLESS NOTED OTHERWISE.
 4. ANY DISCREPANCIES NOTED ON SITE ARE TO BE REPORTED TO THE ENGINEER IMMEDIATELY.

KEY

Rev	Date	Description	Drawn	Auth'd
P1	31.01.07	PRELIMINARY ISSUE	DIH	TG

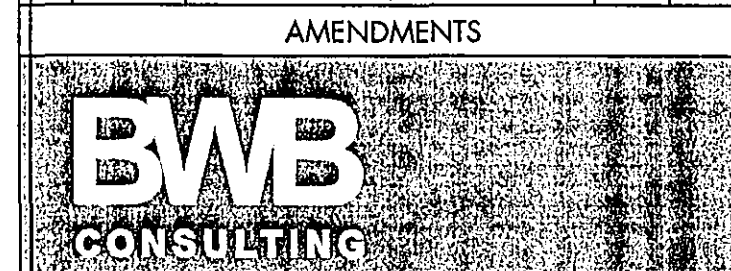

Integrated Engineering
and Environmental Consultants
3-4 Kayes Walk The Lace Market Nottingham NG1 1PY
T 0115 924 1100 F 0115 950 3966 W bwbconsulting.com
environmental | water | transportation | civil | structural | highways | infrastructure

Client
**WELLAND AND DEEPINGS
INTERNAL DRAINAGE BOARD**

Project Title
**PINCHBECK PUMPING
STATION**

Drawing Title
**EXISTING AND PROPOSED
SITE ELEVATIONS**

Scale	Date	Drawn	Authorised
1:XXX	JAN 1007	DIH	TG

Drawing Status
PRELIMINARY

Drawing No:	Revision
NTW/076/SK03	P1