


SHDC
PLANNING & DEVELOPMENT
21 DEC 2006
Ref. 1759/06

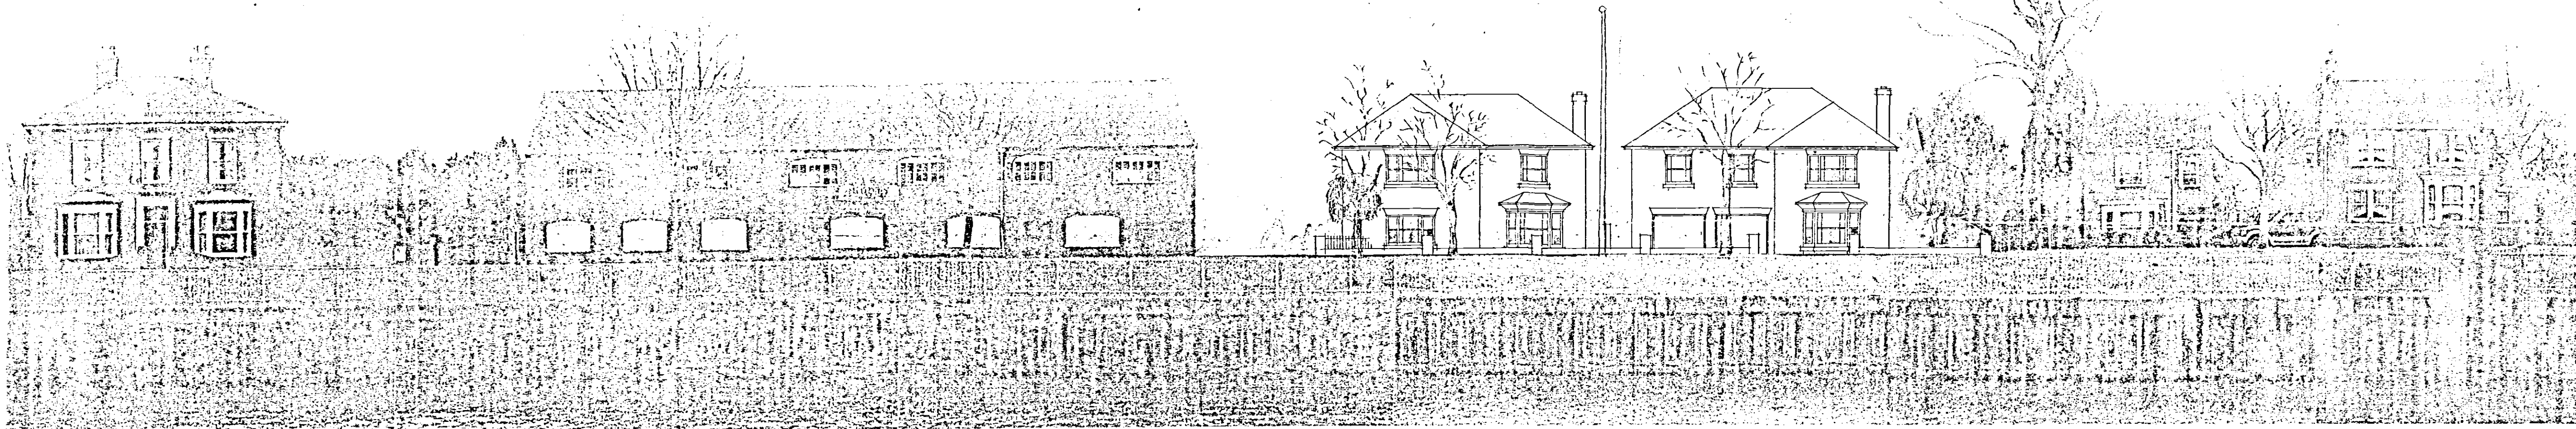

Project

**PROPOSED DEVELOPMENT
BETWEEN 45 & 47A COWBIT ROAD,
SPALDING.
STREET SCENE ELEVATION**

Client

C SLOOTEN LTD

ALAN HORNSBY
ARCHITECTURAL SERVICES LTD

"Little Acre"
Peak Hill, Cowbit,
Spalding, Lincs. PE12 6AW
Tel. Holbeach (01406) 380591

Scale

Drg. no. 06/71/04

Date December 2006