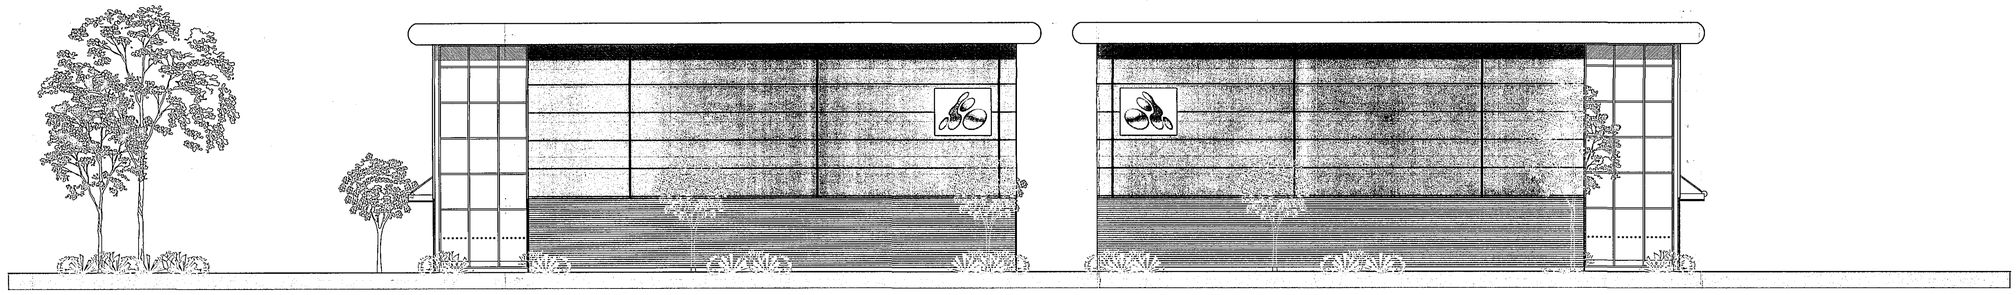

A151 ELEVATION
scale 1:100

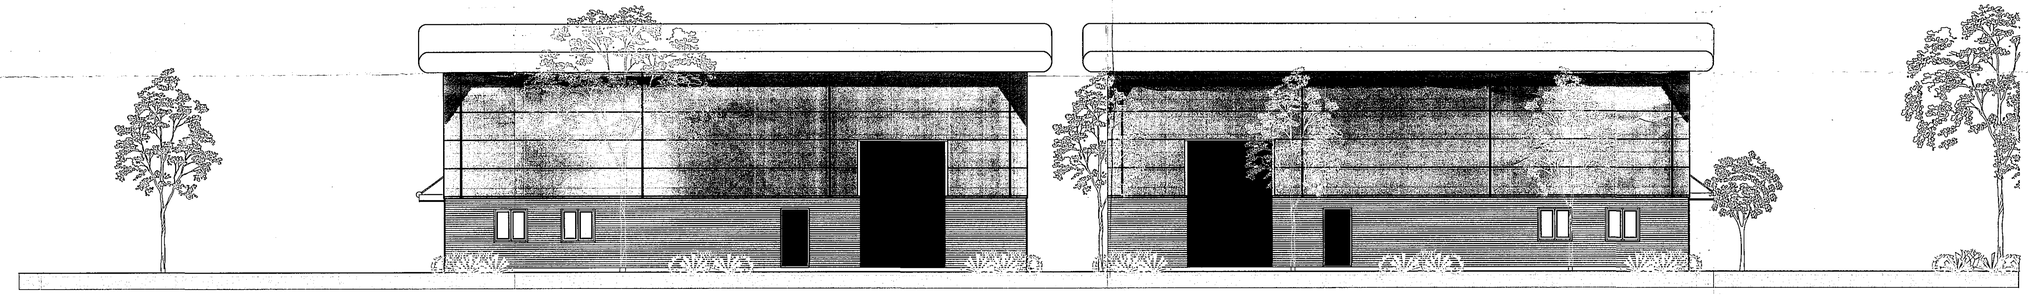

FORMER A151 TRUNK ROAD ELEVATION
scale 1:100

KEY TO HATCHING INDICATING EXTERNAL FINISHES/ COLOURS

PVF2 COATED KINGSPAN MICRO RIB FLAT PANEL CLADDING PANEL SYSTEM,
colour: RAL 7000 ALASKA GREY

PLASTICOL COATED BOX PROFILE M.S. CLADDING,
colour: RAL 9000 HAMLET

POLYESTER COATED ALUMINIUM RADIUSED ROOF EDGE DETAIL
colour: METALLIC SILVER

BUFF MULTI FINE WIRECUT RUSTIC
natural mortar with bucket handle joint

all personnel doors to be RAL 7012 SLATE GREY colour - plastisol coated finish

all windows to be polyester coated finish - RAL 7012 SLATE GREY colour

SHDC
PLANNING & DEVELOPMENT
22 DEC 2006
Ref. 1760/06

Revisions

Preliminary | For Construction

David Trundley Design Services Limited
Chartered Institute of Architectural Technologists
Salgate Barn, Islington Road, Tilney All Saints, King's Lynn, Norfolk. PE34 4RY
Tel: 01553 617700 Fax: 01553 617874 Email: enquiries@dtrundleydesign.co.uk

Project Title:
CECIL FRANCIS LIMITED

PROPOSED TWO UNIT TRADE COUNTER DEVELOPMENT

Drawing Title:
SITE OVER VIEW

Scale: 1:100@A1 | Date: 04.12.2006 | Drawn: IPGT

Drawing Number:
06-198-14

Copyright:
This drawing must not be re-issued, loaned or copied without the consent of David Trundley Design Services Limited. Do not scale this drawing, use only figured or grid dimensions. All dimensions to be checked by contractor on site prior to start of works. Any discrepancies are to be notified