

THIS IS A TRUE COPY OF THE PLAN FOR CLIENT APPROVAL:

SIGNED: _____


DATED: _____

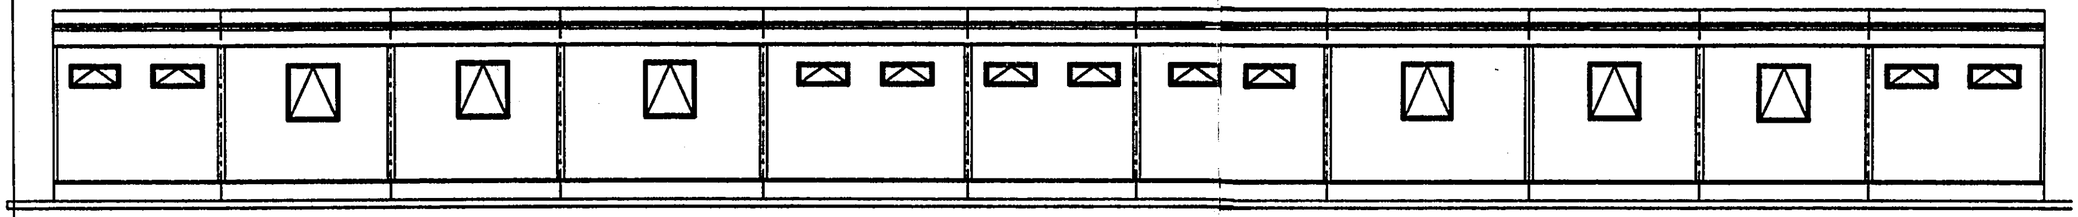

ELEVATION C

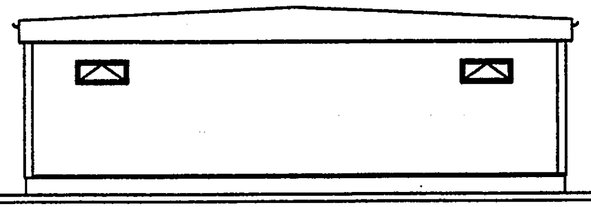


ELEVATION B

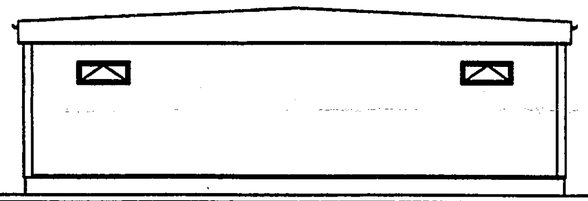

ELEVATION D

SHDC
PLANNING & DEVELOPMENT
2 2 DEC 2006
Ref. 1763/06

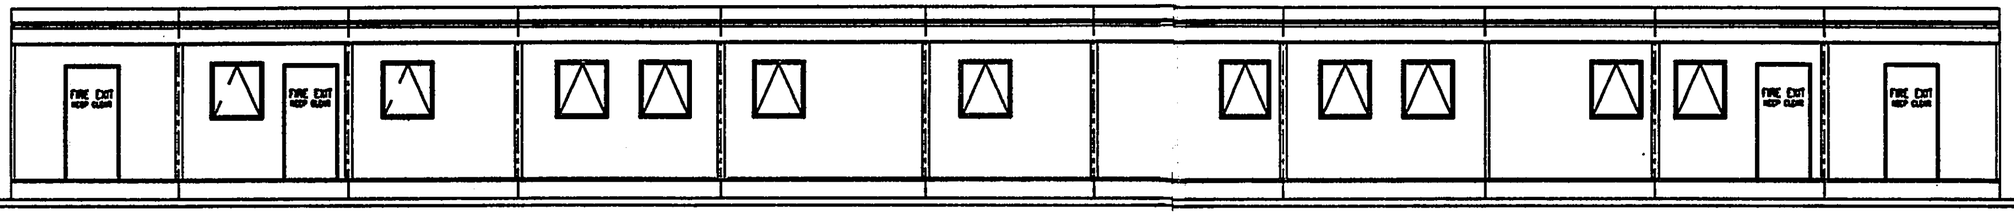

ELEVATION A

DRAWING
18 DEC 2006
ISSUED

ORIGINAL IF RED

rev.	date.	description.	by.

All loose furiture (ie desks, chairs, lockers etc) is extra and is only shown on the drawing to indicate how a building could be fitted out.This also applies to access ramps and steps.

GE
Equipment Services
Modular Space

GE House
Ten Pound Walk
Doncaster
South Yorkshire
DN4 5HW
Modular Division. +44(0)1302 732400
Fax: +44(0)1302 732456
www.modularspace.co.uk

DETERMINED PLAN

CLIENT:
GE/SPALDING ENERGY COMPANY

PROJECT:
SPALDING POWER STATION

TITLE:
GENERAL ASSEMBLY
EXTERNAL ELEVATIONS

SCALE:		DO NOT SCALE IF IN DOUBT ASK
1:75 @ A2		
DRAWN BY: N.T	CHECKED BY:	DATE: 27/11/06
SALES DRAWING No: 2993 (NR) 03 A		REV:
FACTORY DRAWING No:		REV:

THIS DRAWING AND DESIGN IS THE SOLE PROPERTY OF GE CAPITAL MODULAR SPACE AND MUST NOT BE COPIED, LOANED OR COMMUNICATED, IN WHOLE OR PART TO ANY THIRD PARTY WITHOUT WRITTEN PERMISSION FROM THE COMPANY.