

Site Location Plan of 30 The Reservoir, Surfleet PE11 4DJ

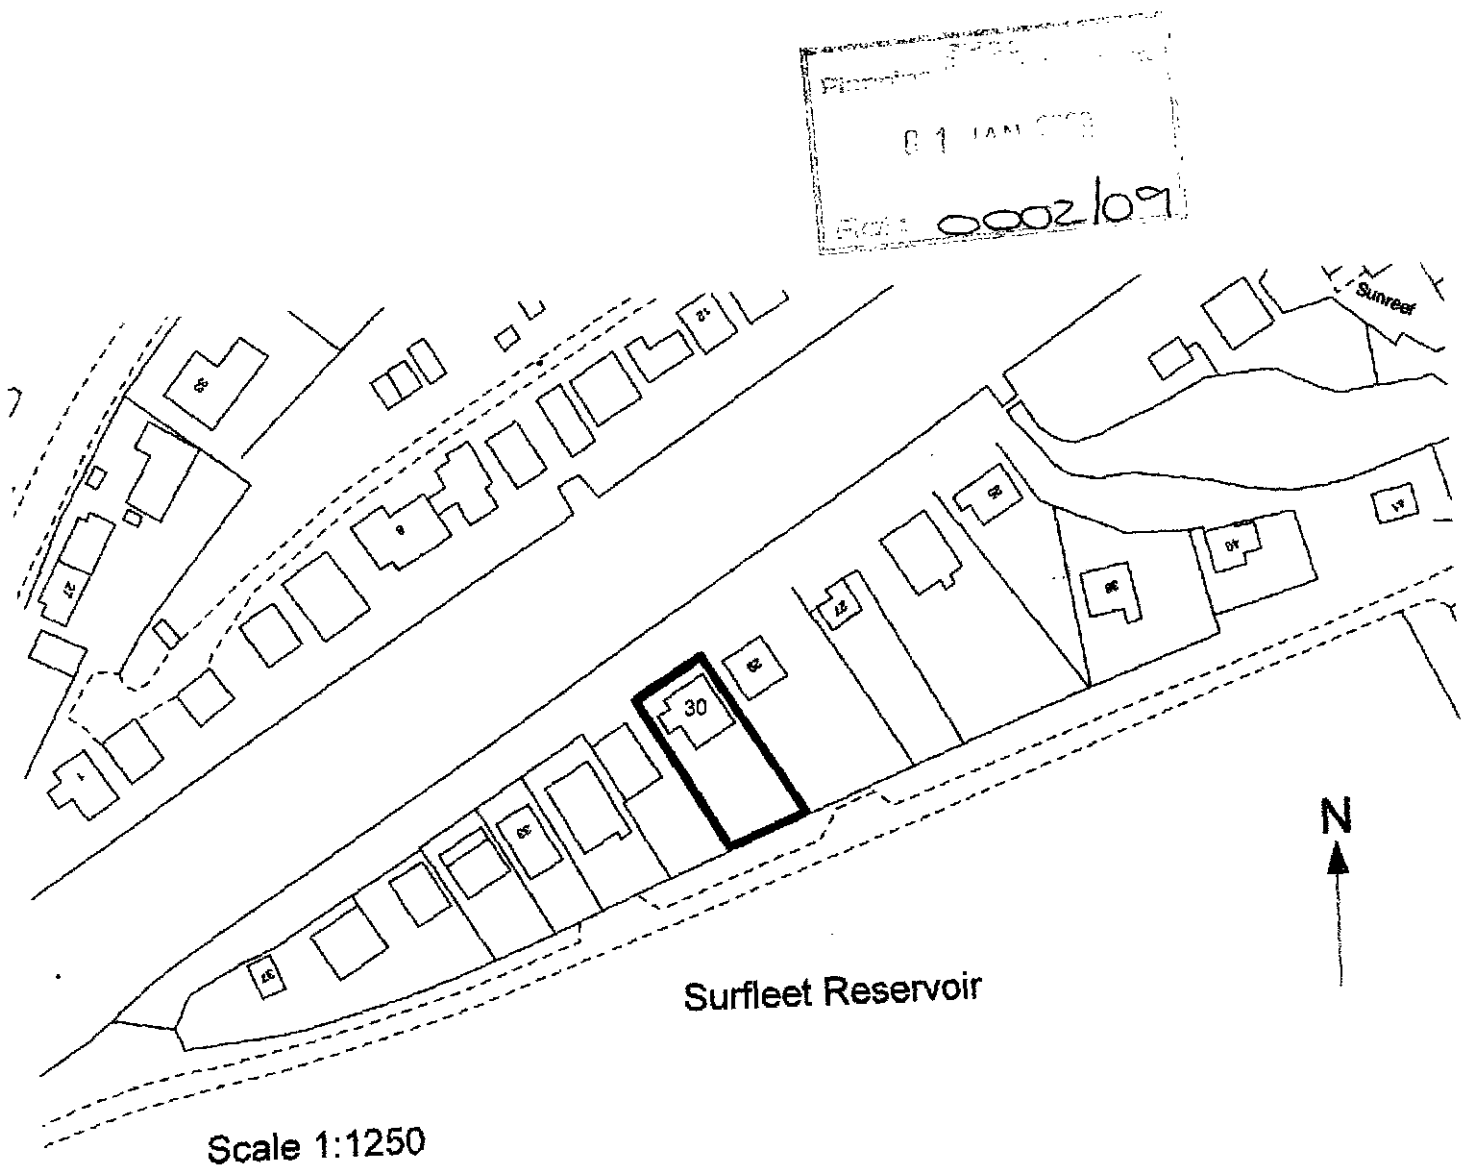


Figure 1

9600mm

A

Proposed Extension

Rear Wall

B

Existing Dwelling House

2000

Principle Elevation

Figure 2

7600

2000

C

Proposed Extension

Rear Wall


Existing Dwelling House

Principle Elevation

0002/09


If proposal is considered as shown here, in figure 2, as a side and rear extension. It does not exceed 4m from the rear wall (C), nor does it project wider than half of the original house in width (D). There is nothing in the new legislation that requires an extension to be confined to the depth of the side elevation (D). This therefore complies with the permitted development regulations.

**DETERMINED
PLAN**

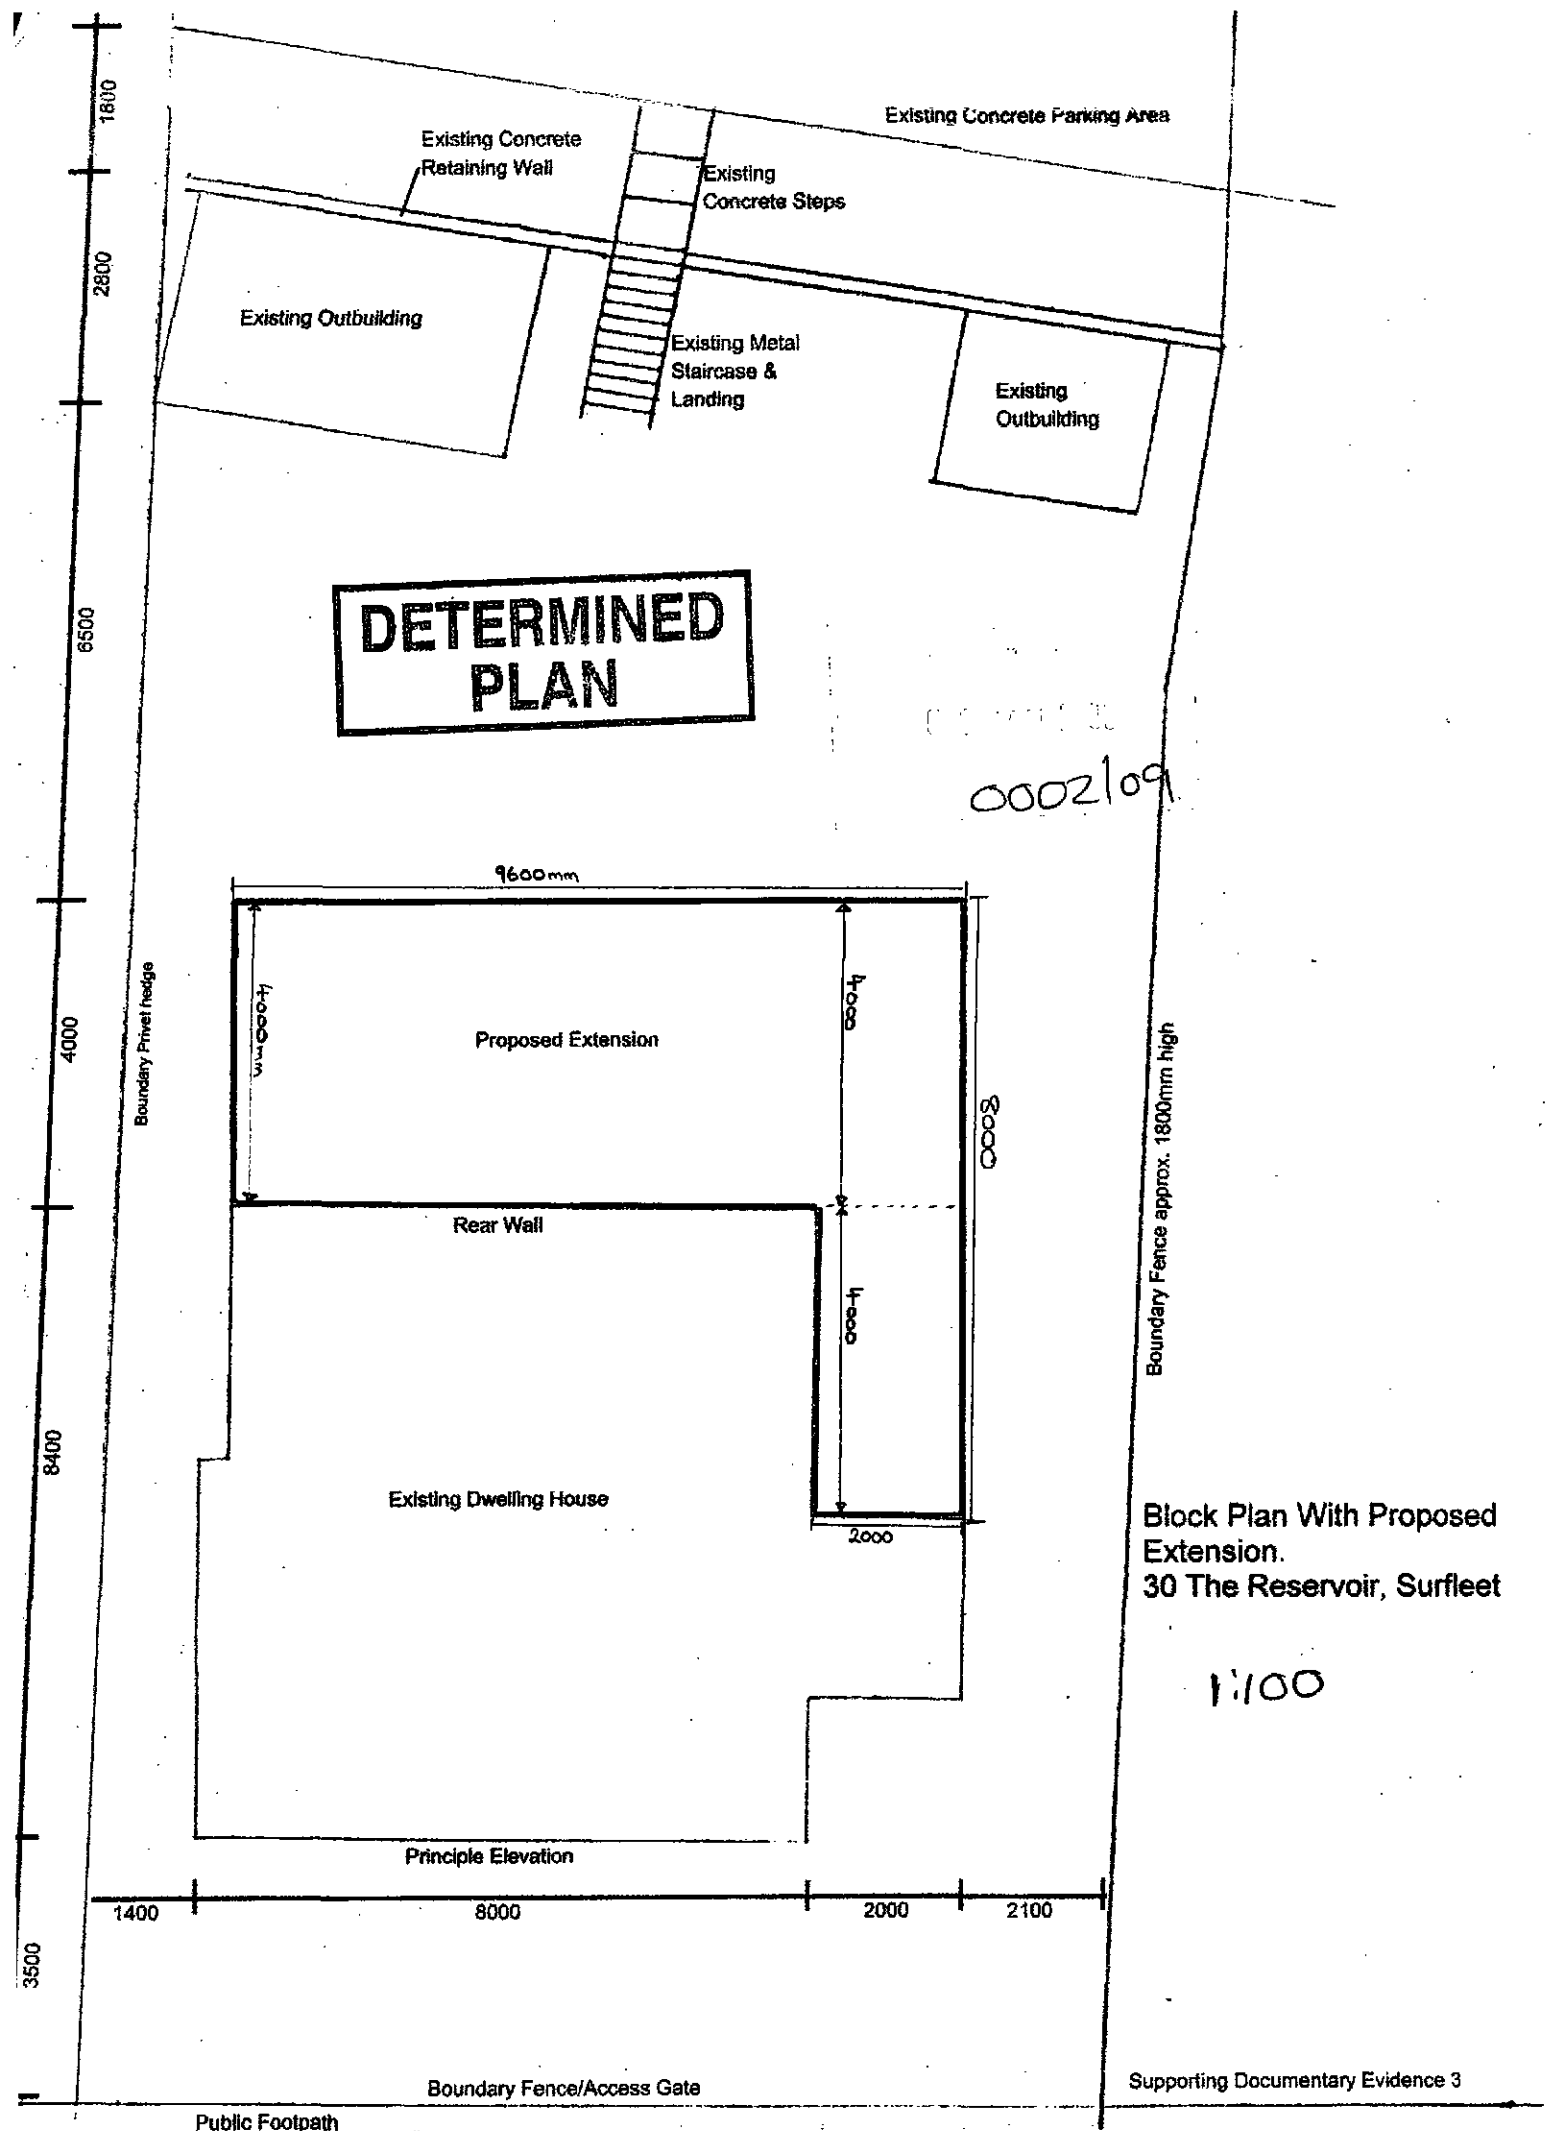

**DETERMINED
PLAN**

30 The Reservoir, Surfleet

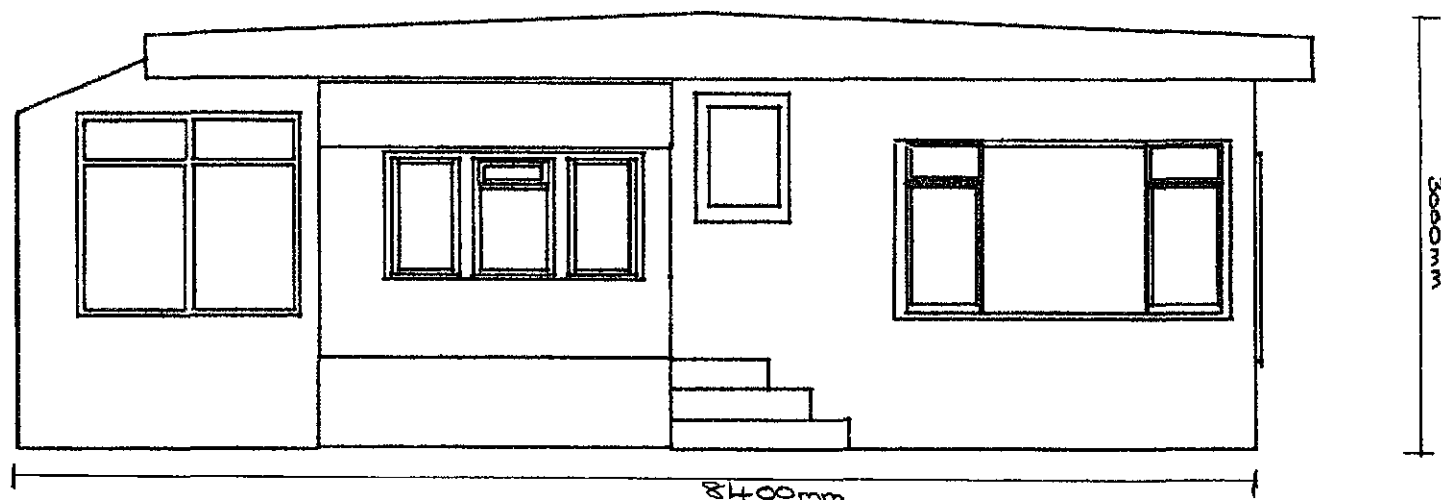


Existing Side Elevation

Supporting Documentary Evidence 4

0002/09

**DETERMINED
PLAN**

30 The Reservoir, Surfleet

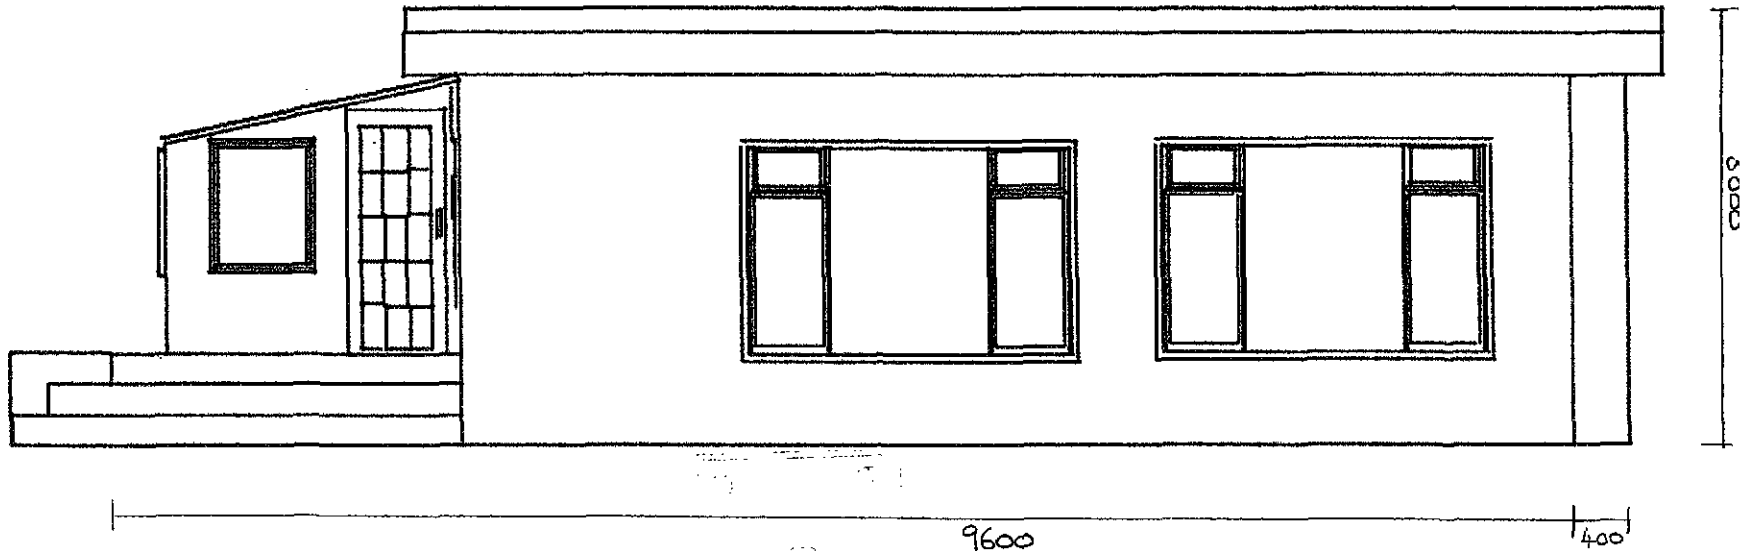


Existing Rear Elevation

Supporting Documentary Evidence 4

0002/009

30 The Reservoir, Surfleet

**DETERMINED
PLAN**

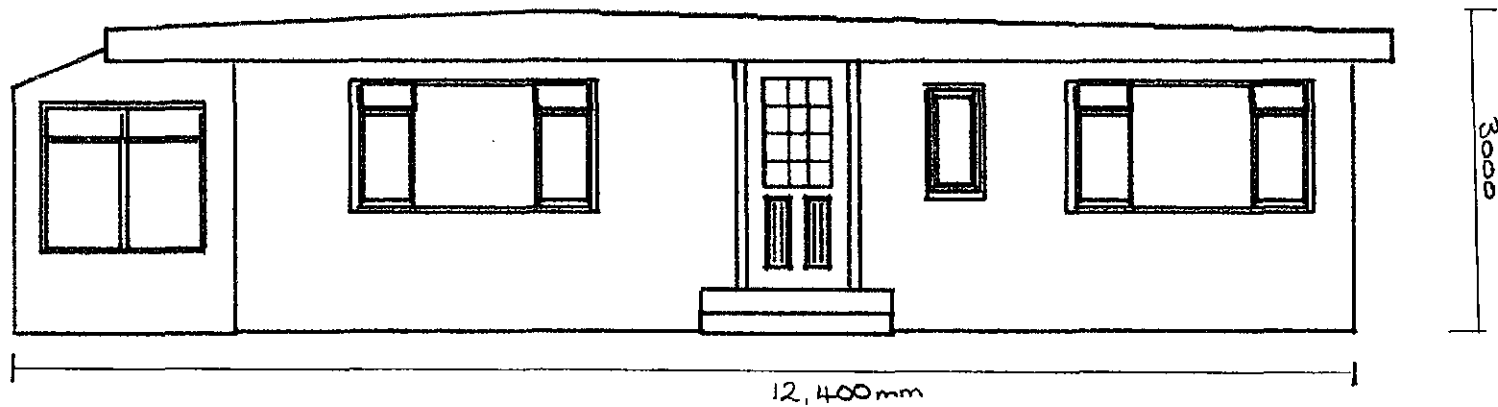


Proposed Side Elevation

15012000
15012000
15012000

**DETERMINED
PLAN**

30 The Reservoir, Surfleet

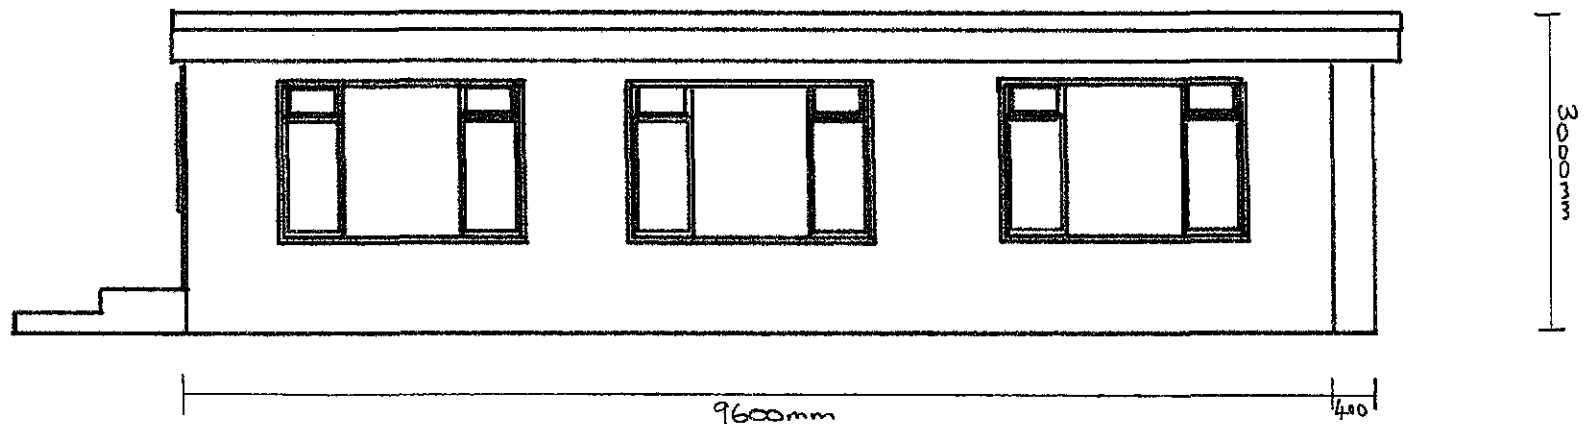

Proposed Rear Elevation

Supporting Documentary Evidence 4

0002109