
Gosberton
Westhorpe
Gosberton Marsh
Wargate
Belnie
Cawood Hall
Cressy Hall
Moat
Bird's Drove Fm
Burnt Ho
Red House Fm
Panton House Fm
Gosberton Cheal
Cheal House Fm
Bendike Ho
Surfleet
Surfleet Seas End
Inn
Newlands Fm
Marsh Fm
Hill Marsh Fm
Beachbank Fm
Crossgate
Pinchbeck
Otway Ho
Platt's Br
Sharp's Br
Springfields
Chase Fm
Mill Green Ho
Chestnut Ho
Lindum Ho
Vernatt's Drain
dismantled rly
Mus
Home Fm
The Hollies
Fulney
Fulney Ho
SPALDING
Bank Ho
White Ho
Manor Ho
Risegate Eau
The Gables
Welland F
Hill Ho
Crowtree Fm
Reservoir
Welland House Fm
West Mar
RIVER WELLAND
Pinchbeck Mar
Spalding
Chapel (rems of)
Wykeham
Moat
Marsh
Shepherds Fm
Weston
Wool Hall
Gate Fm
Broadgate Ho
A16 (T)
A151
14
15
16
34

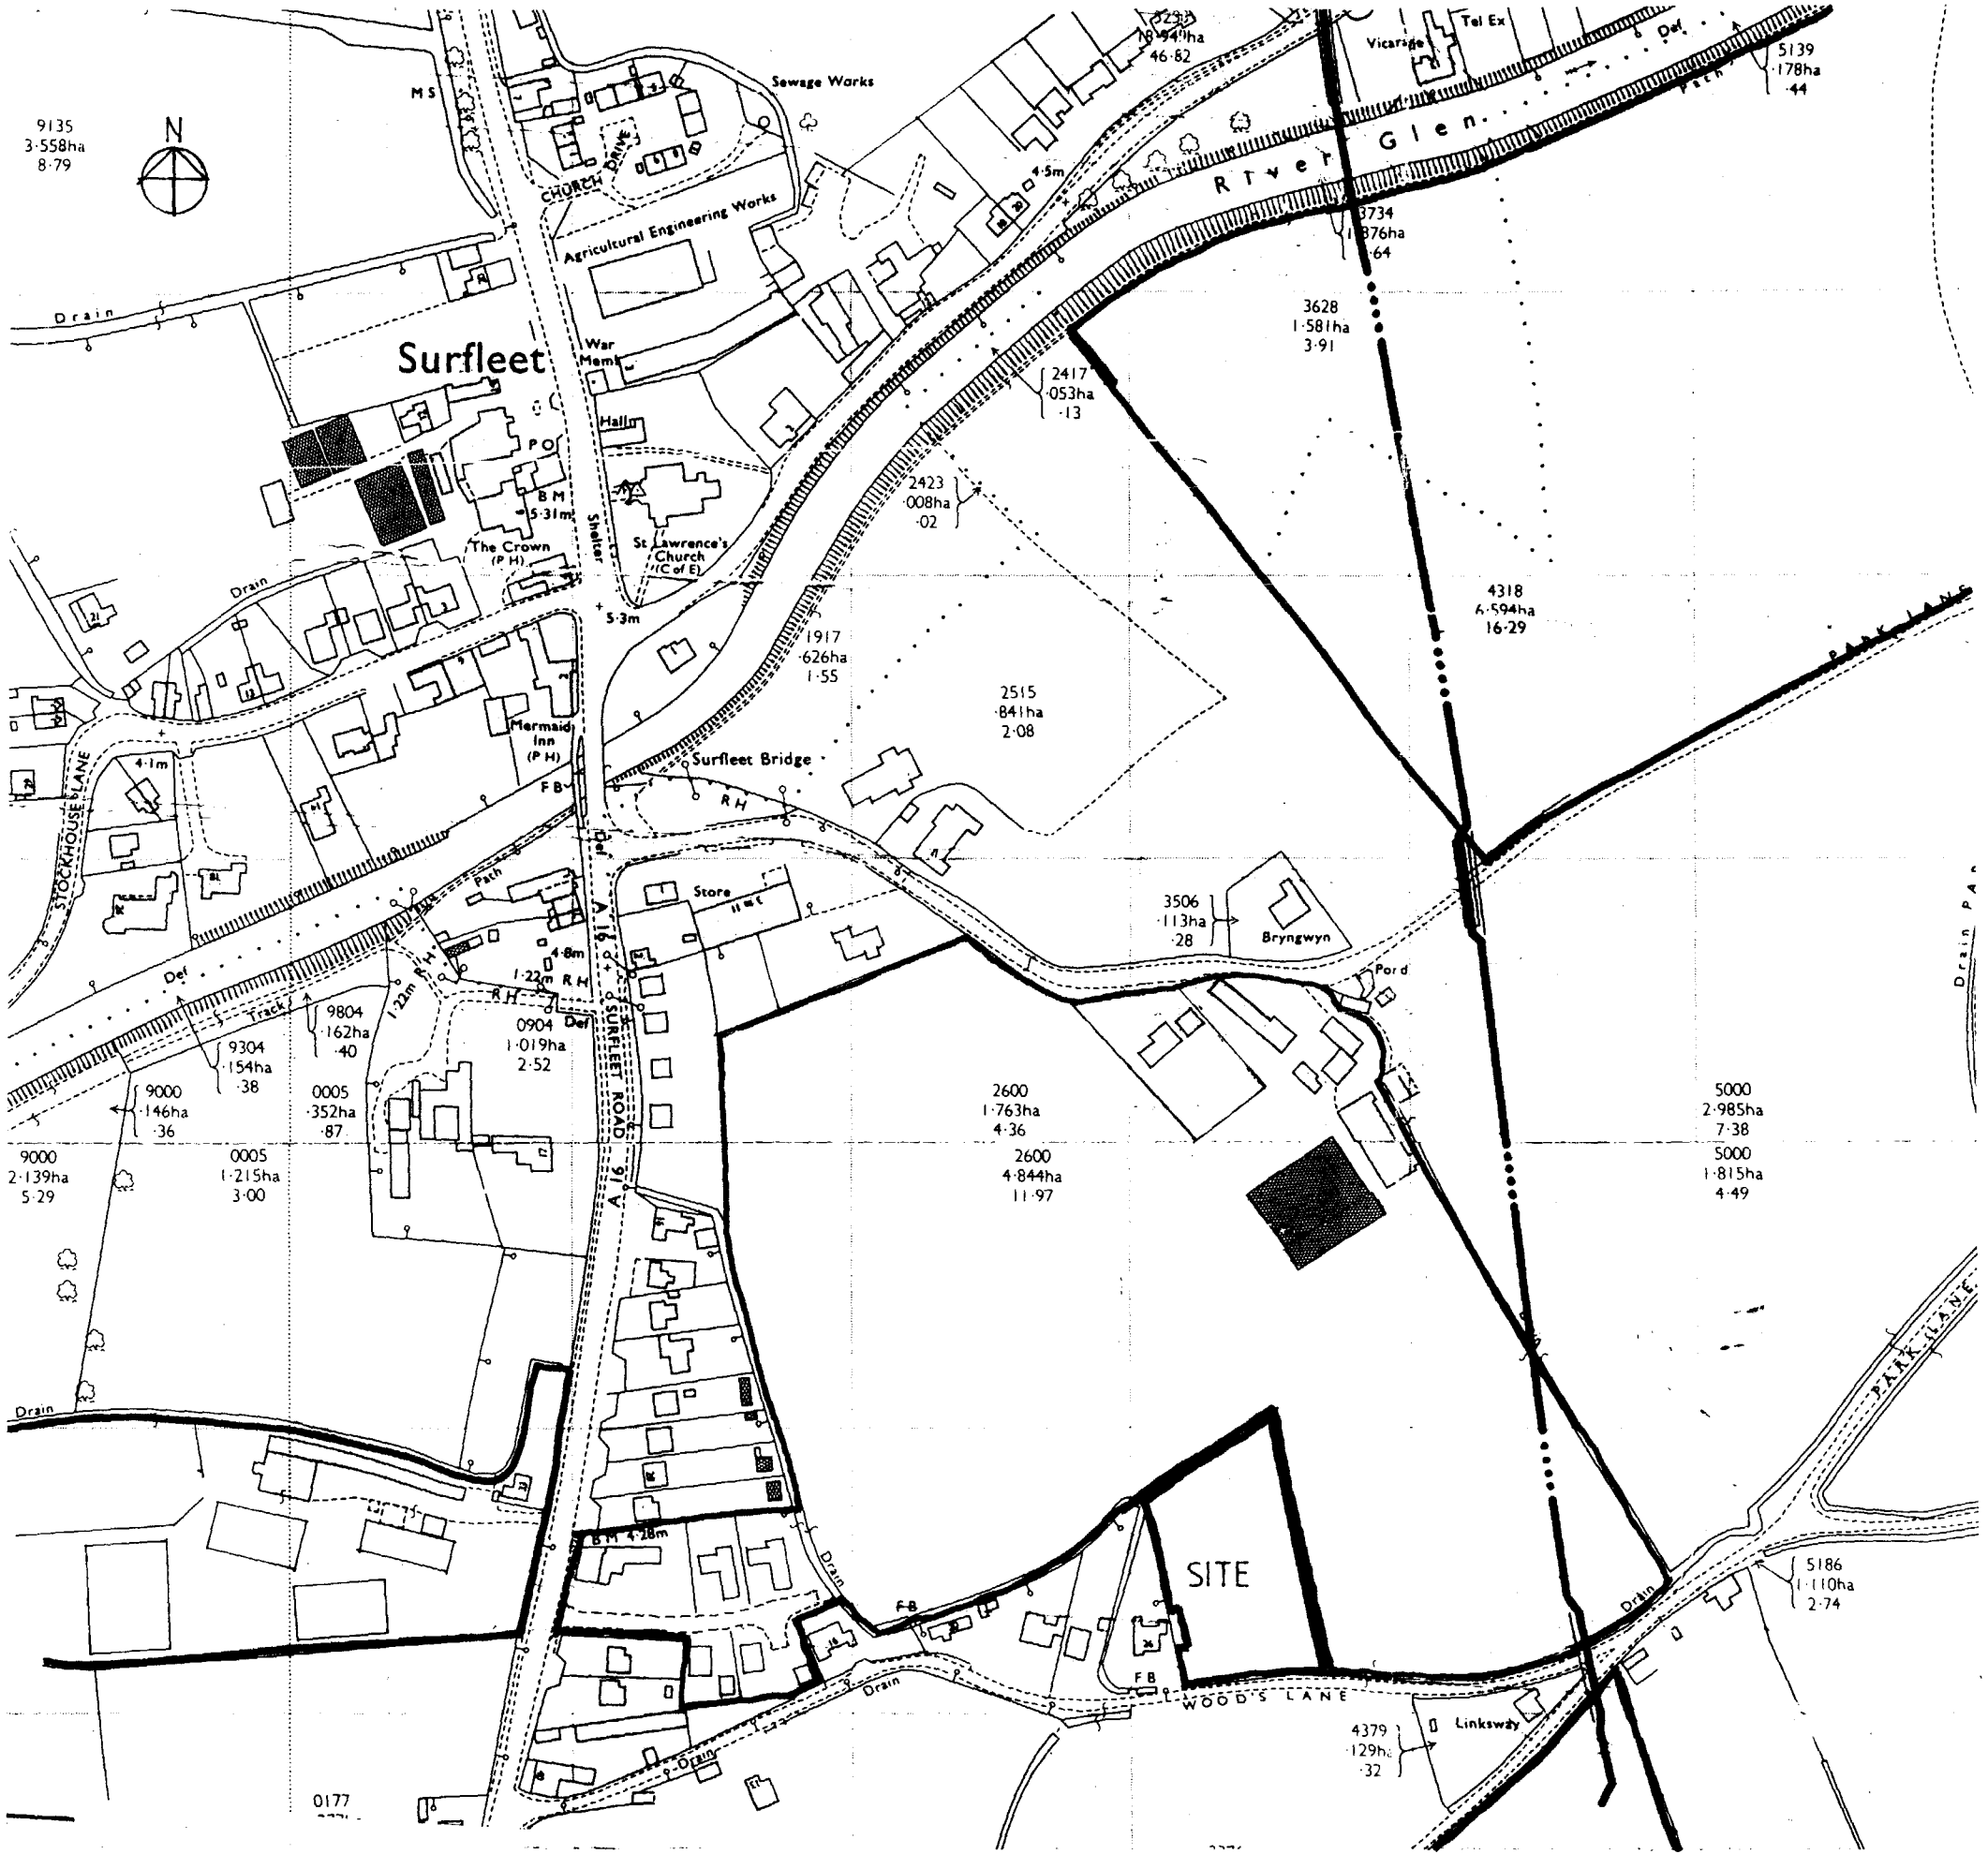

notes

Do not scale from this drawing.

This drawing is copyright and may not be altered, traced, photographed or used for any purpose other than that for which it is issued without written permission from the John D Lynch Partnership.

The General Contractor is to check all dimensions on site and report discrepancies to the architect.

All details shown on this drawing including foundations are based upon typical site conditions related to the area. No responsibility can be accepted for abnormal conditions which may be discovered during construction unless reported to the Architects so that design amendments may be considered. Site soil surveys are recommended in respect of foundations to establish specific site conditions before foundation work is undertaken.

revision *date*

0009/96


JOHN D LYNCH
partnership
CHARTERED ARCHITECTS

project/drawing
MR. A. DOBNEY, SURFLEET

scale	*date*	*drawn*
1:2500	12/95	AMW

project no.	*drawing no.*
1362	AL/1

revisions

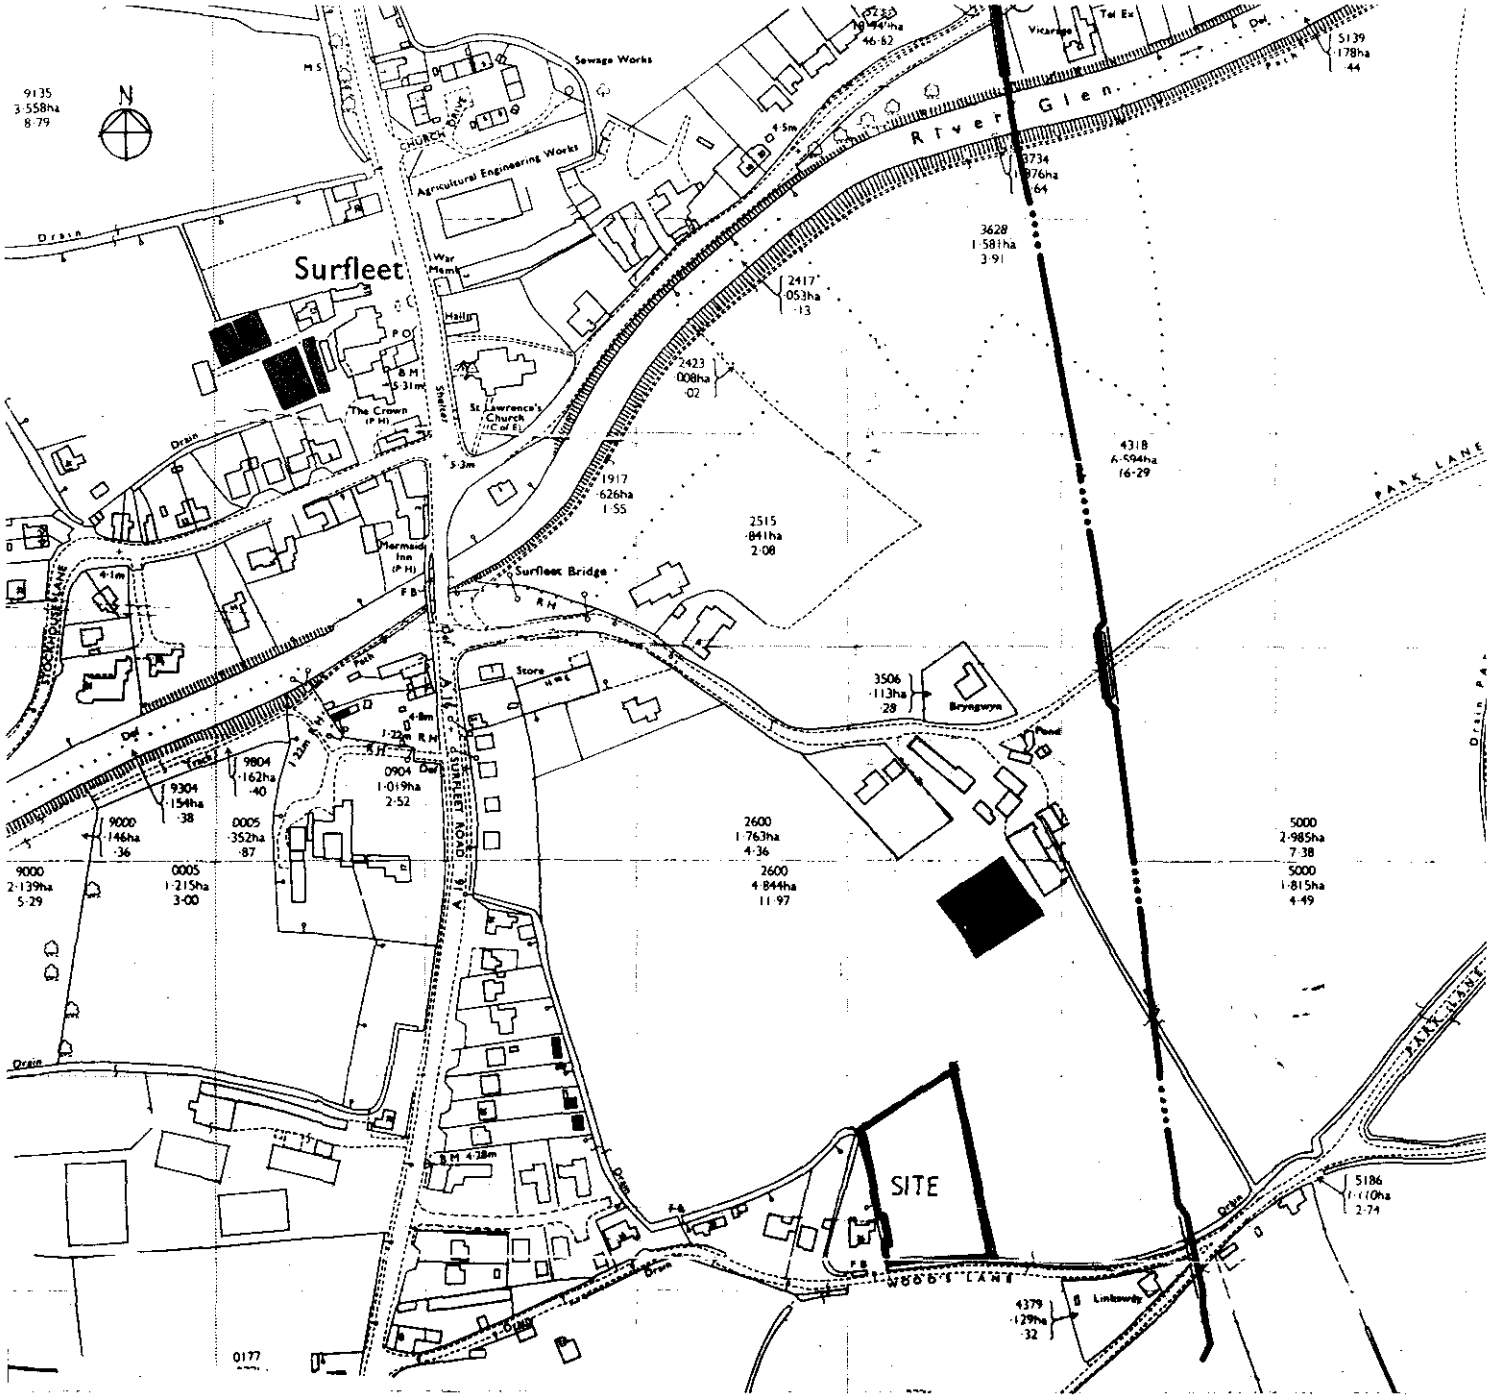

notes

Do not scale from this drawing.

This drawing is copyright and may not be altered, traced, photographed or used for any purpose other than that for which it is issued without written permission from the John D Lynch Partnership.

The General Contractor is to check all dimensions on site and report discrepancies to the architect.

All details shown on this drawing including foundations are based upon typical site conditions related to the area. No responsibility can be accepted for abnormal conditions which may be discovered during construction unless reported to the Architects so that design amendments may be considered. Site soil surveys are recommended in respect of foundations to establish specific site conditions before foundation work is undertaken.

revision *date*

JOHN D LYNCH
partnership
CHARTERED ARCHITECTS

project/drawing
MR. A. DOBNEY, SURFLEET

scale	*date*	*drawn*
1:2500	12/95	AMW

project no.	*drawing no.*
1362	AL/1

revisions