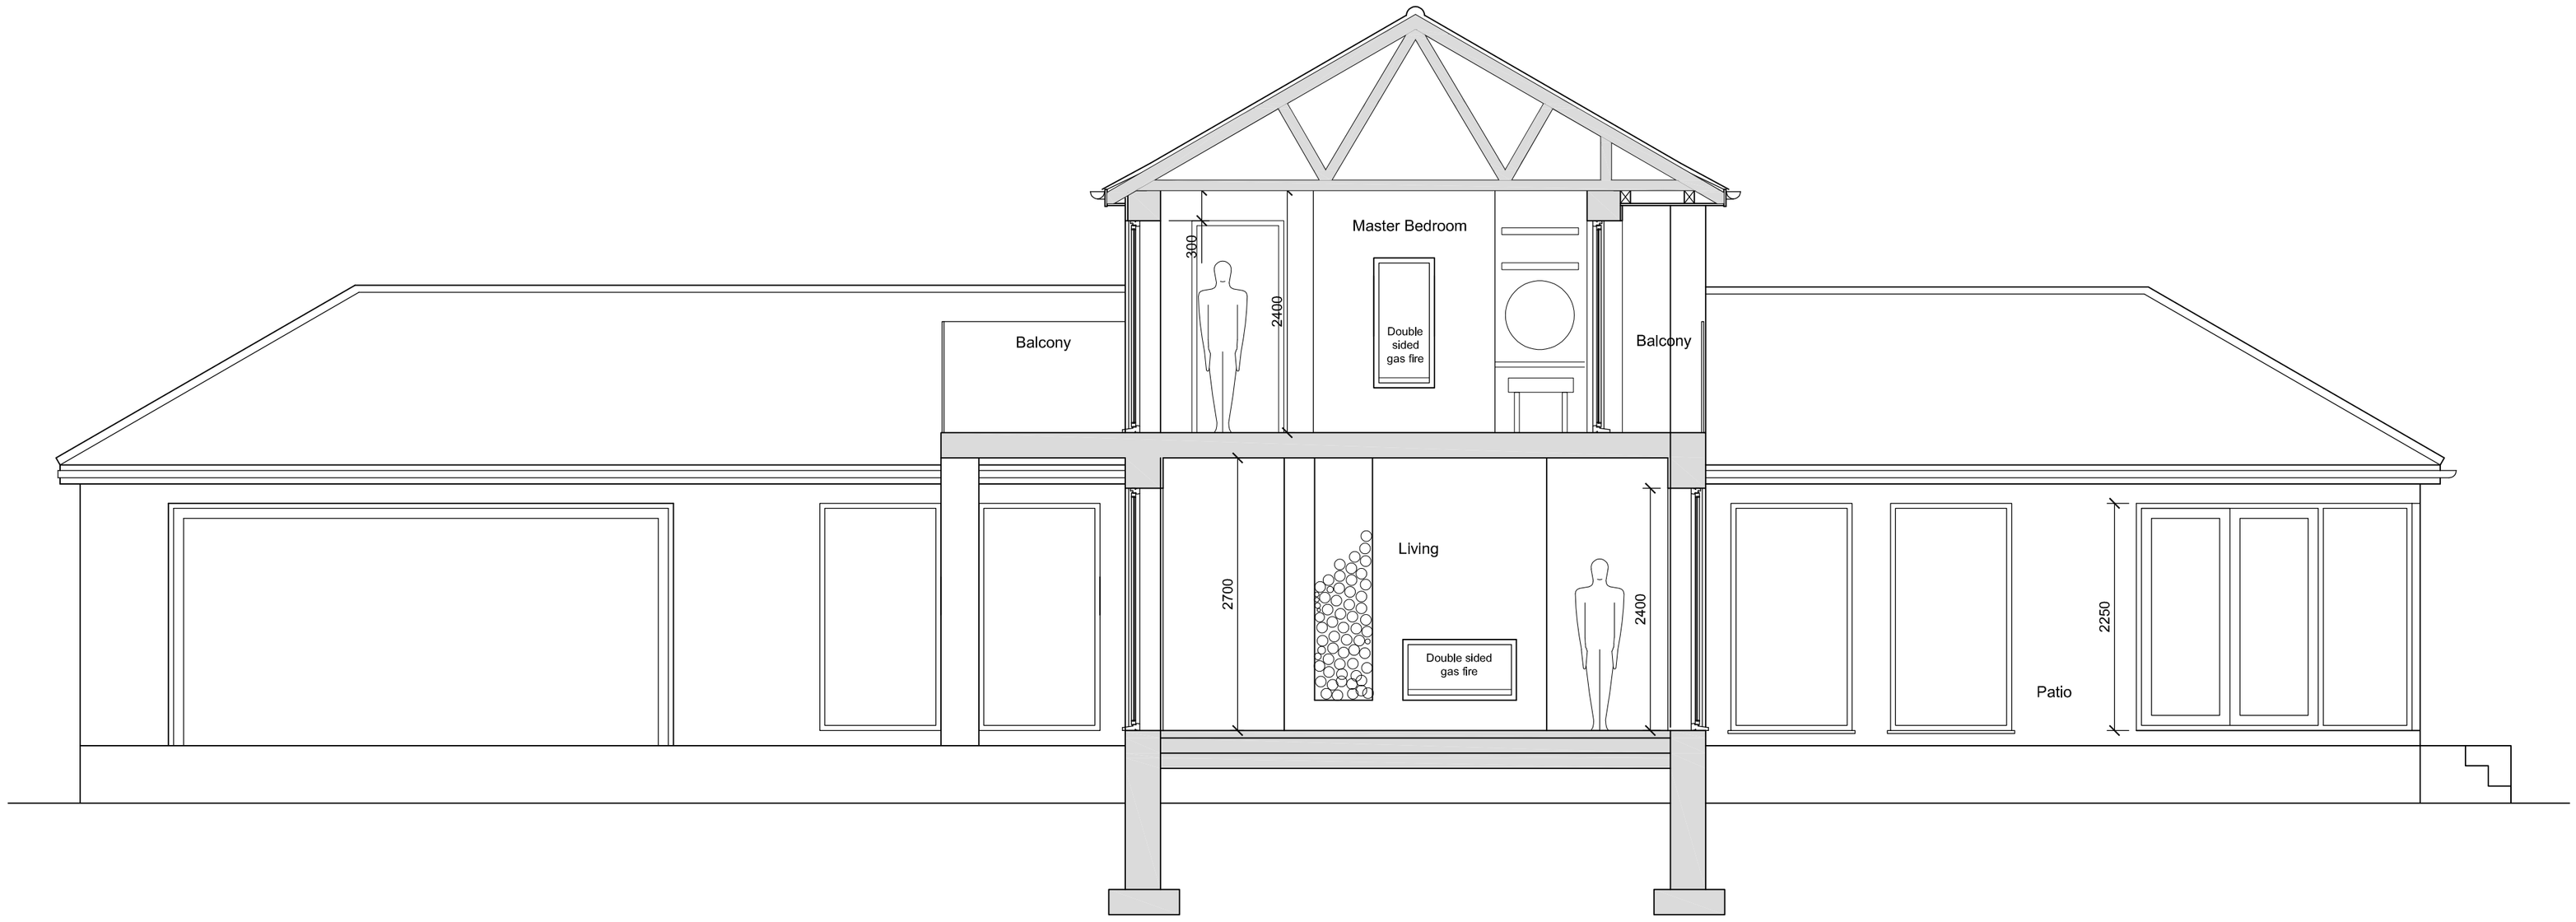


Section showing raised ground floor

External Materials:

Roof:	Grey imitation slate tiles
Walls:	White render with feature stone elements.
Windows:	Anthracite grey aluminium windows and doors.
Rainwater goods:	Black upvc gutters, fascias and soffits.

1:50

0 3 6 9 12 15 feet

0 1 2 3 4 5 m

Proposed Section

Rev C Jan 2021 Drawing tidied for planning
Rev B Dec 2020 Amended wall thickness & added materials

J M A D Architecture
www.jennymcintee.co.uk info@jmadarch.co.uk Tel 07921 003153

Project:	Proposed Dwelling	Date:	November 2020
Address:	88 Reservoir Road, Surfleet Seas End, Spalding PE11 4DH	Scale:	1:50 on A2
		drawn: TB JM	checked: JM
Client:	c / o JMAD Architecture	Job No:	20132
Drawing Title:	Proposed Section	Dwg No:	05C